



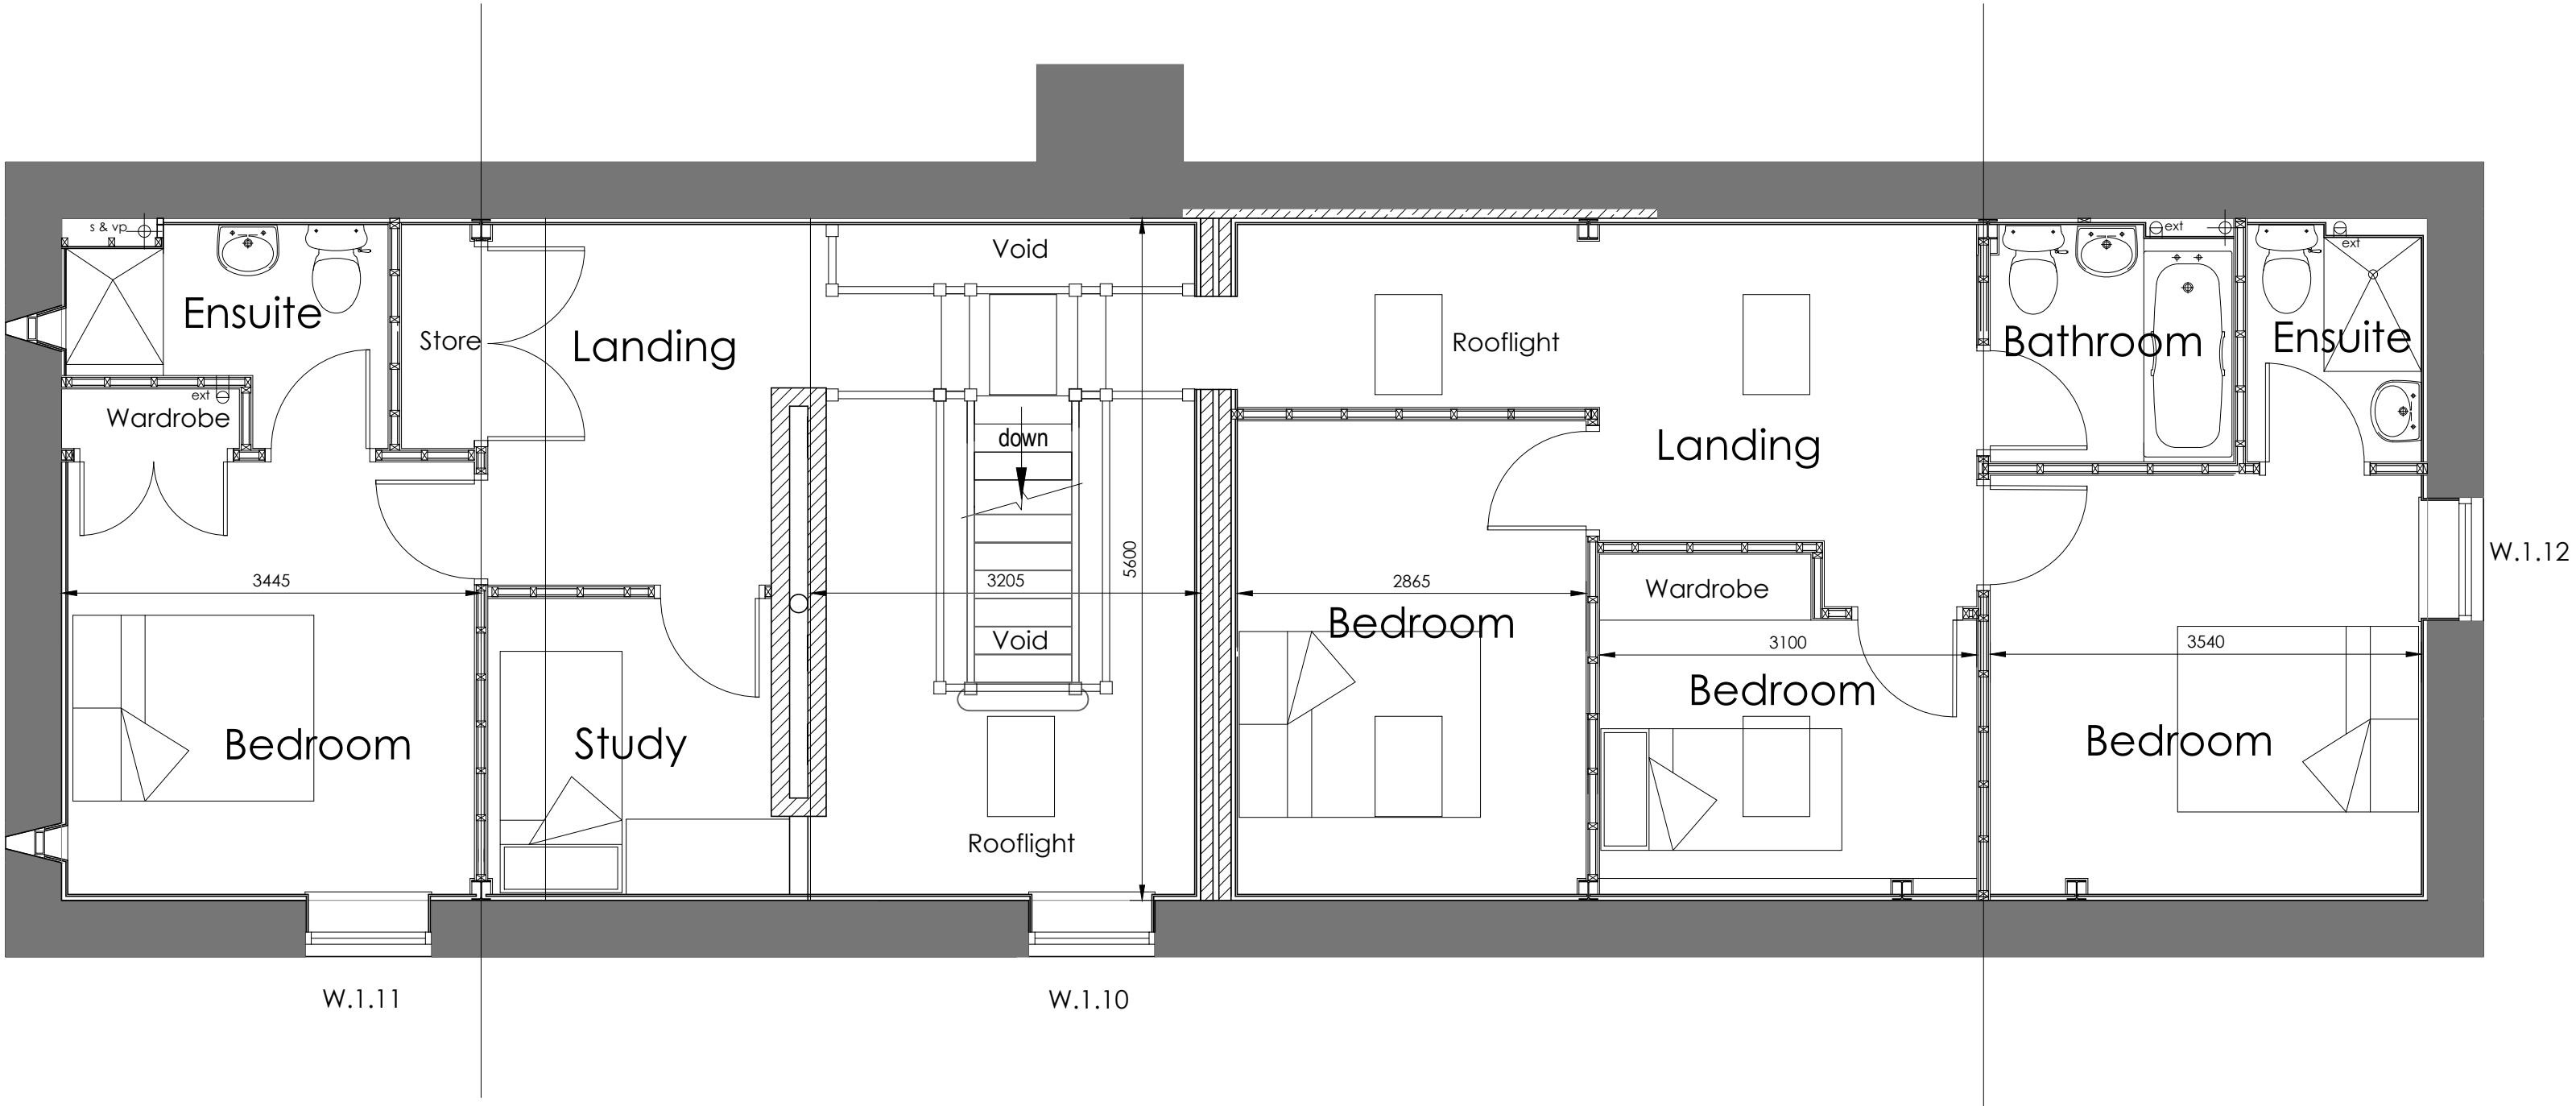

First Floor Plan 1:50

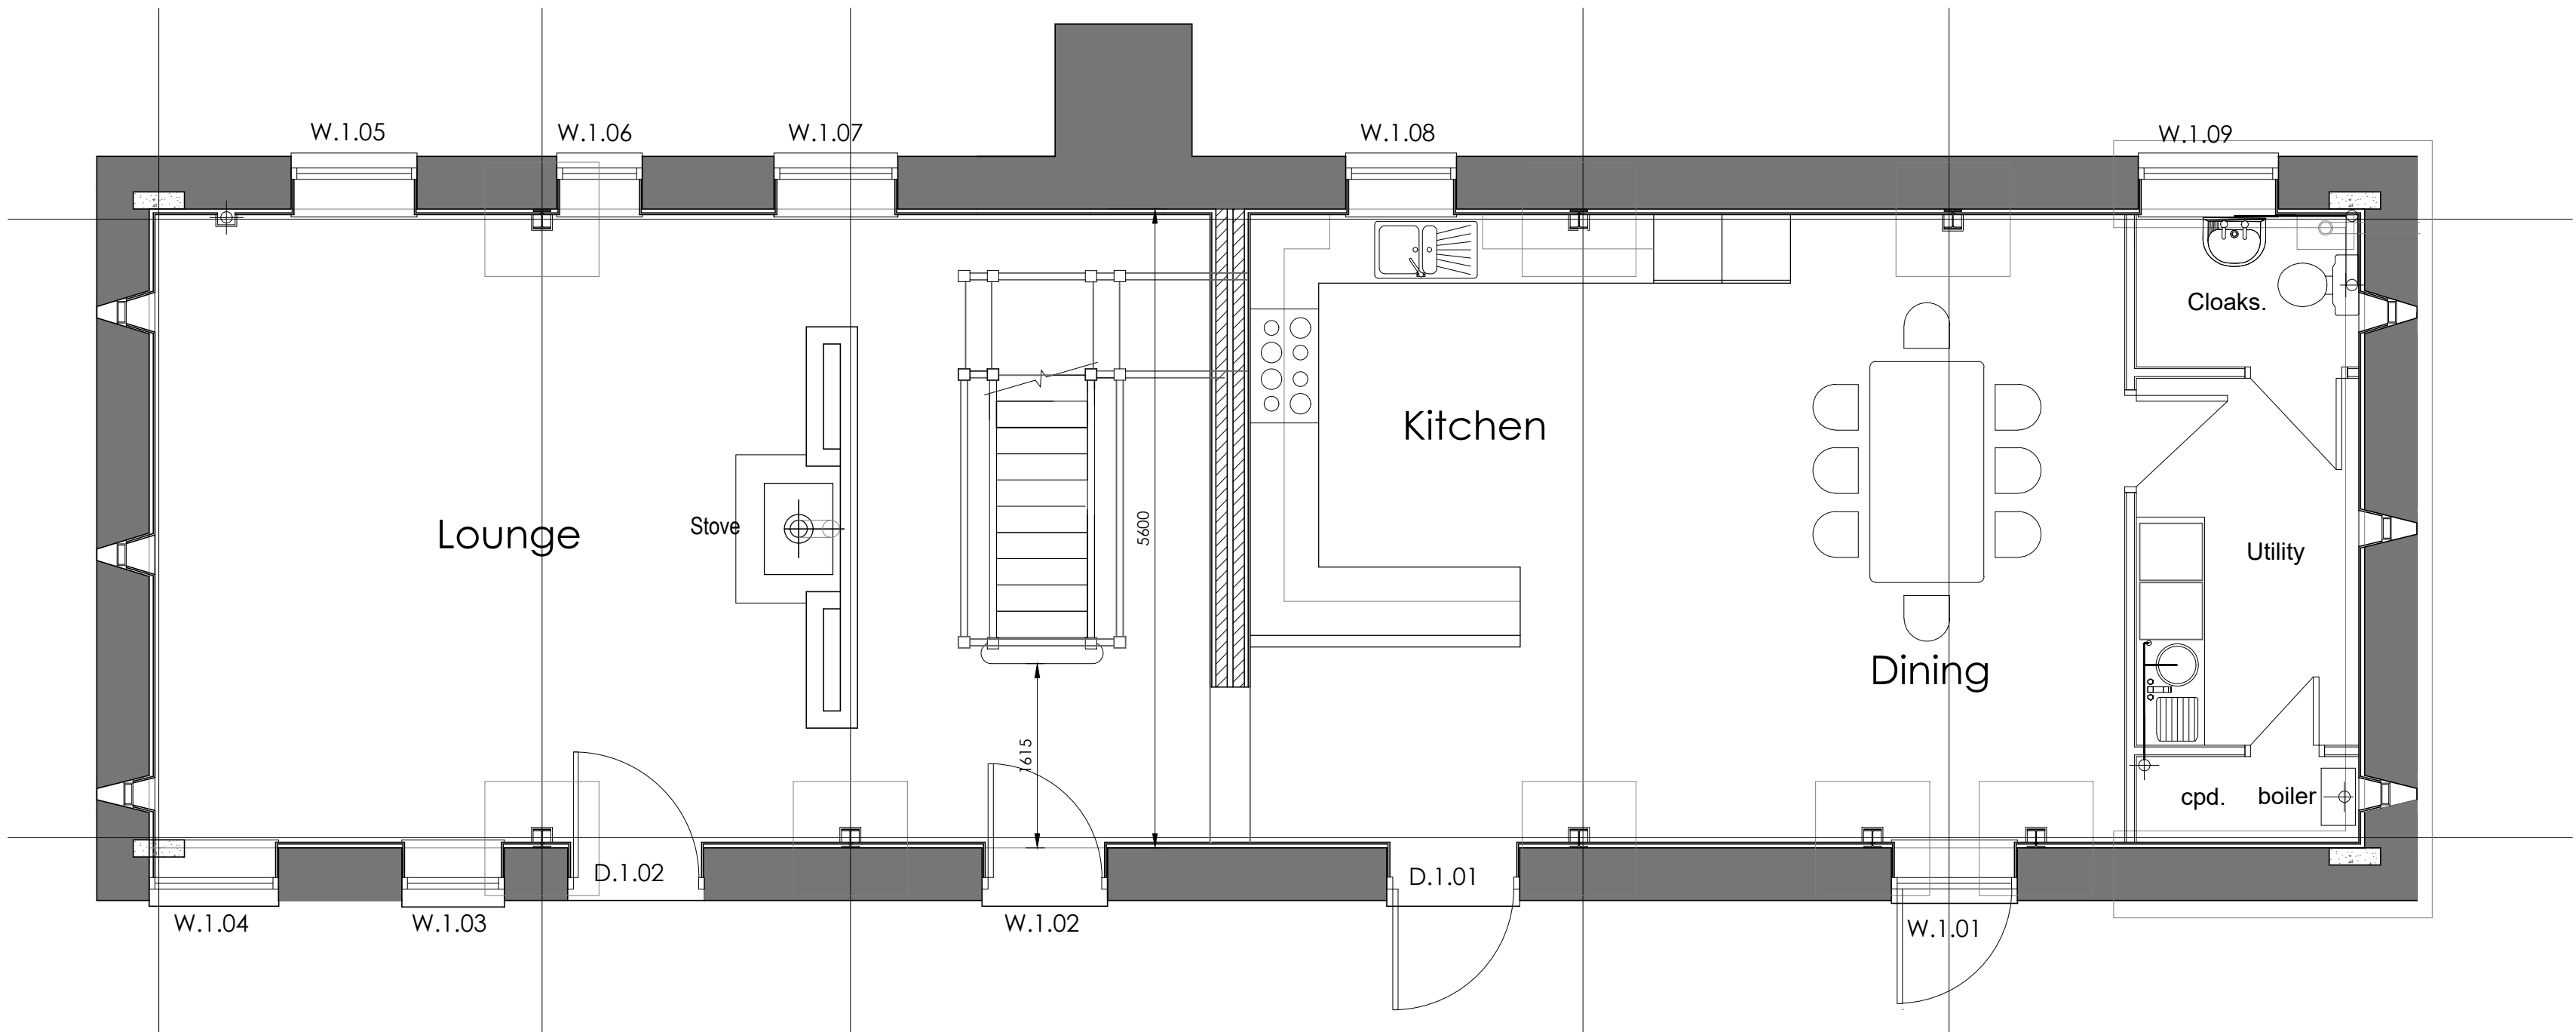

Ground Floor Plan 1:50



Hewitt&CarrArchitects
A: The Studio 17A High Street | Cheadle | Staffordshire | ST10 1AA
T: 07803 256299 | 07971 394376
E: enquiries@hcarchitects.co.uk
W: www.hcarchitects.co.uk

Client
Mr T Boote

Project
Conversion of Listed Double Holiday
into Single Accommodation to Catswall
Farm, Huntley Lane, Denford, ST13 7JX

Title
Barn A
Plans as Proposed

Status
Planning

Date Dec 2021

Scale @A1 As Stated

Project No Drawing No.
0101 PL(0)15

Drawn DD

Checked

Rev

PLANNING