



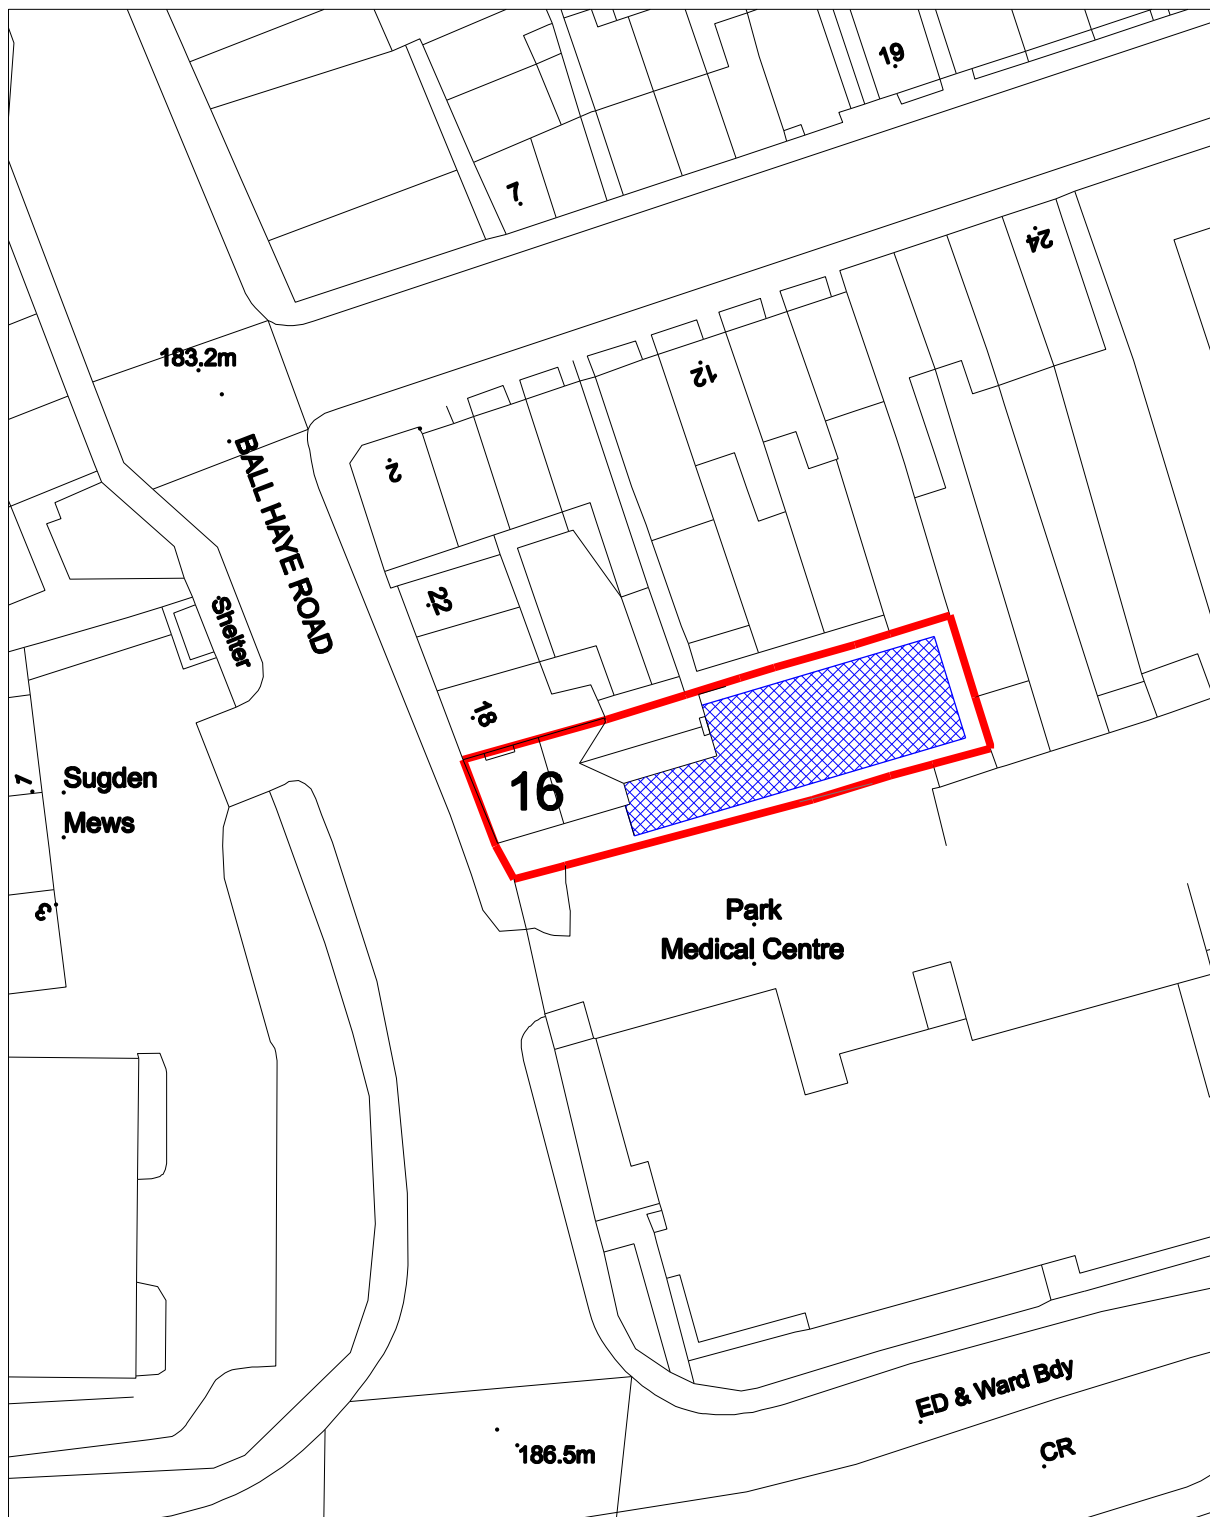

SITE PLAN scale 1:500

 

**Drawing no 3
on A4**