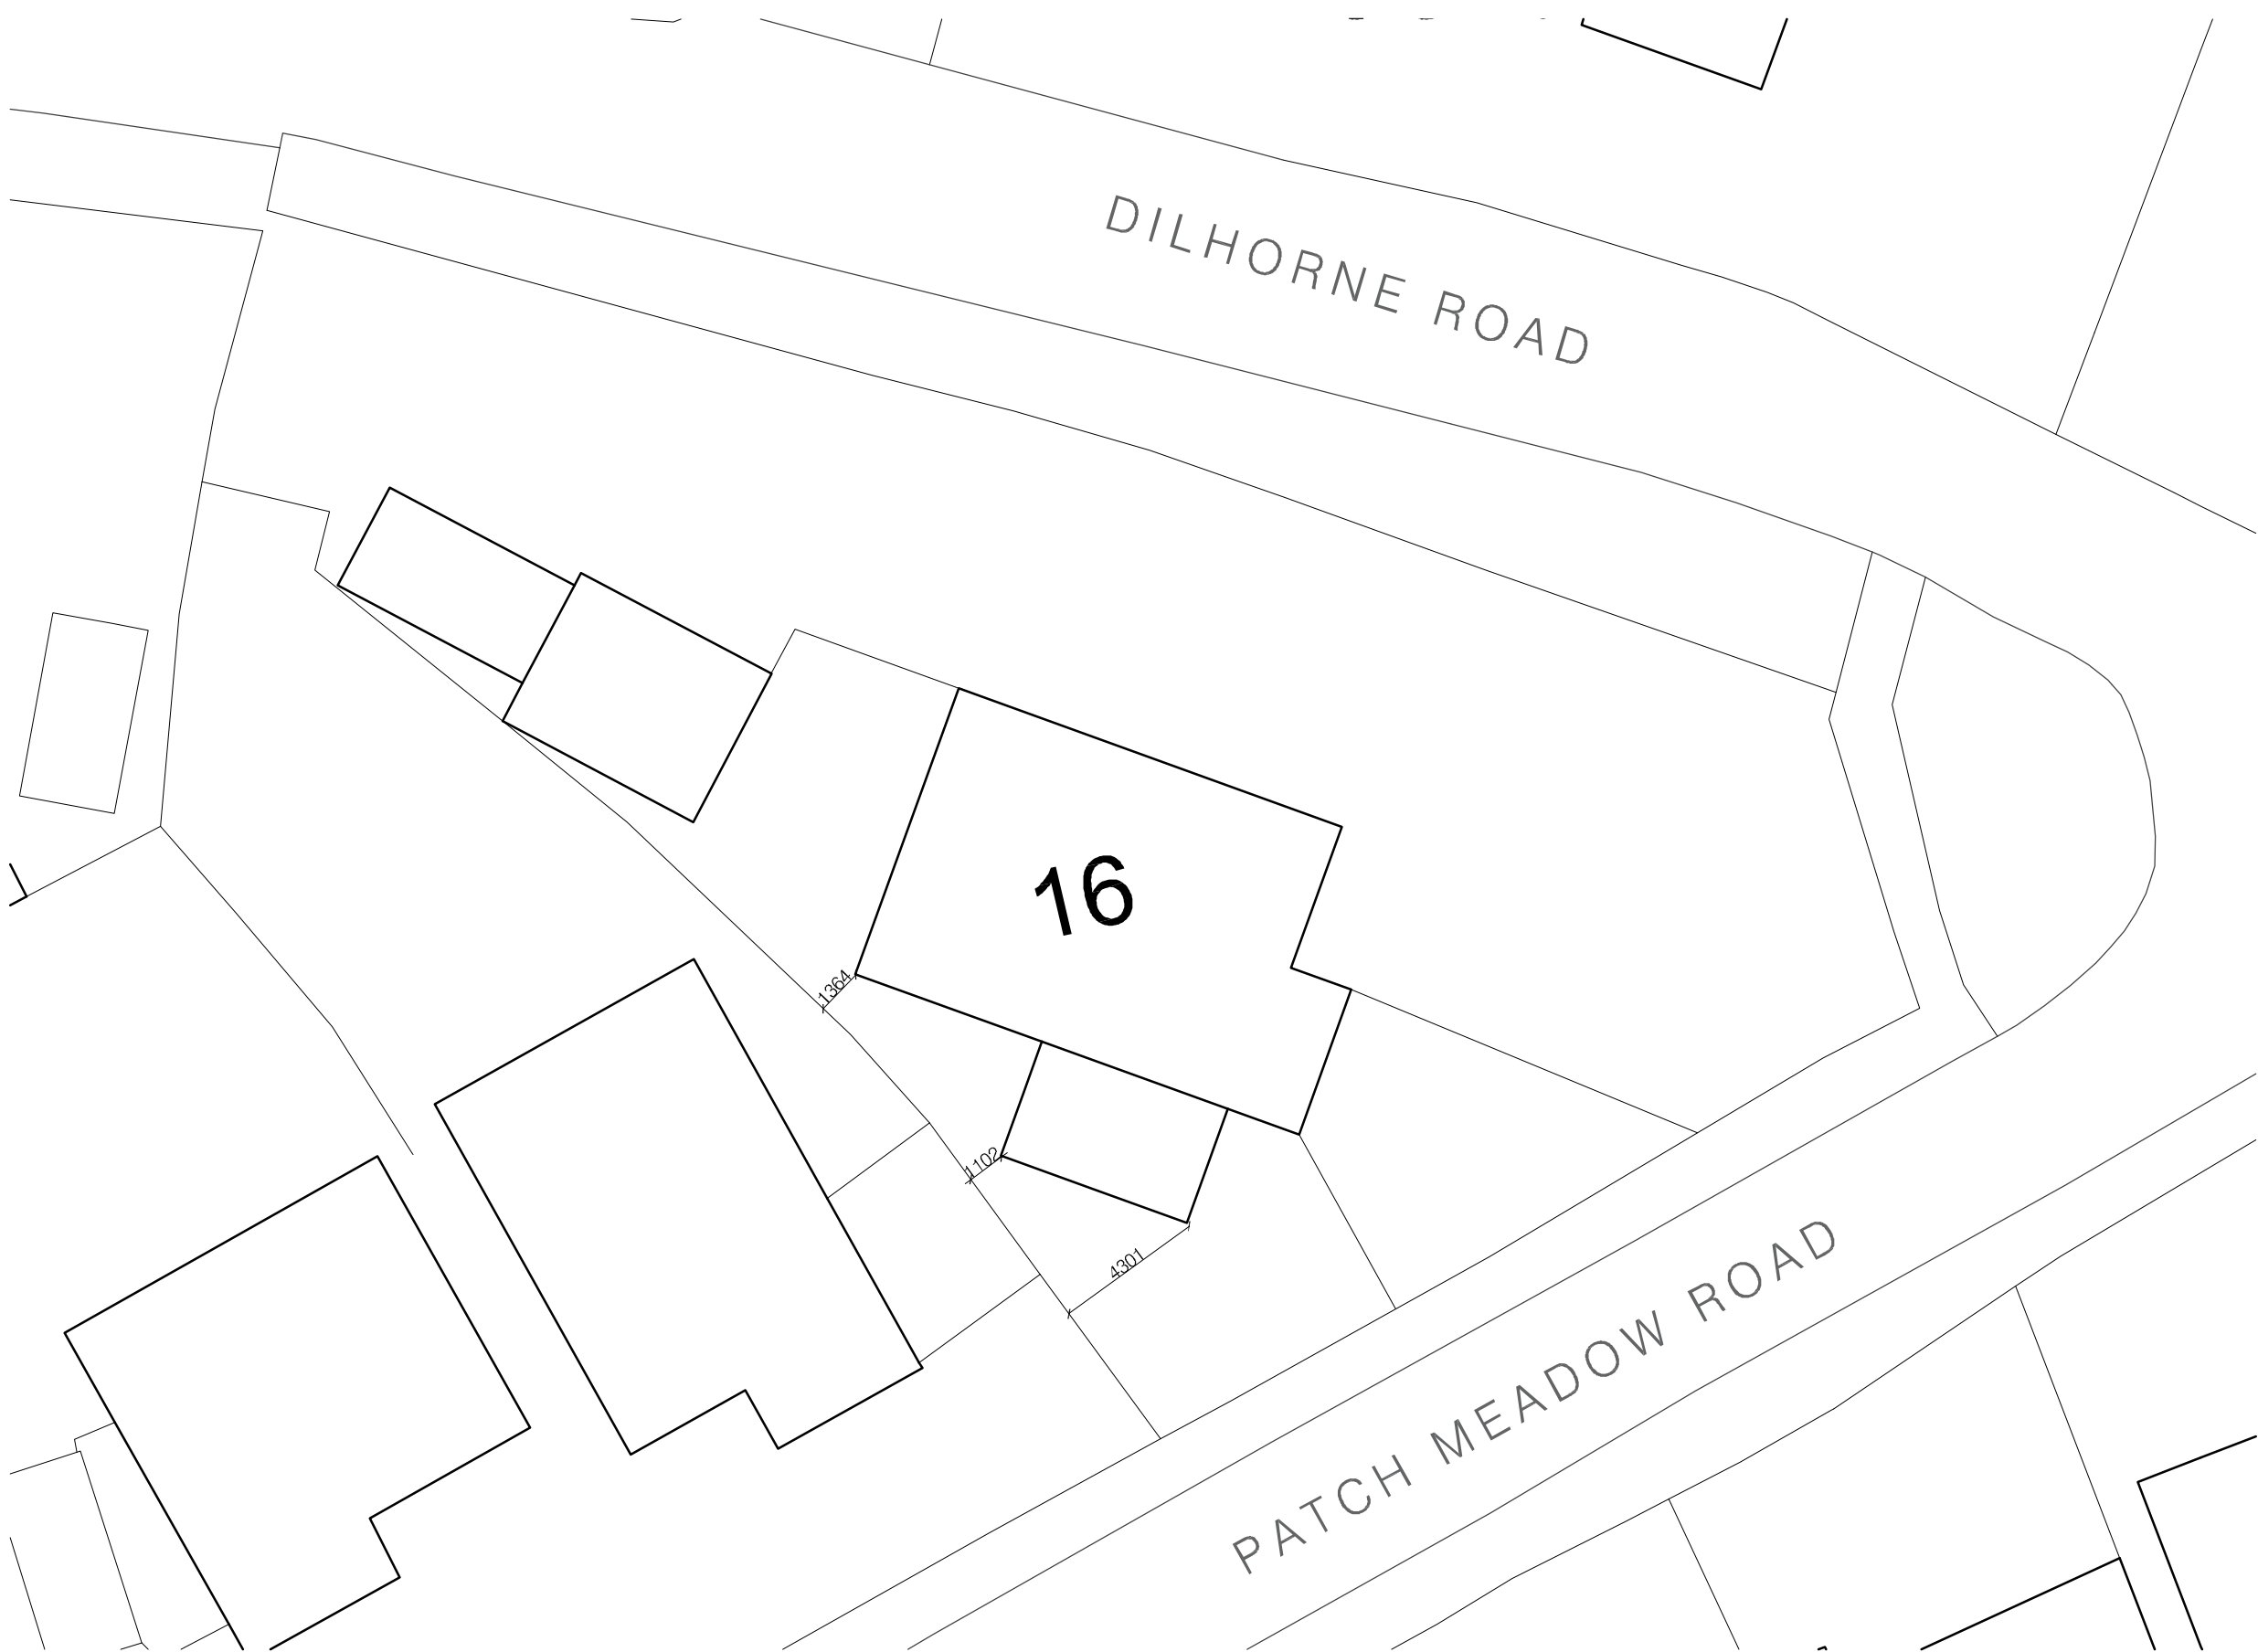


Rev.	Description	Date	By	Chk'd
------	-------------	------	----	-------

D I V I D E

ARCHITECTS

Tel: 07800715102

DIVIDEARCHITECTS@outlook.com

www.DivideArchitects.com

Extension and Alteration at
16 Patch Meadow Road, Cheadle

Site Plan as proposed

DRAWING NO:		SCALE:		DATE:		BY:	
2302		1:200		A3		DE	
PROJECT	CLIENT	ZONE	LOCAL	TYPE	PCB	NUMBER	
PMR	D/A	Z1	ZZ	DR	A	1005	

STATUS	SUBMIT DESCRIPTION
S0	WORK IN PROGRESS
REVISION	
P1	