




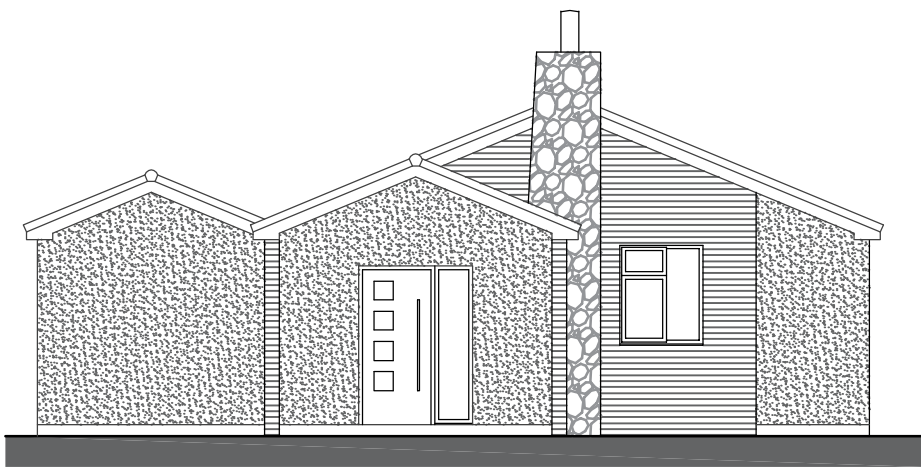

FRONT ELEVATION

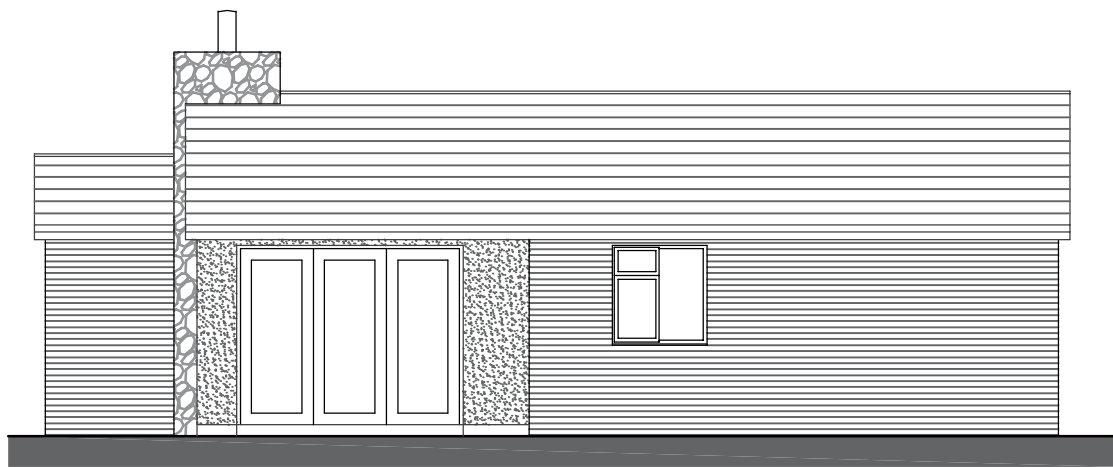


SIDE ELEVATION

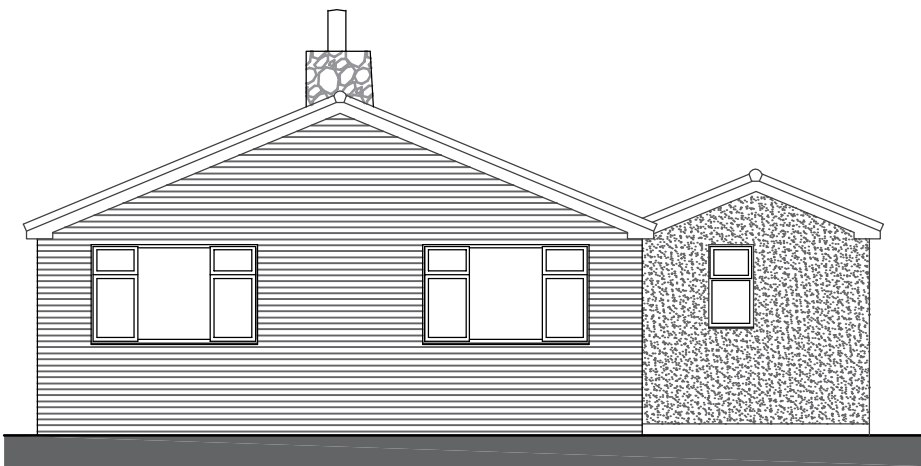


REAR ELEVATION



SIDE ELEVATION

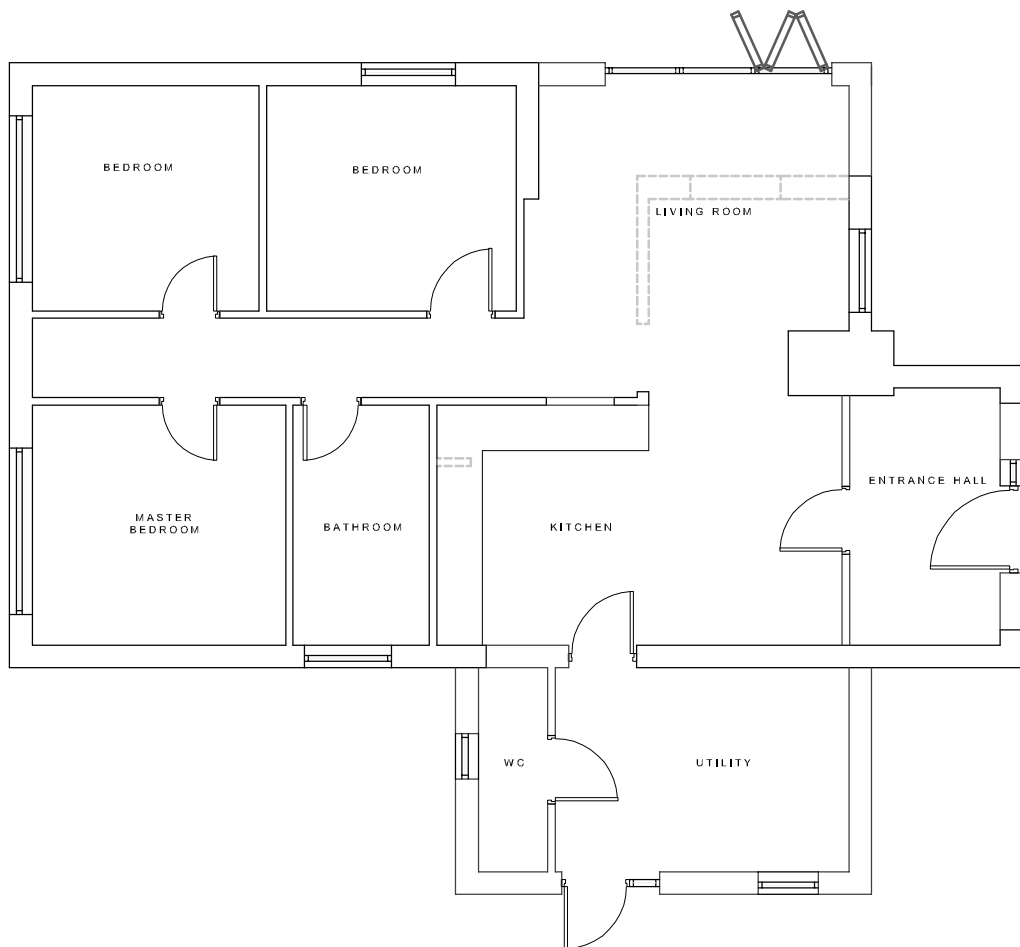

GROUND FLOOR PLAN AS PROPOSED
SCALE: 1:100

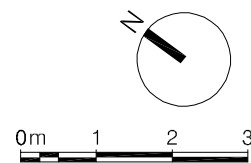

Rev.	Description	Date	By	Chk'd
------	-------------	------	----	-------

D I V I D E
ARCHITECTS

Tel: 07800715102
DIVIDEARCHITECTS@outlook.com
www.DivideArchitects.com

Extension and Alteration at
16 Patch Meadow Road, Cheadle

Plans and Elevations as proposed

NO. PROJECT#	SCALE	PAPER SIZE	DRAWN BY
2302	1:100	A3	DE

PROJECT	ORIGINATOR	TITLE	DATE	TYPE	ROLE	NUMBER
PMR	D/A	Z1	ZZ	DR	A	1006

STAGE	DESCRIPTION
S0	WORK IN PROGRESS
P1	