


- NOTES:
- 1. Regulatory Compliance:** These plans are subject to approval by the appropriate Planning and Building Regulation authorities or any other statutory requirements before commencement of construction.
 - 2. Consultation with Engineers:** The drawings must be reviewed alongside relevant engineer's drawings and are contingent upon the calculations and recommendations of a qualified civil/structural engineer before commencing any building work.
 - 3. Non-Construction Use:** These drawings are not intended for direct use in construction.
 - 4. Scaling Limitation:** Only authorized personnel from local Authority Planning departments may scale dimensions from these drawings.
 - 5. Reporting Discrepancies:** Any discrepancies or ambiguities identified in these drawings should be promptly reported to the architect before construction or fabrication. No alterations to the design or specification may be made by the Contractor without prior written consent from Powell Design & Construction to protect both the Client's and Contractor's interests. Any alterations should receive approval from Powell Design & Construction Ltd and Building Control before implementation. Powell Design & Construction Ltd will not be held responsible for work that deviates from these drawings unless specifically approved in writing.
 - 6. Party Wall Agreements:** The Client must ensure all necessary Party Wall Agreements are in place before commencing any construction works.
 - 7. Reference to Specifications:** These drawings should be read in conjunction with the relevant Specification produced by Powell Design & Construction Ltd.




1 Existing Front Elevation
1 : 100



3 Existing Side Elevation A
1 : 100

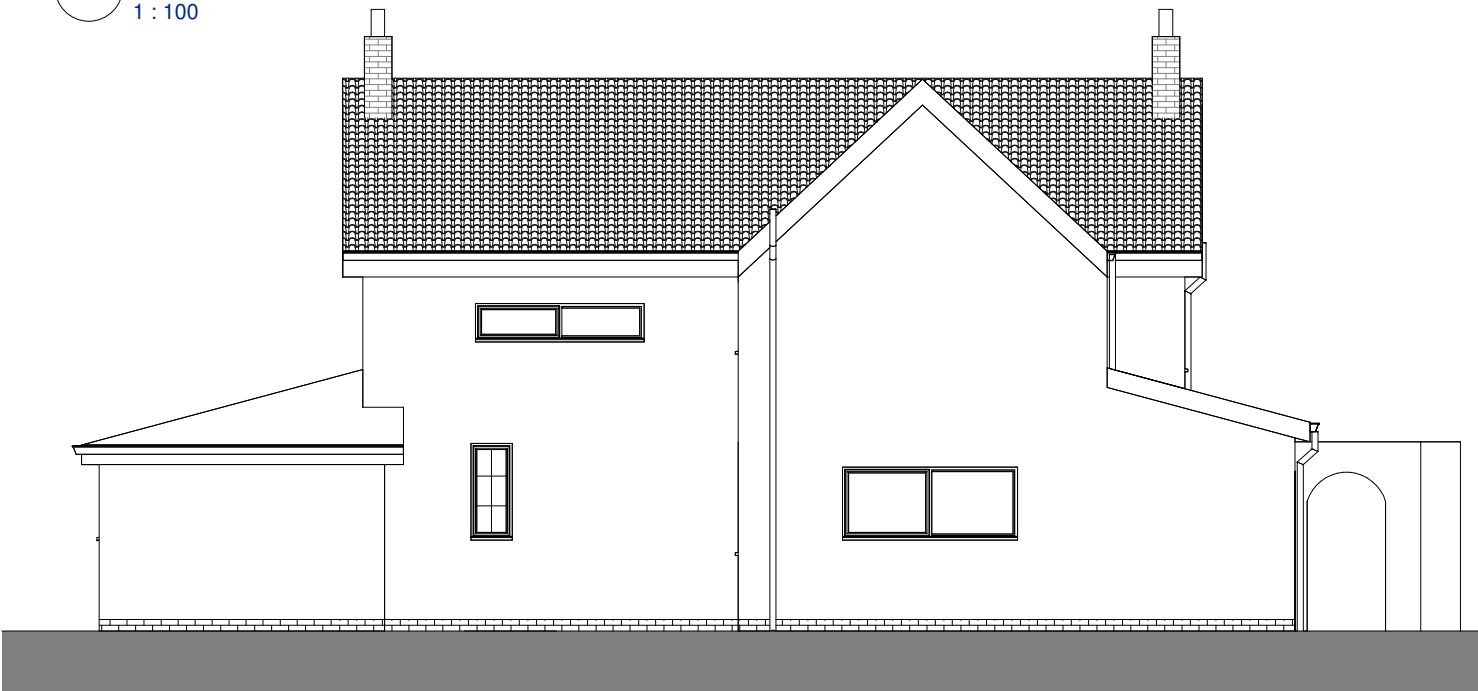

2 Existing Rear Elevation
1 : 100

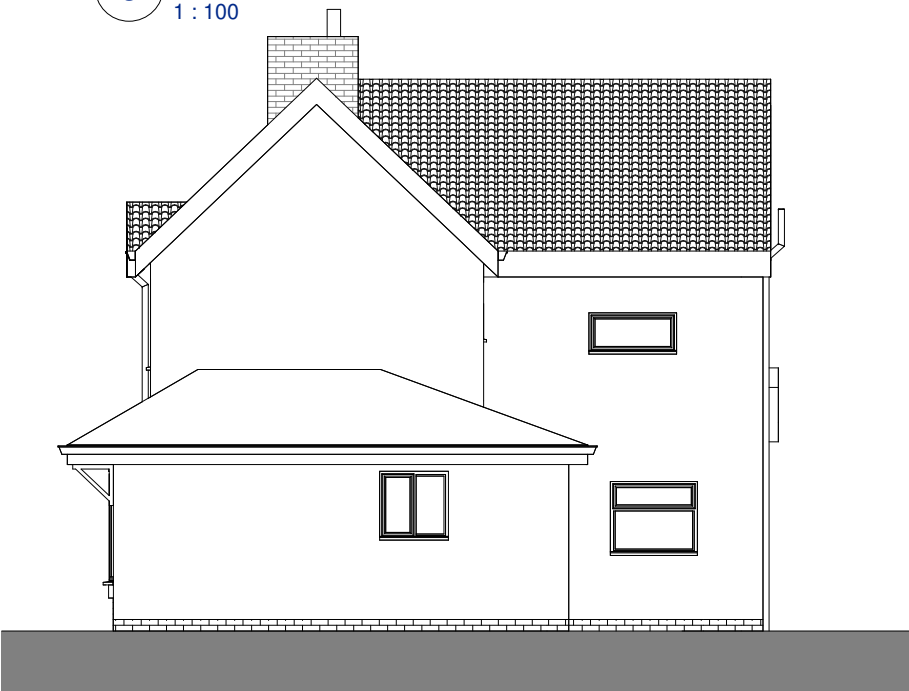

4 Existing Side Elevation B
1 : 100

E	Drawings updated for planning.	PDC	16.12.23
D	Amendments following client's comments.	PDC	22.11.23
C	Layout revision	PDC	10.11.23
B	Layout revision	PDC	18.10.23
A	Revisions following on from consultation	PDC	27.02.23
Rev	Description	Auth	Date
REVISION			

PROJECT STATUS
Planning

CLIENT
Adam & Keziah

DRAWING TITLE
Existing Elevations

PROJECT
Rear and side extension at Haste Hill Cottage, Haste Hill Avenue, Kingsley ST10 2BB

DRAWING NUMBER	REVISION
2185 0112	E

DATE CREATED
10/11/23

DESIGNER
TM

SCALE @ A3
1 : 100

