


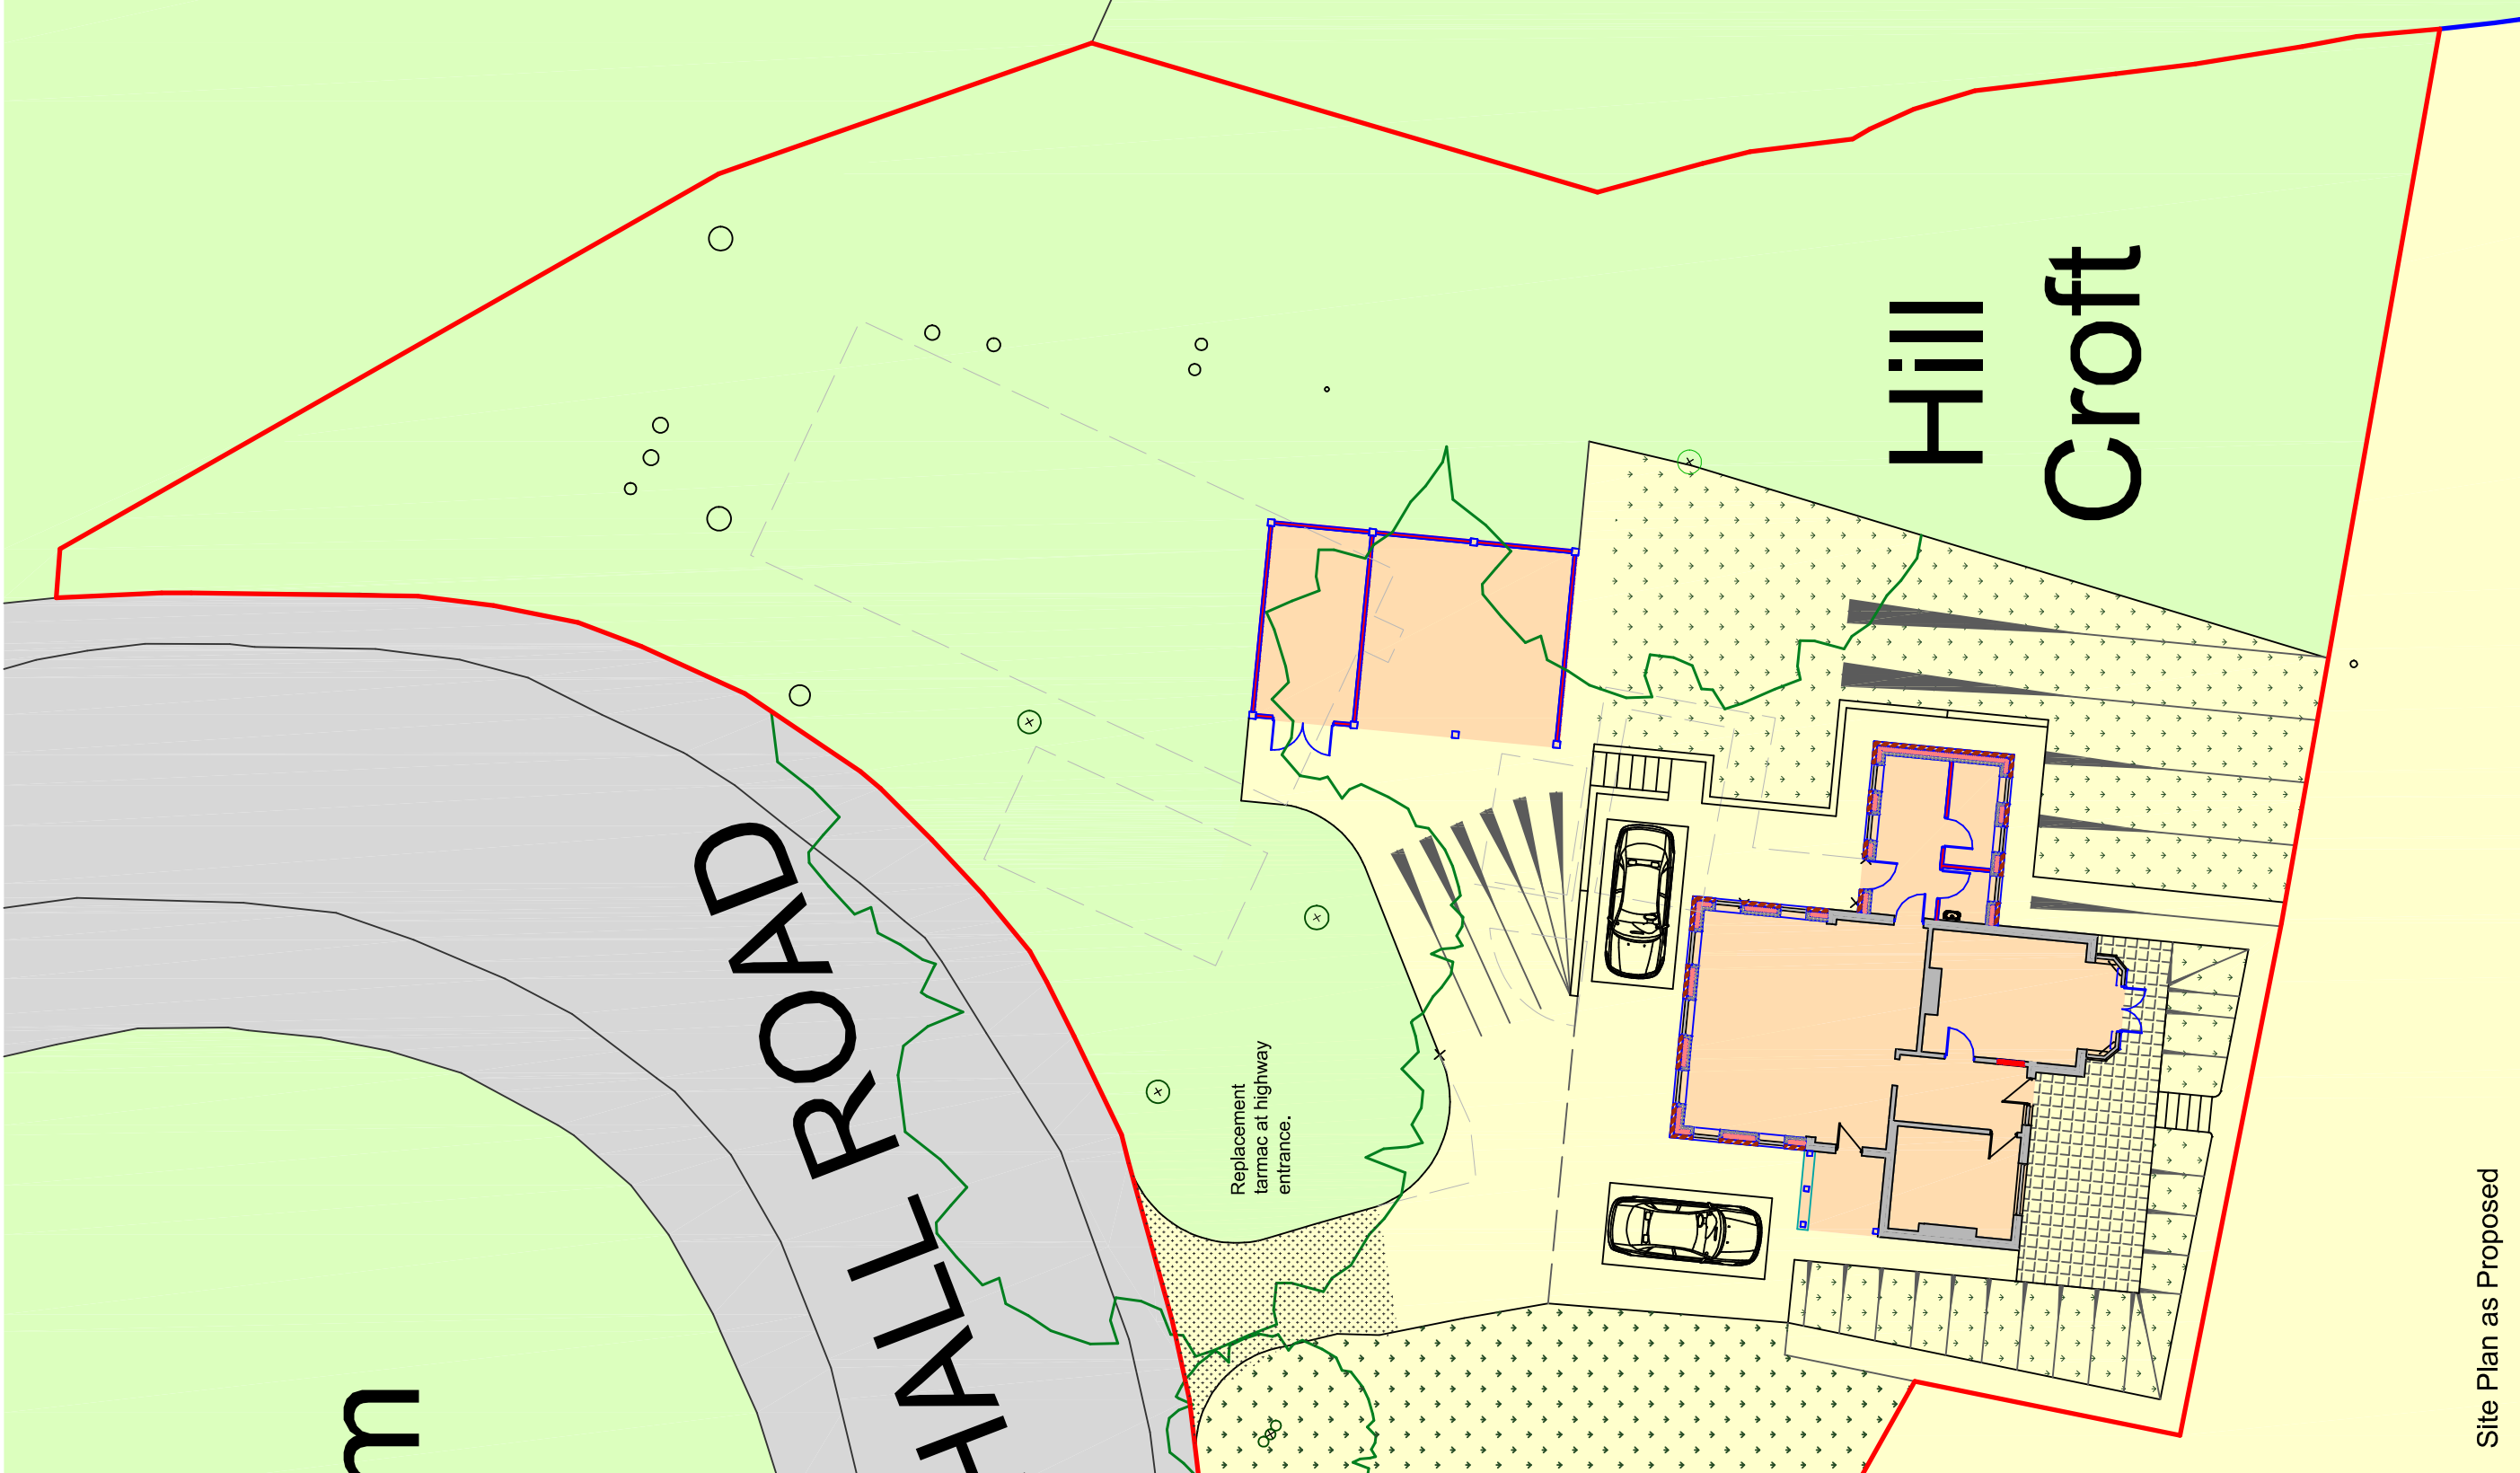
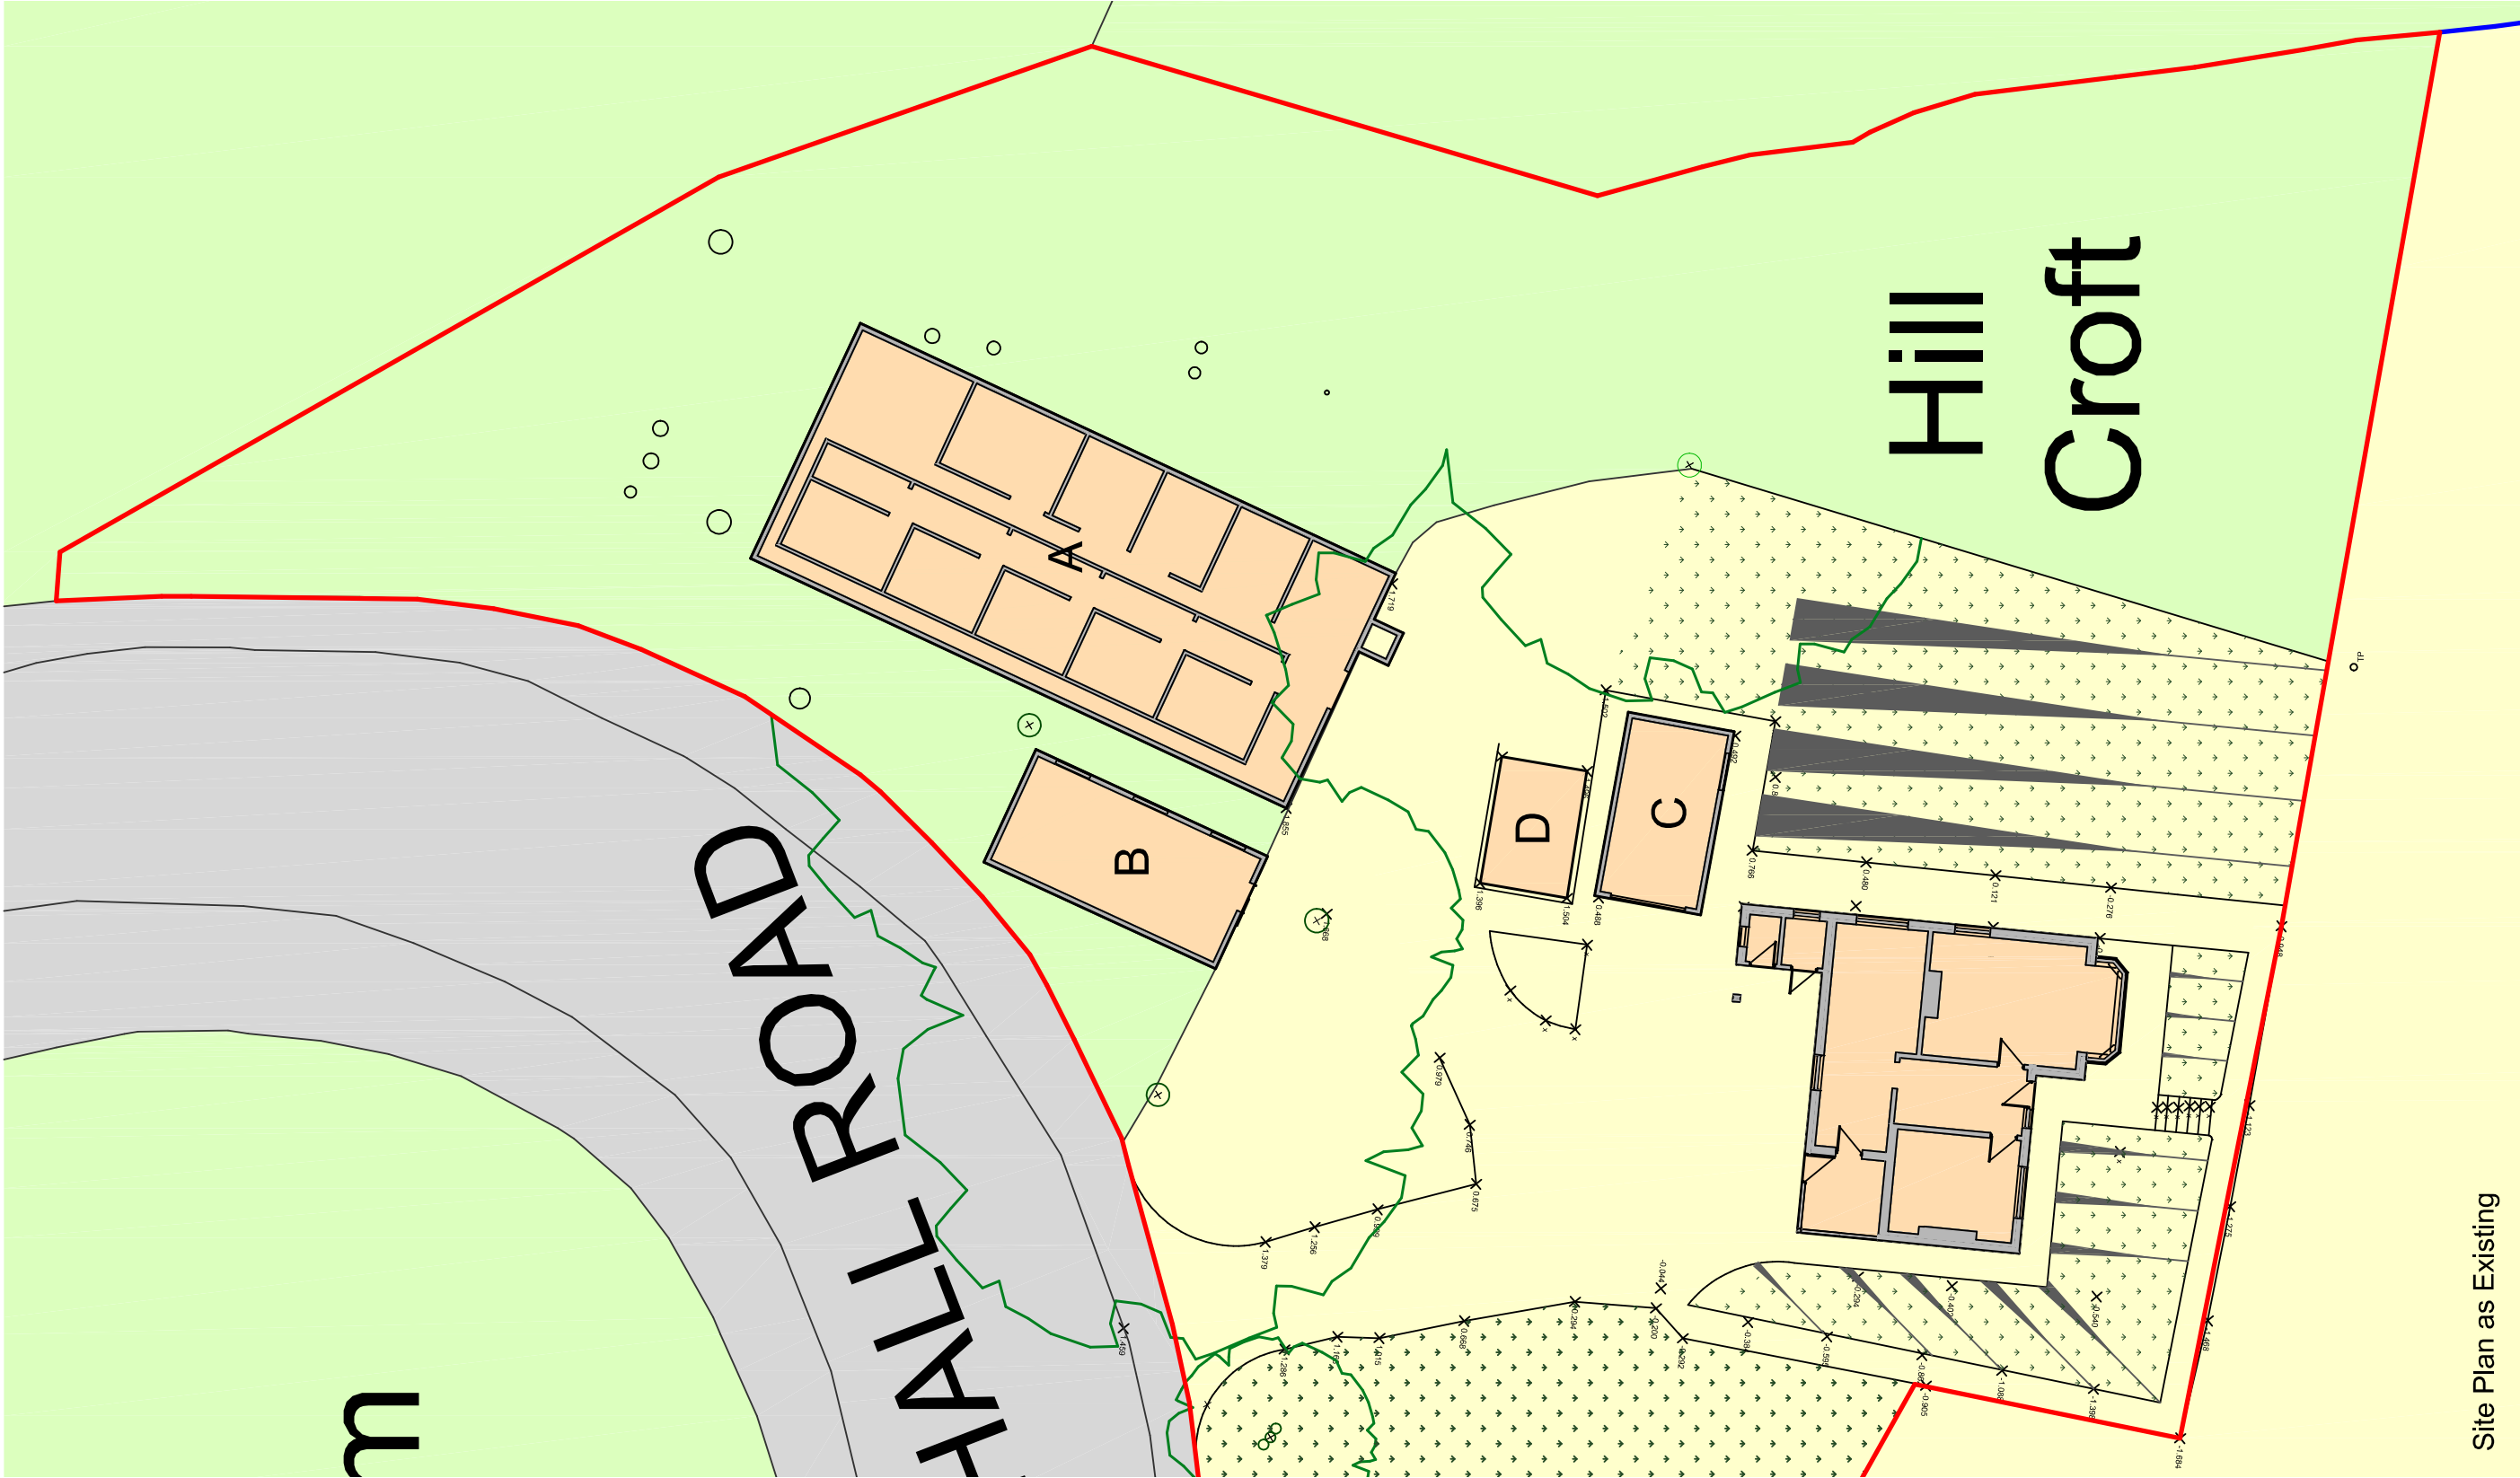


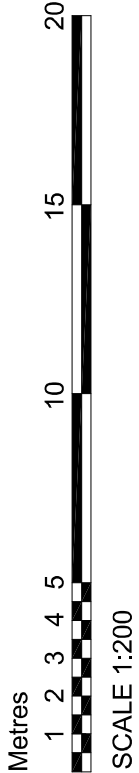

Site Plan as Proposed


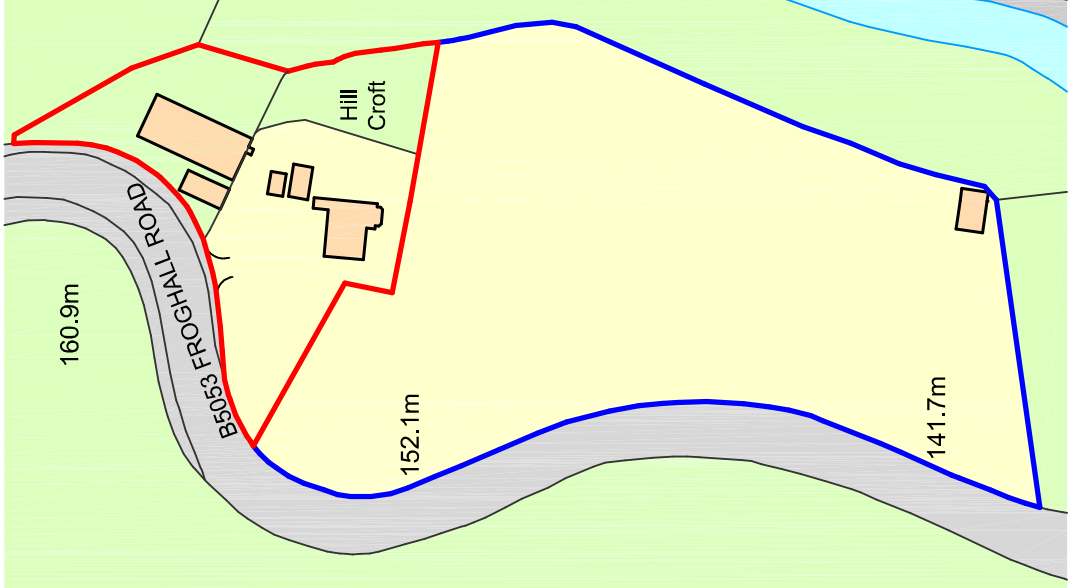


Site Plan as Existing

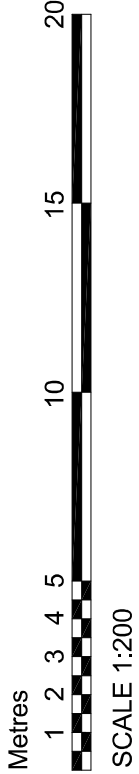

Ordnance Survey, (c) Crown Copyright 2023. All rights reserved. Licence number 100022432

Site Location Plan

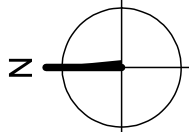 

# DBD Architectural Consultancy Ltd ©2023

1. Copyright is vested with DBD Architectural Consultancy Ltd.
2. All dimensions to be checked on site before proceeding.
3. Contractor to check/adjust dimensions of new work to suit existing conditions. Do not assume existing structure or details are plumb, square or level.
4. Contractor must notify the architect of any discrepancies before proceeding.
5. All drawings to be read in conjunction with all other consultants drawings and specs.

|     |          |                                     |  |  |  |
|-----|----------|-------------------------------------|--|--|--|
|     |          |                                     |  |  |  |
| B   | 31.10.23 | Details added                       |  |  |  |
| A   | 15.10.23 | Accessories made following comments |  |  |  |
| Rev | Date     | Description                         |  |  |  |



**DBD Architectural Consultancy Ltd**  
59 Broad Street, Leek,  
Staffordshire, ST13 5NS  
01538 383118  
mail@dbdconsultancy.co.uk  
www.dbdconsultancy.co.uk

**Mr & Mrs Edlin**  
Hill Croft  
Froghall Road, Froghall  
ST10 2HQ

Extensions, General Alterations,  
Replacement Outbuilding and  
Landscaping Features

**Site Plans**

|           |          |
|-----------|----------|
| Client    | Planning |
| Scale     | A3       |
| Date      | 05.10.23 |
| Sheet No. | 2244     |

**PL 01B**