




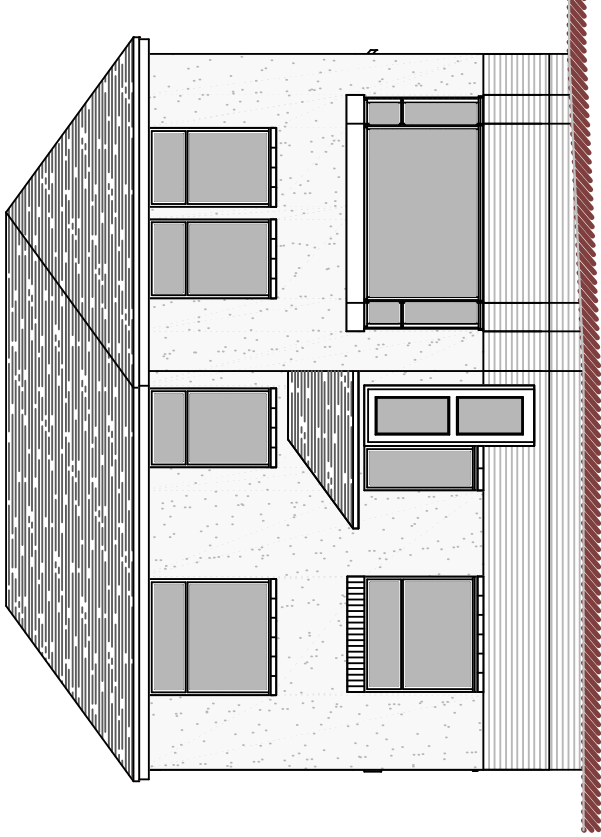


Front Elevation

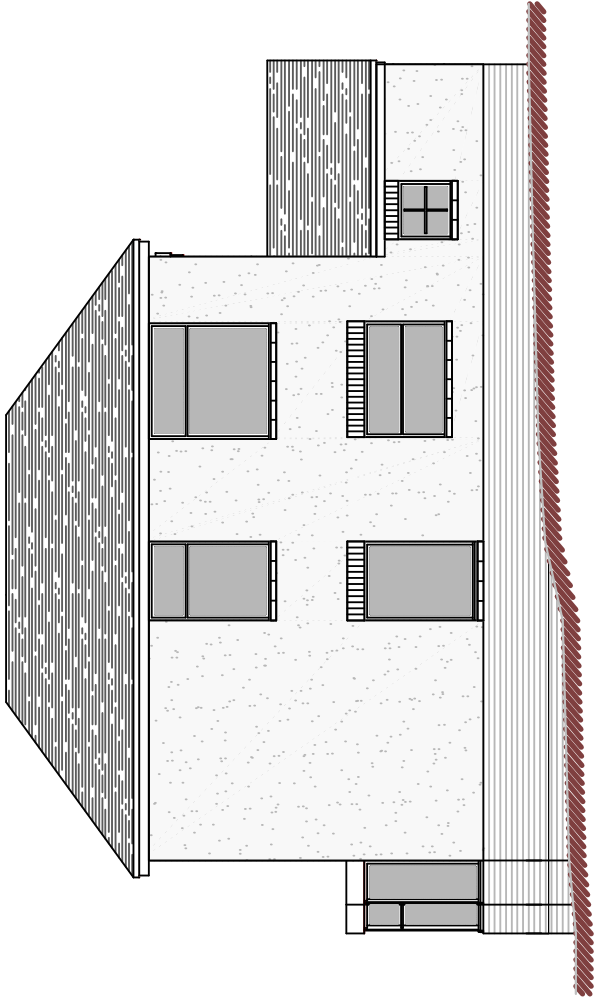

Side Elevation

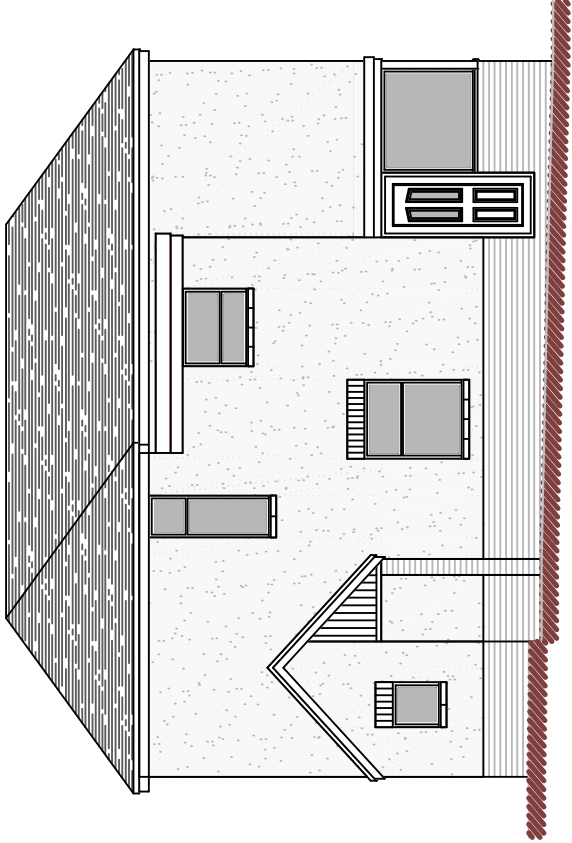

Rear Elevation

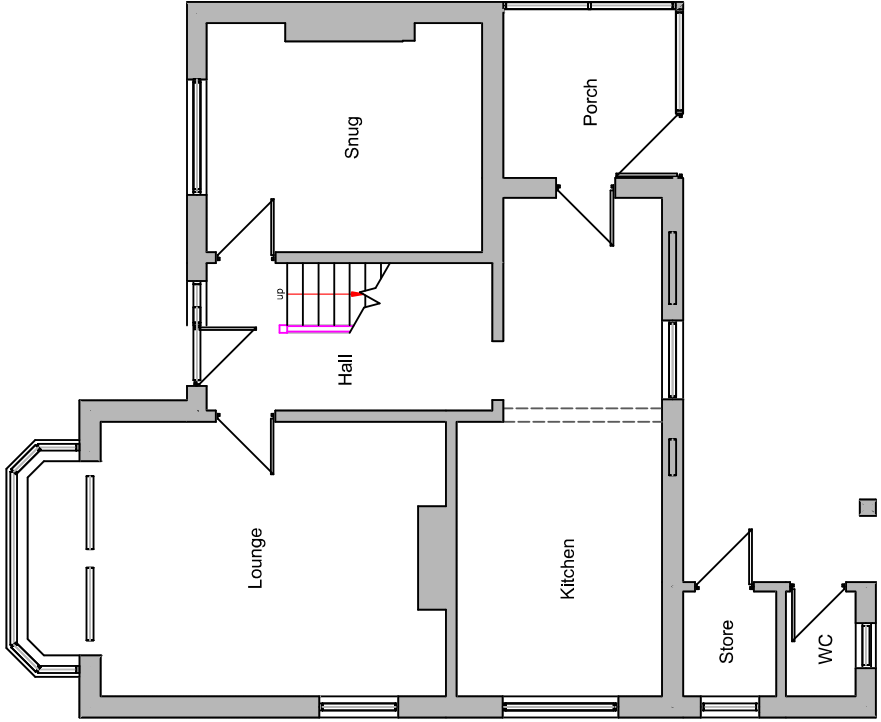


Ground Floor


Metres



SCALE 1:100

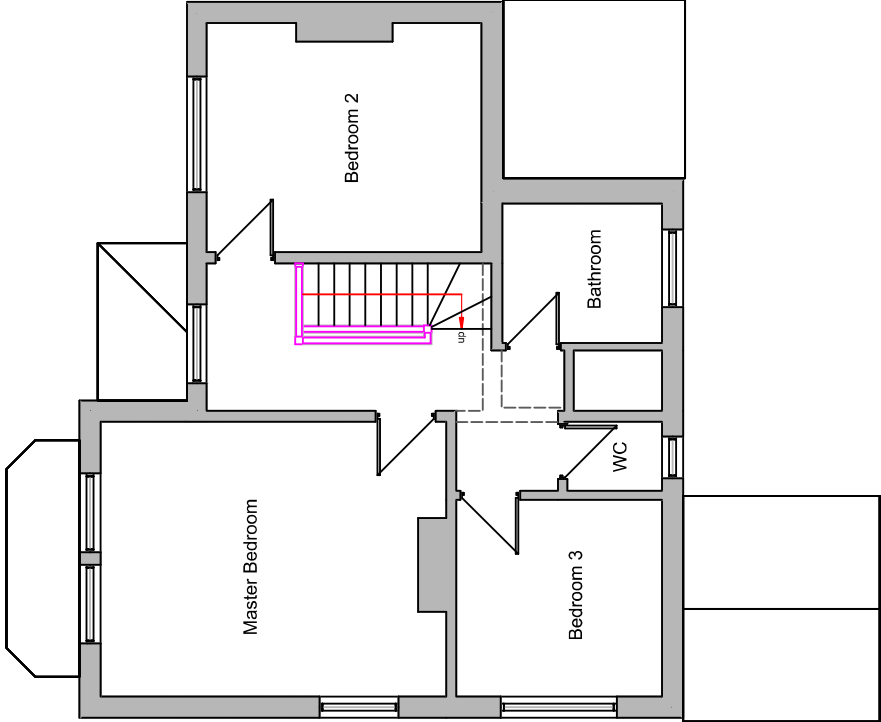

First Floor

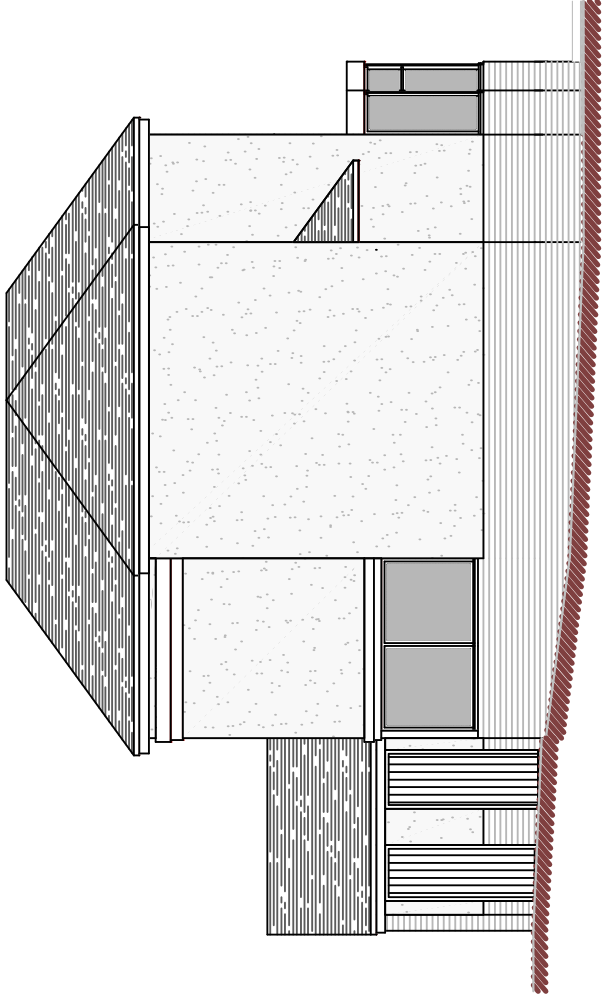

Side Elevation

DBD Architectural Consultancy Ltd ©2023

1. Copyright is vested with DBD Architectural Consultancy Ltd.
2. All dimensions to be checked on site before proceeding.
3. Contractor to check/adjust dimensions of new work to suit existing conditions. Do not assume existing structure or details are plumb, square or level.
4. Contractor must notify the architect of any discrepancies before proceeding.
5. All drawings to be read in conjunction with all other consultants drawings and specs.

Rev	Date	Description



DBD Architectural Consultancy Ltd
50 Broad Street, Leek,
Staffordshire, ST13 5NS
01538 383118
mail@dbdconsultants.co.uk
www.dbdconsultants.co.uk

Mr & Mrs Edlin
Hill Croft
Froggall Road, Froggall
ST10 2HQ

Client

Extensions, General Alterations,
Replacement Outbuilding and
Landscaping Features

Project

Plans as Existing

Scale: Planning
Sheet: A3
Date: 31.08.23
Job No: 2344
Drawing Number: PL 02