




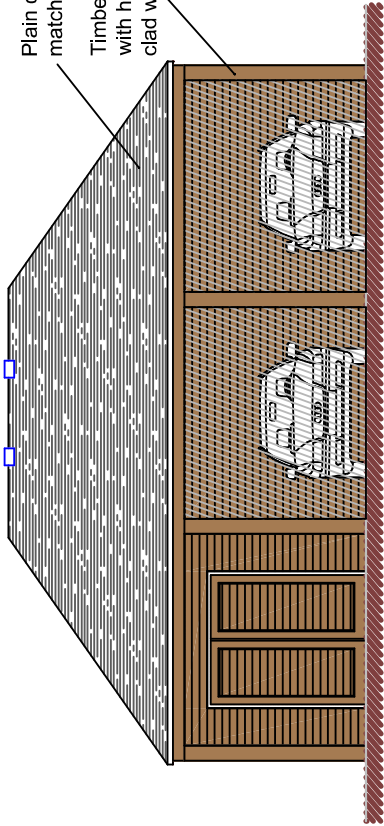


Front Elevation

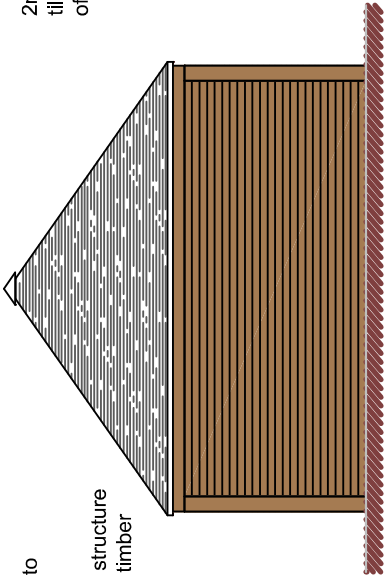


Side Elevation

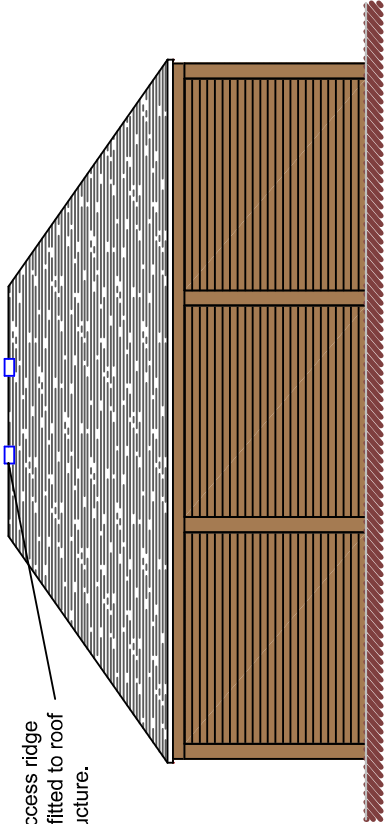


Rear Elevation

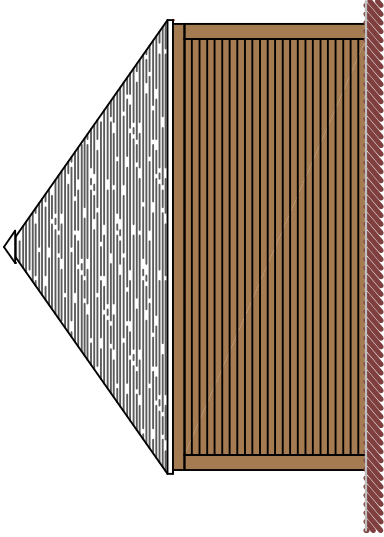

Side Elevation

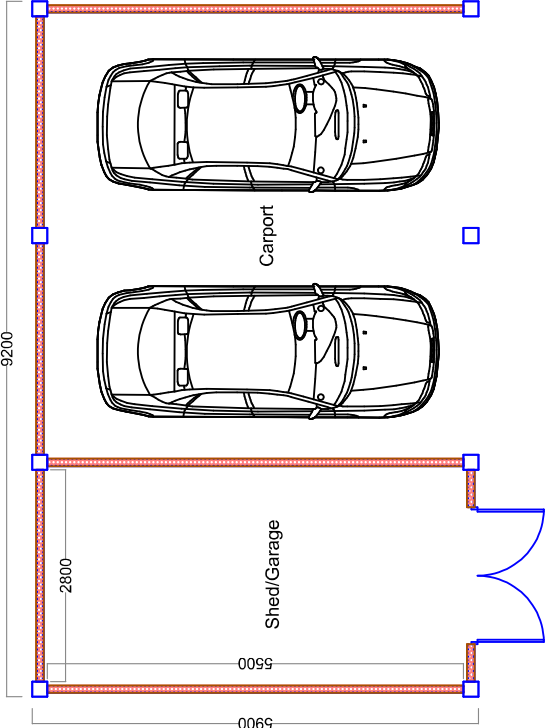

Floor Plan

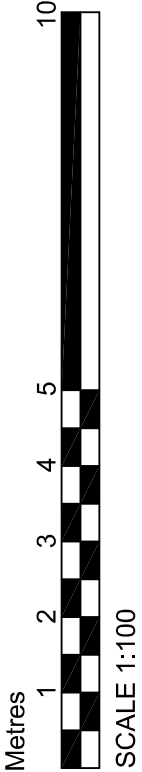

DBD Architectural Consultancy Ltd ©2023

1. Copyright is vested with DBD Architectural Consultancy Ltd.
2. All dimensions to be checked on site before proceeding.
3. Contractor to check/adjust dimensions of new work to suit existing conditions. Do not assume existing structure or details are plumb, square or level.
4. Contractor must notify the architect of any discrepancies before proceeding.
5. All drawings to be read in conjunction with all other consultants drawings and specs.

Rev	Date	Description
A	31.10.23	Amendments made following comments



Mr & Mrs Edlin
Hill Croft
Frogghall Road, Frogghall
ST10 2HQ
Client

Extensions, General Alterations,
Replacement Outbuilding and
Landscaping Features
Project

Title			
Carport Plans as Proposed			
Stage: Planning	Spec: A3	Date: 12.10.23	Job No: 2344
Scale: 1:100	Drawing Number: PL 04A		