


1 METRE X 5 METRES AT 1:100 SCALE

ROBERT L FORD

private architectural practitioner and rural development consultant

PARKSIDE PARK ROAD LEEK STAFFORDSHIRE ST13 8JT

roblford@phonecoop.coop 01538 389290 / 07969 68 68 86

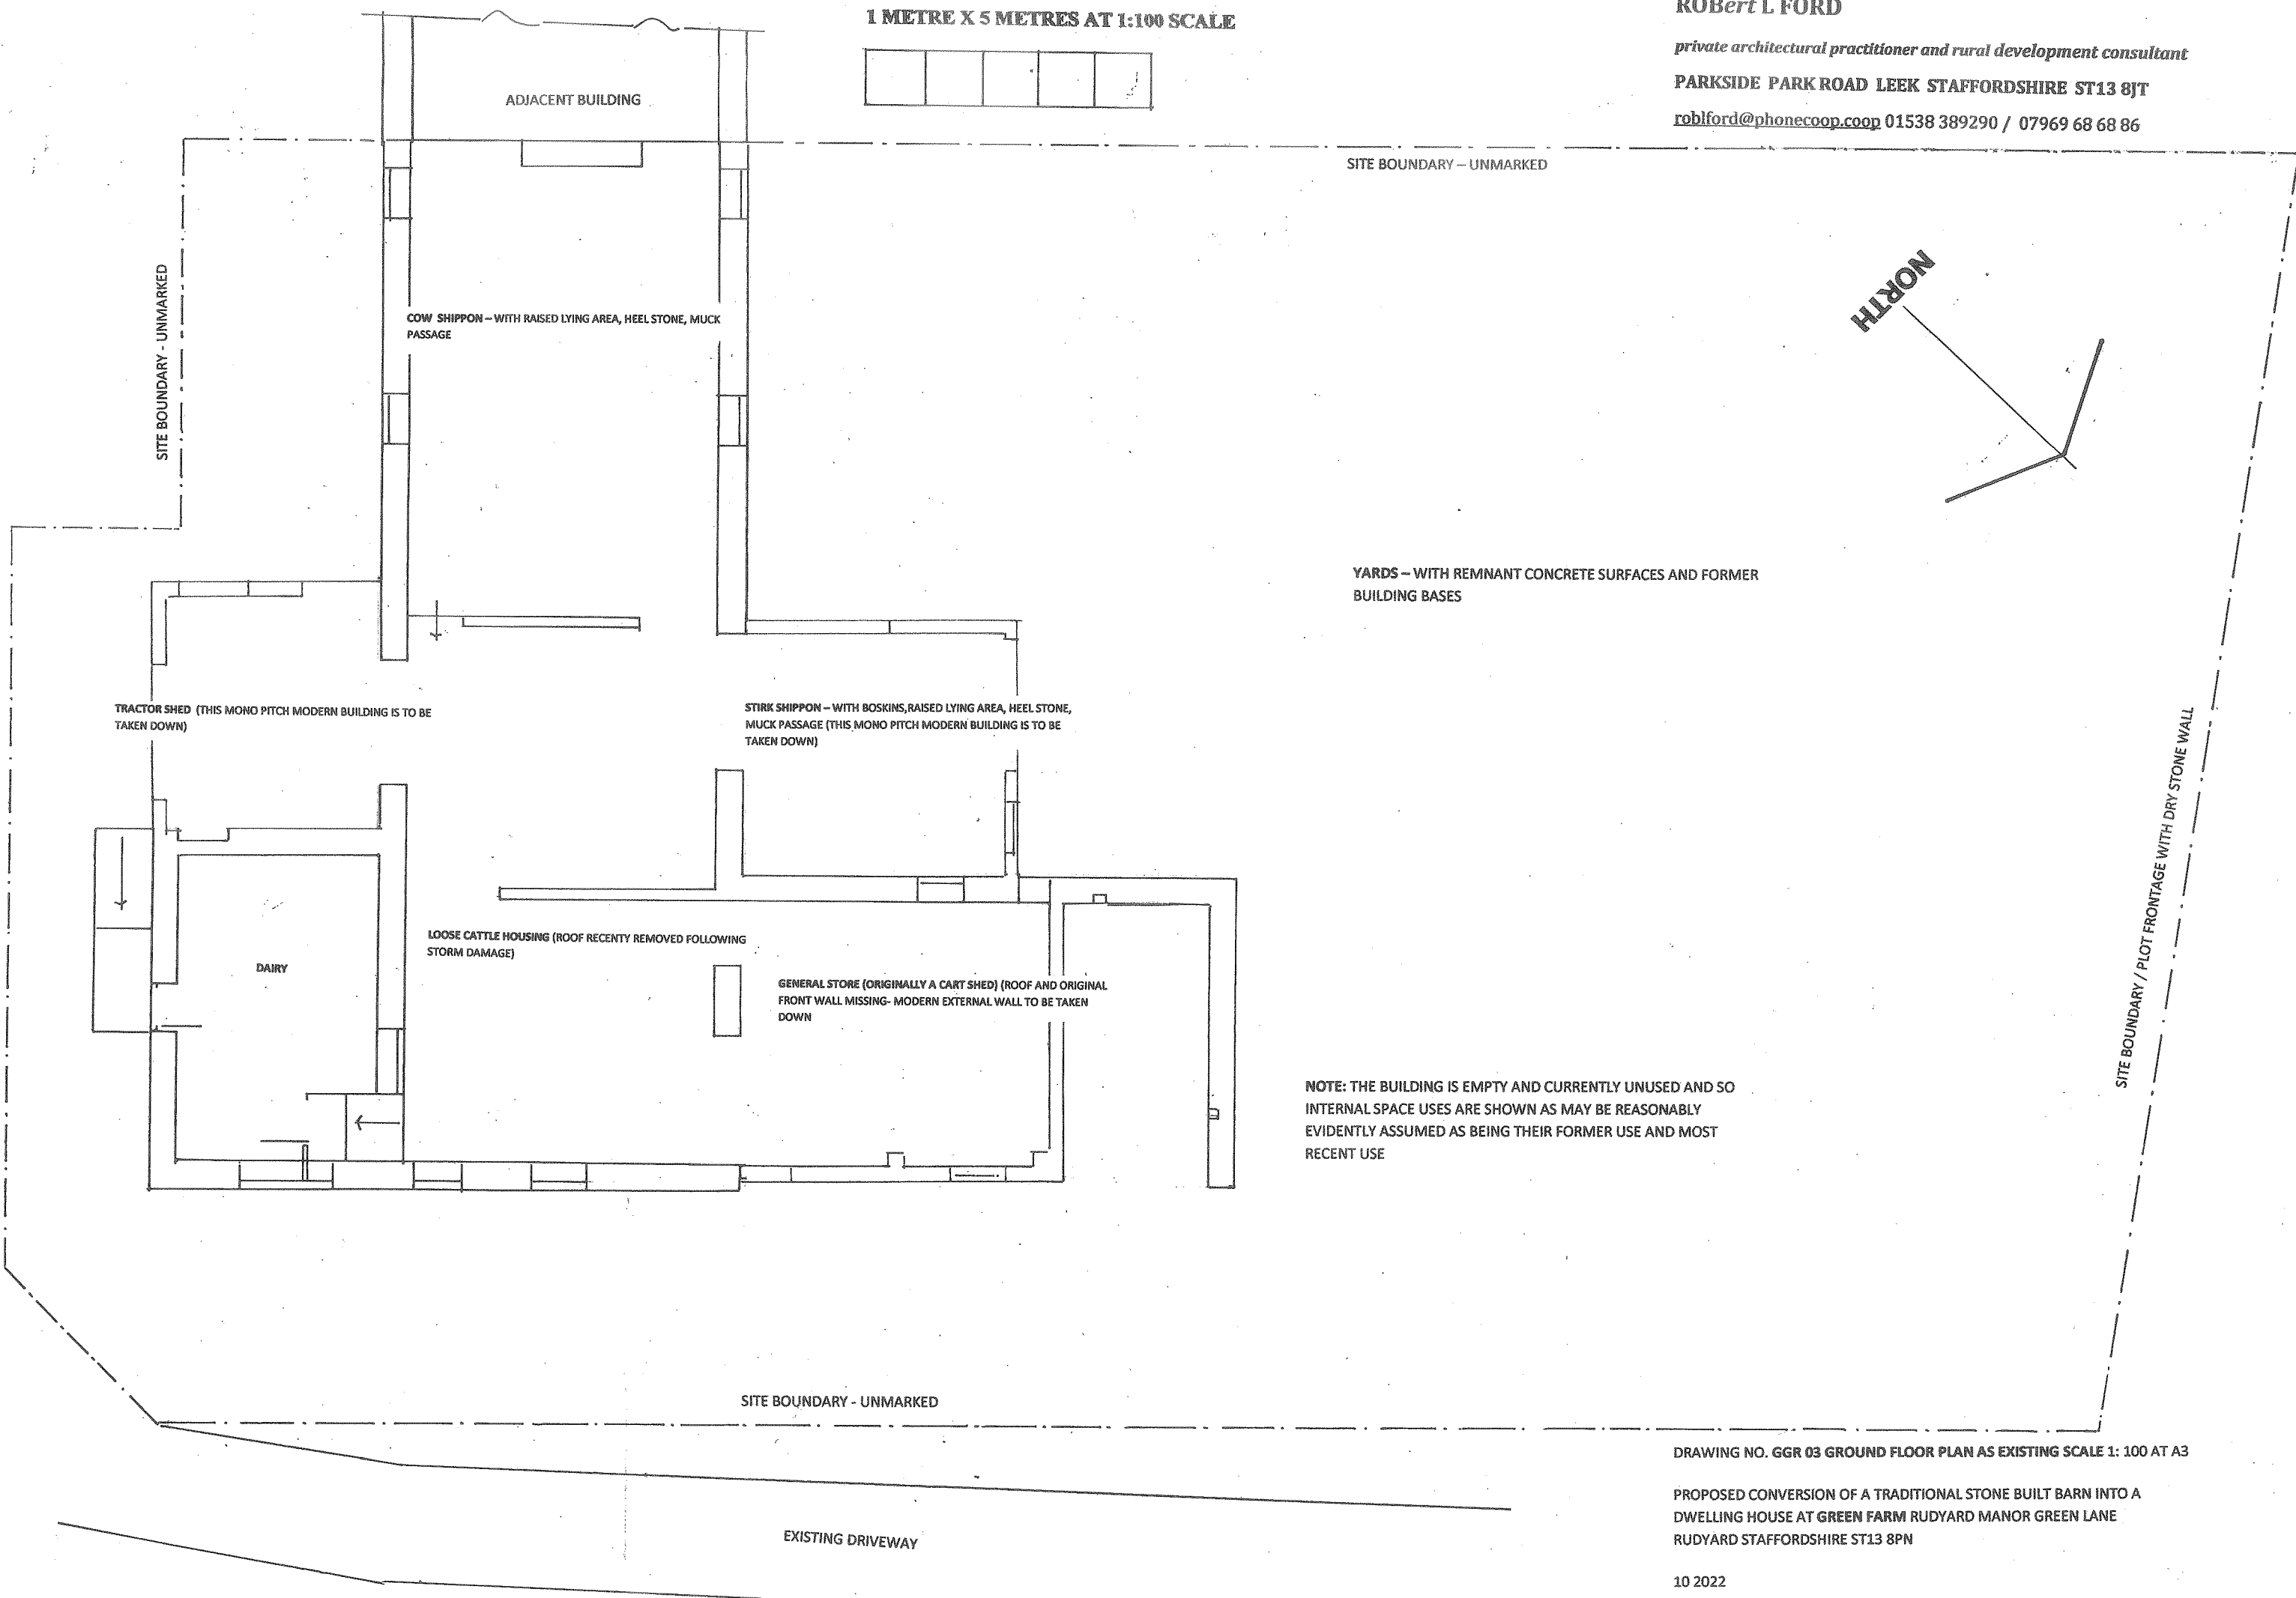

SITE BOUNDARY - UNMARKED

NORTH

YARDS - WITH REMNANT CONCRETE SURFACES AND FORMER BUILDING BASES

TRACTOR SHED (THIS MONO PITCH MODERN BUILDING IS TO BE TAKEN DOWN)

STIRK SHIPPON - WITH BOSKINS, RAISED LYING AREA, HEEL STONE, MUCK PASSAGE (THIS MONO PITCH MODERN BUILDING IS TO BE TAKEN DOWN)

LOOSE CATTLE HOUSING (ROOF RECENTLY REMOVED FOLLOWING STORM DAMAGE)

GENERAL STORE (ORIGINALLY A CART SHED) (ROOF AND ORIGINAL FRONT WALL MISSING - MODERN EXTERNAL WALL TO BE TAKEN DOWN)

DAIRY

NOTE: THE BUILDING IS EMPTY AND CURRENTLY UNUSED AND SO INTERNAL SPACE USES ARE SHOWN AS MAY BE REASONABLY EVIDENTLY ASSUMED AS BEING THEIR FORMER USE AND MOST RECENT USE

SITE BOUNDARY / PLOT FRONTAGE WITH DRY STONE WALL

SITE BOUNDARY - UNMARKED

EXISTING DRIVEWAY

DRAWING NO. GGR 03 GROUND FLOOR PLAN AS EXISTING SCALE 1: 100 AT A3

PROPOSED CONVERSION OF A TRADITIONAL STONE BUILT BARN INTO A DWELLING HOUSE AT GREEN FARM RUDYARD MANOR GREEN LANE RUDYARD STAFFORDSHIRE ST13 8PN

10 2022