


1 METRE X 5 METRES AT 1:100 SCALE

ROBERT L FORD

private architectural practitioner and rural development consultant

PARKSIDE PARK ROAD LEEK STAFFORDSHIRE ST13 8JT

robford@phonecoop.coop 01538 389290 / 07969 68 68 86

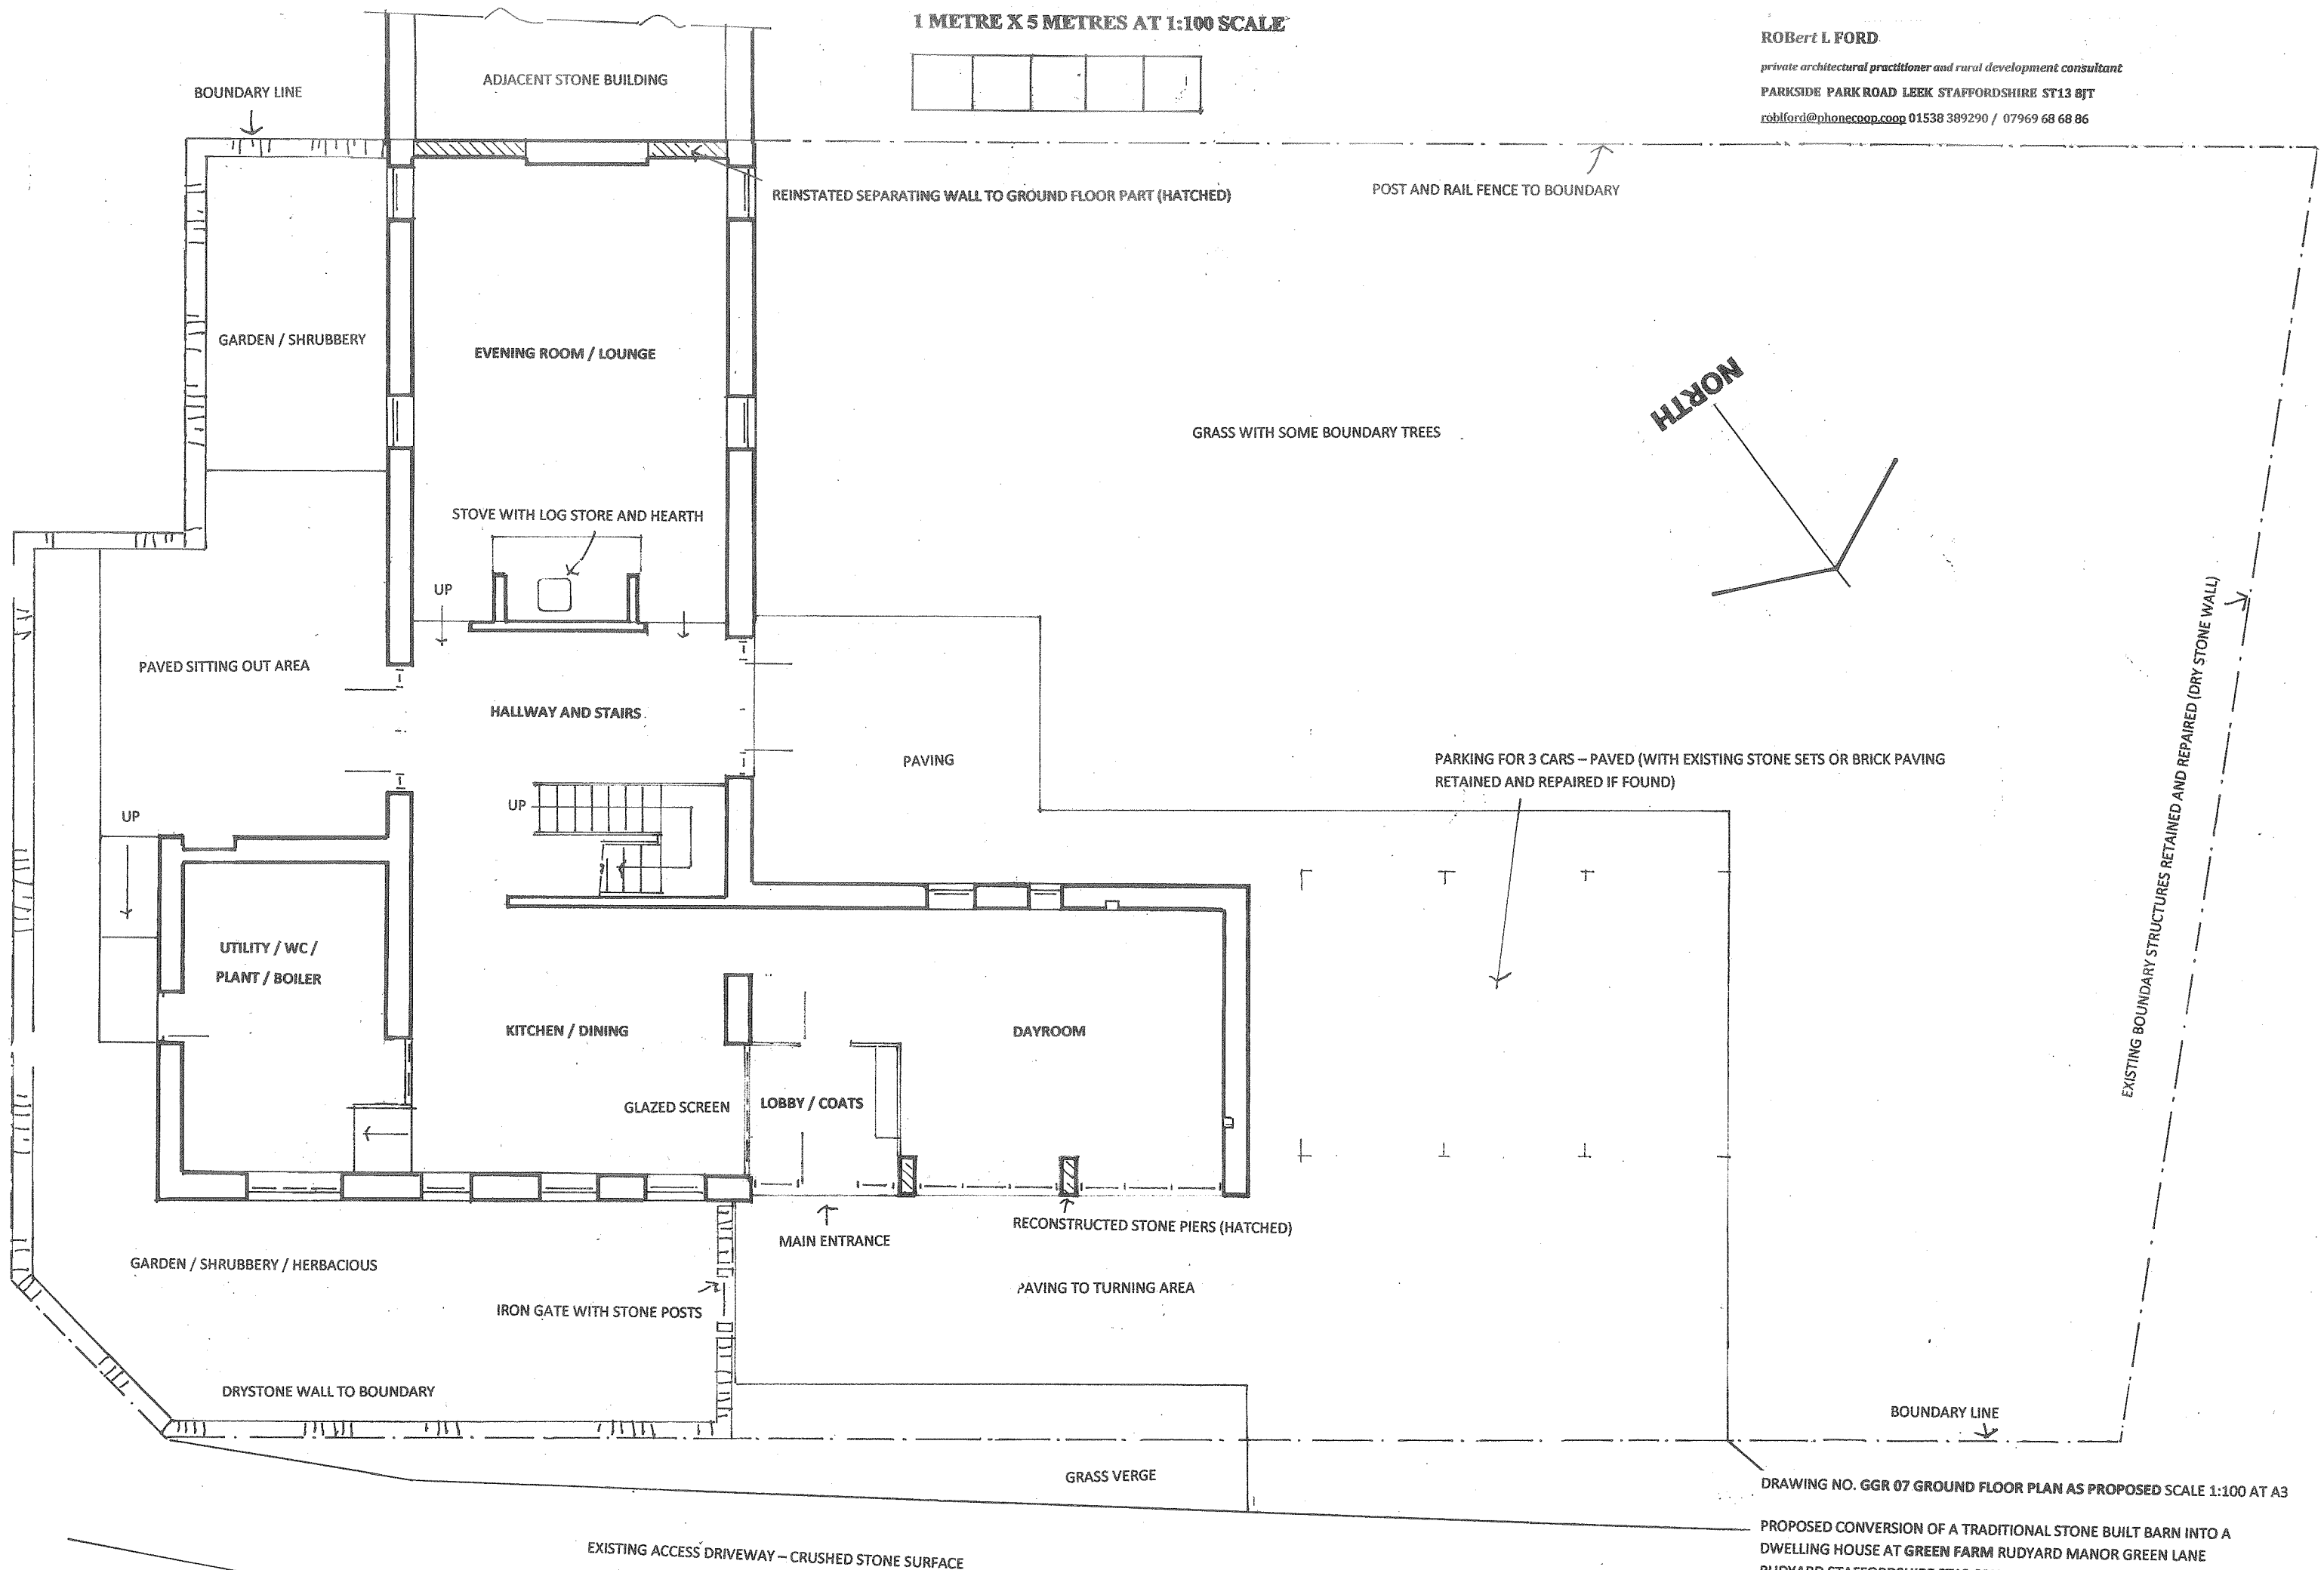

DRAWING NO. GGR 07 GROUND FLOOR PLAN AS PROPOSED SCALE 1:100 AT A3

PROPOSED CONVERSION OF A TRADITIONAL STONE BUILT BARN INTO A DWELLING HOUSE AT GREEN FARM RUDYARD MANOR GREEN LANE RUDYARD STAFFORDSHIRE ST13 8PN

10 2022