


residential development


Daisybank, Boundary Road




site block plan - general
SCALE: 1:100

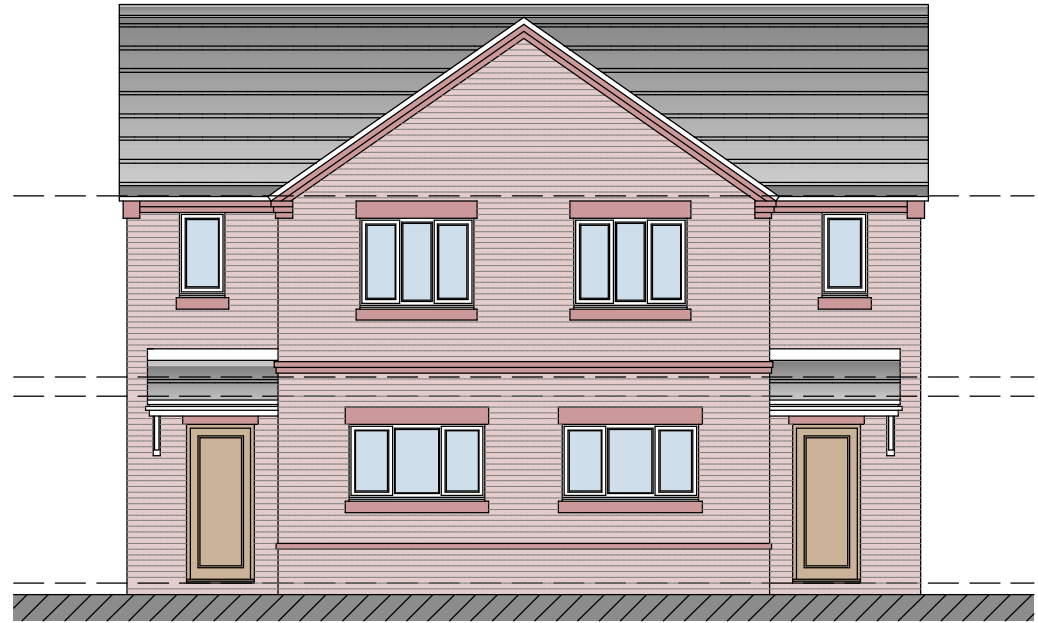


front elevation
SCALE: 1:100

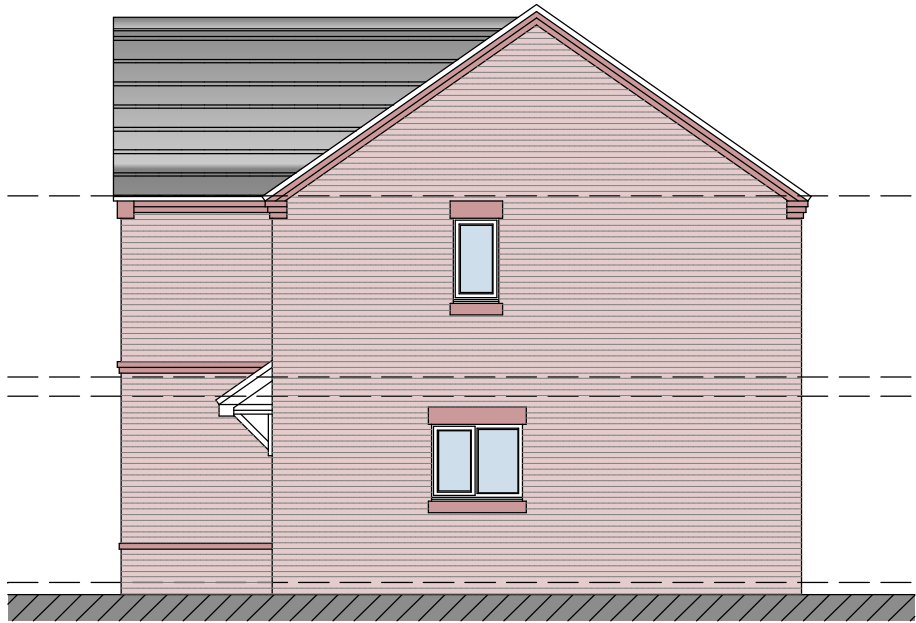


elevation from the bungalow
SCALE: 1:100

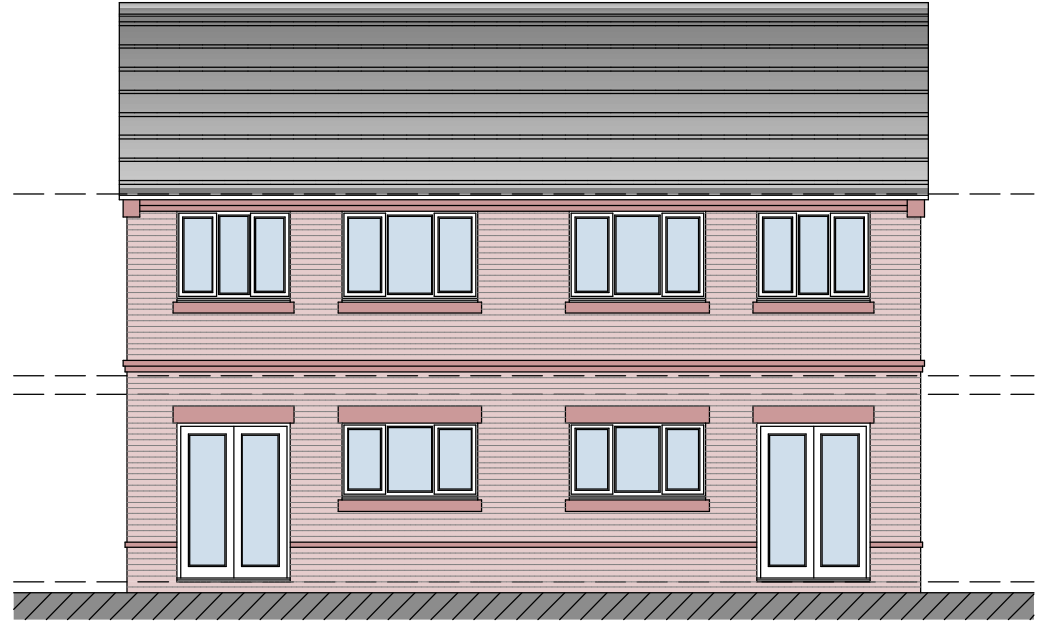


rear elevation
SCALE: 1:100

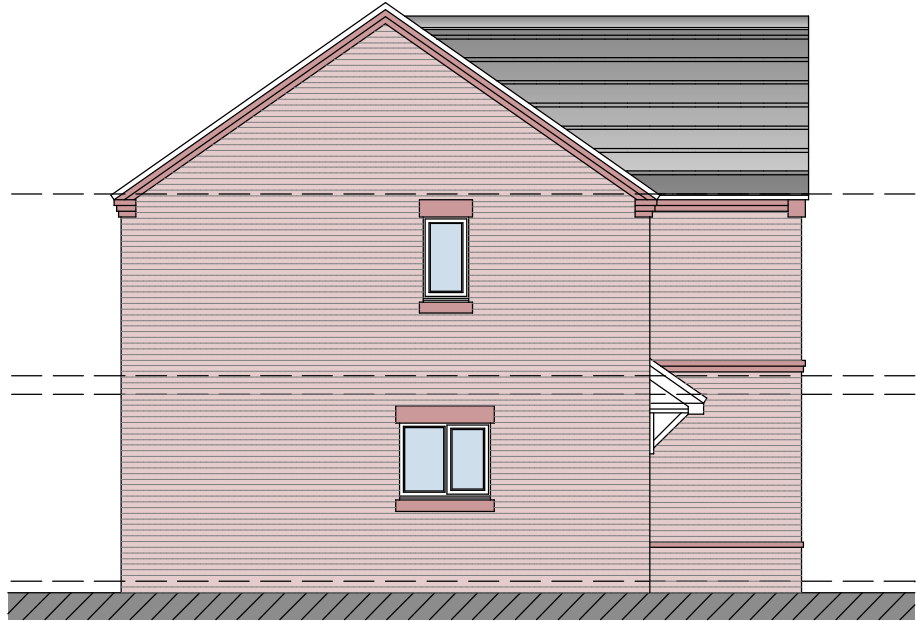

elevation from sweethills
SCALE: 1:100

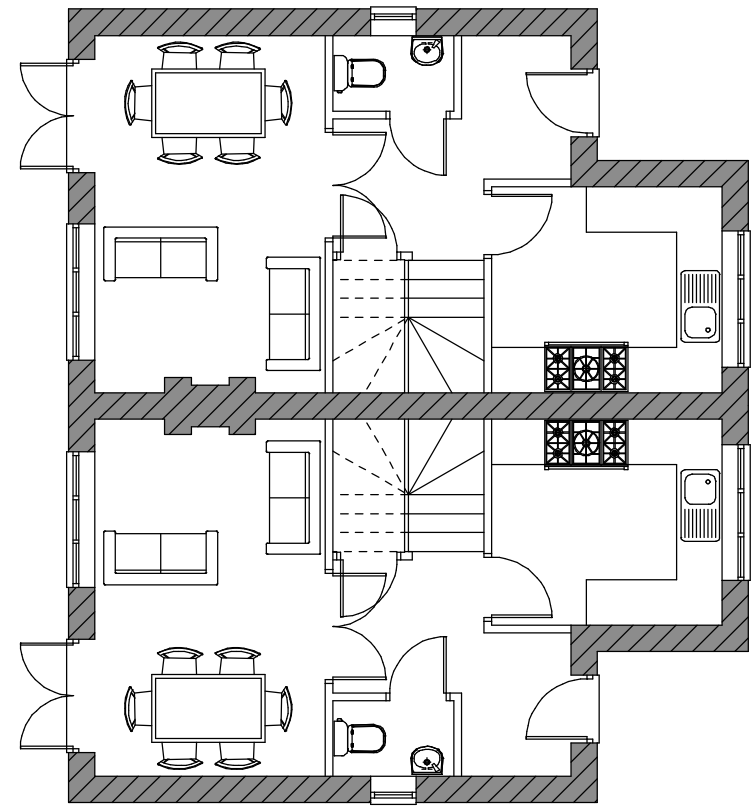

ground floor plan - general
SCALE: 1:100

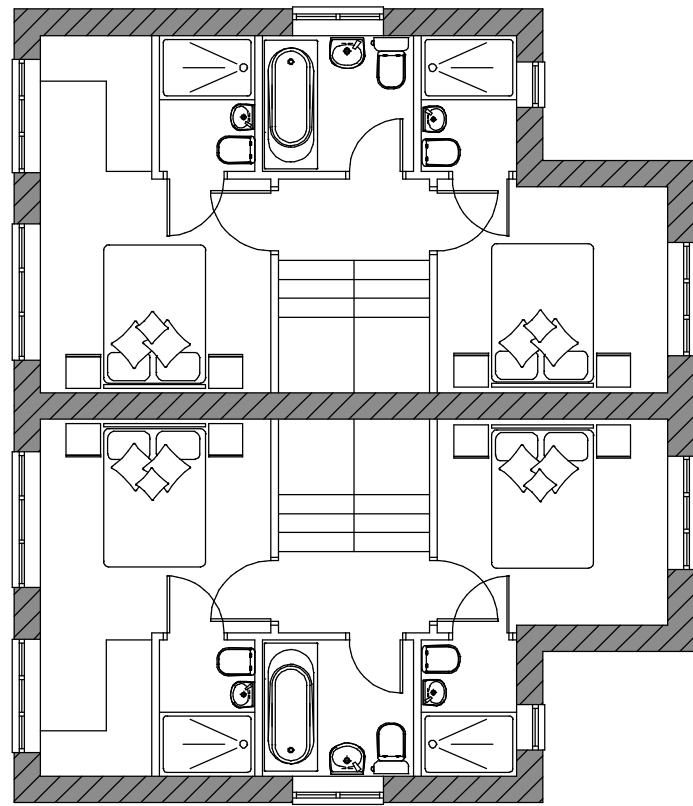

first floor plan - general
SCALE: 1:100

Client			
Mr C. Elkin			
Cont act			
Proposed erection of dwellings to land Wouth West of Daisybank, Boundary Road			
Drawing Title			
Proposed Conditions - Sketch Scheme 1			
Date	November 2023	Status	Preliminary
Scale	1:100 1:50	Contract Number	6048
Drg. No.	6048 - 001	Revision Suffix	A
Revisions			
Rev A	15.12.23	Elevations added	