


Copyright of this drawing is vested in the Architect and it must not be copied or reproduced without consent. Figured dimensions only are to be taken from this drawing. All contractors must visit the site and be responsible for taking and checking all dimensions relative to their work. Hewitt&Carr Architects Ltd are to be advised of any variation between drawings and site conditions. CLIENTS ARE ADVISED TO CLARIFY DIMENSIONS WITH THE ARCHITECT PRIOR TO SETTING OUT AND NOT TO SCALE FROM THE DRAWING.

Rev.	Drawn	Comments	Date
------	-------	----------	------

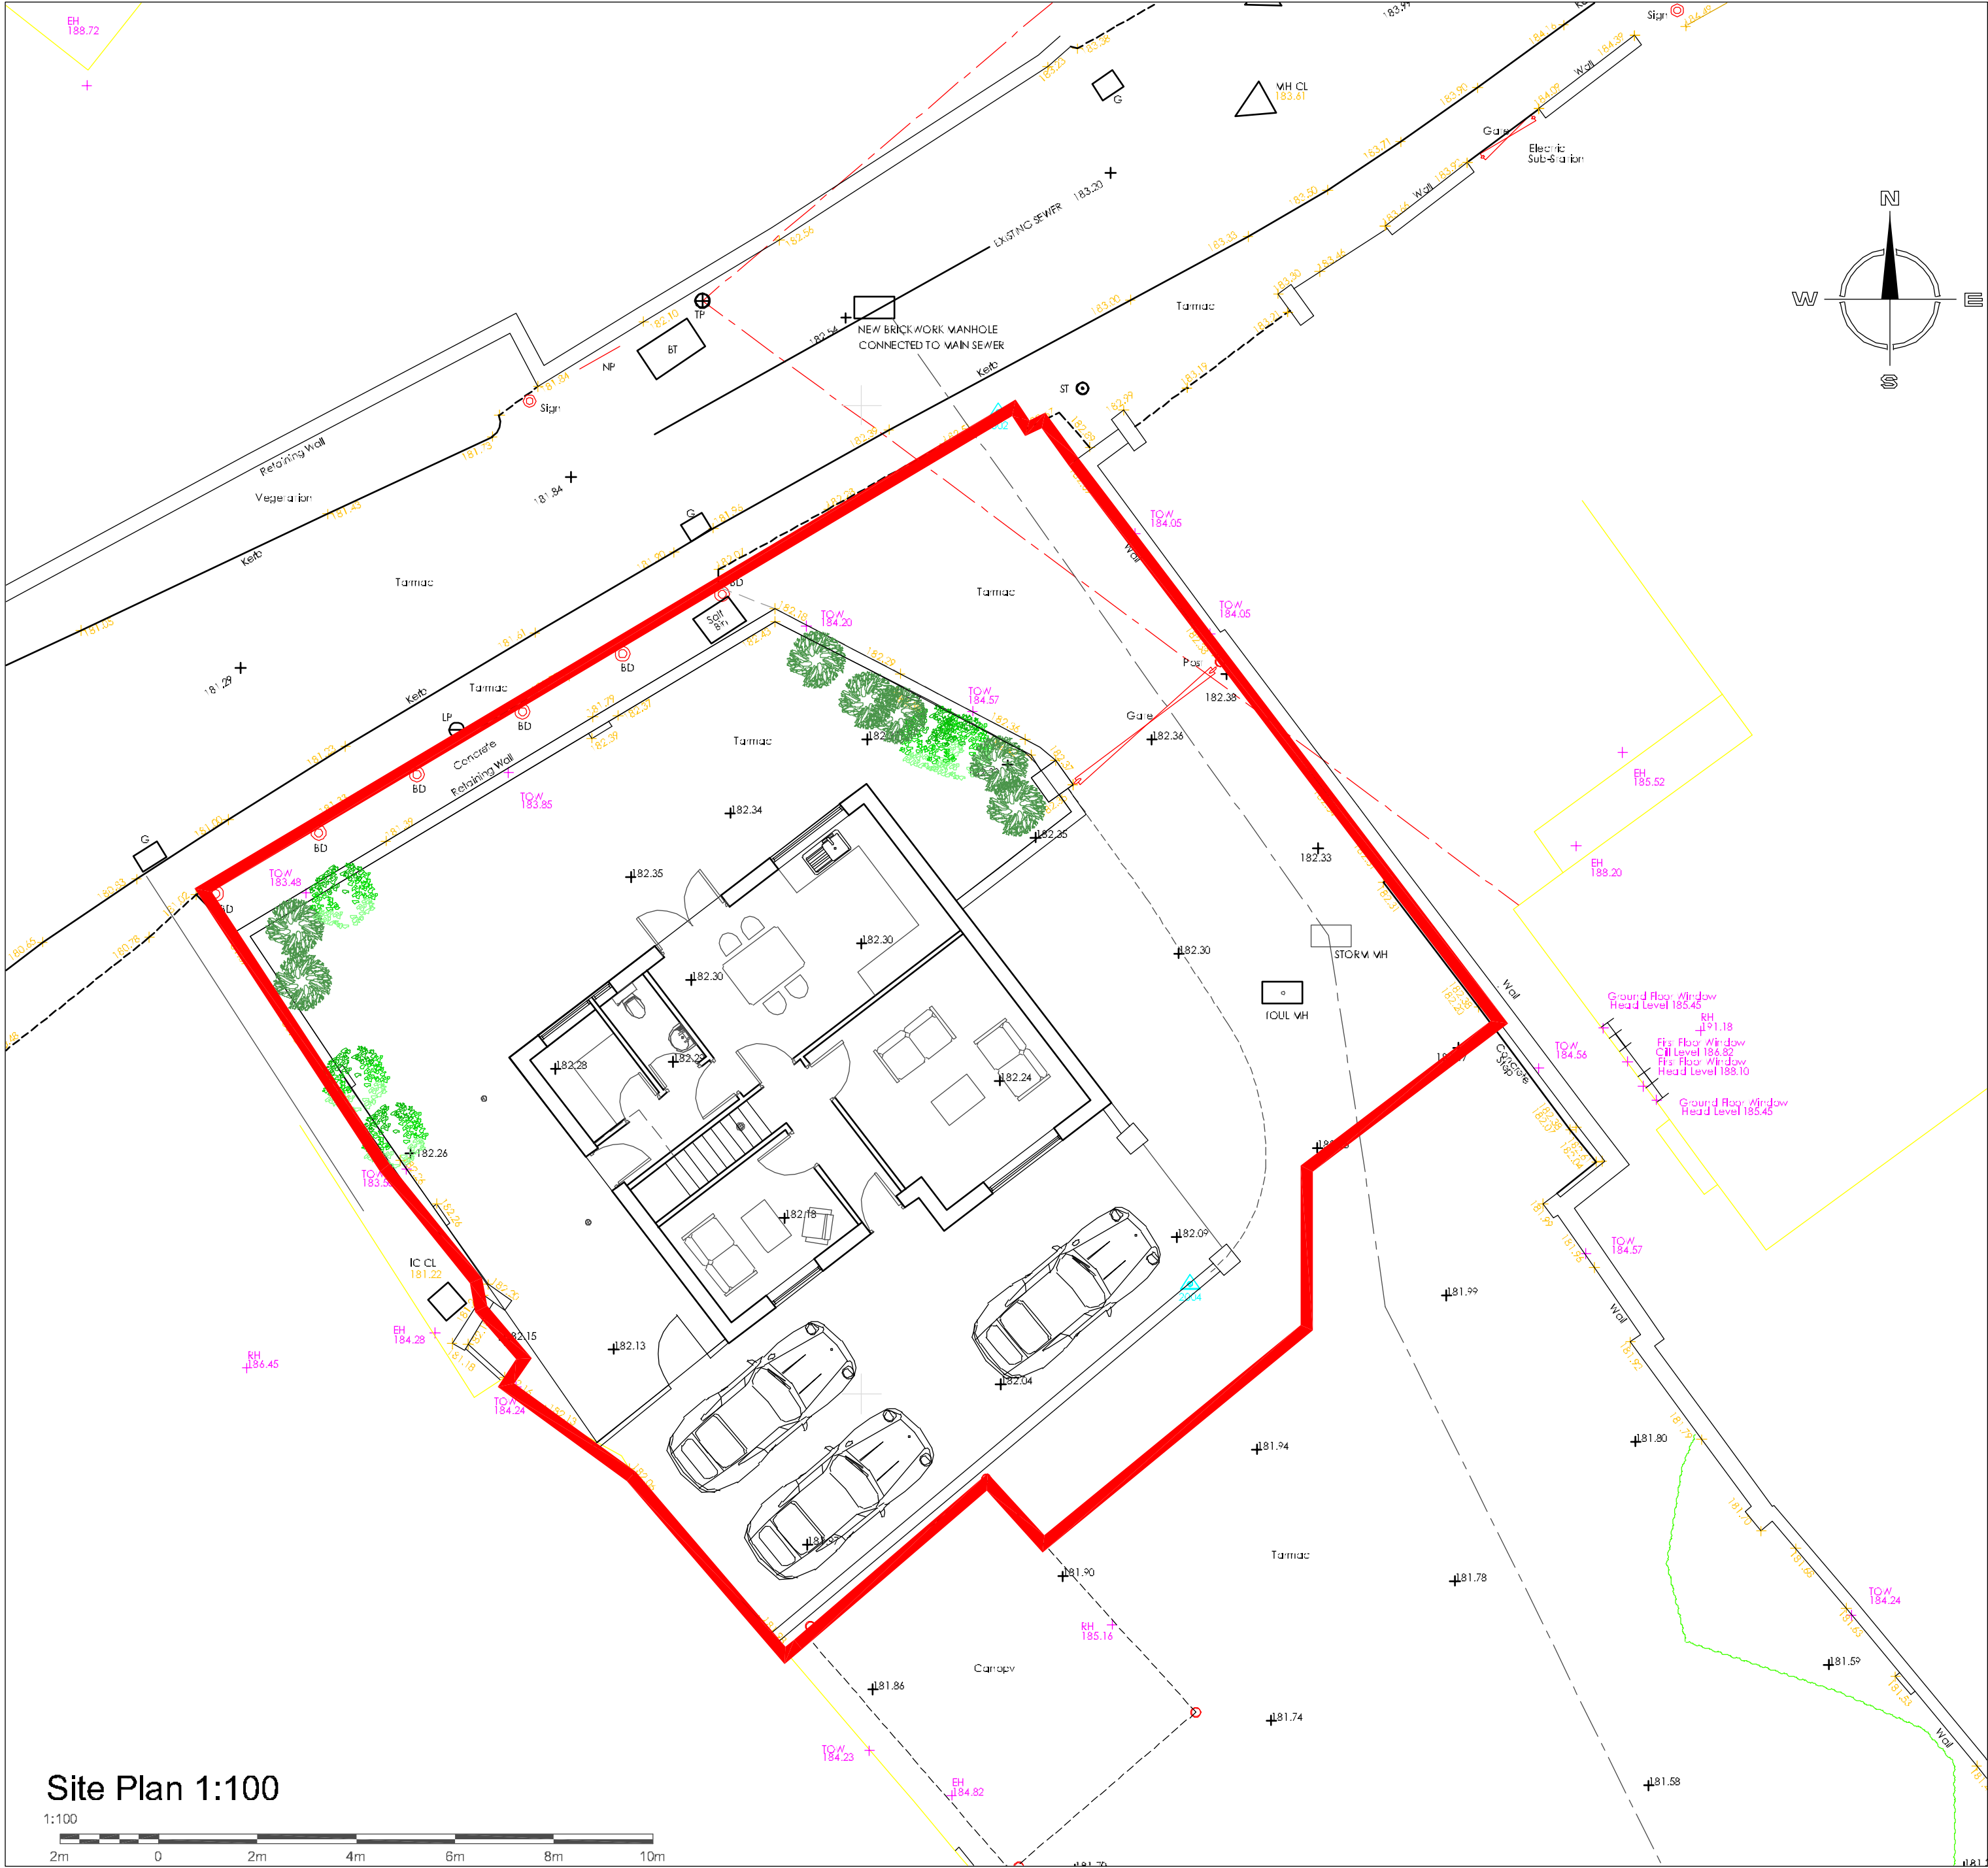

Site Plan 1:100




Front Elevation 1:100




Rear Elevation 1:100




Side Elevation 1:100

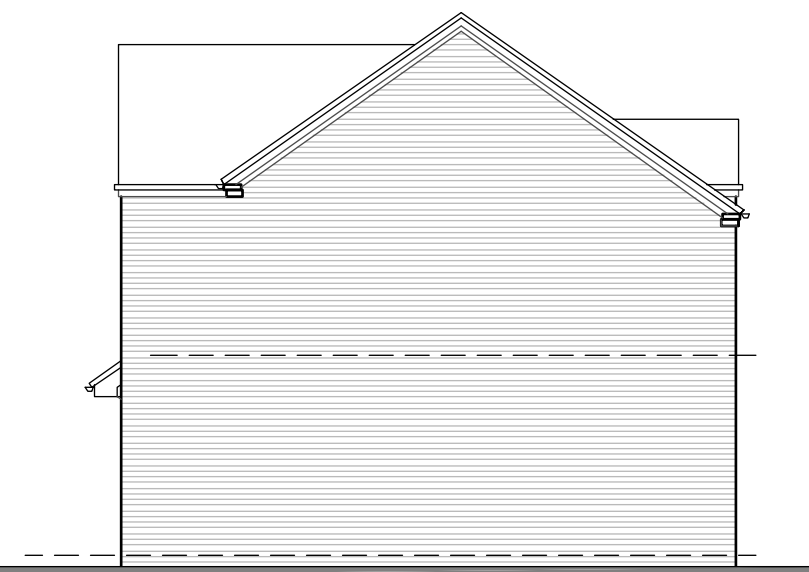


Side Elevation 1:100

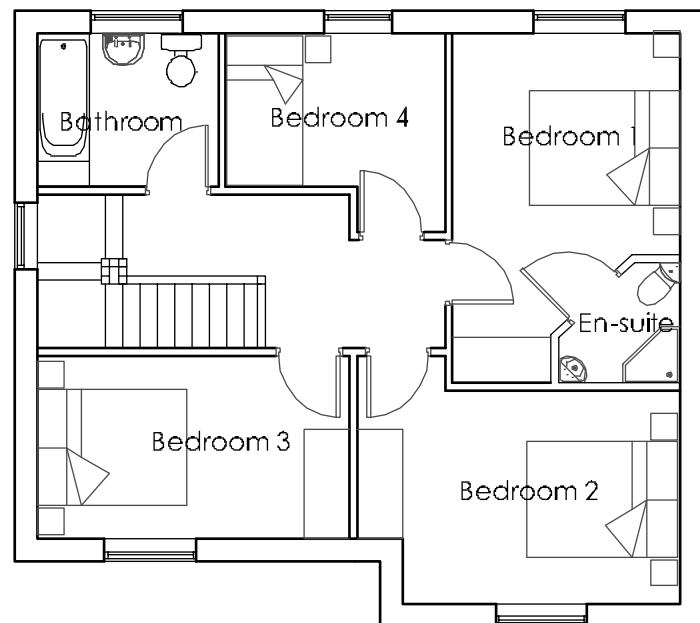


First Floor Plan 1:100

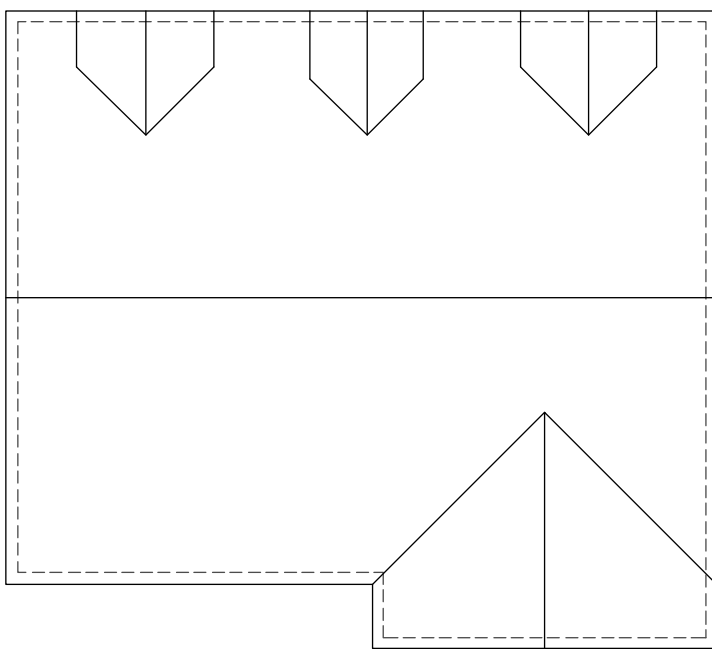

Roof Plan 1:100

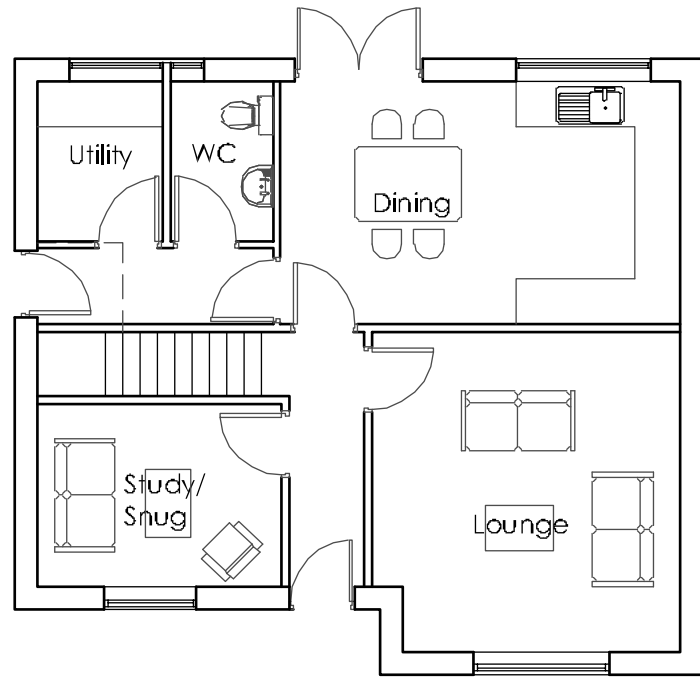

Ground Floor Plan as proposed 1:100

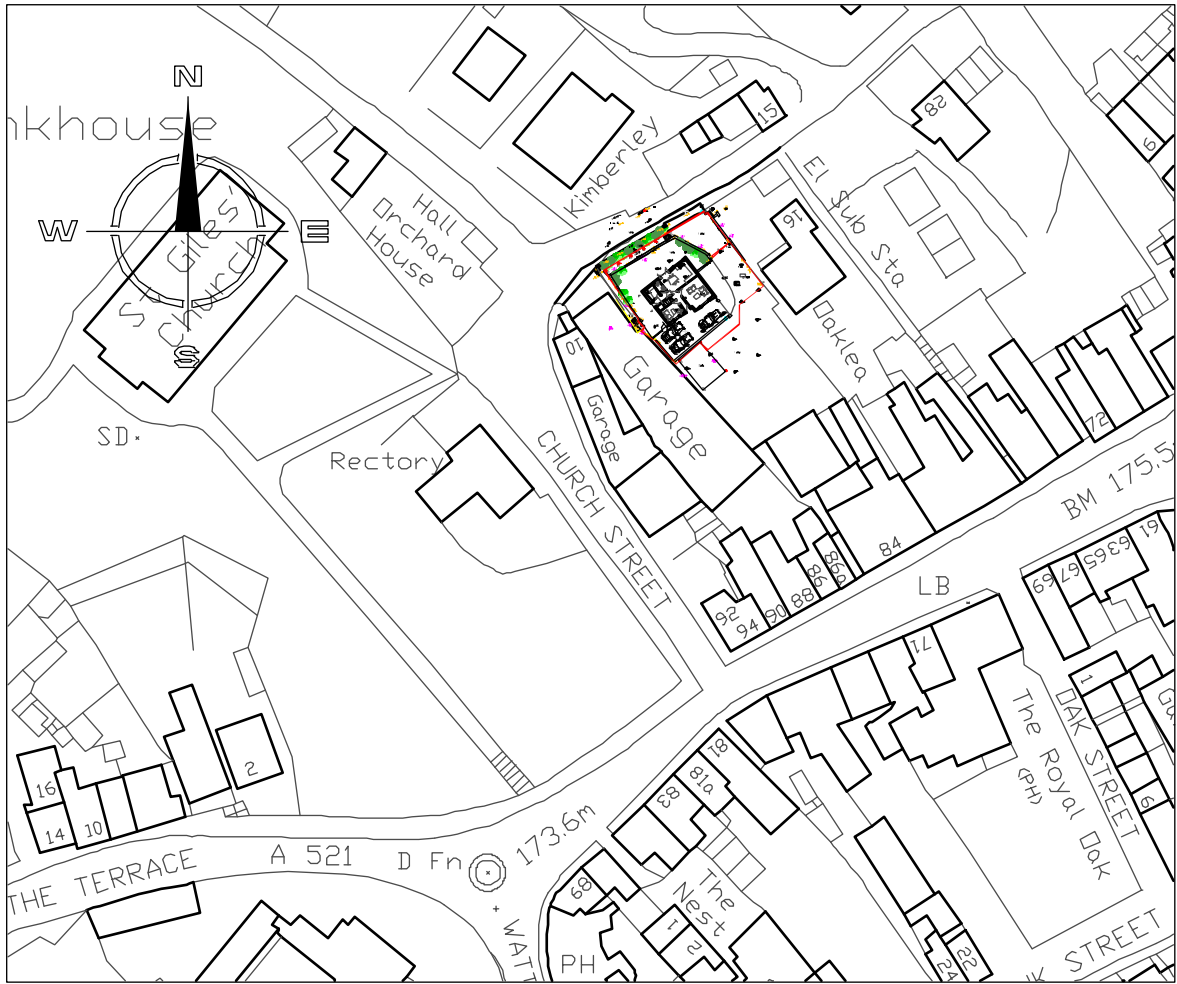

Site Location Plan 1:1250



Elevation from Prince George Street 1:100

Hewitt&CarrArchitects

A: Dotsybank House | 17-19 Leek Road | Cheadle | ST10 1JE
T: 01538 756888
E: enquiries@hcarchitects.co.uk
W: www.hcarchitects.co.uk

Client
Spooner and Co

Project
Residential development, Price Goerge Street, Cheadle, Staffs

Title
scheme design

Status
SCHEME DESIGN

Date
Dec 2023

Scale @A1
AS NOTED

Project No
01344 AL(0)01

Drawing No.

Drawn
MJC

Checked

Rev

File Path: H:\4455