


|      |              |     |       |
|------|--------------|-----|-------|
| Rev: | Description: | By: | Date: |
|------|--------------|-----|-------|

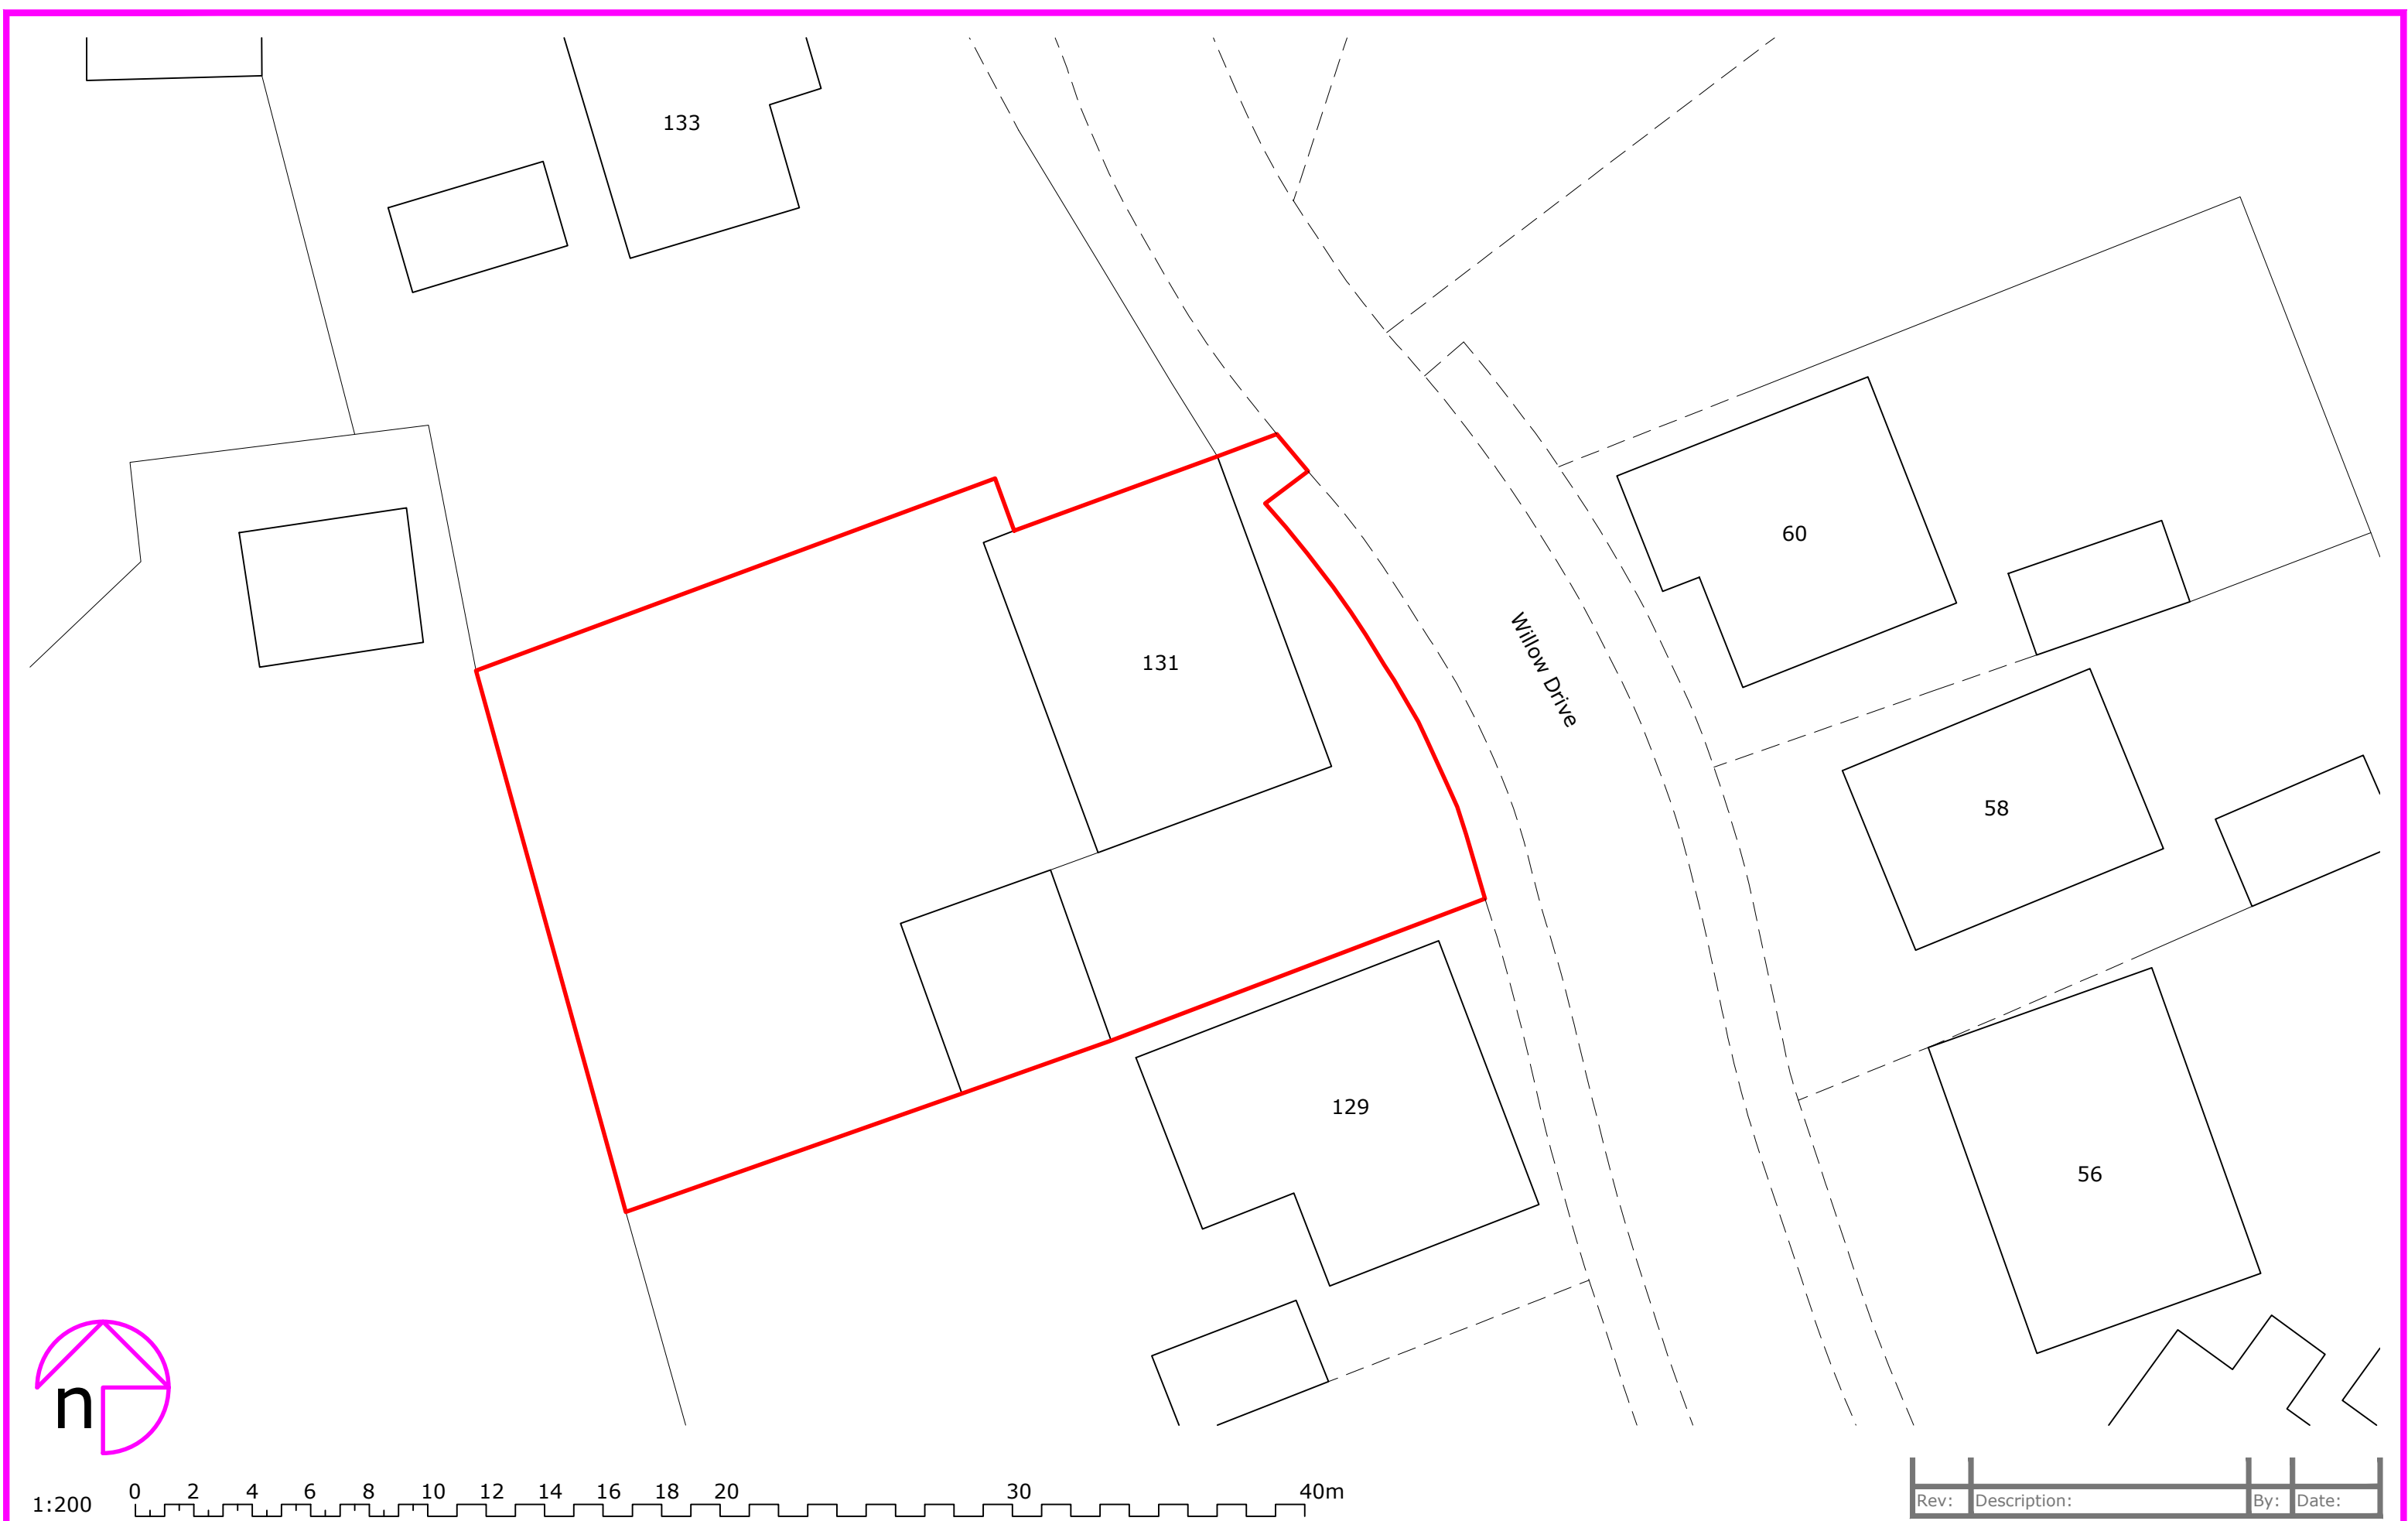

**octopusenergy**  
services

Accredited by:



|                                                                                      |                                         |
|--------------------------------------------------------------------------------------|-----------------------------------------|
| Client/Project:<br>Mark Bridgett,<br>131 Willow Drive,<br>Cheddleton, Leek, ST13 7FG | Project status:<br><b>PLANNING</b>      |
|                                                                                      | Drawing title:<br>Site plan as existing |

|                           |                          |                    |                            |
|---------------------------|--------------------------|--------------------|----------------------------|
| Scale:<br>1:200           | Paper Size:<br>A3        | Drawn:<br>A Walton | Checked:<br>P Harvey-Brown |
| Project ID:<br>J-A423C92B | Drawing No:<br><b>01</b> | Revision:          | Date:<br>27.12.2023        |