




ROAD 1
SCALE: H 1:500,V 1:100. DATUM: 130.000

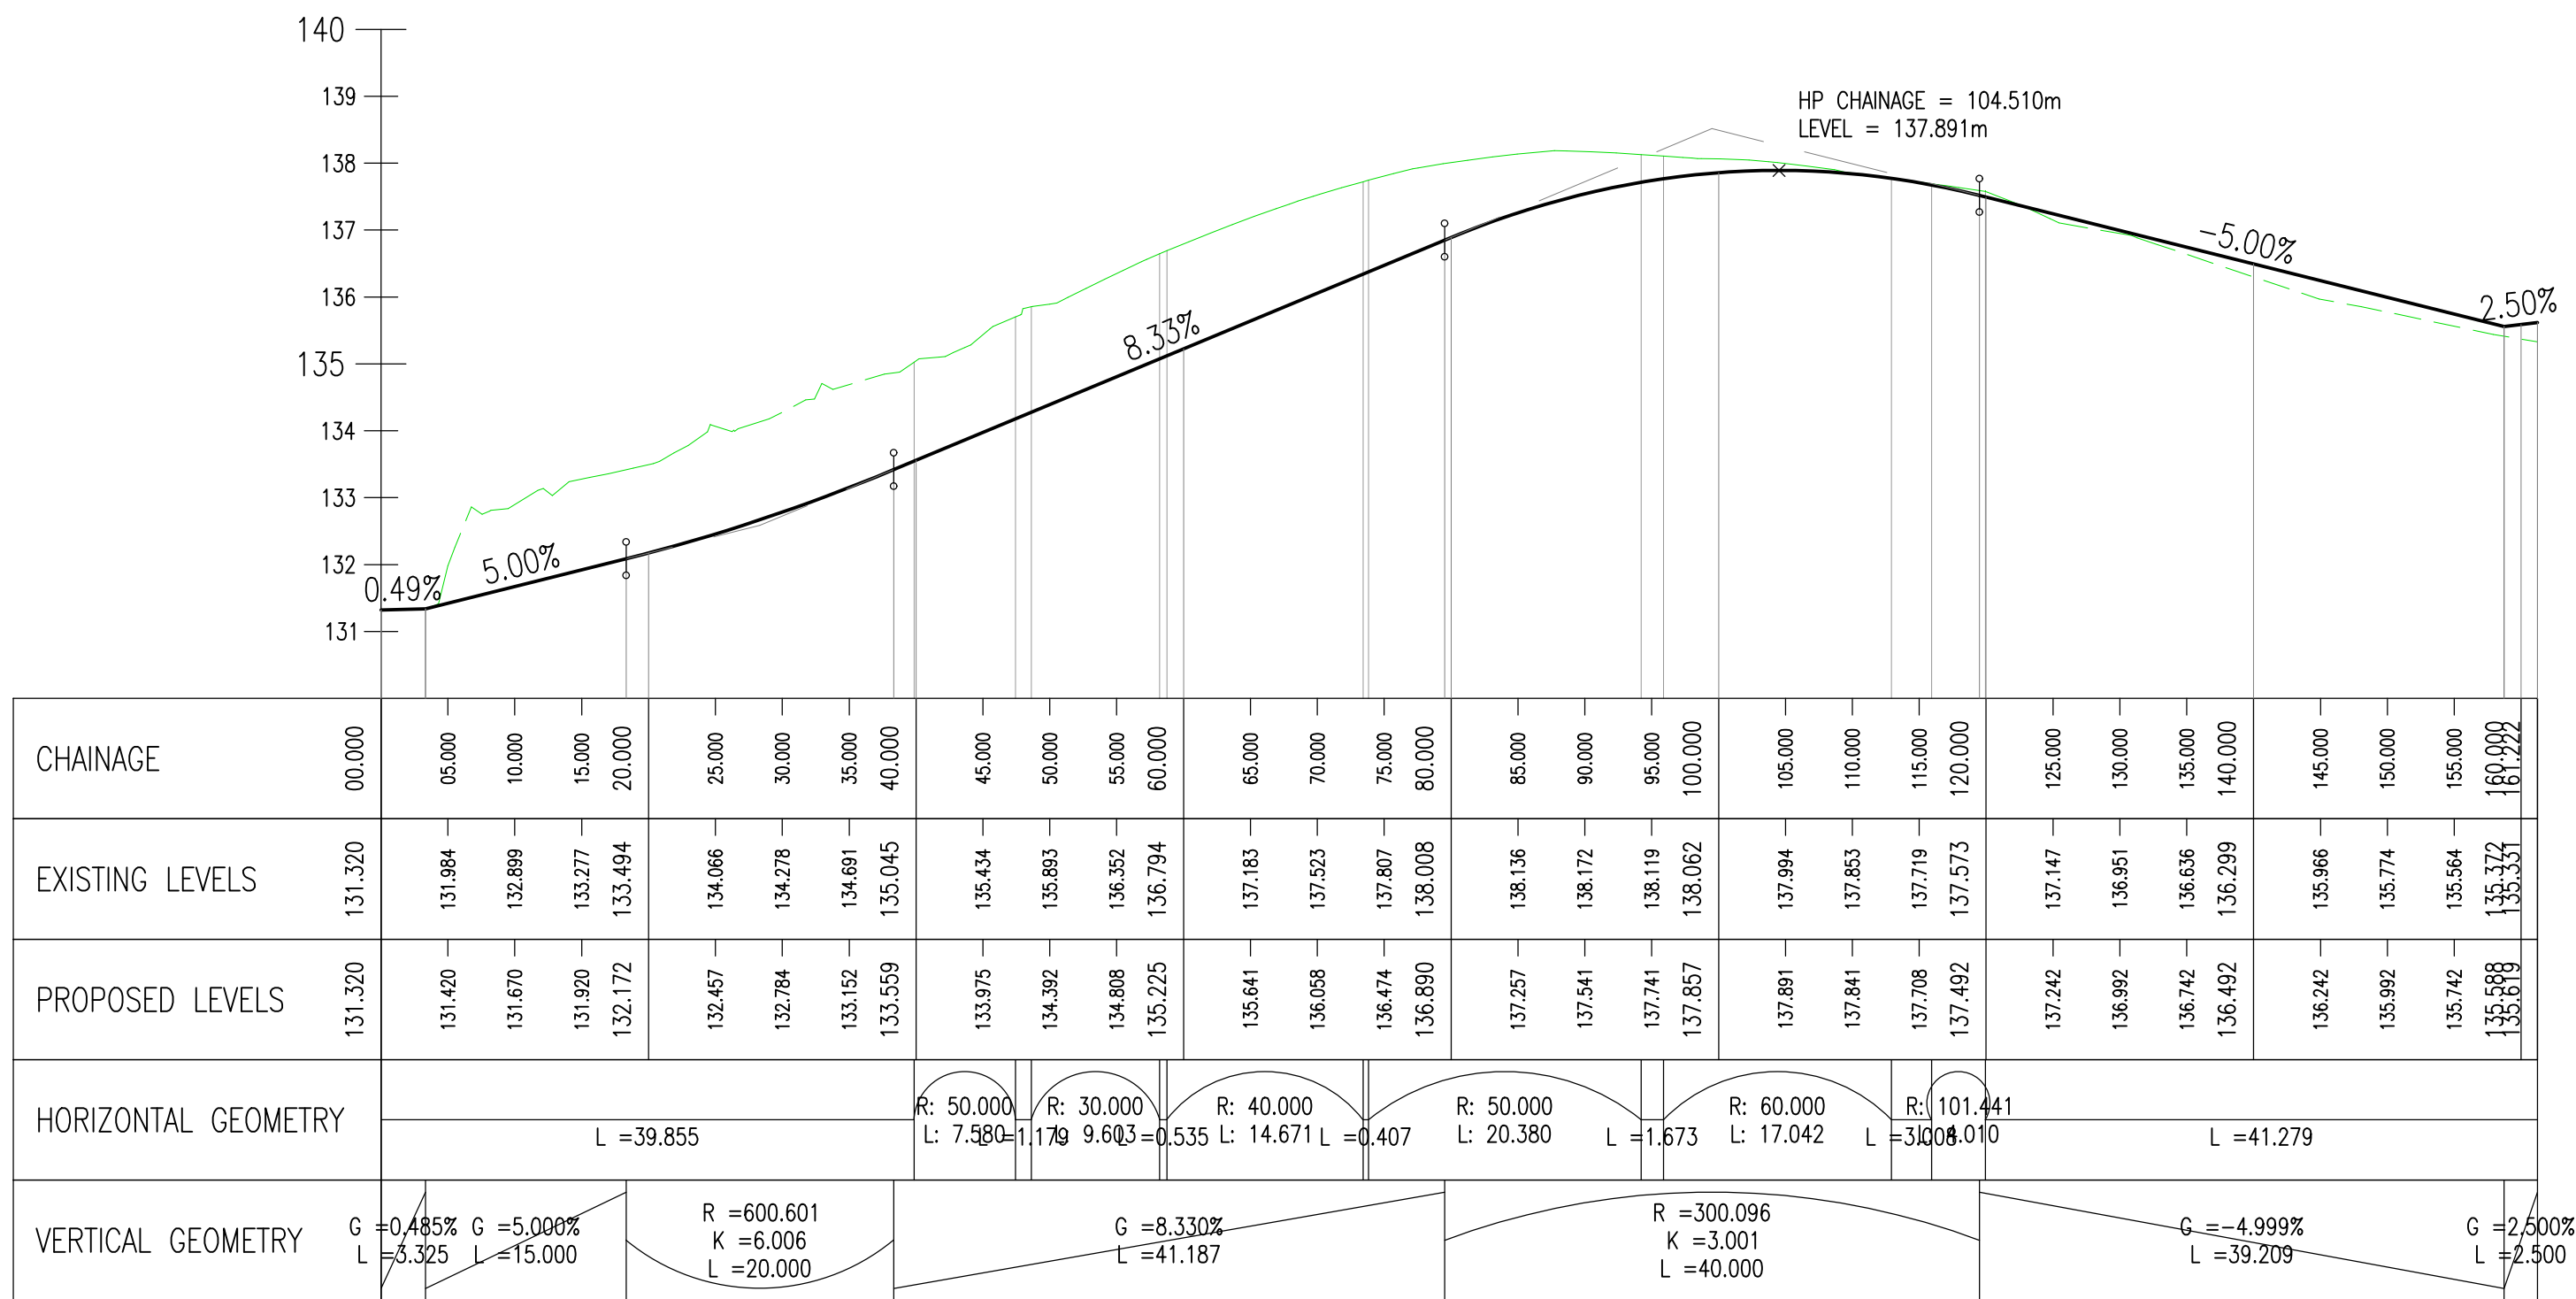


ROAD ALIGNMENT
SCALE 1:1000

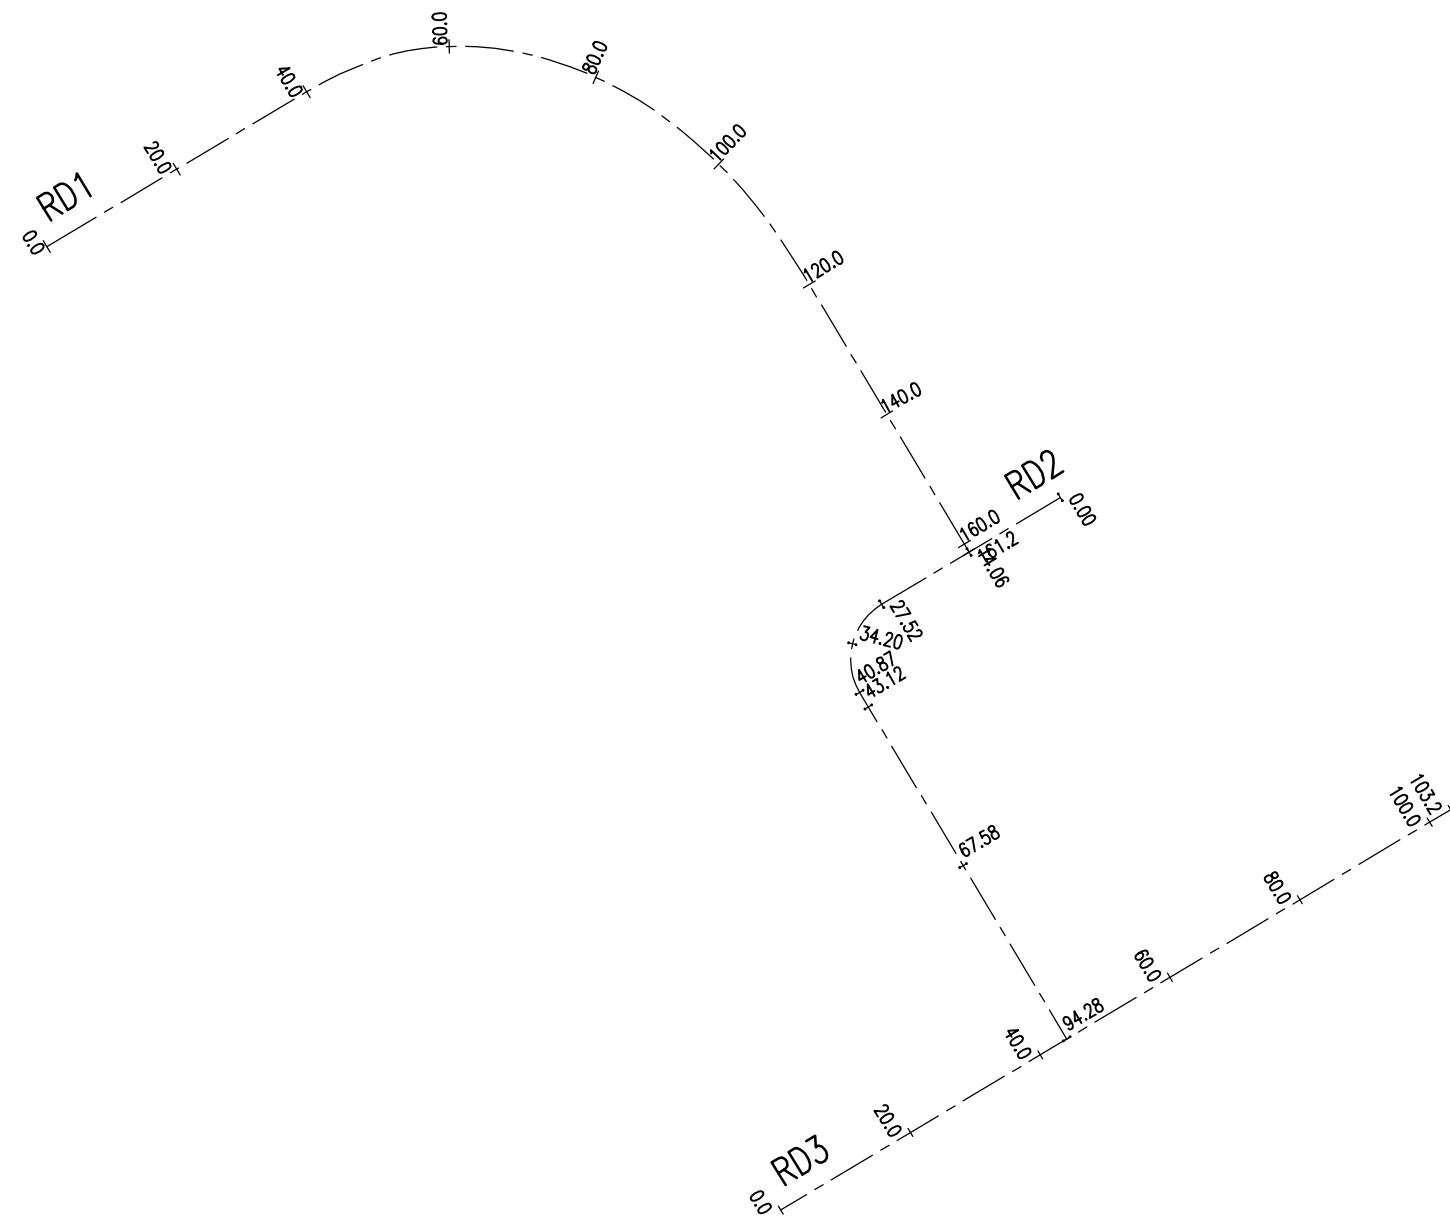

ROAD 2
SCALE: H 1:500,V 1:100. DATUM: 130.000

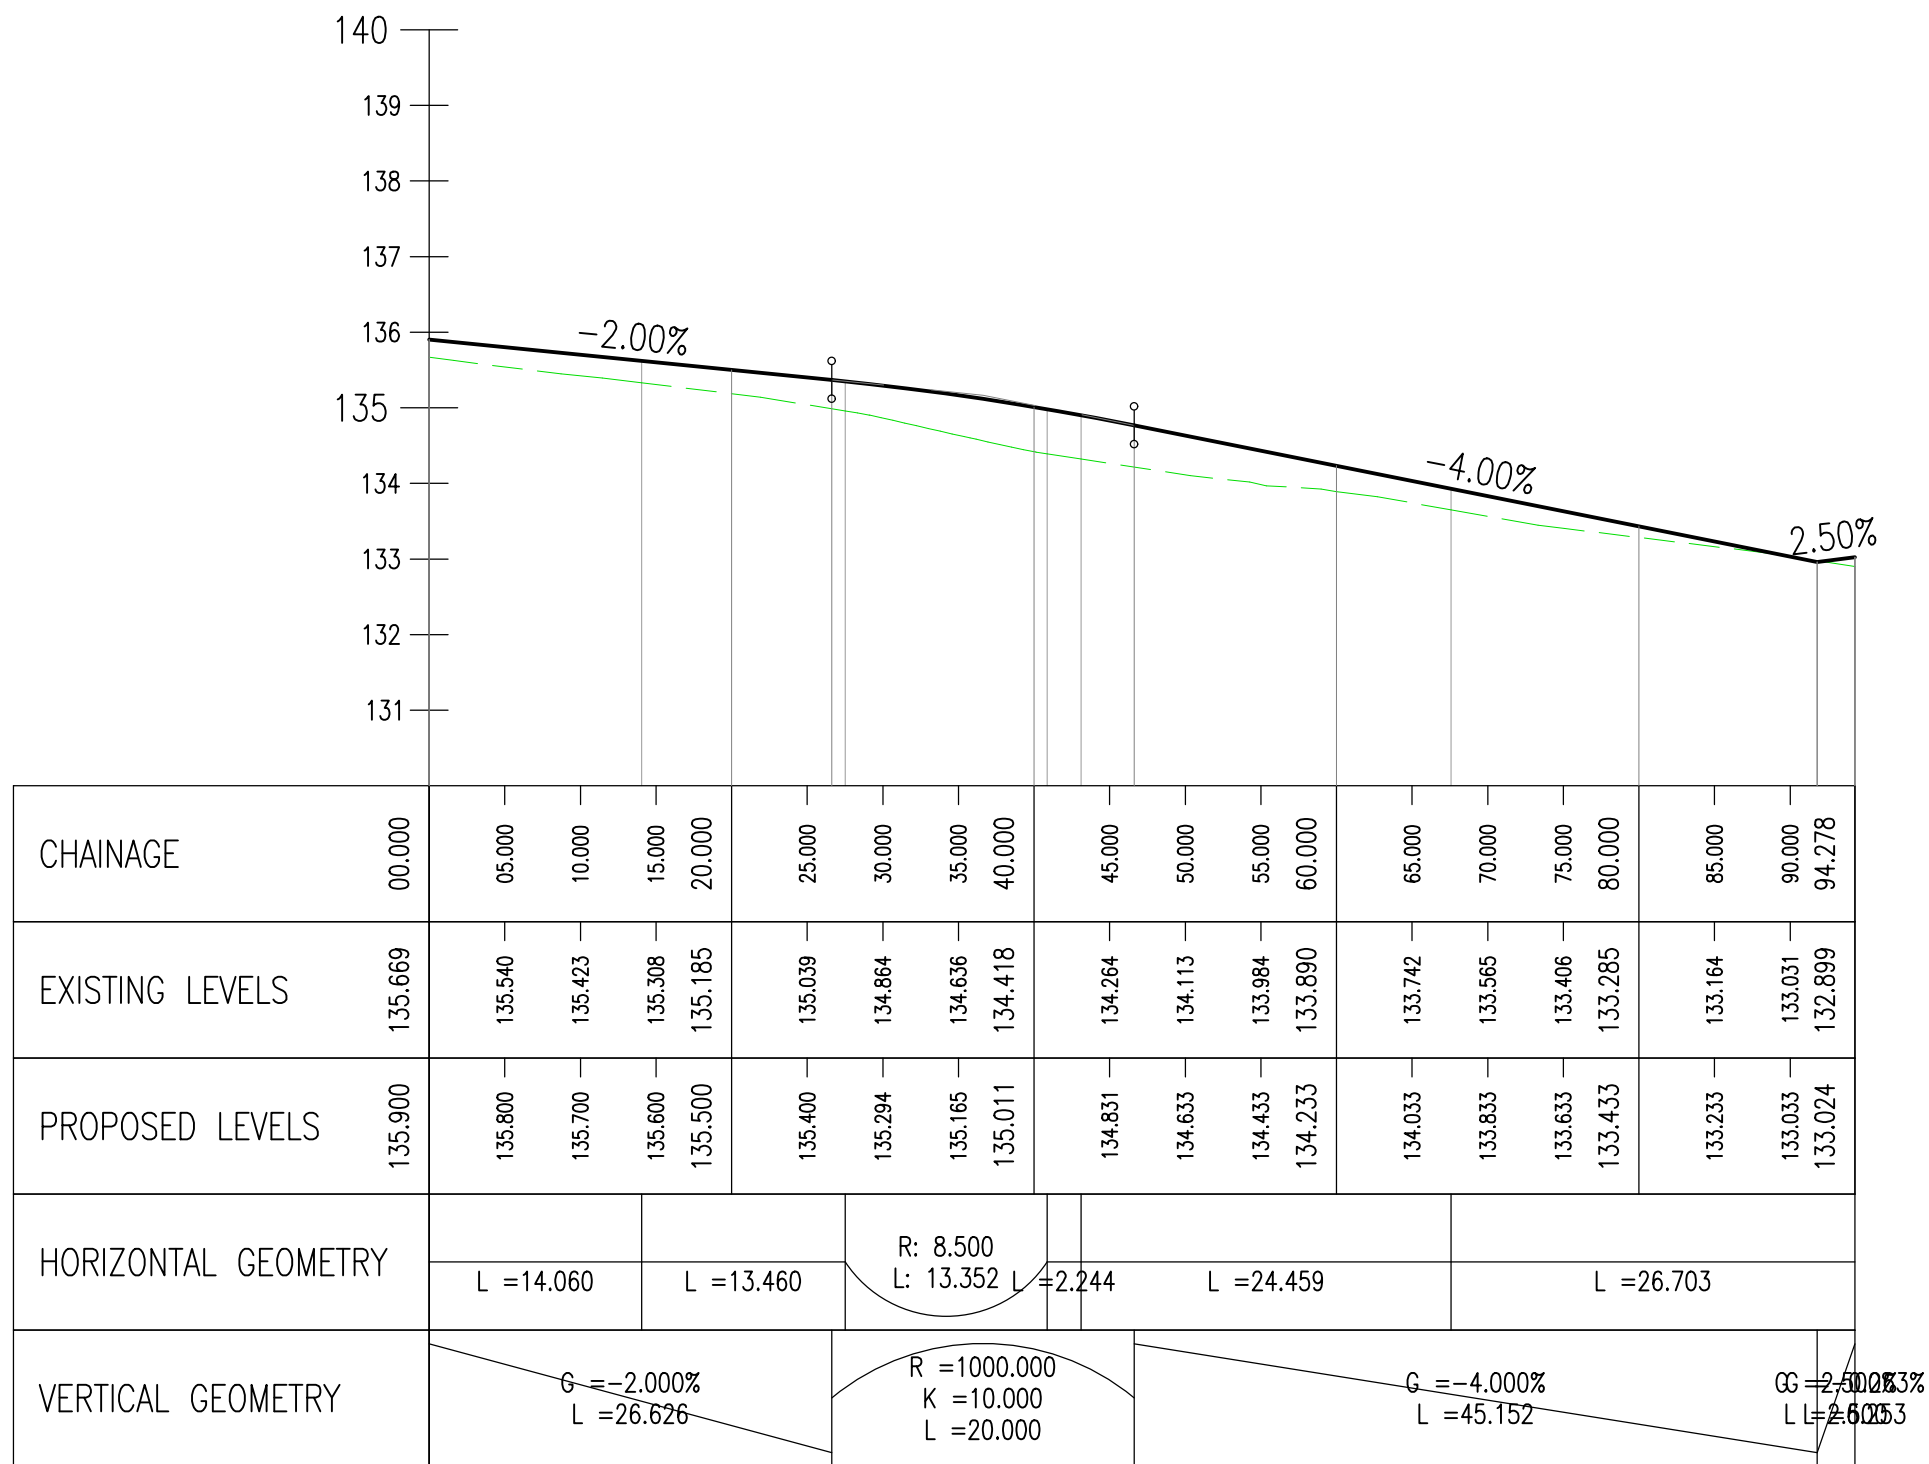

ROAD 3
SCALE: H 1:500,V 1:100. DATUM: 130.000

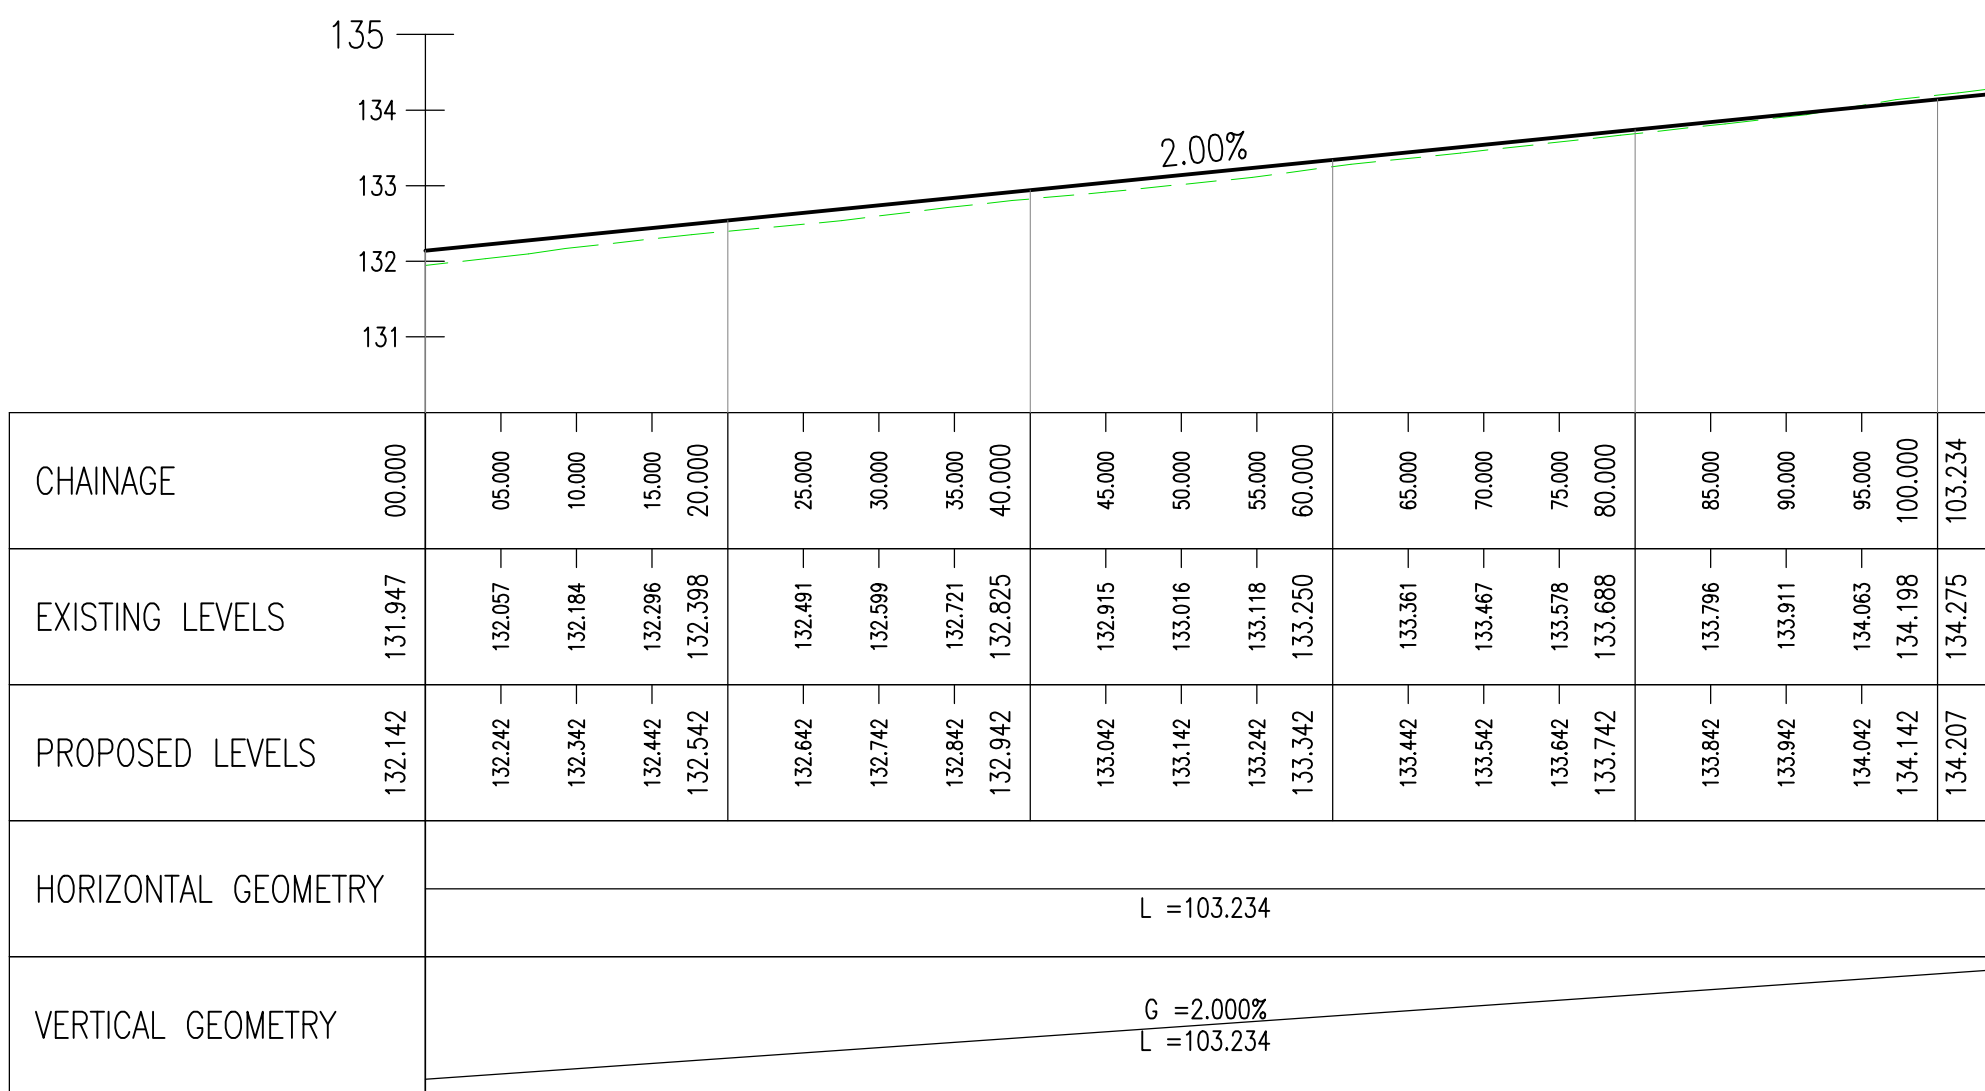

GENERAL NOTES

- CONTRACTOR TO CHECK ALL DIMENSIONS AND REPORT ALL ERRORS AND OMISSIONS TO THE ENGINEER.
- ANY DISCREPANCY TO BE REPORTED IMMEDIATELY TO THE ENGINEER.
- THIS DRAWING TO BE READ IN CONJUNCTION WITH ALL RELEVANT ARCHITECTS, SUBCONTRACTORS AND SPECIALISTS' DRAWINGS AND SPECIFICATIONS.

C	UPDATED LONG SECTIONS TO SUIT NEW SITE LAYOUT	AJ	05.10.23
B	UPDATED LONG SECTIONS TO SUIT NEW SITE LAYOUT	SG	27.10.22
A	REMOVED 'DO NOT SCALE' NOTE	TE	07.07.22
Rev.	Detail	By	Date

Revisions

Reinforcement schedules nos.



Structural & Civil Engineering Consultants

First Floor
7 St James Crescent
Swansea
SA16DP

Telephone +44 1792 473 182
e-mail admin@cb3consult.co.uk

Client web

ENZO'S HOMES

Project

PROPOSED RESIDENTIAL DEVELOPMENT AT
UTTOXETER ROAD,
UPPER TEAN

Drawing Title

HIGHWAY
LONGSECTION

PRELIMINARY

Project No.

C1941

Drawing No.

C-SK02

Scales

AS SHOWN

Date

07.04.22

Revision

C

Drawn

DH

Checked

DF

Sheet Size

A1