



This drawing is copyright and should not be reproduced without permission.  
The contractor is responsible for checking dimensions and levels and drainage inverts prior to commencing works - any discrepancy to be verified before proceeding - figured dimensions only to be worked to.  
All work to be carried out in accordance with the current Building Regulations, British Standards/Codes of practice and statutory authority bye -laws and recommendations.


| Revision | Comments | Date |
|----------|----------|------|
|          |          |      |

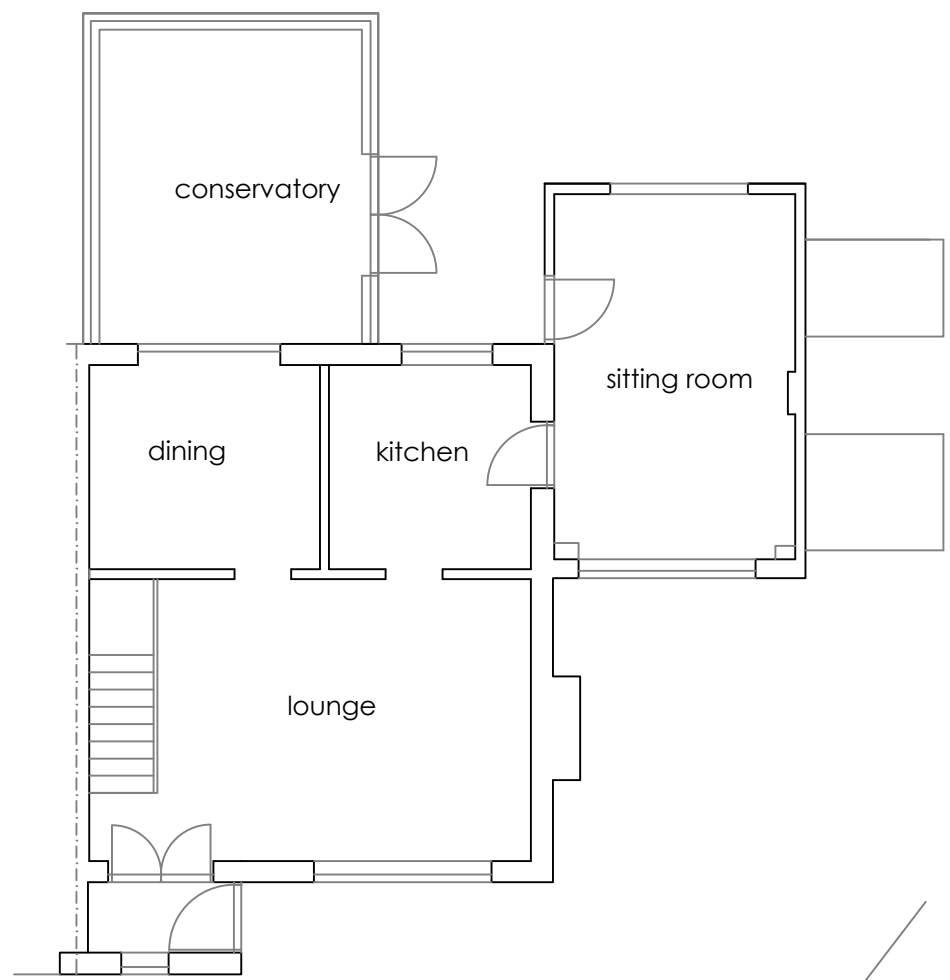

existing ground floor plan

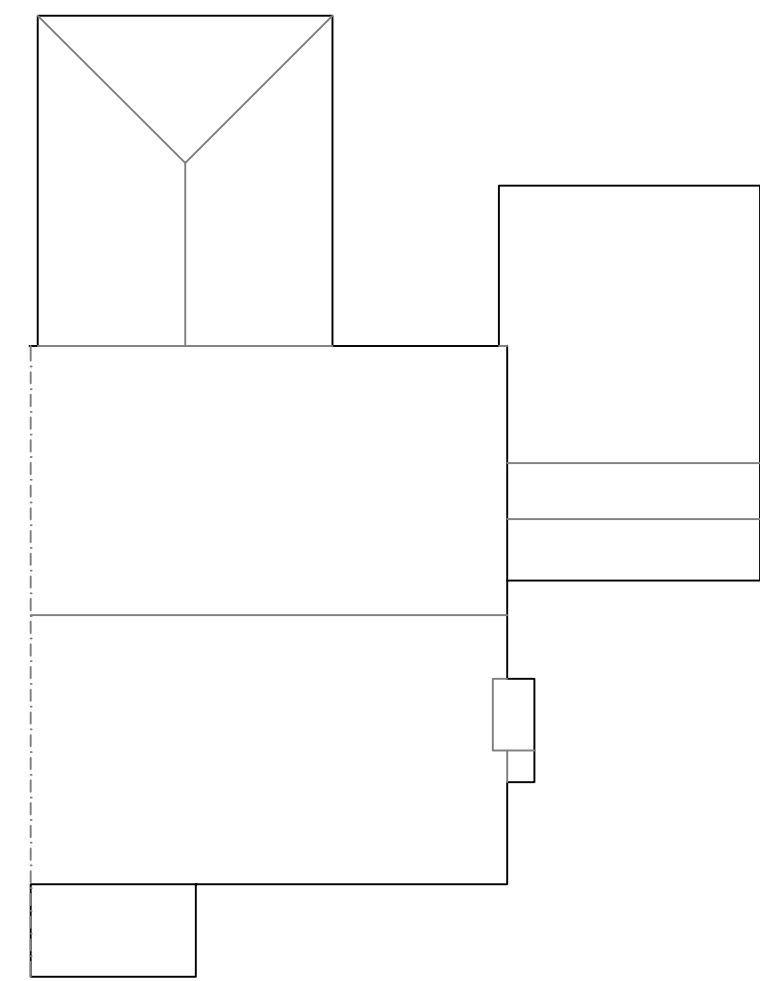


existing roof plan

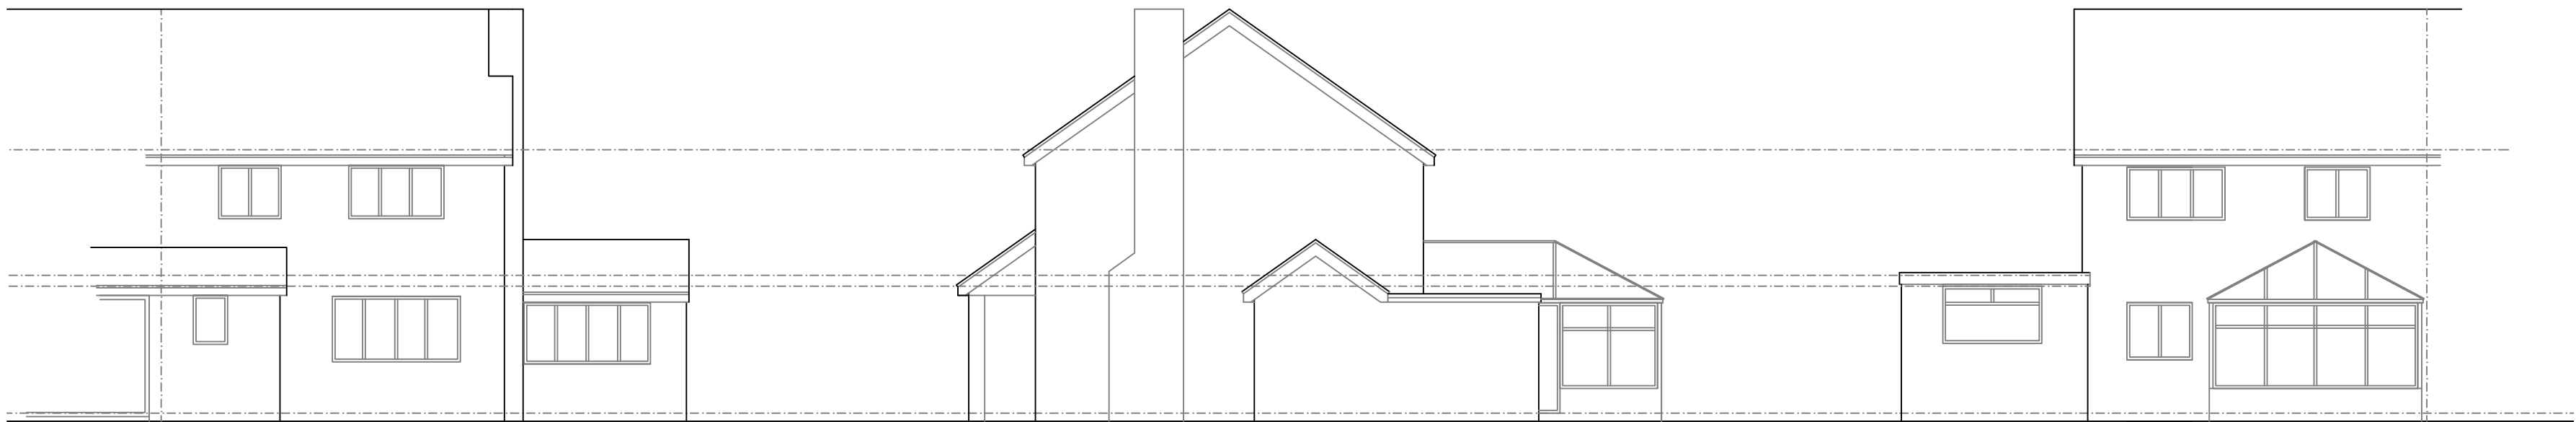

existing front elevation

existing side elevation

existing rear elevation

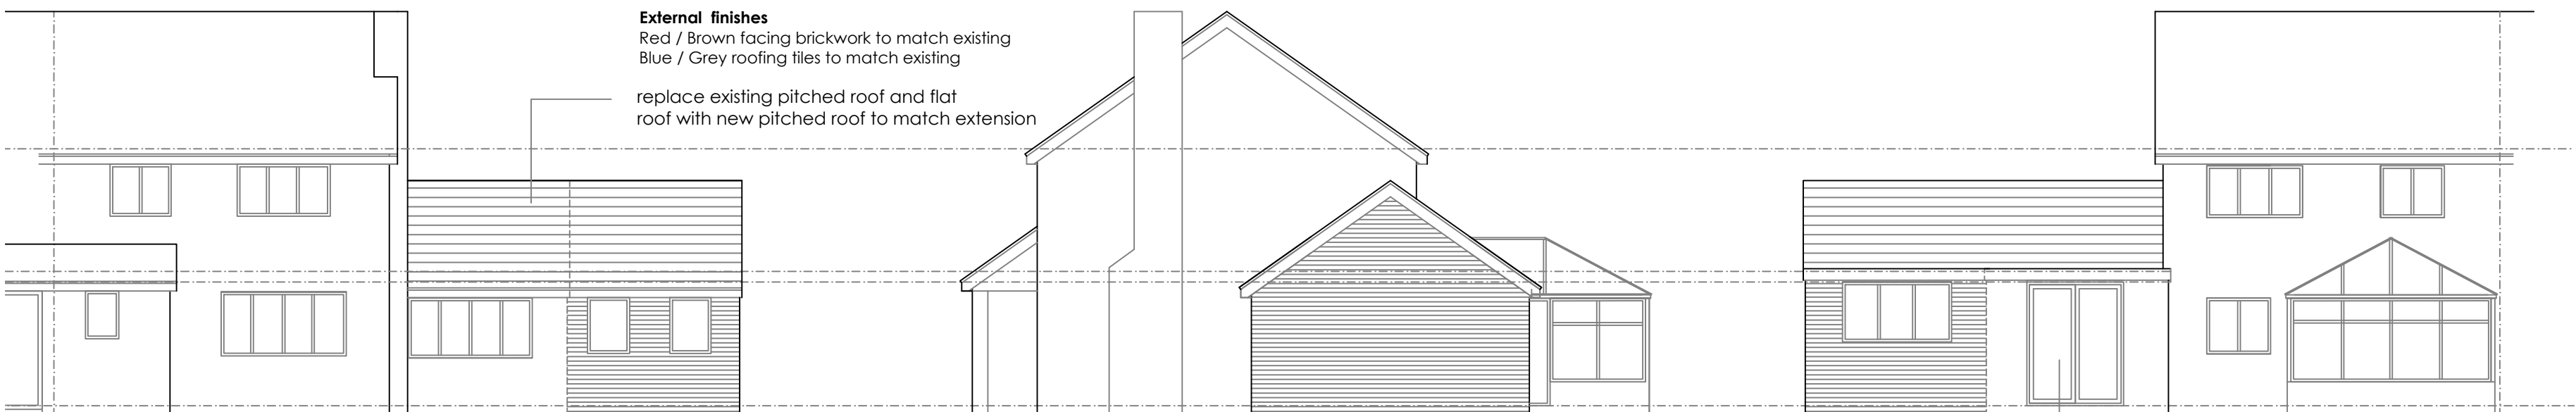


proposed front elevation

proposed side elevation


proposed rear elevation

**External finishes**  
Red / Brown facing brickwork to match existing  
Blue / Grey roofing tiles to match existing  
replace existing pitched roof and flat roof with new pitched roof to match extension


take out existing window- fit new french doors

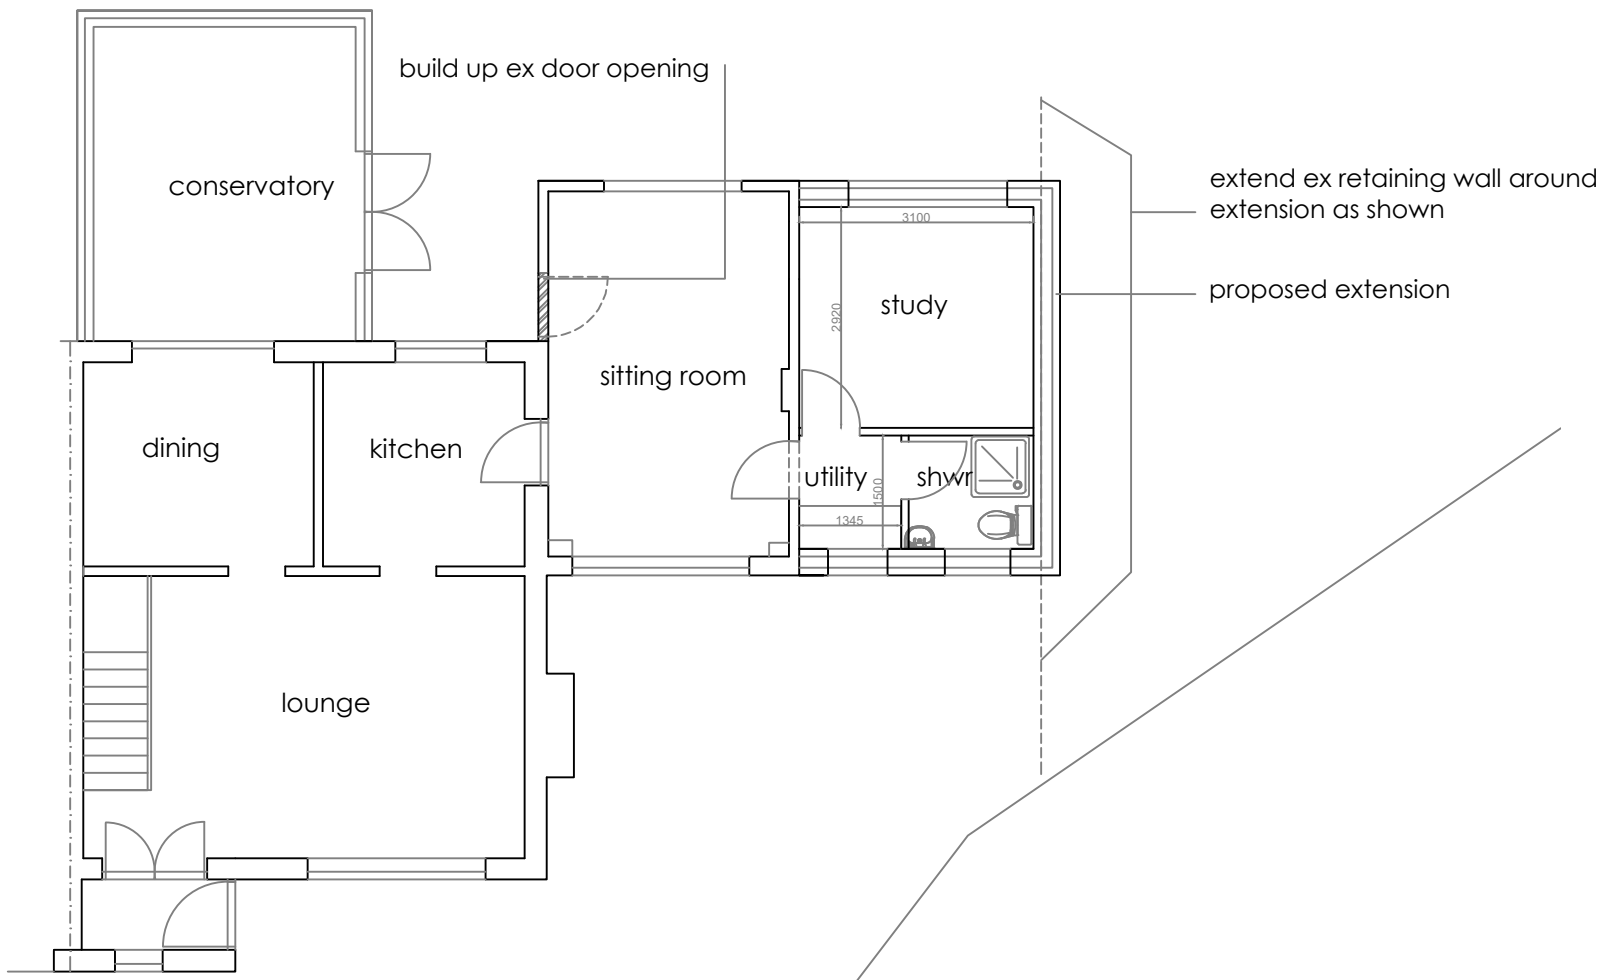


proposed ground floor plan

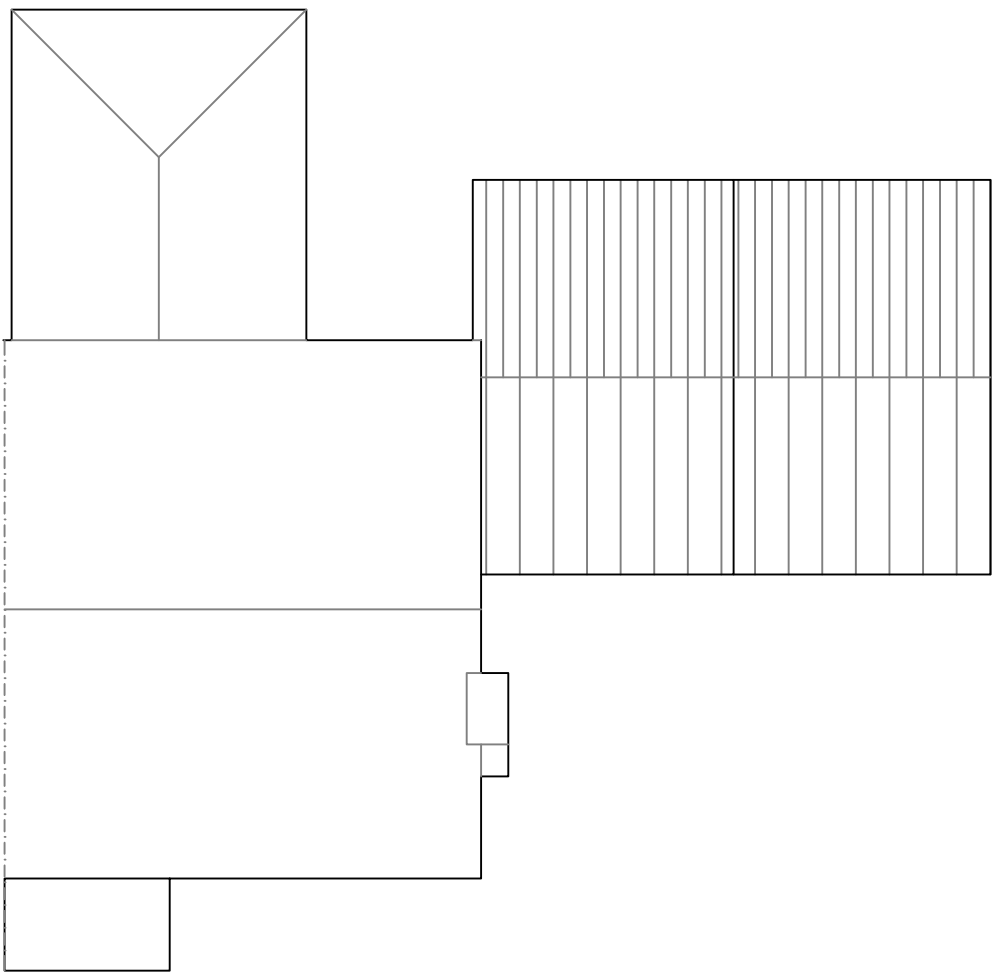

proposed roof plan

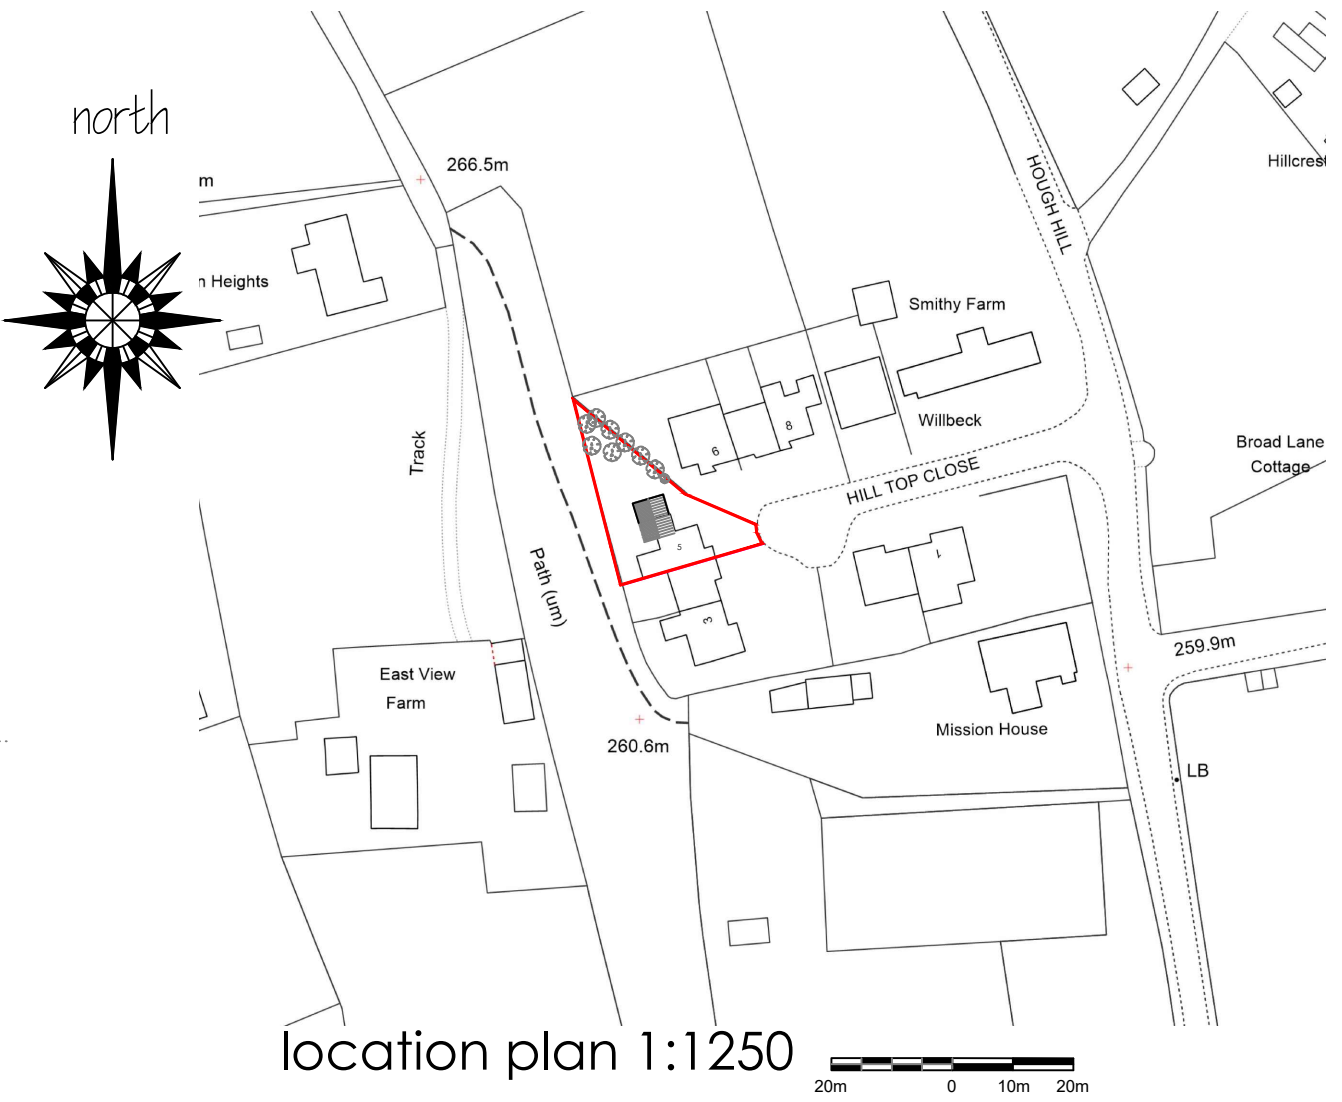

location plan 1:1250

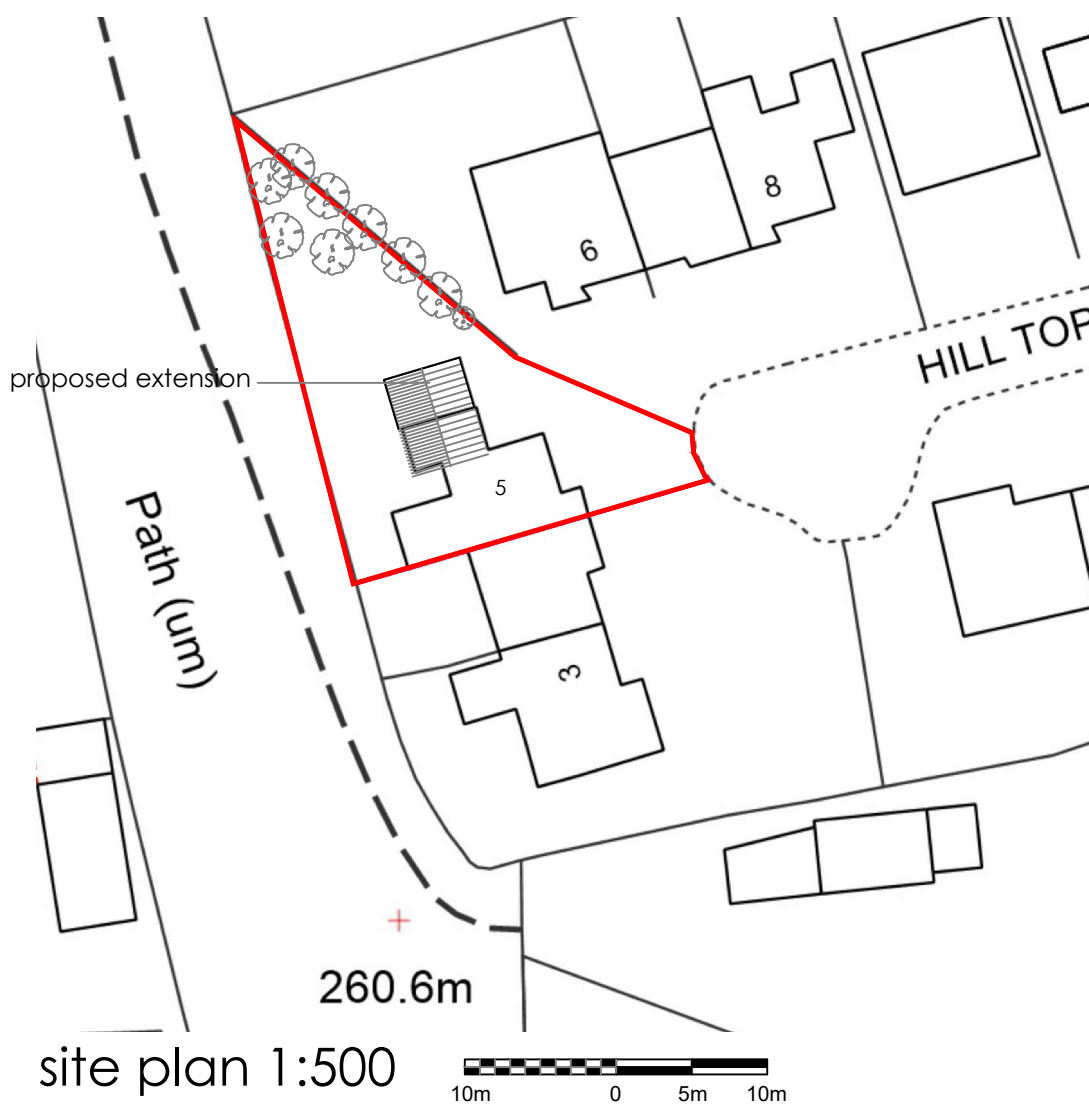

site plan 1:500

**Robert Berry** MCIAT  
Architectural services  
10 Truro Close, Congleton, Cheshire, CW12 3BD  
t: 01260 279098 m: 07790 179093 e: robert.berry10@yahoo.co.uk

Client  
**Mr & Mrs Curwen**

Project  
**Proposed extension at  
5 Hill Top Close, Brown Edge.  
ST6 8SZ**

Title  
**Scheme layout plan**

Scale @A1 1:100

Date Nov 2023

Dwg no 2351 /01 Rev