
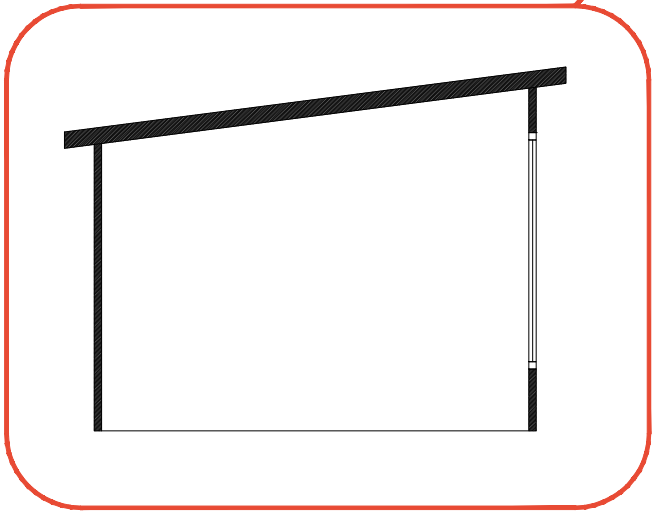


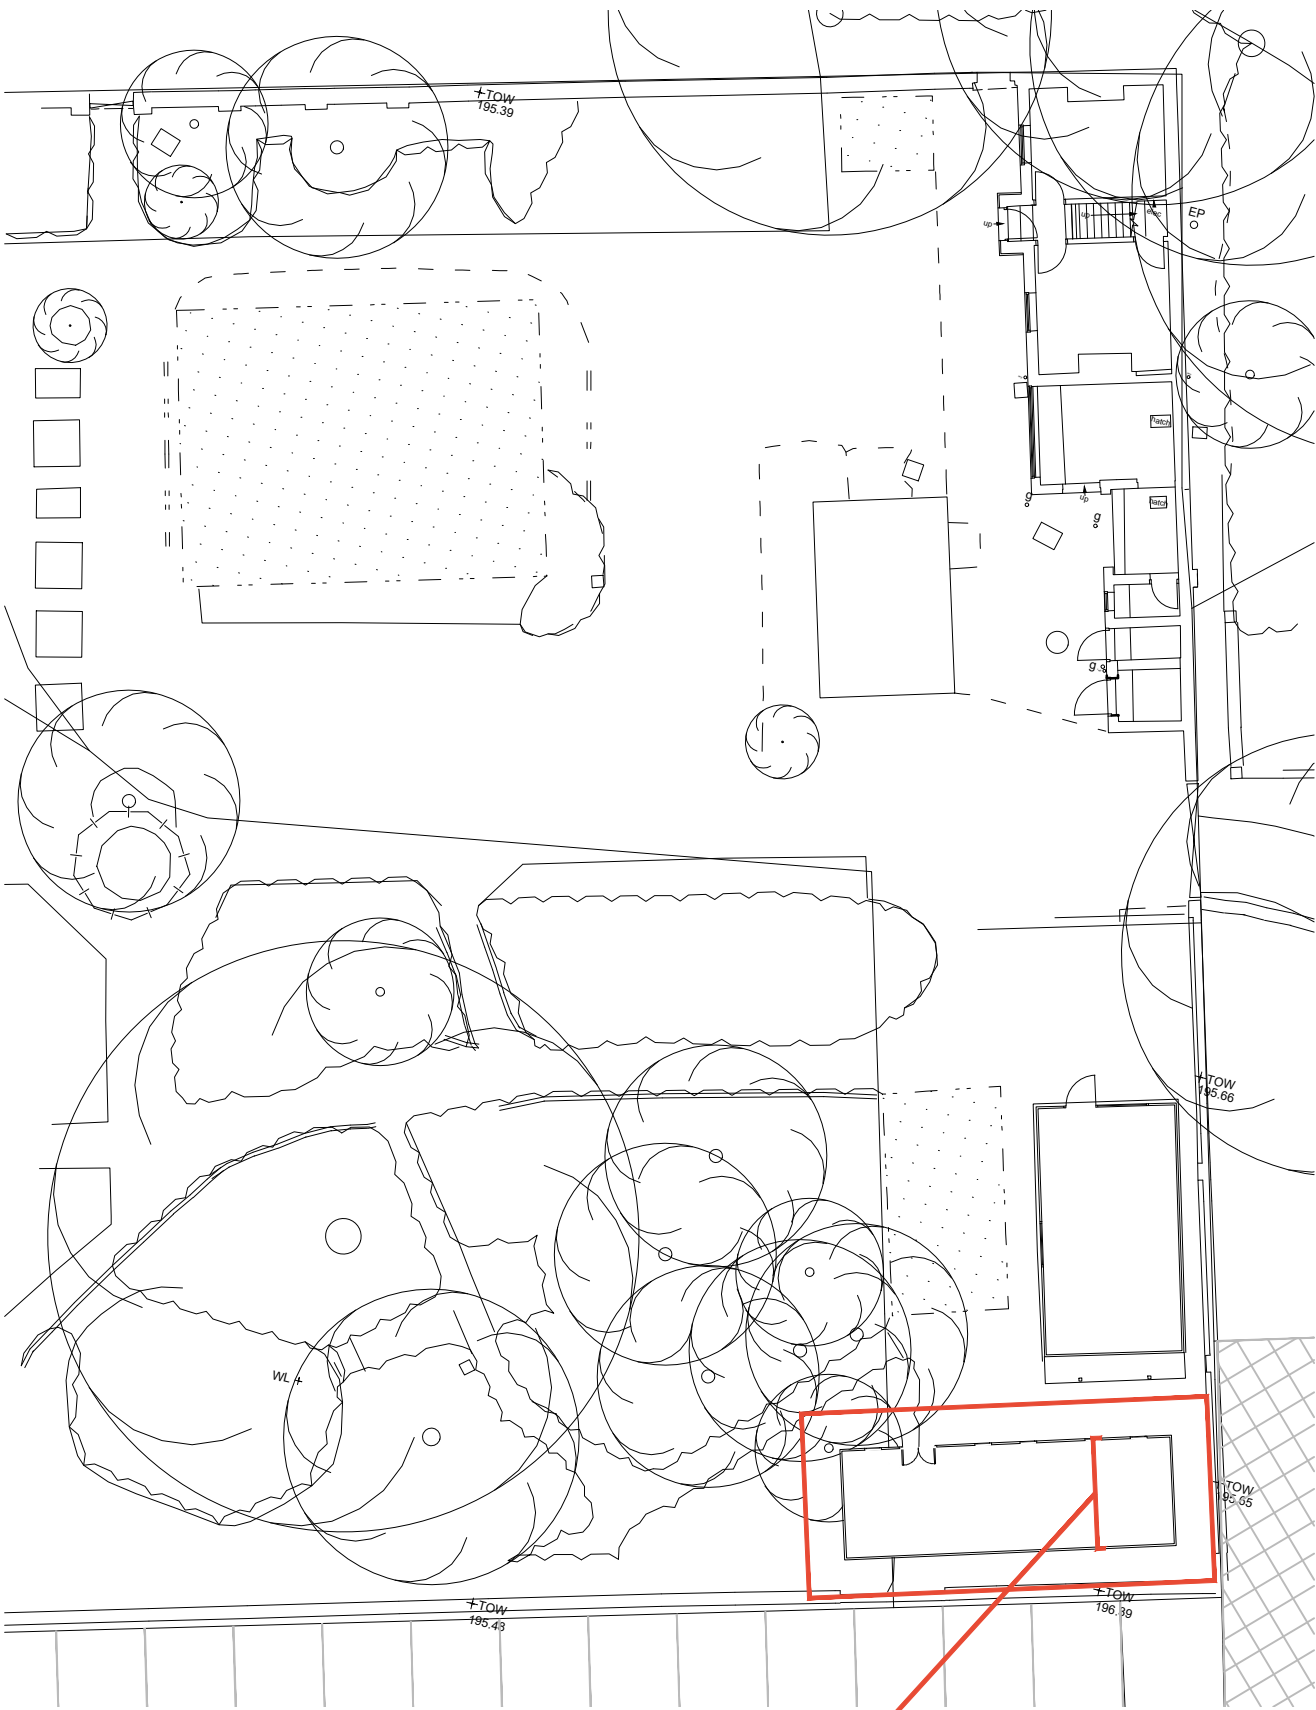


proposed garden room section /
1:50

specification /


<https://dunsterhouse.co.uk/log-cabins/terminator-grande-xl-w9-0m-x-d3-0m>

Spruce cladded garden room


Right sided entrance

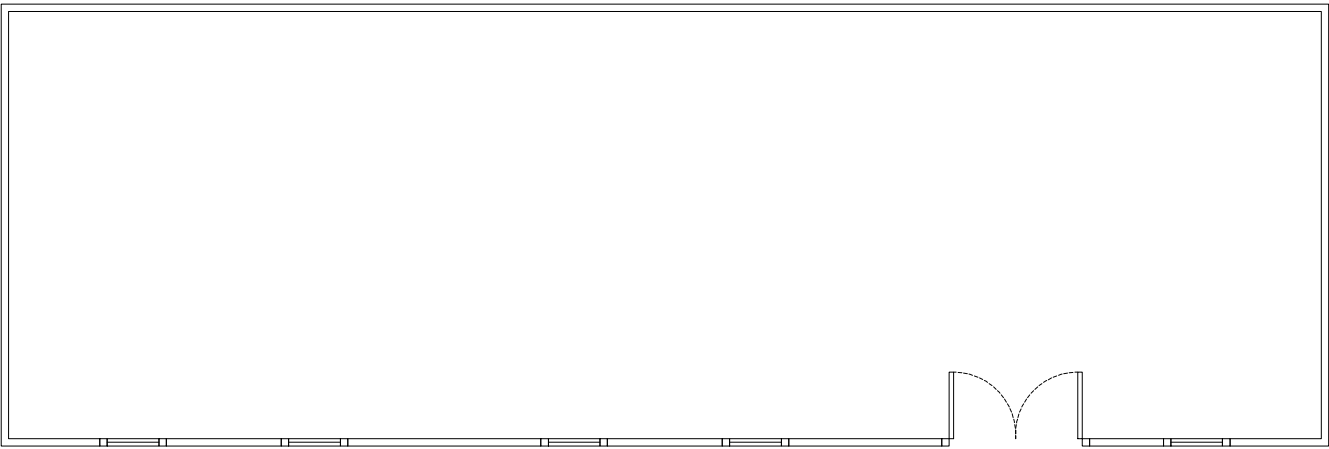


proposed garden room plan / 1:50

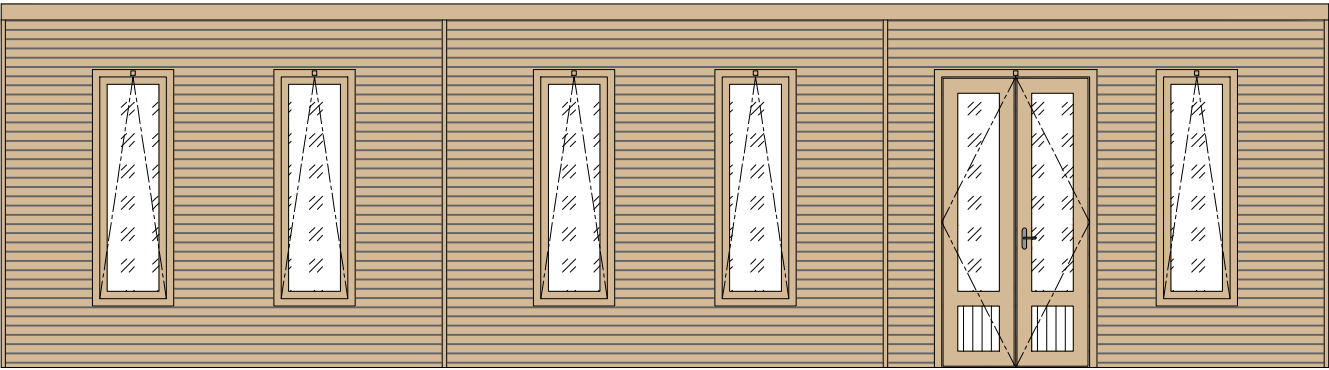


proposed front elevation / 1:50

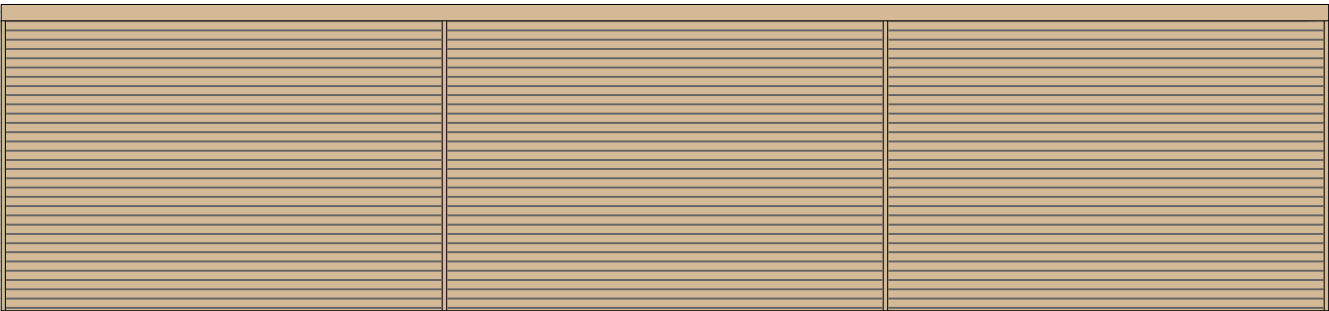

proposed garden room back elevation / 1:50

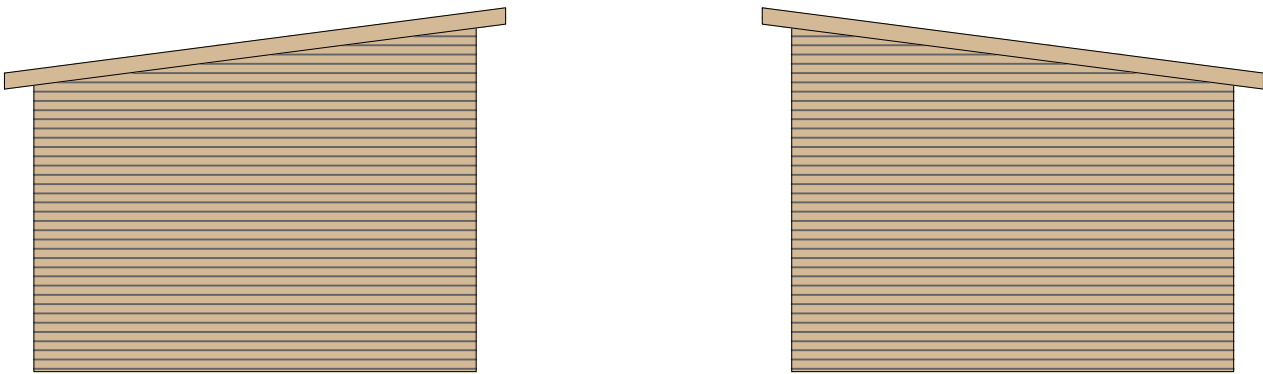

proposed garden room side elevations / 1:50

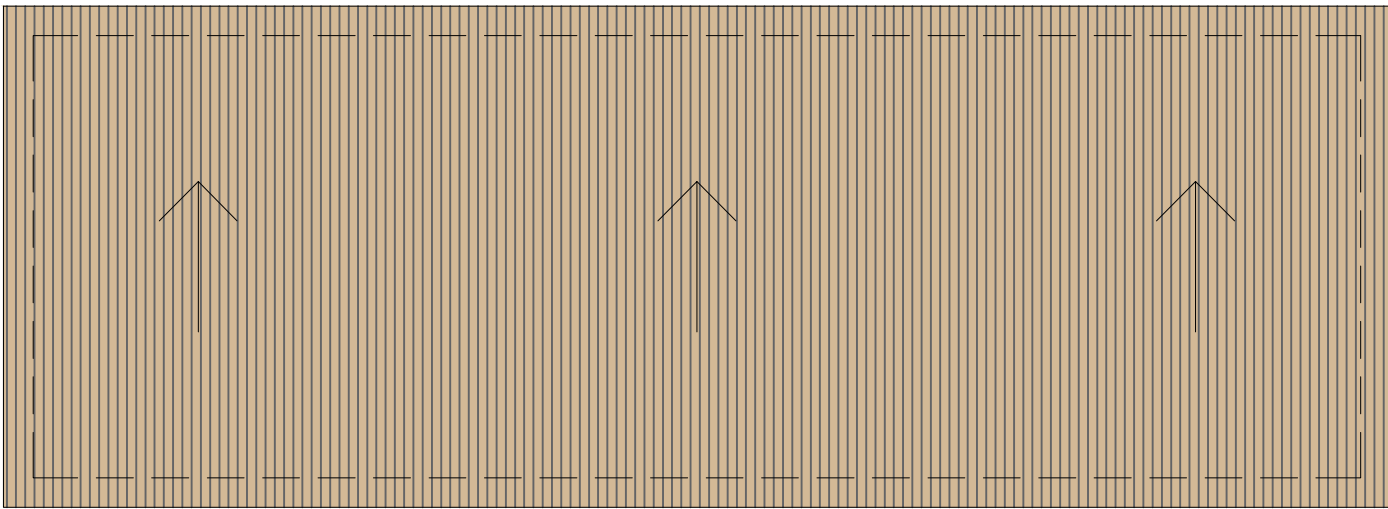


proposed garden room roof plan / 1:50

↑
FRONT ENTRANCE

The contractor is responsible to ensure that no products are to be utilised that do not comply with relevant British and/or European Standards and/or Codes of Practice, COSHH Regulations, Construction Regulations, or which are known or suspected at the time of product selection and/or construction to be deleterious to health and safety or to the durability of the work or not in accordance with good building practices.
The contractor is responsible for checking dimensions, tolerances, levels and references. This drawing/model is to be read in conjunction with all relevant Other Project Team Members' or specialists' drawings/models/any Federated Model. Any discrepancy is to be notified to Baily Garner LLP and is to be rectified before proceeding with the works on site or shop drawings. Where an item is covered by drawings to different scales, the larger scale drawing is to be worked to.
Any rights (including copyright) in this drawing/model and any proprietary work contained therein belong to Baily Garner LLP and may only be used in accordance with the licence granted to the Employer and with attribution to Baily Garner LLP.
The drawing to be read in conjunction with Document Suitability Codes page or at www.bailygarner.co.uk/disclaimer/

A2

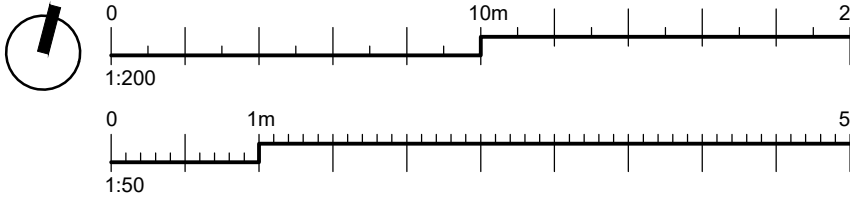

Rev No	Description	D	C	DATE
--------	-------------	---	---	------



55 CHARLOTTE STREET
BIRMINGHAM B3 1PX
t. 0121 236 2236
e. birmingham@bailygarner.co.uk

CLIENT NAME

Rethink Mental Illness

PROJECT ADDRESS

John Hall Gardens
Fowlchurch Road
Leek, ST13 6BH

PROJECT NAME

Rethink Mental Illness - John Hall Gardens

DRAWING TITLE

Proposed Garden Room

SUITABILITY CODE

D7

SCALE			DRAWN	CHECKED	APPROVED		DATE	
1:200, 1:50			FJW	AC	WG		08/12/2023	
PROJ NO	AUTHOR	VOLUME	LEVEL	DOCTYP	ROLE	DRW NO	REV STAT	REV NO
35153	BGL	A1	XX	DR	A	1200	P	01