

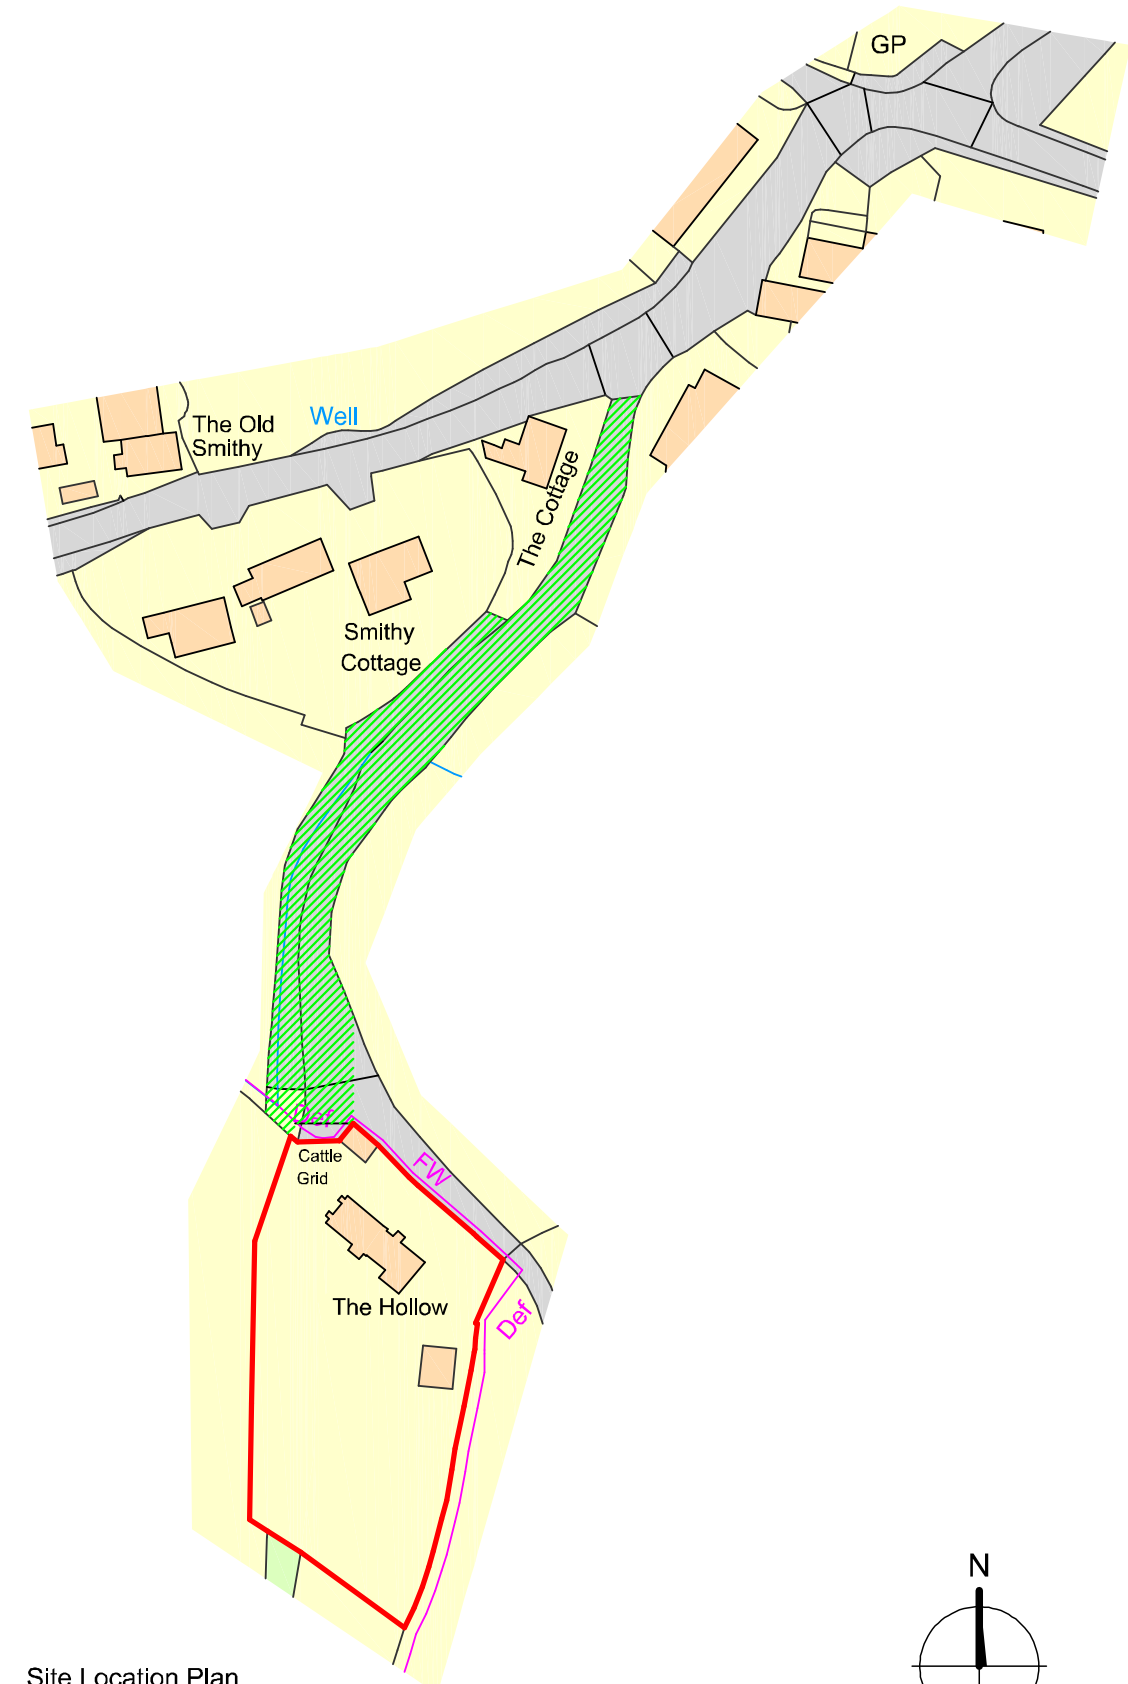
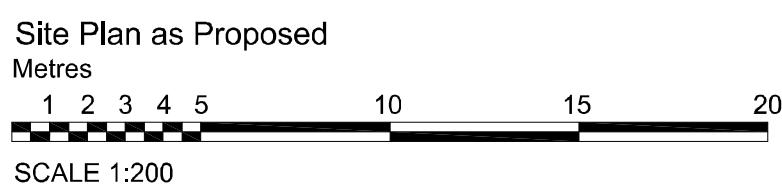
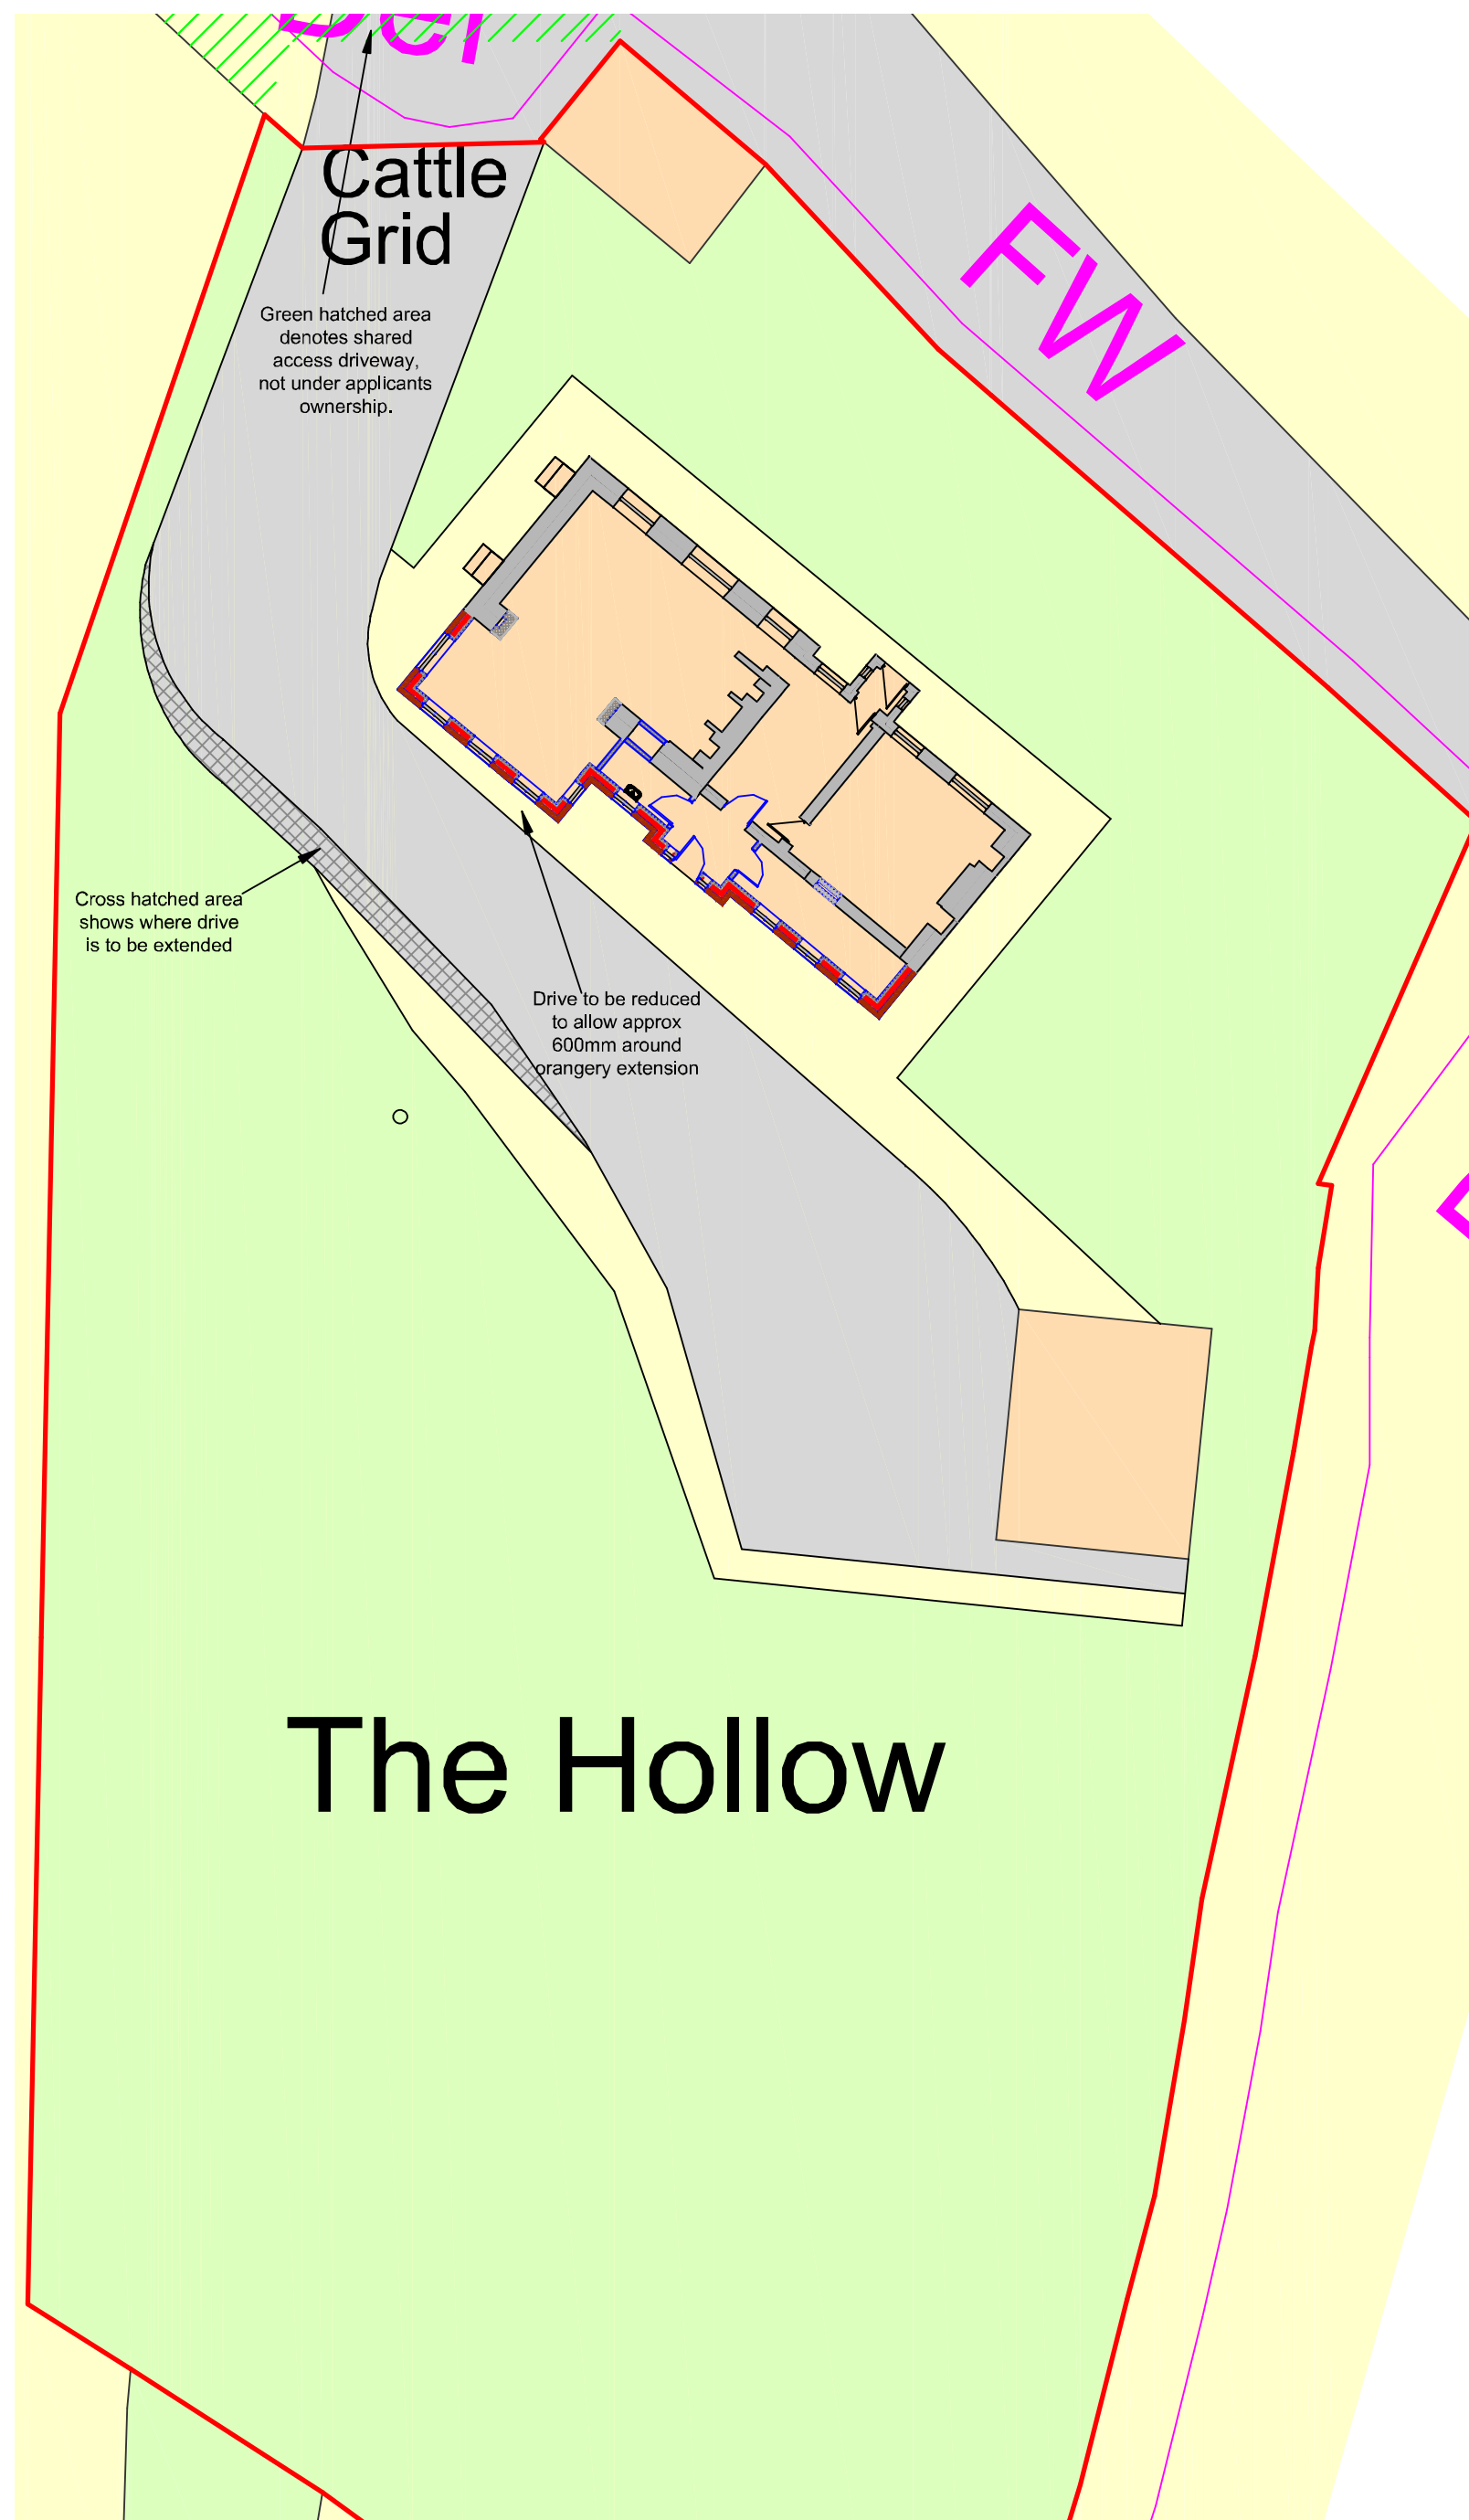
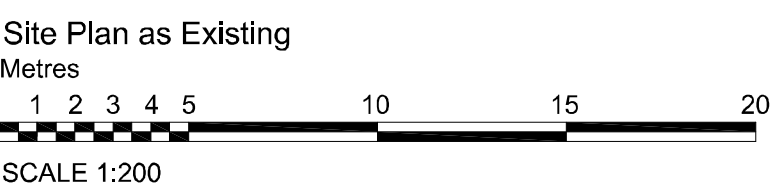


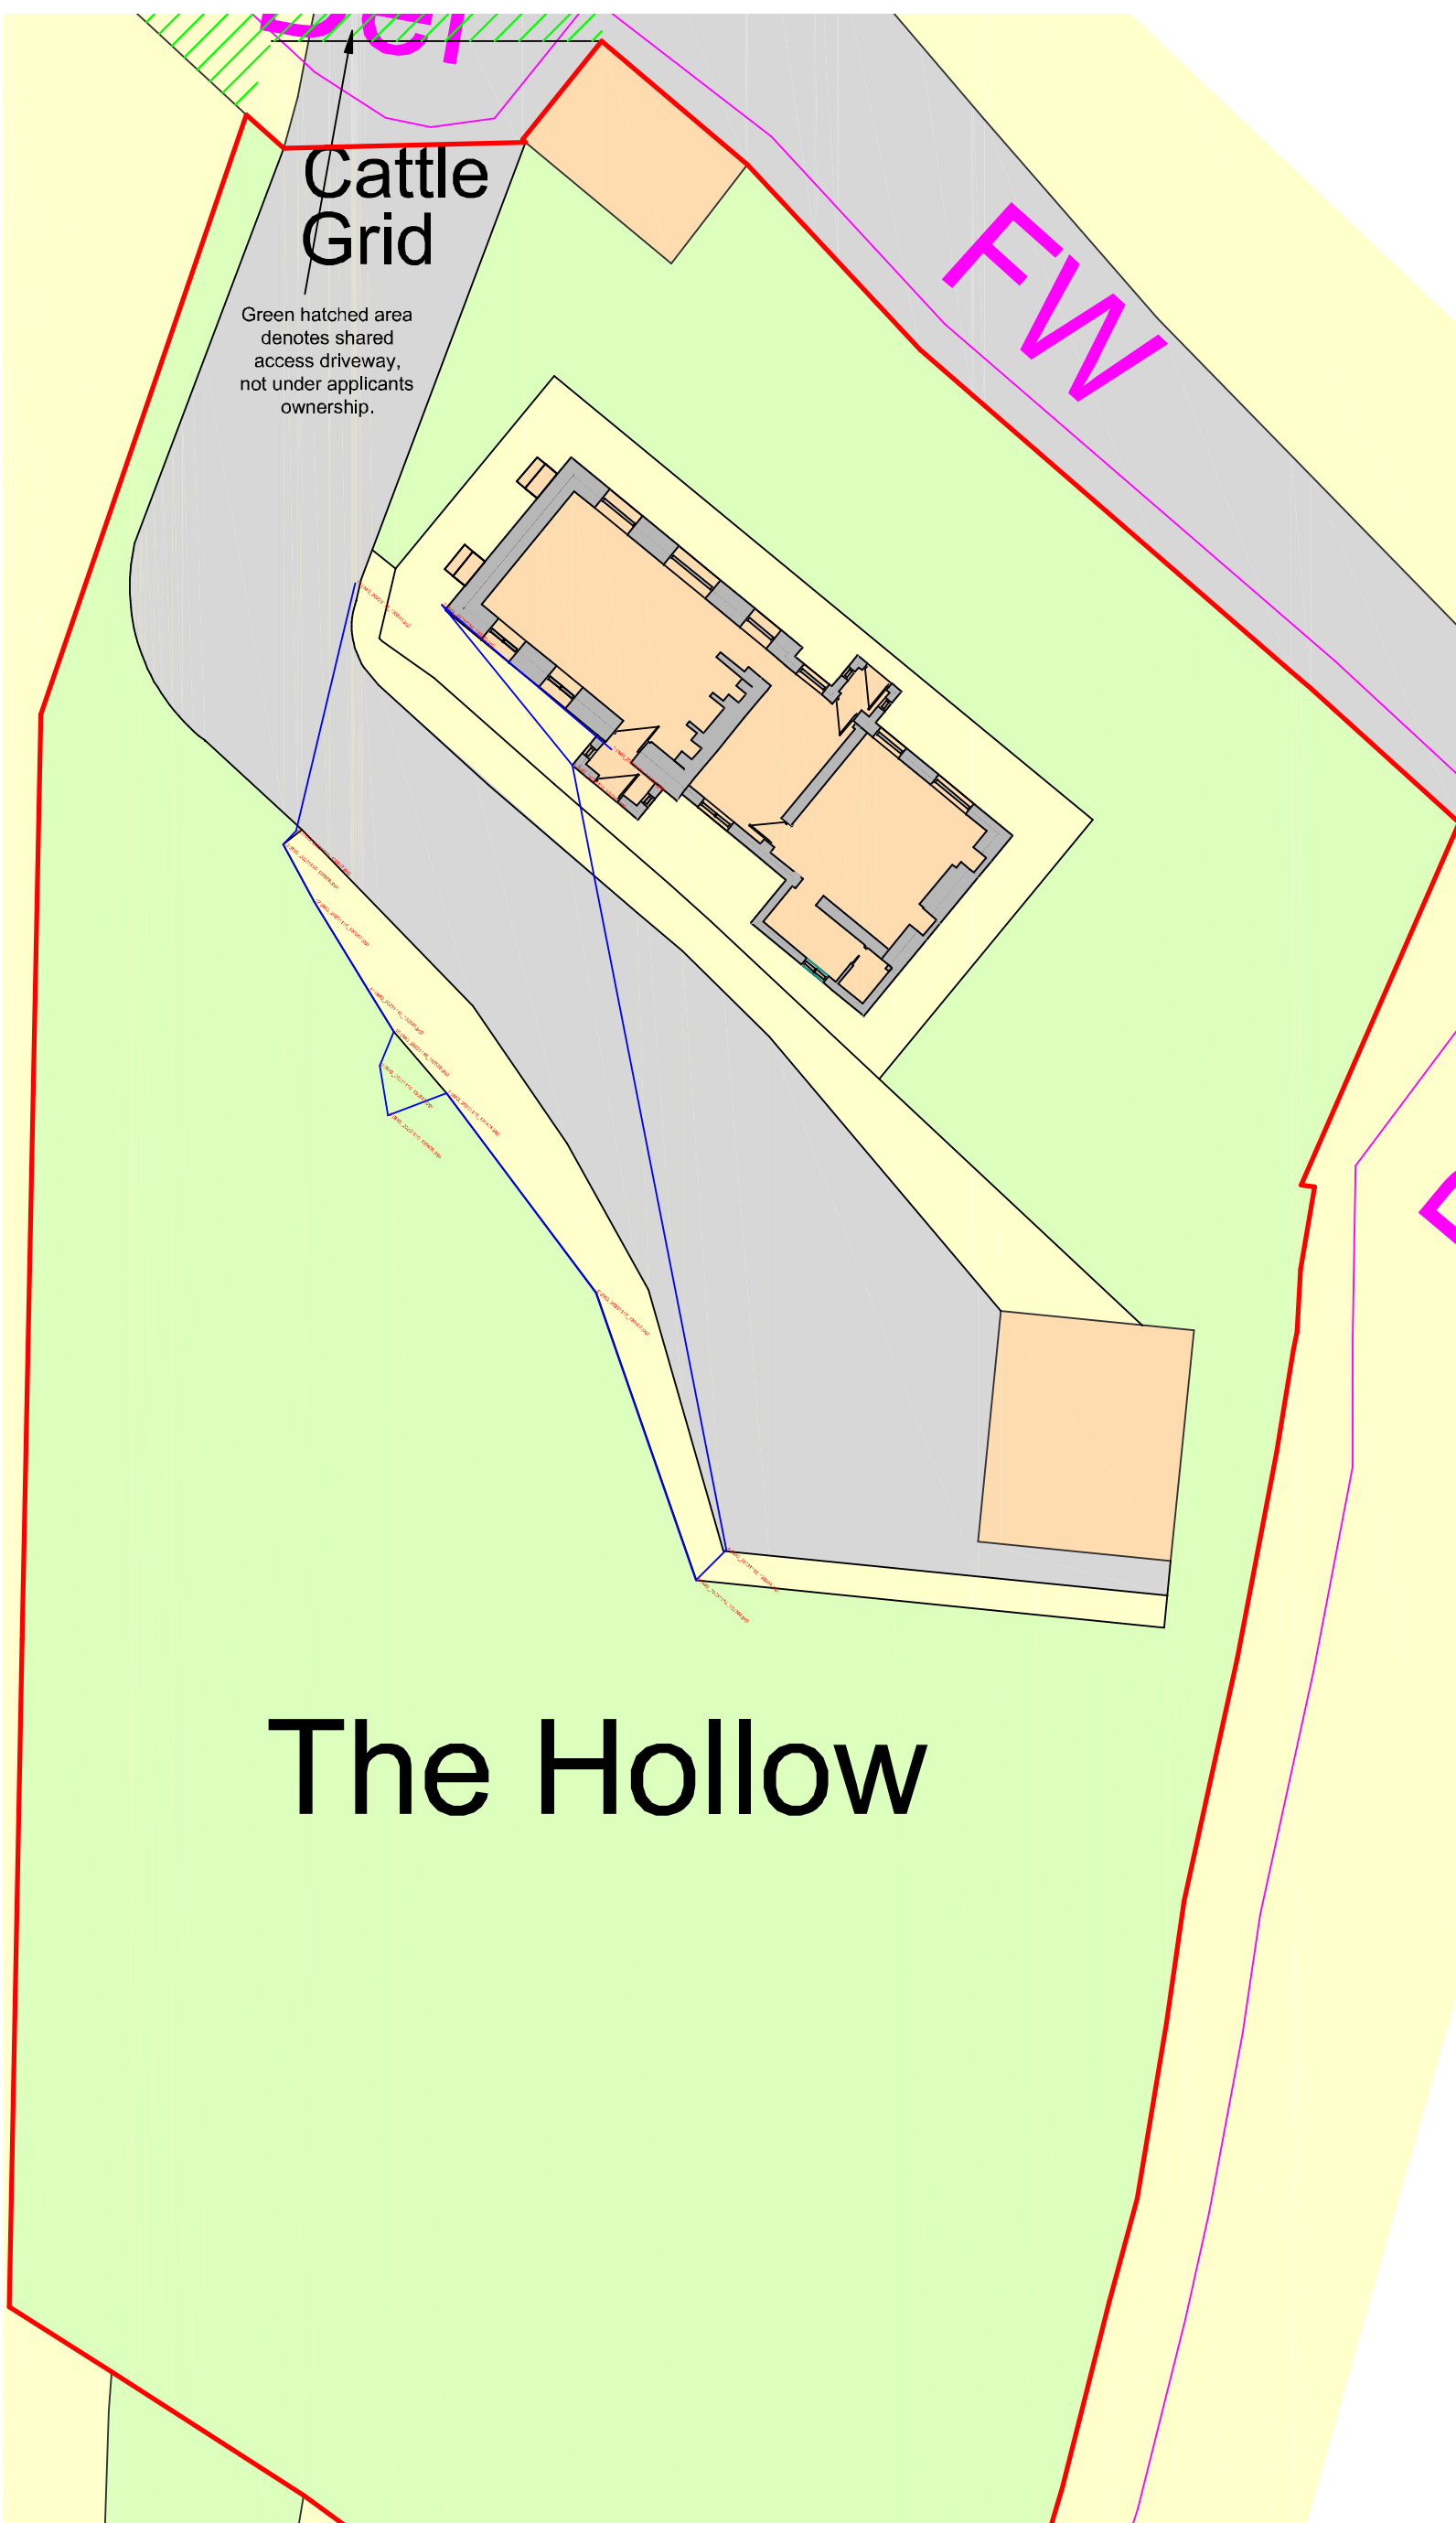


Site Location Plan

Ordnance Survey, (c) Crown Copyright 2023. All rights reserved. Licence number 100022432

Metres

 

SCALE 1:1250

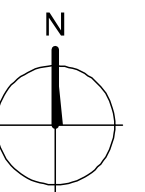

**DBD Architectural
Consultancy Ltd ©2023**

1. Copyright is vested with DBD Architectural Consultancy Ltd.
2. All dimensions to be checked on site before proceeding.
3. Contractor to check/adjust dimensions of new work to suit existing conditions.
Do not assume existing structure or details are plumb, square or level.
4. Contractor must notify the architect of any discrepancies before proceeding.
5. All drawings to be read in conjunction with all other consultants drawings and specs.

A	02.01.24	Red edge boundary updated
Rev	Date	Description



Mr and Mrs Backhouse
The Hollow, Great Gates
Teian
ST10 4HF

Single storey front extension

Title _____

Site Plans

Stage: Planning		
Size: A2	Date: 20.12.23	Job No: 2366
Scale: 1:200		
Drawing Number: PL 01A		