




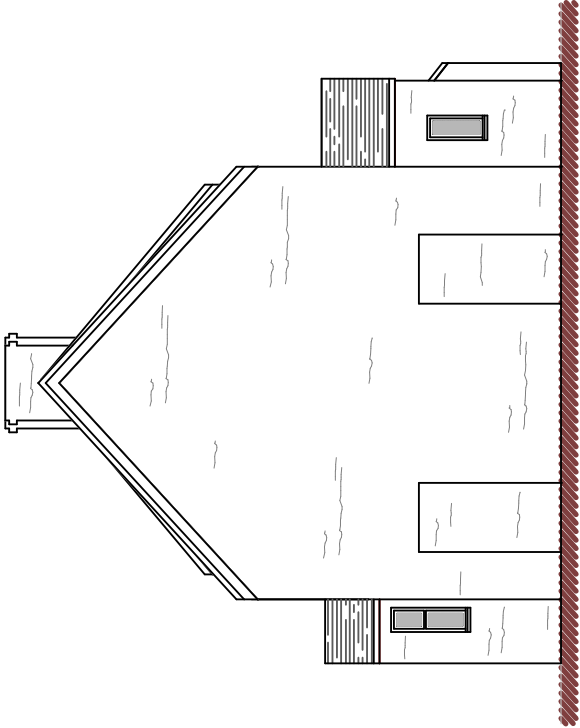



Side Elevation

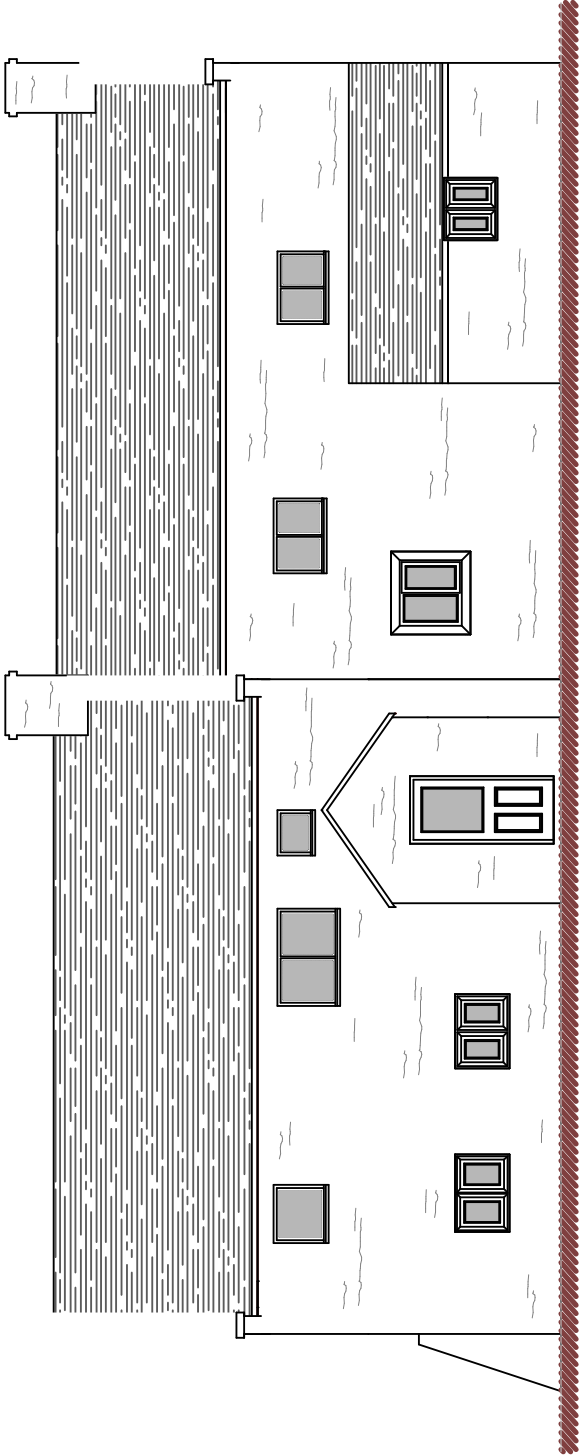

Front Elevation

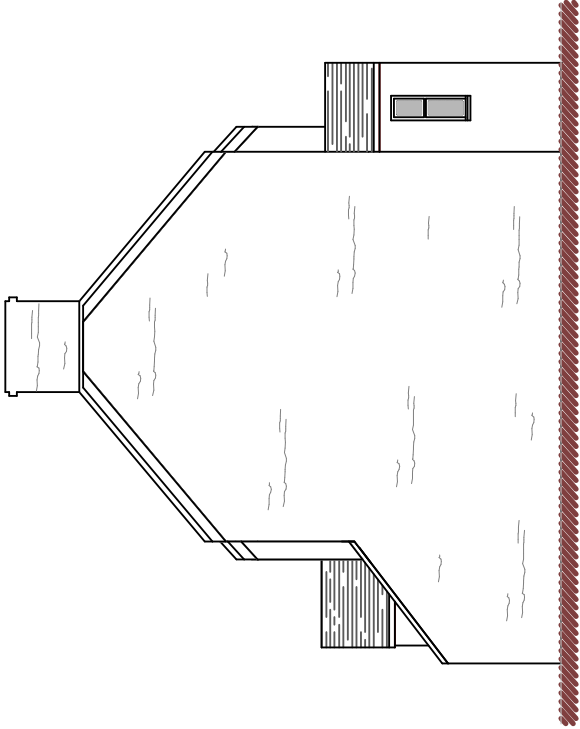

Side Elevation

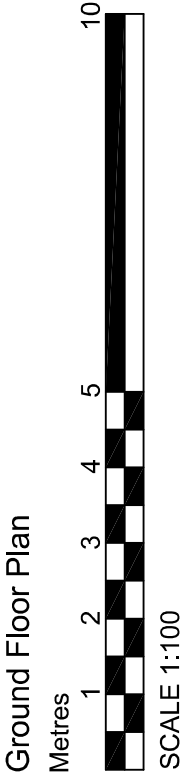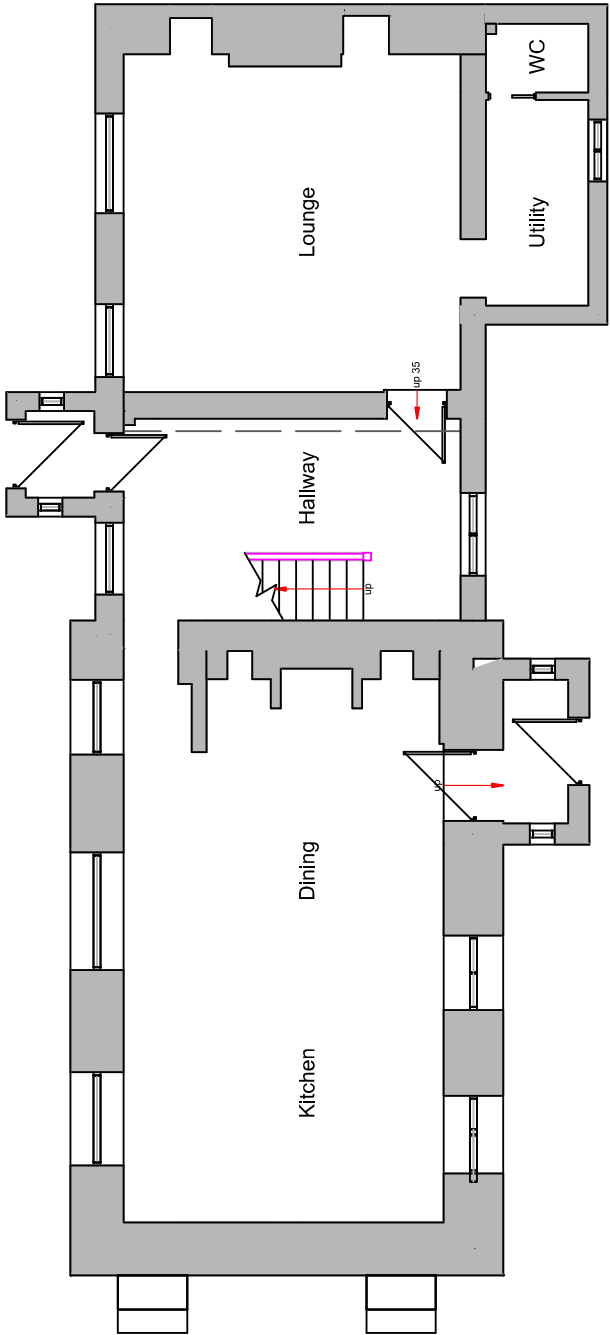

DBD Architectural
Consultancy Ltd ©2023

1. Copyright is vested with DBD Architectural Consultancy Ltd.
2. All dimensions to be checked on site before proceeding.
3. Contractor to check/adjust dimensions of new work to suit existing conditions. Do not assume existing structure or details are plumb, square or level.
4. Contractor must notify the architect of any discrepancies before proceeding.
5. All drawings to be read in conjunction with all other consultants drawings and specs.

Rev	Date	Description



DBD Architectural Consultancy Ltd
50 Broad Street, Leek,
Staffordshire, ST13 5NS
01538 383118
mail@dbdconsultants.co.uk
www.dbdconsultants.co.uk

Mr and Mrs Backhouse
The Hollow, Great Gates
Tean
ST10 4HF
Client

Single storey front extension
Project

Plans as Existing

Scale: Planning	Date:	Job No:
Size: A3	07.12.23	2386
Scale: 1:100	Drawing Number: PL 02	