



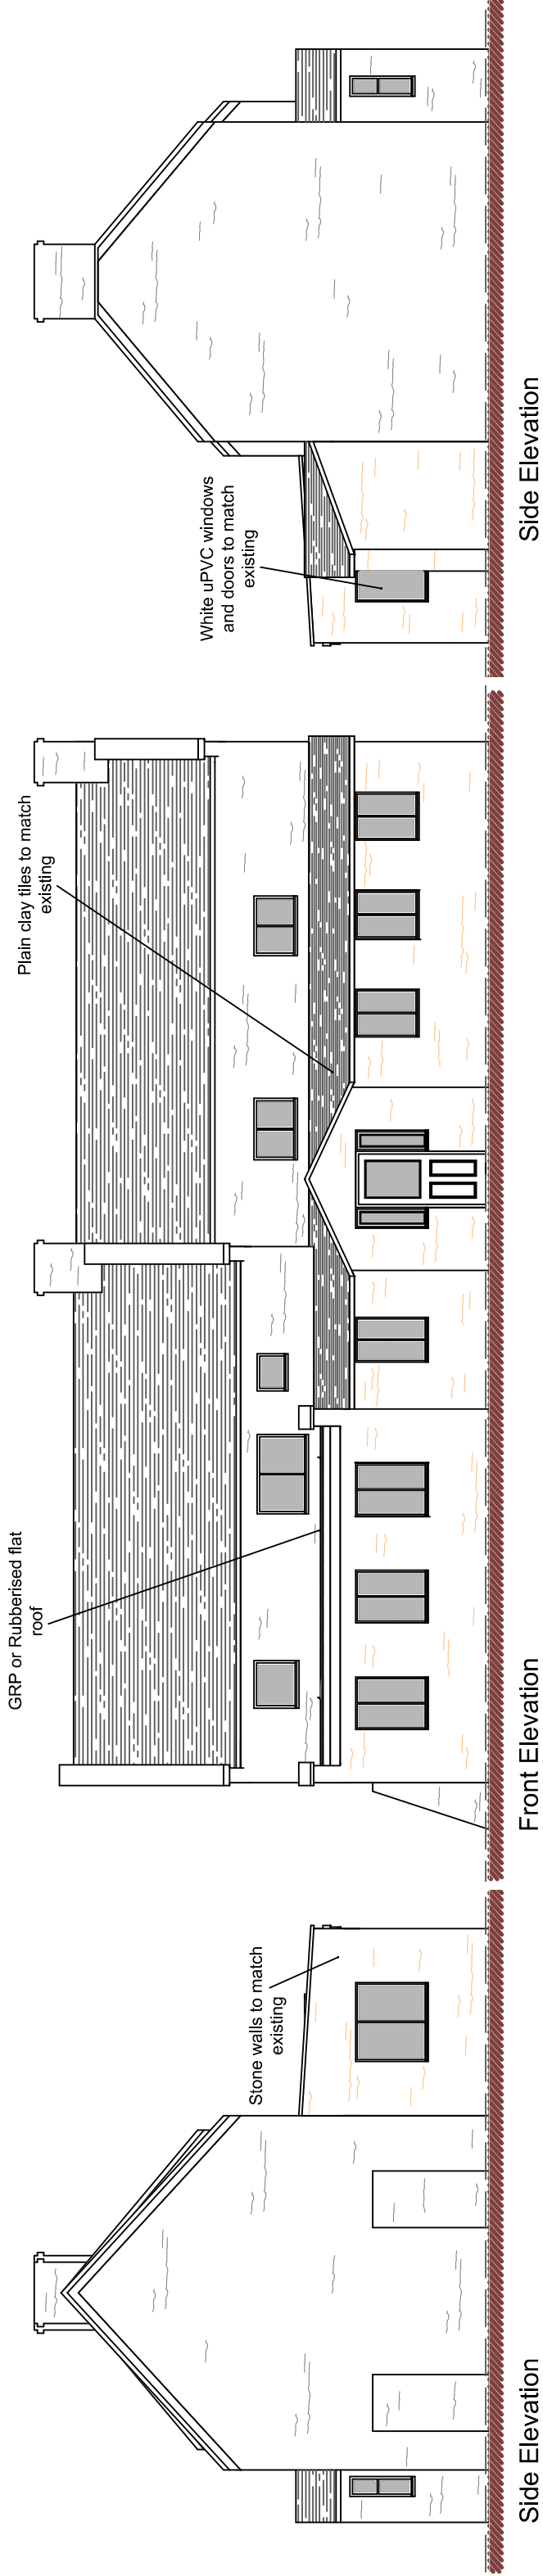


Side Elevation

Front Elevation

Side Elevation

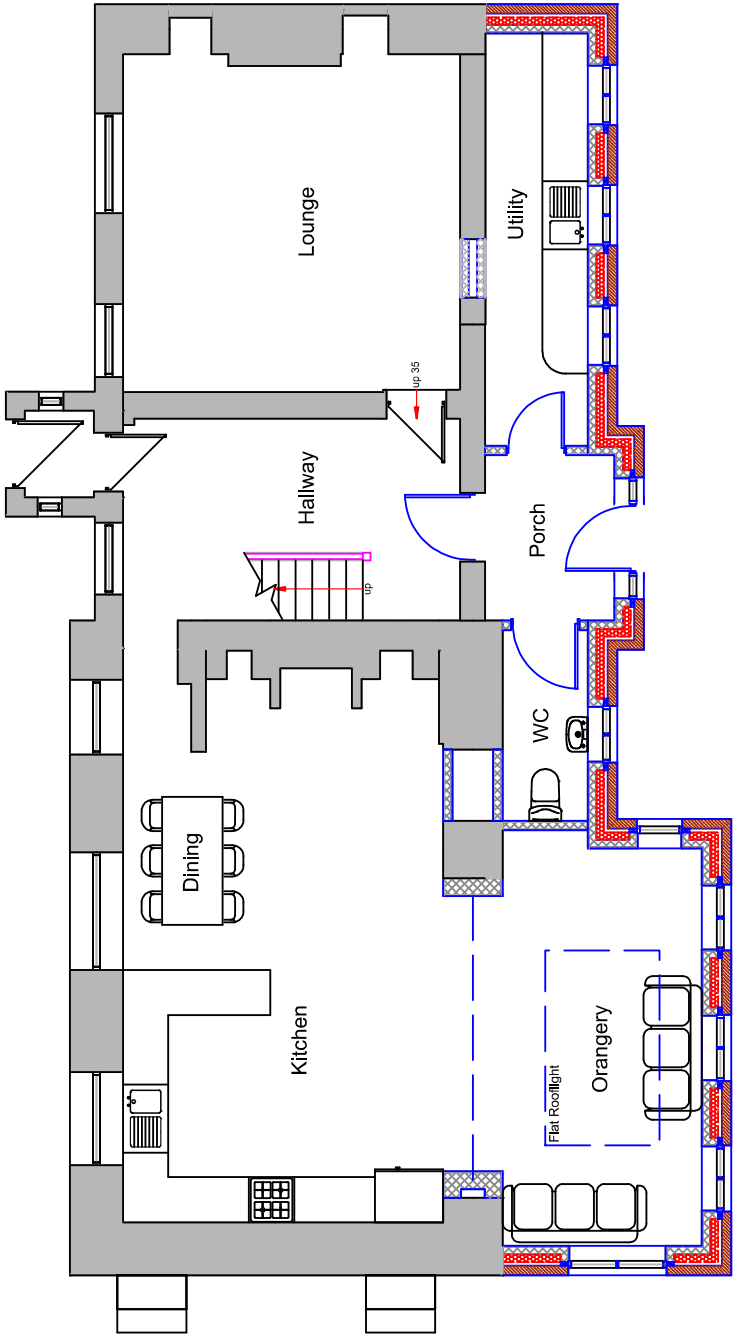

Ground Floor Plan

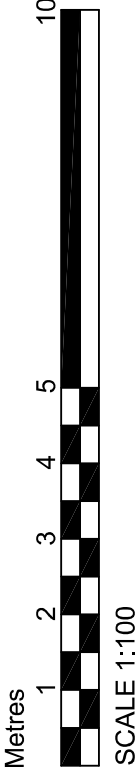

Initial draft scheme for comments

DBD Architectural
Consultancy Ltd ©2023

1. Copyright Is vested with DBD Architectural Consultancy Ltd.
2. All dimensions to be checked on site before proceeding.
3. Contractor to check/adjust dimensions of new work to suit existing conditions.
Do not assume existing structure or details are plumb, square or level.
4. Contractor must notify the architect of any discrepancies before proceeding.
5. All drawings to be read in conjunction with all other consultants drawings and specs.

Rev	Date	Description



DBD Architectural Consultancy Ltd
50 Broad Street Leek,
Staffordshire, ST13 5NS
01538 383118
mailto:dbdconsultants.co.uk
www.dbdconsultants.co.uk

Mr and Mrs Backhouse
The Hollow, Great Gates
Tean
ST10 4HF
Client

Single storey front extension
Project

Title

Plans as Proposed

Stage: Planning
Size: A3
Scale: 1:100

Date: 07.12.23
Job No: 2366

Drawing Number: **PL 03**