

Notes

Copyright b3architecturaldesign 2023. Reproduction not permitted without prior written consent.


Only figured dimensions to be referenced from these drawings; if in doubt, please ask for further dimensions. All figures to be checked on site prior to commencement. This drawing is intended for planning or building regulations use only; b3architecturaldesign and the author have not prepared this drawing for construction purposes. It is indicative for specification purposes only. Deviation from this drawing will not be permitted without prior written consent.

The recipient of this drawing shall make themselves aware of any obligations under CDM 2015 (Construction Design and Management). b3 architectural design have considered all foreseeable design risks involved with the architectural elements; but not in a 'Principal Designer' role.

The recipient of this drawing shall make themselves aware of any obligations under the Party Wall Act 1996. The information on this drawing is for indicative purposes and does not overrule any requirement within the Act.

All drainage information is indicative and must be confirmed on site prior to commencement.



Figure 1 is a schematic diagram of a 10 m long river reach. The reach is represented as a horizontal line. Above the line, the text "Scale 1 : 100" is written. Below the line, the segments are labeled with their lengths: "1" for the first segment, "2" for the second segment, and "5" for the third segment. The total length of the reach is indicated as "10 m" at the downstream end.

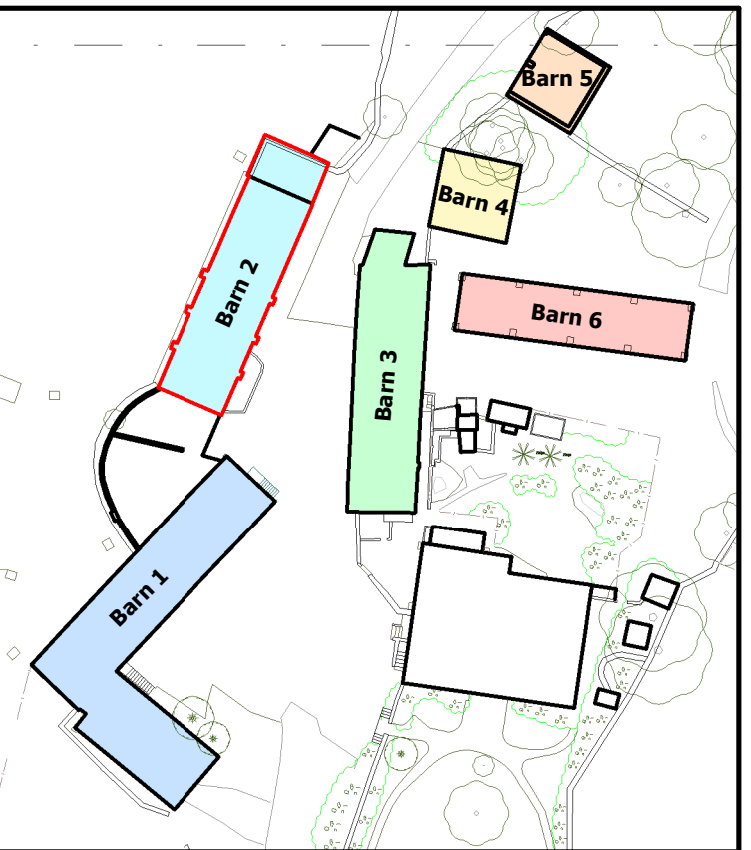

Ground Floor Plan


1 : 100

1 : 100

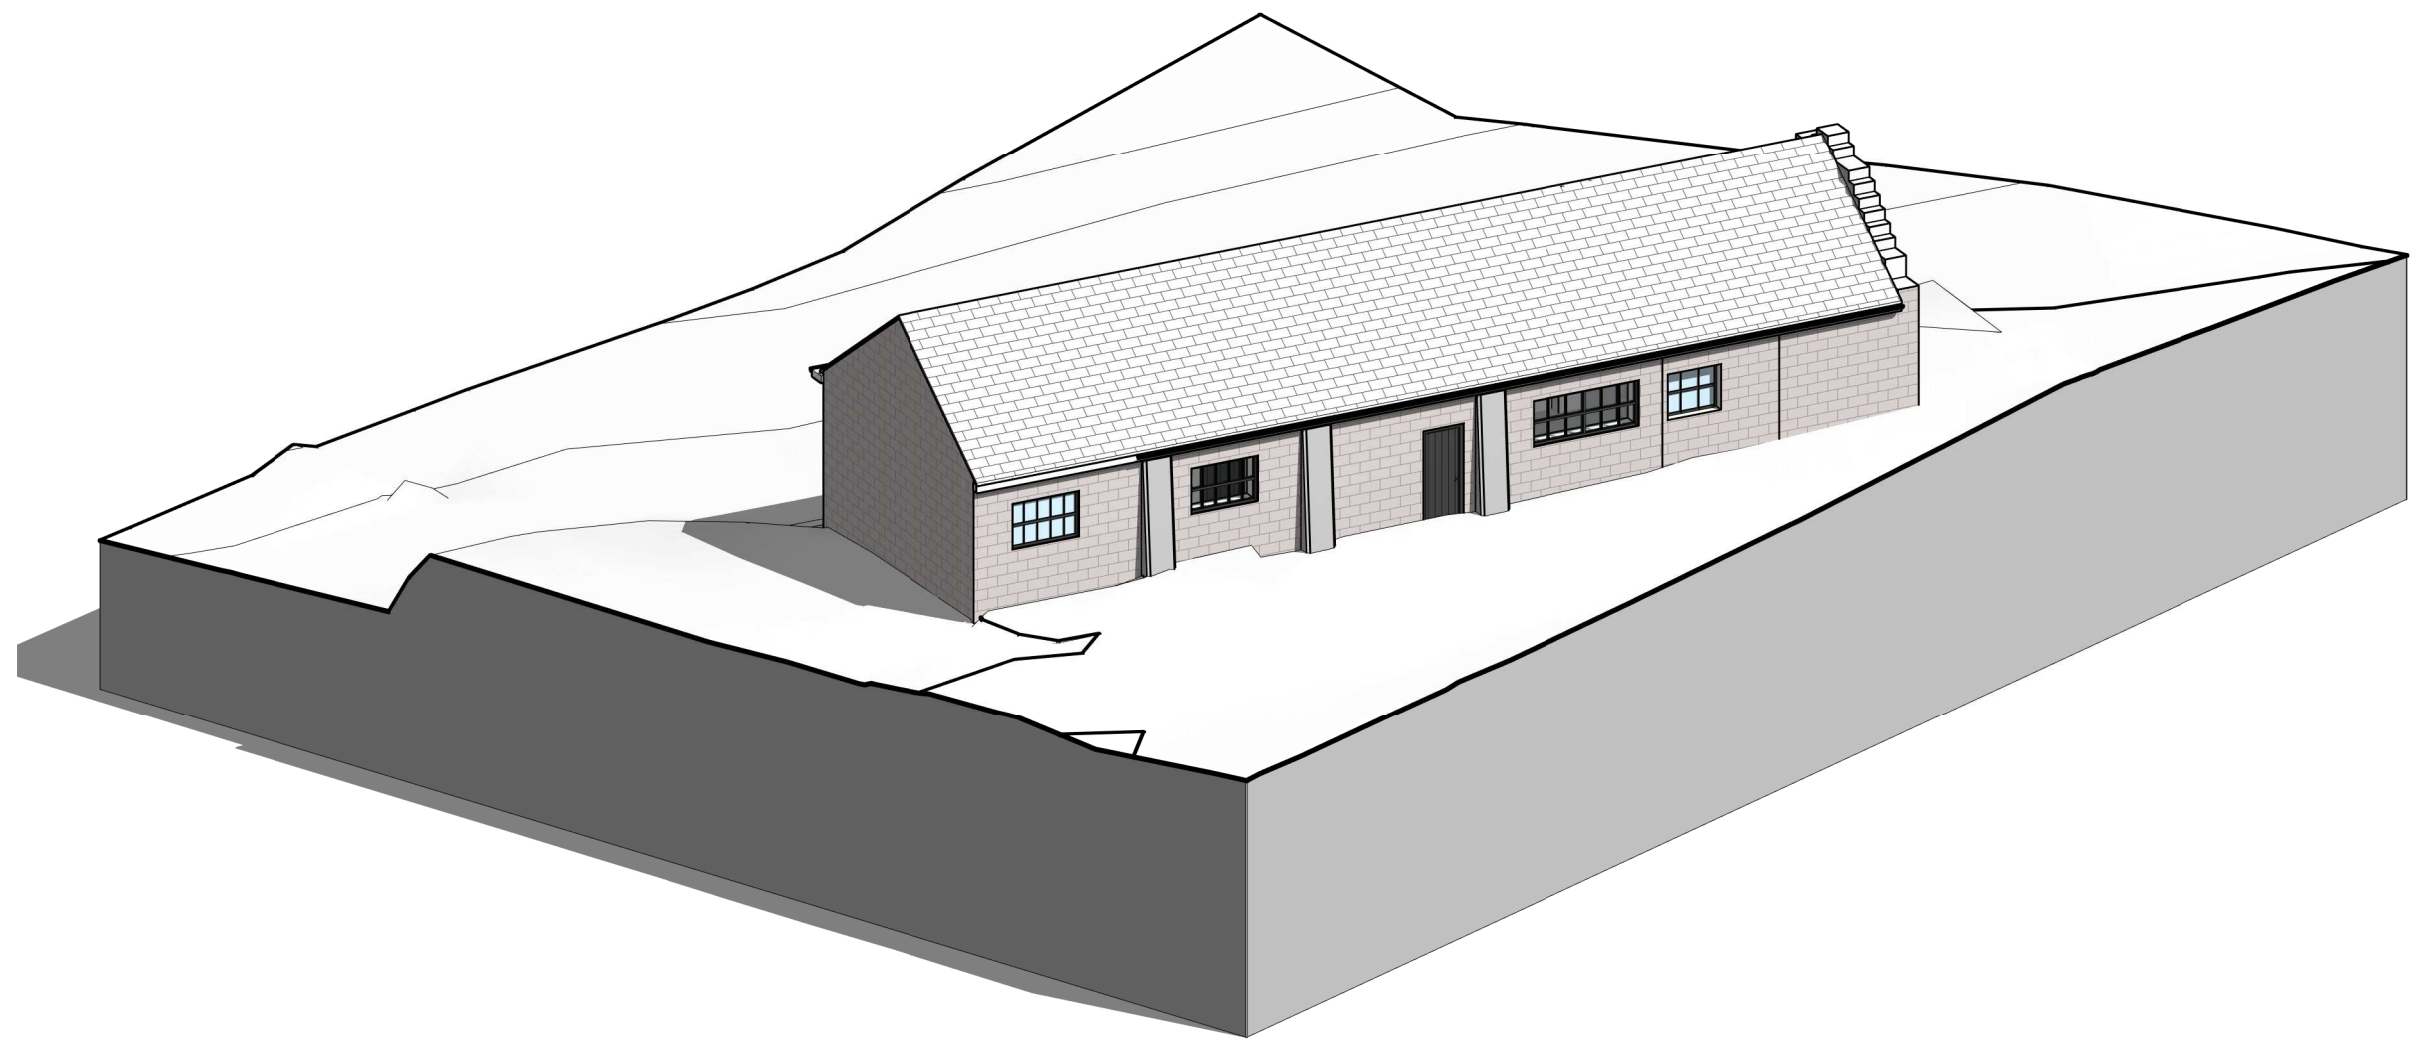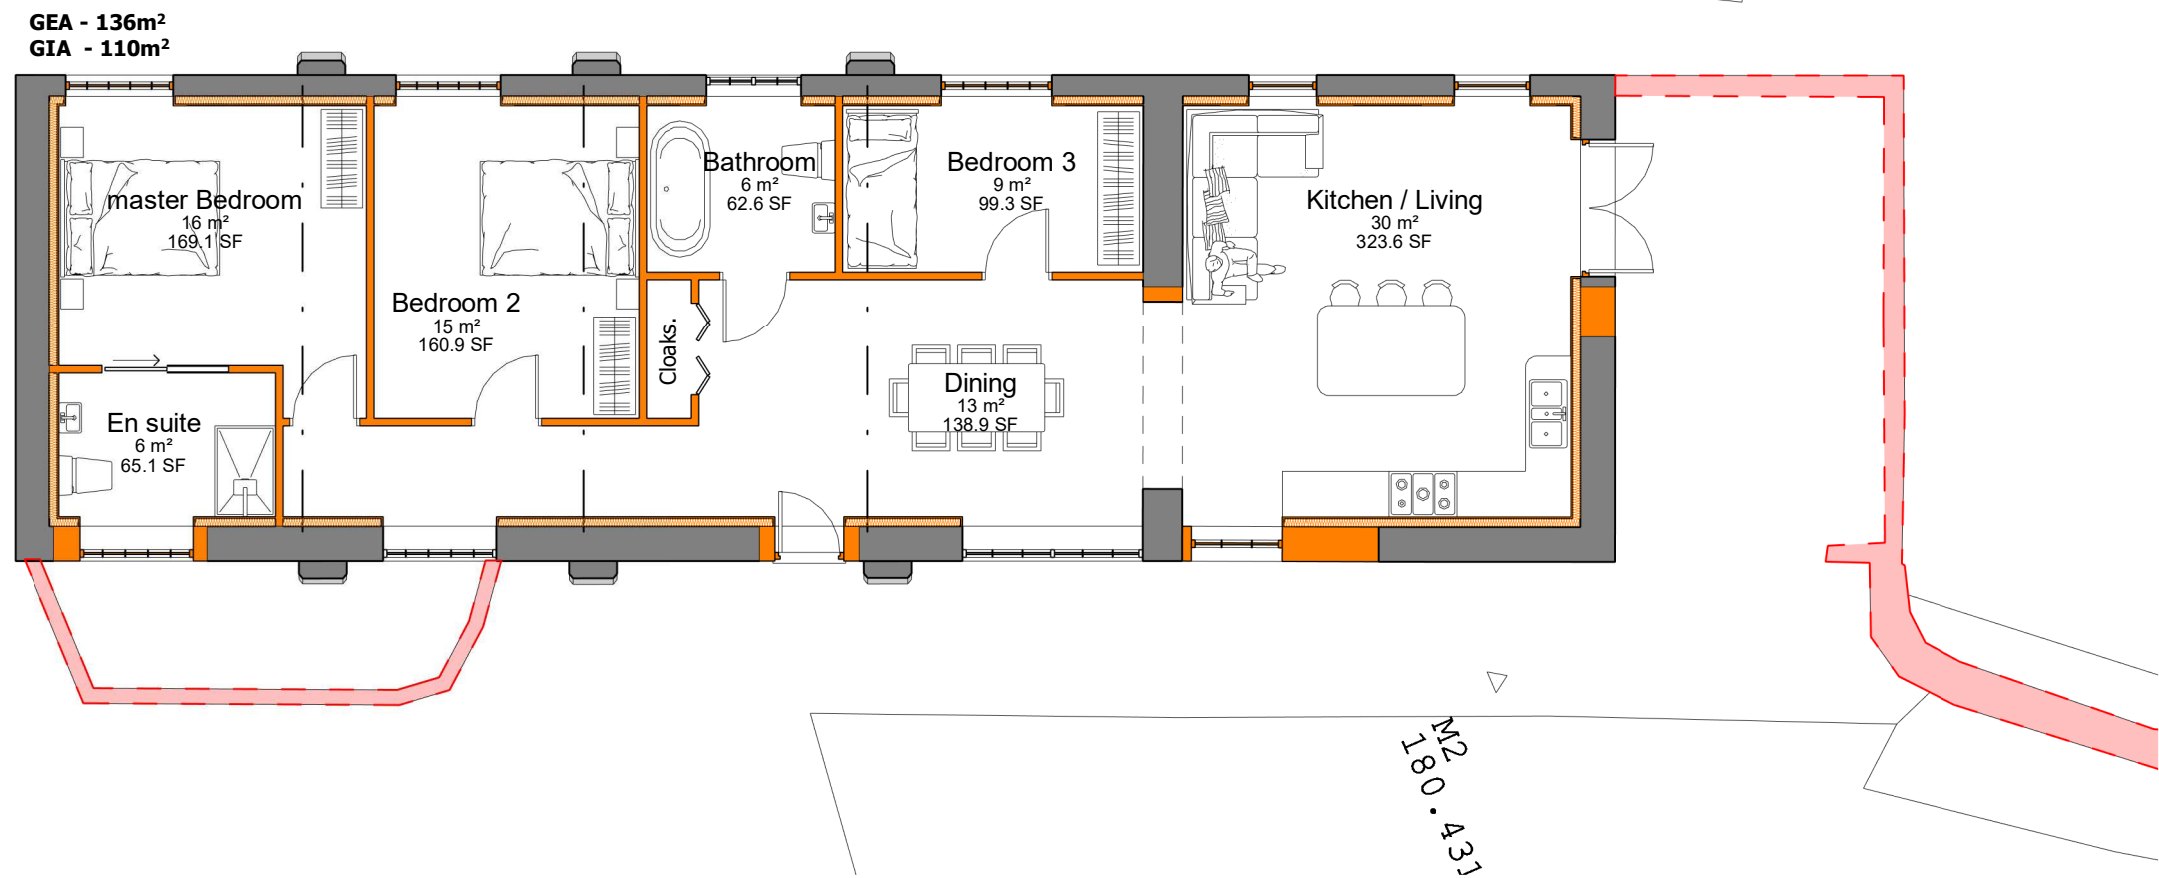


Front Elevation

1 : 100

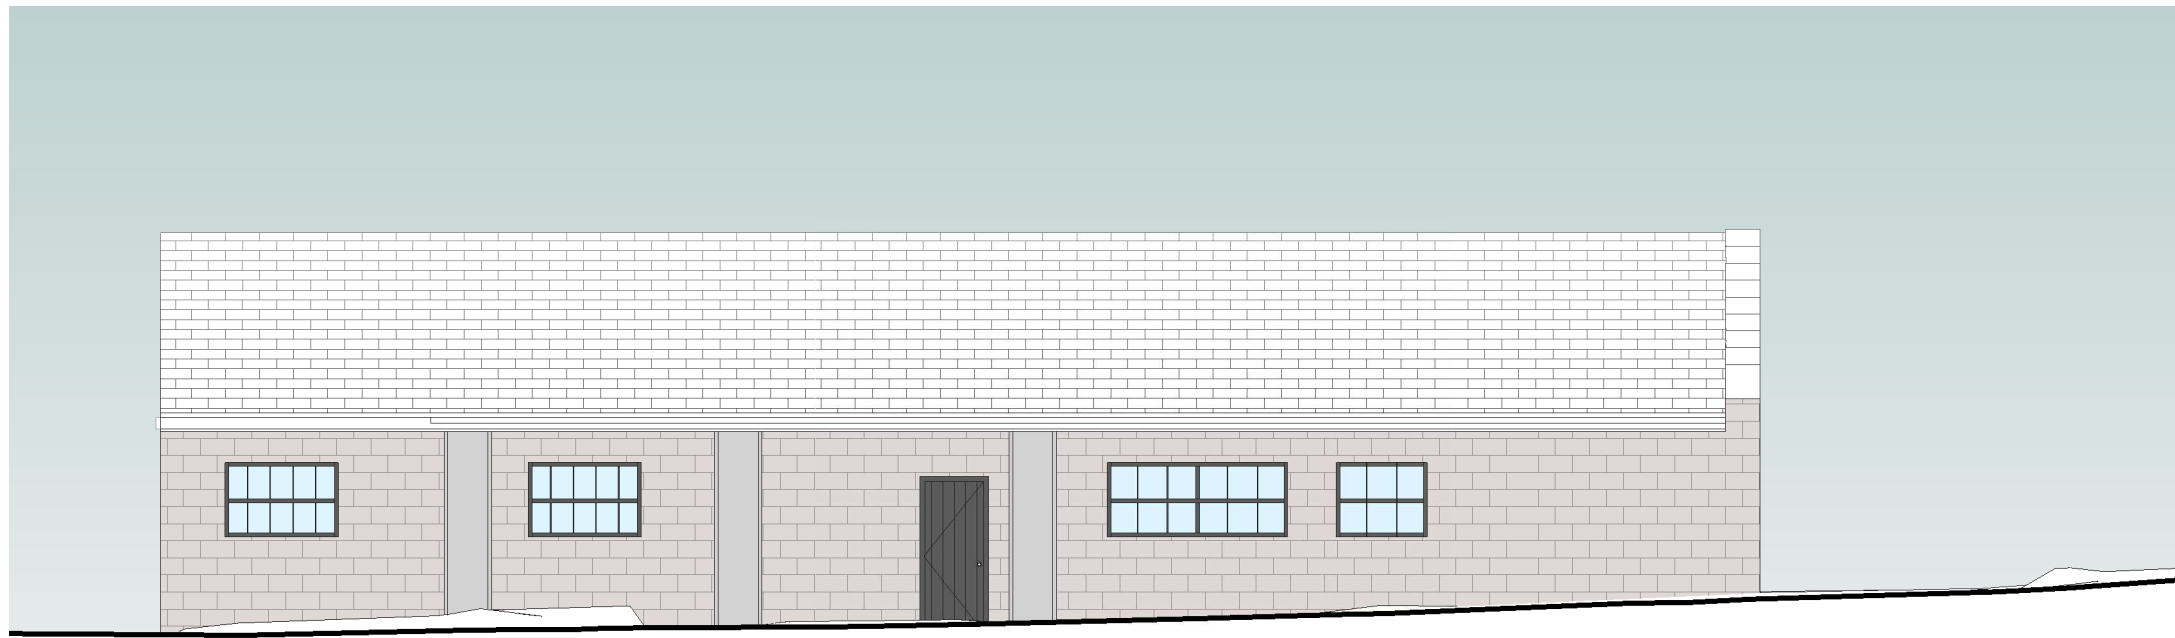


Side Elevation

1:100

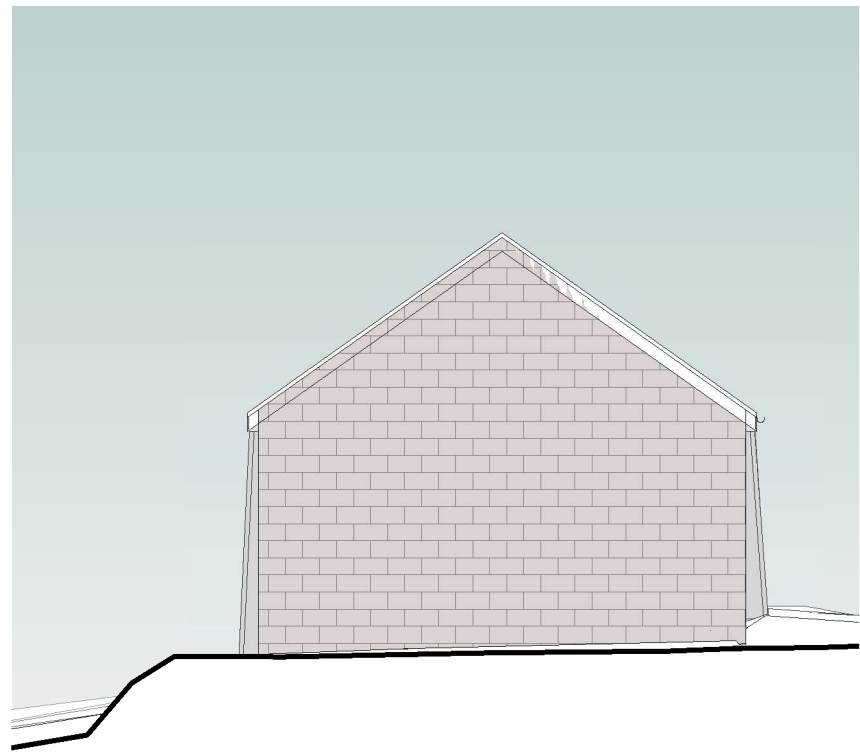


Rear Elevation

1 : 100

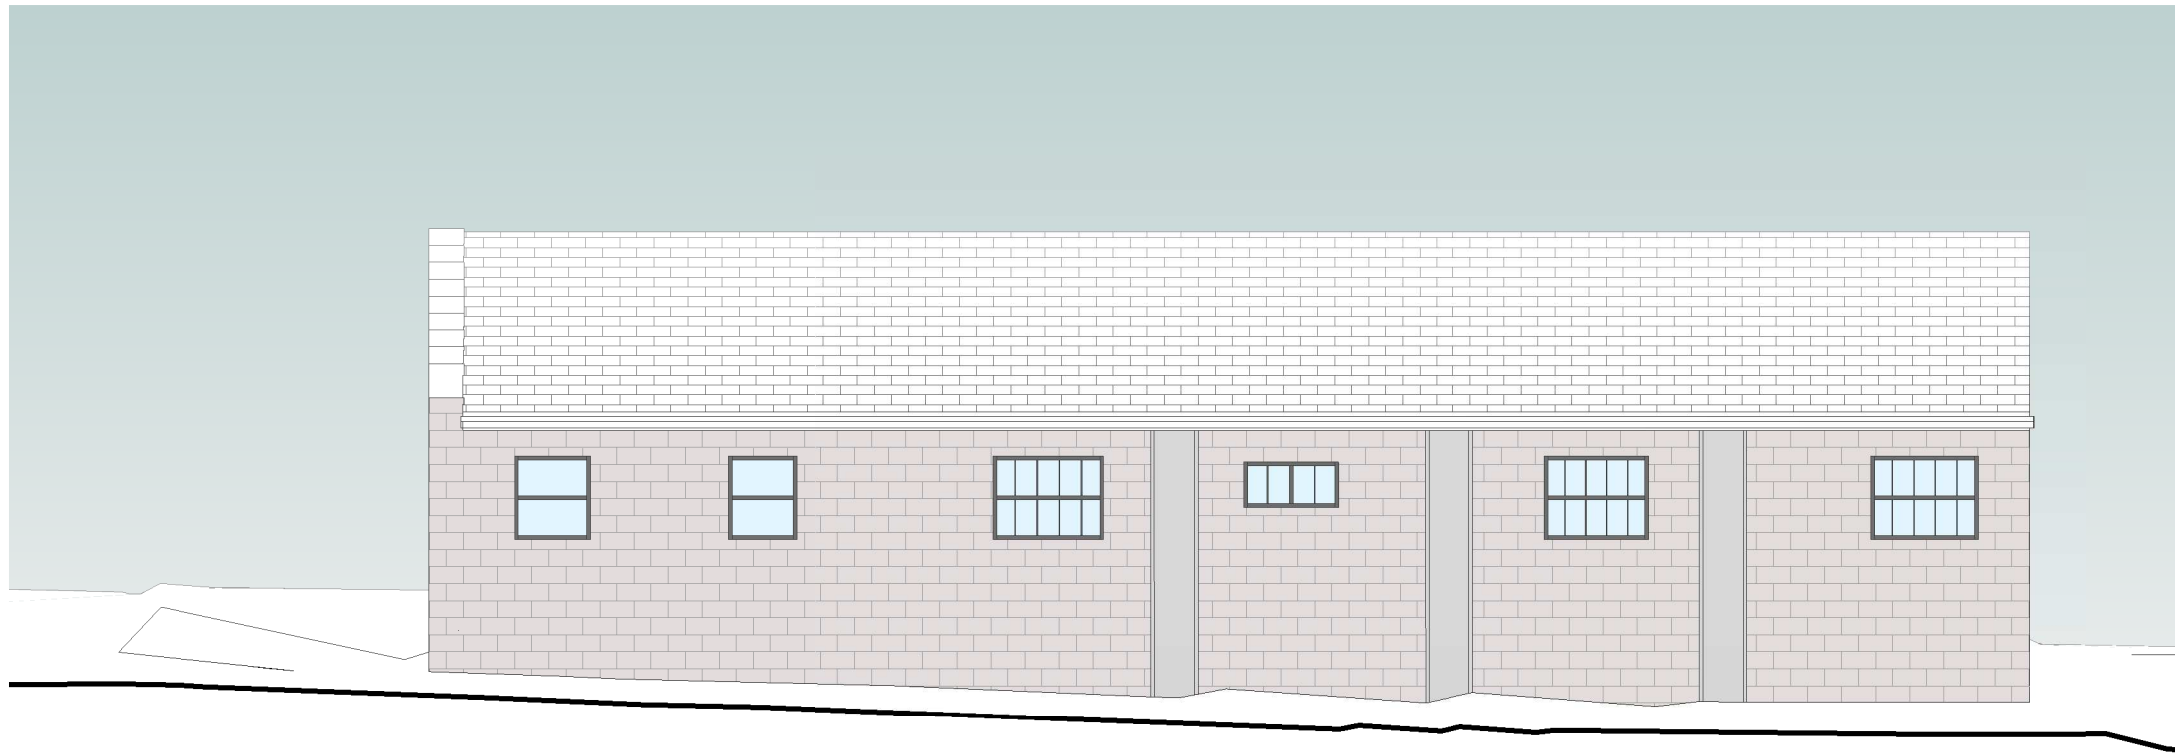

Side Elevation

1:100

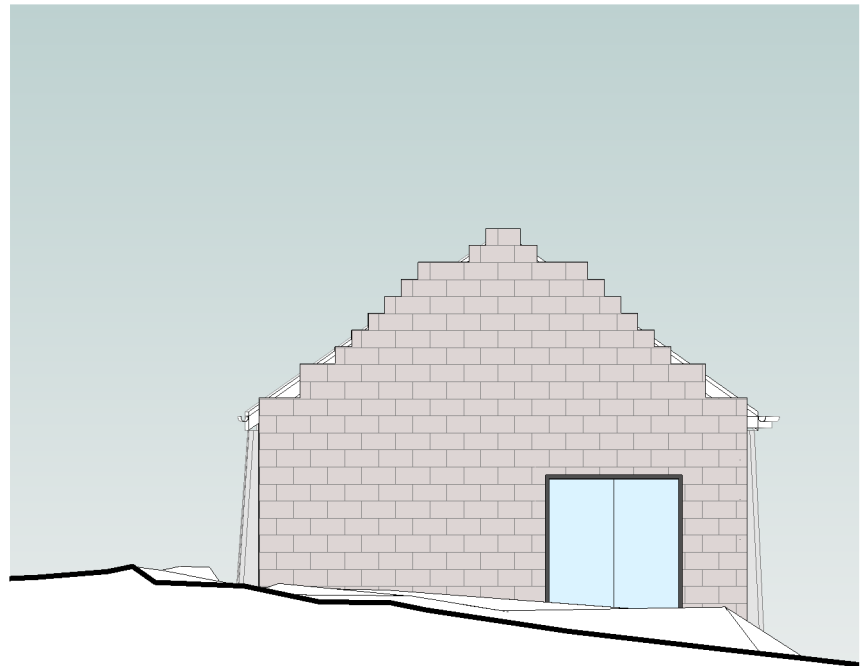

A	21-12-23	BJ	Final revisions pre-planning submission
Rev	Date	By	Detail

Drawing status

RIBA Stage 2 - Concept Design

Client

Mr T.Eyre & Ms A.McDermott

Project/Location

Barn Conversion at:

Shaw Farm,
Cheadle Road (B 5032),
Alton, Staffordshire,
ST10 4DH

Title Barn 2- Proposed Plan & Ele's	Date 04-11-23	Drawn NJ
Drawing Ref 23-12-b3-02-XX-DR-A-0208	Scale(s) As indicated @A1	Revision A