



POD 1 East Elevation
POD 2 North East Elevation
POD 3 North West Elevation
POD 4 North Elevation
POD 5 South West Elevation

POD 1 South Elevation
POD 2 South East Elevation
POD 3 North East Elevation
POD 4 East Elevation
POD 5 North West Elevation

POD 1 North Elevation
POD 2 North West Elevation
POD 3 South West Elevation
POD 4 West Elevation
POD 5 South East Elevation

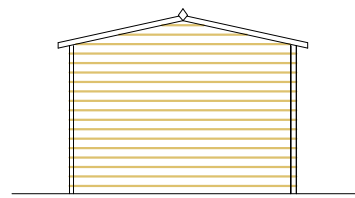

POD 1 West Elevation
POD 2 South West Elevation
POD 3 South East Elevation
POD 4 South Elevation
POD 5 North East Elevation


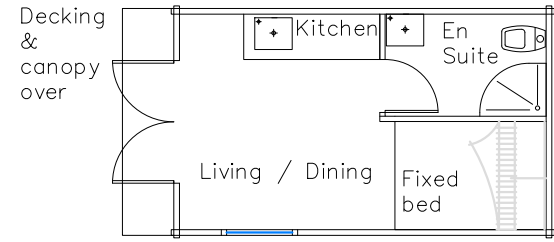


POD 1,2,3,4 & 5 Typical Floor Plan

BLUEBELL GLAMPING PODS x 5no
40mm Interlocking wall logs – T&G
40mm thick logs – Spruce
Felt roof
No rain water goods

Elevations & Plans Scale 1 to 100

Scale 1:100 @A2

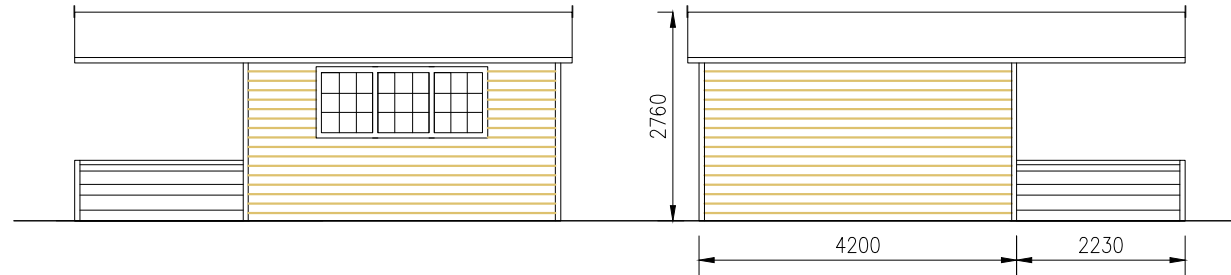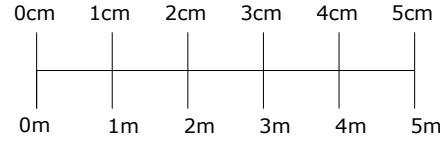


POD 8 North East Elevation
POD 9 South East Elevation
POD 10 North East Elevation
POD 11 North East Elevation

POD 8 South West Elevation
POD 9 North West Elevation
POD 10 South West Elevation
POD 11 South West Elevation




POD 8 South East Elevation
POD 9 South West Elevation
POD 10 South East Elevation
POD 11 South East Elevation


POD 8 North West Elevation
POD 9 North East Elevation
POD 10 North West Elevation
POD 11 North West Elevation

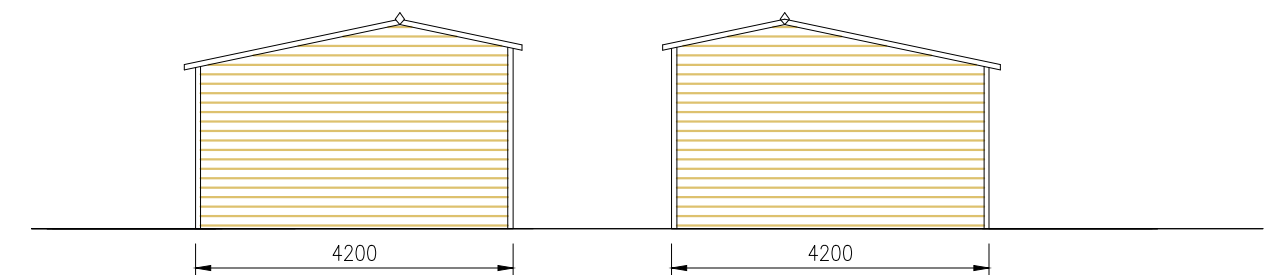

POD 7 South West Elevation
POD 7 North East Elevation

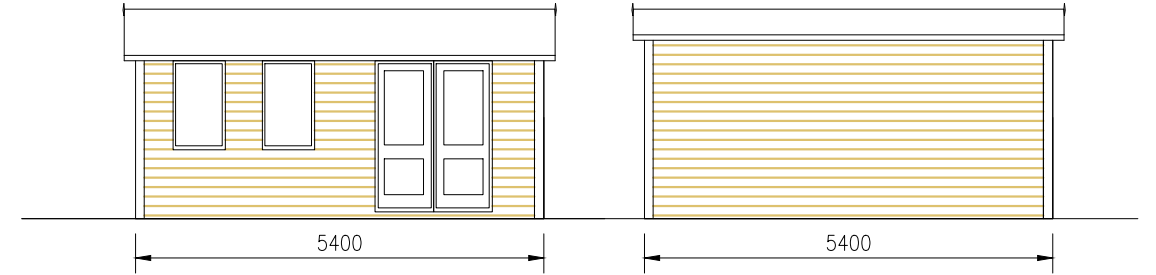

POD 7 South East Elevation
POD 7 North West Elevation

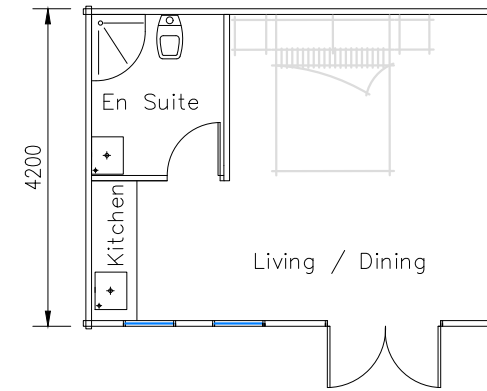


POD 7 Typical Floor Plan


BLUEBELL PLUS
GLAMPING PODS

POD 7 – No canopy
& revised openings

40mm Interlocking wall
logs – T&G
40mm thick logs –
Spruce
Felt roof
No rain water goods

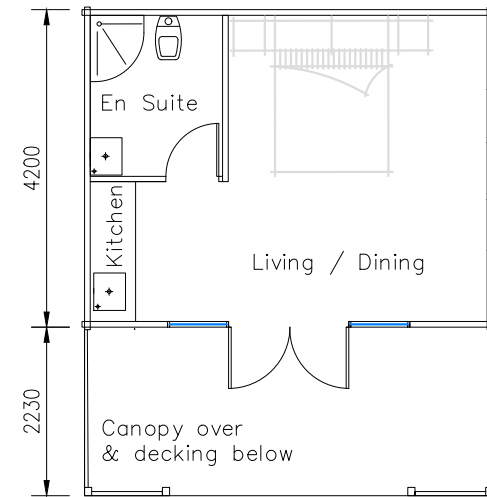


POD 8,9,10 & 11 Typical Floor Plan

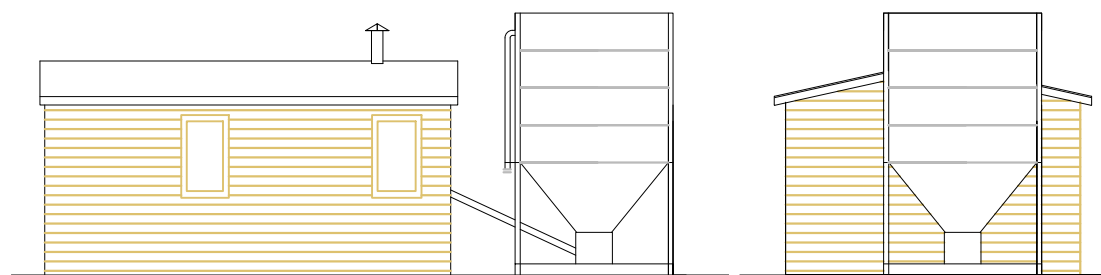


West Elevation

North Elevation

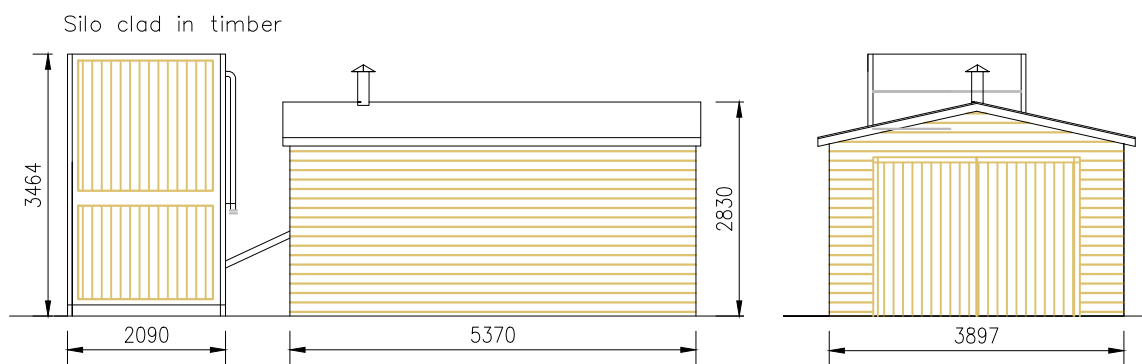

East Elevation

South Elevation

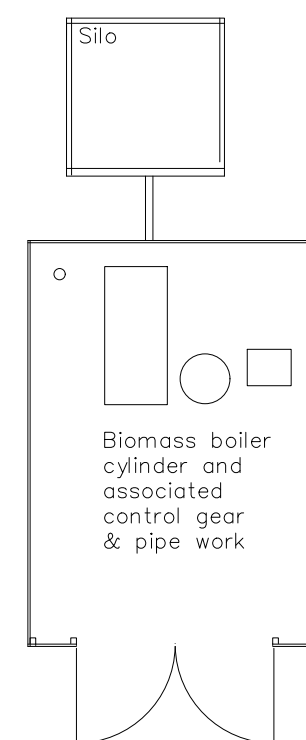

BLUEBELL BIOMASS
BOILER BUILDING

Concrete base
Timber built,
pressure treated
timber
15mm Shiplap –
horizontal
Vertical board
double doors
Felt shingle roof
cover
No rain water
goods

Stainless steel twin
wall chimney
with stays

HOPPER/ SILO
Aluminium, not
painted
on concrete base,
timber clad to
one side



BESPOKE ARCHITECTURAL SERVICES

Bayon Architectural Technology Limited
Suite 140, Silk House, Park Green, Macclesfield, SK11 7QJ
t: 07875 718 808 | wynevans@bayon.at | www.bayon.at

10No GLAMPING PODS & BIO MASS BOILER WITH SILO

ELEVATIONS, PLAN & SITE PLAN

Site Address
Quarry Walk Park
Coppice Lane
Freehay
Staffordshire
ST10 1RQ

Date: 21 - 12 - 2023
Scale: 1:100/500@A2
Drawing Ref: C619
Drawing No: BB3