



Elevations Scale 1 to 100


North East Elevation

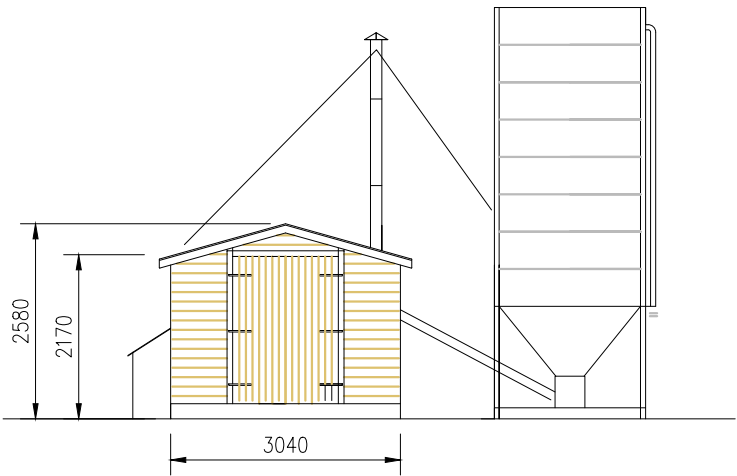


South East Elevation

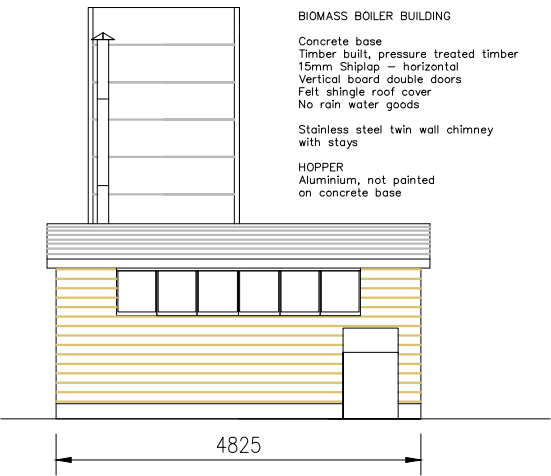


North West Elevation

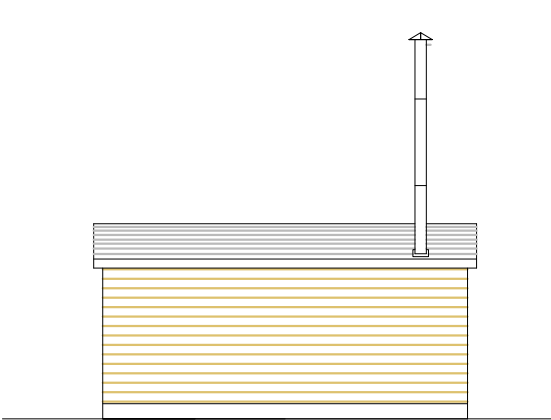


South West Elevation

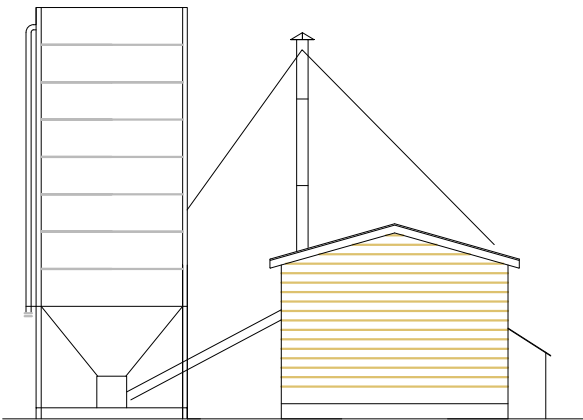



Hopper
North West Elevation

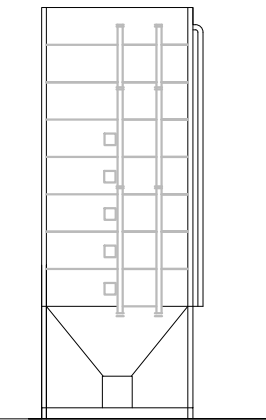


Scale 1:100 @A3

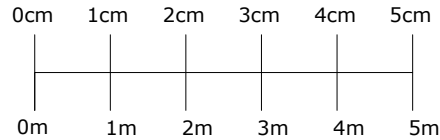

A3

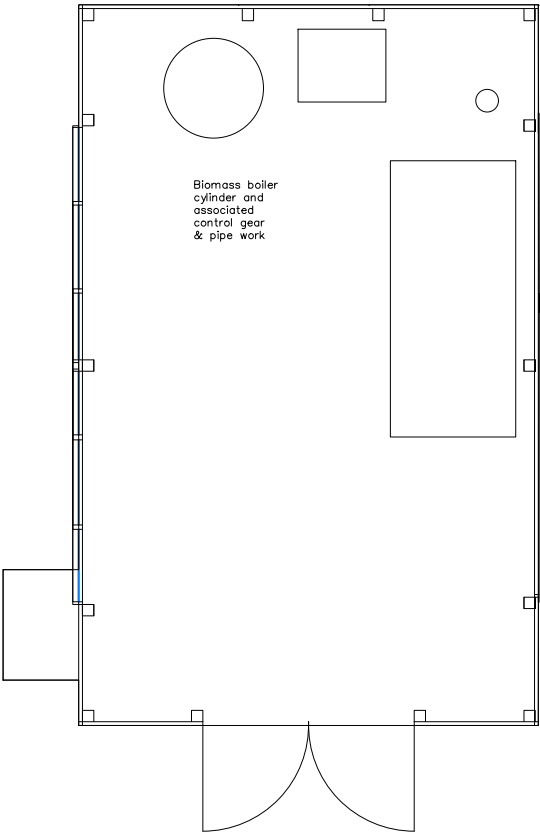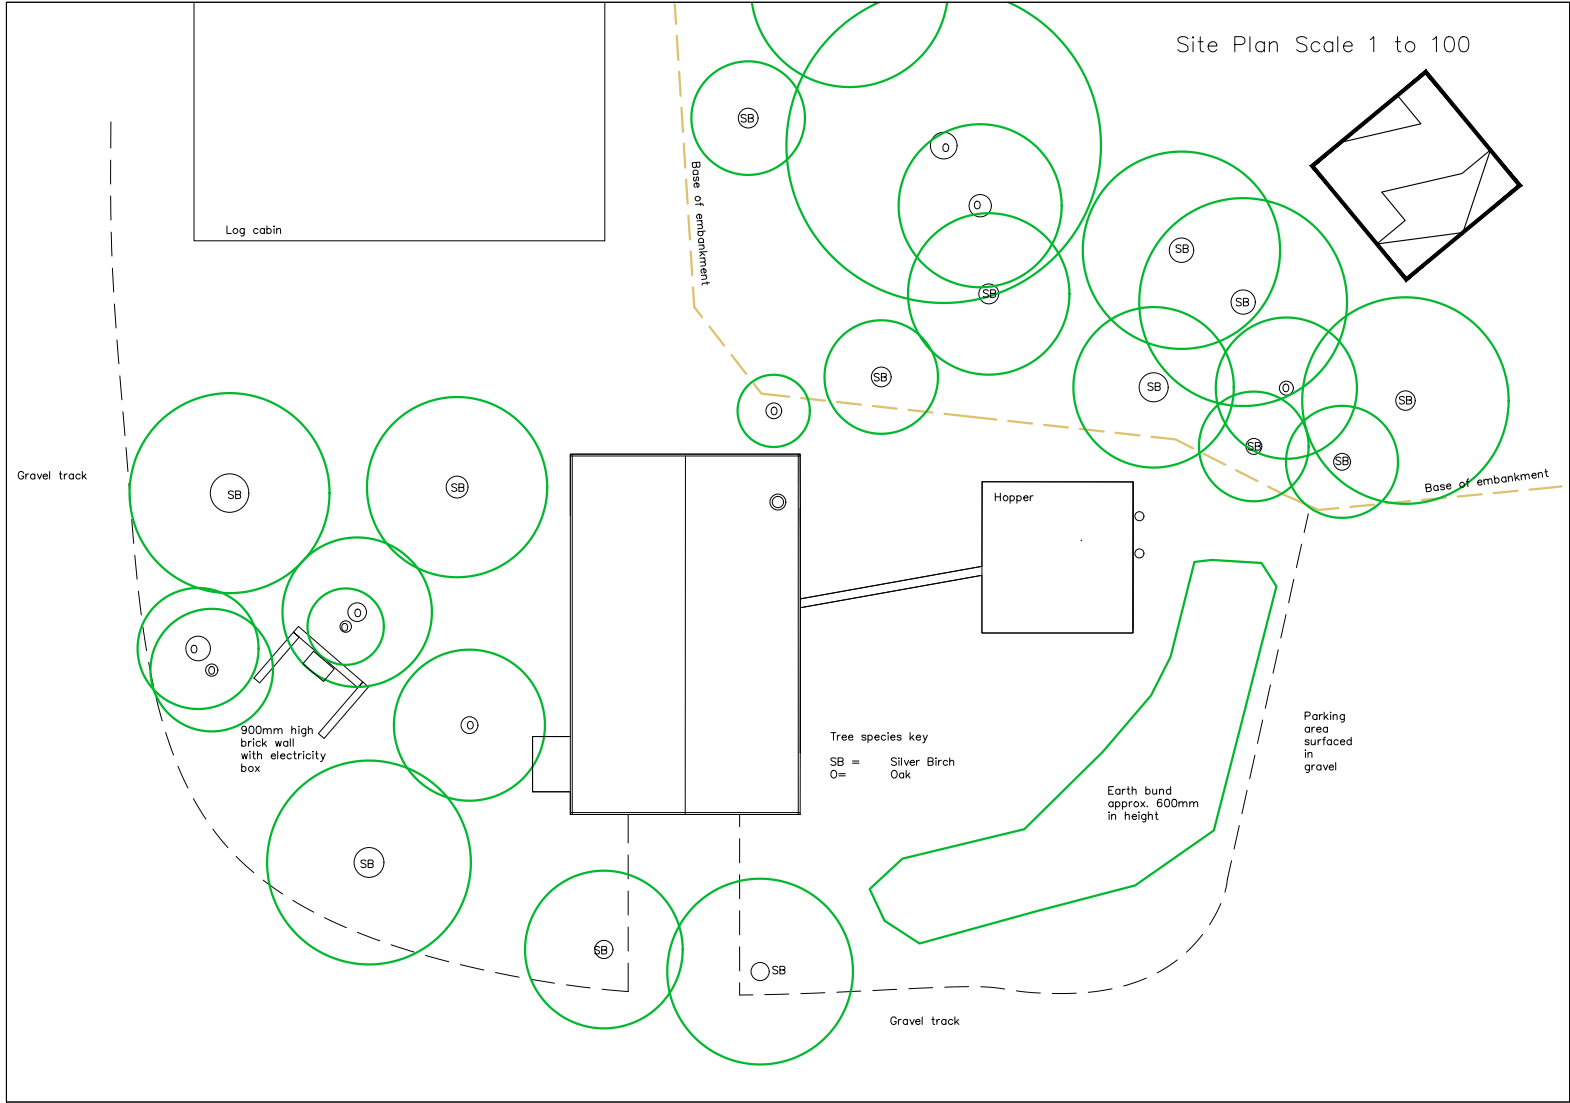

Floor Plan
Scale 1 to 50

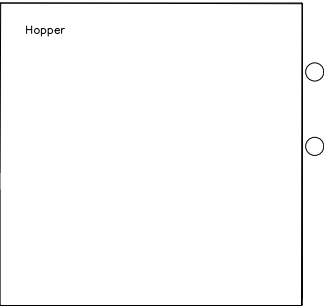

bayon
architectural technology
BESPOKE ARCHITECTURAL SERVICES

Bayon Architectural Technology Limited
Suite 140, Silk House, Park Green, Macclesfield, SK11 7QJ
t: 07875 718 808 | wynevans@bayon.at | www.bayon.at

BIOMASS BOILER BUILDING - RETROSPECTIVE

ELEVATIONS, PLAN & SITE PLAN

Site Address	Date
Quarry Walk Park Coppice Lane Freehay Staffordshire ST10 1RQ	02 - 11 - 2023
	Scale
	1:100/50@A3
	Drawing Ref.
	C619
	Drawing No.
	BM3