


Copyright of this drawing is vested in the Designer and it must not be copied or reproduced without consent.
Contractor to check site for any utility locations that may affect any proposals prior to commencement on site
Contractor to check any site dimensions prior to commencement on site

Rev.	Drawn	Comments	Date
------	-------	----------	------

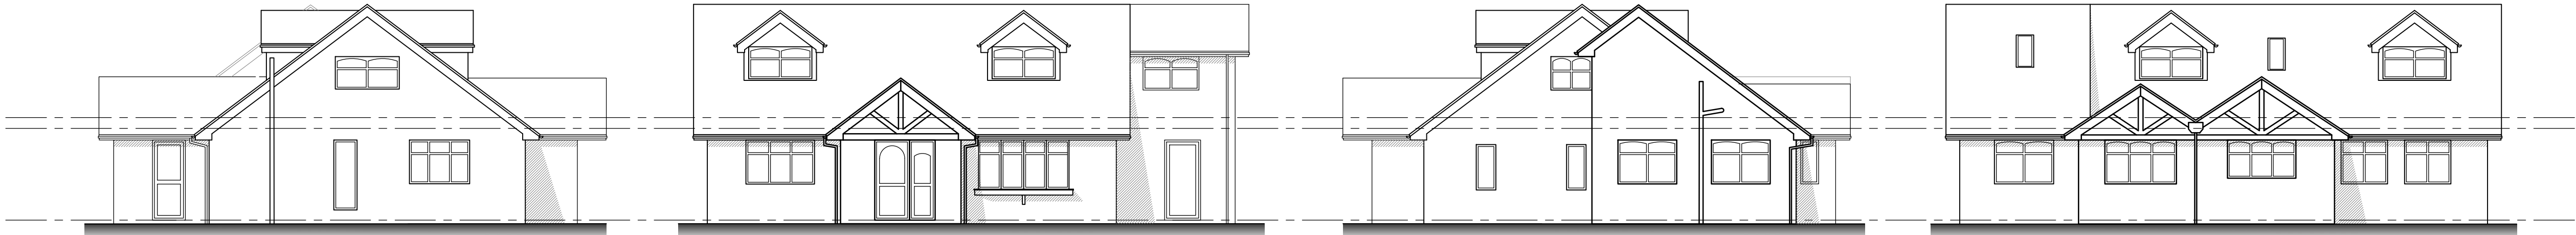


Existing side elevation
Scale 1:100


Existing front elevation
Scale 1:100

Existing side elevation
Scale 1:100

Existing rear elevation
Scale 1:100

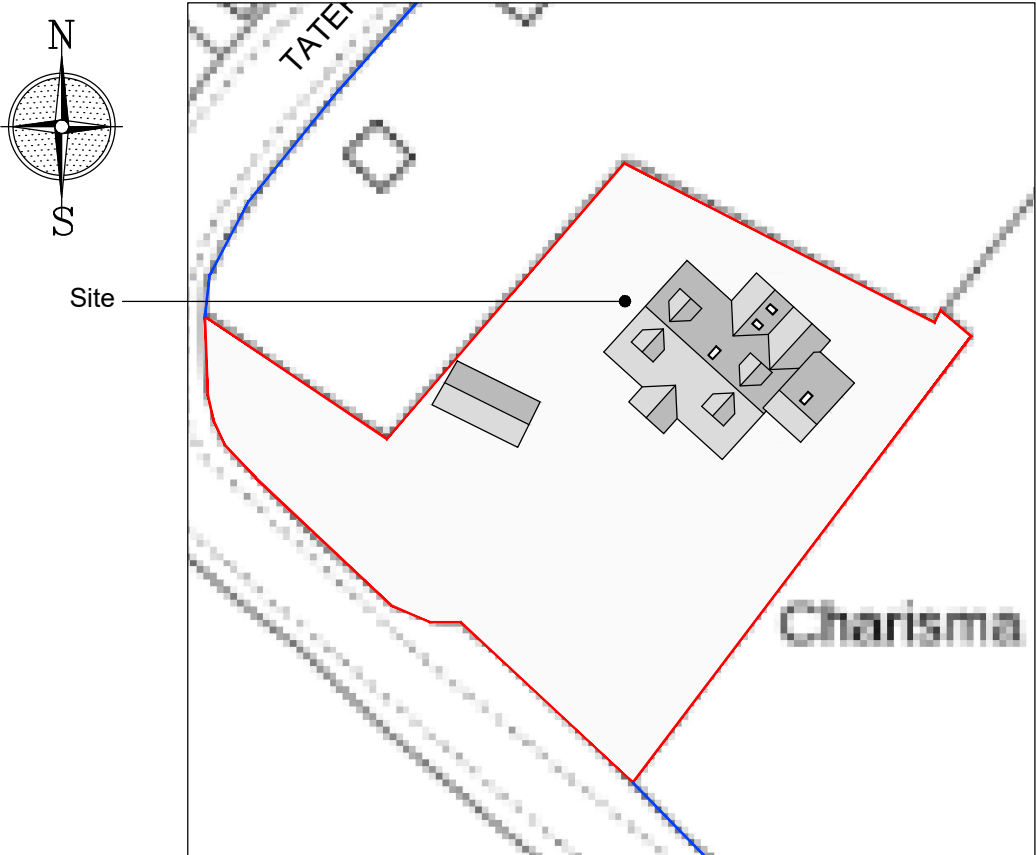


Site plan
Scale 1:500

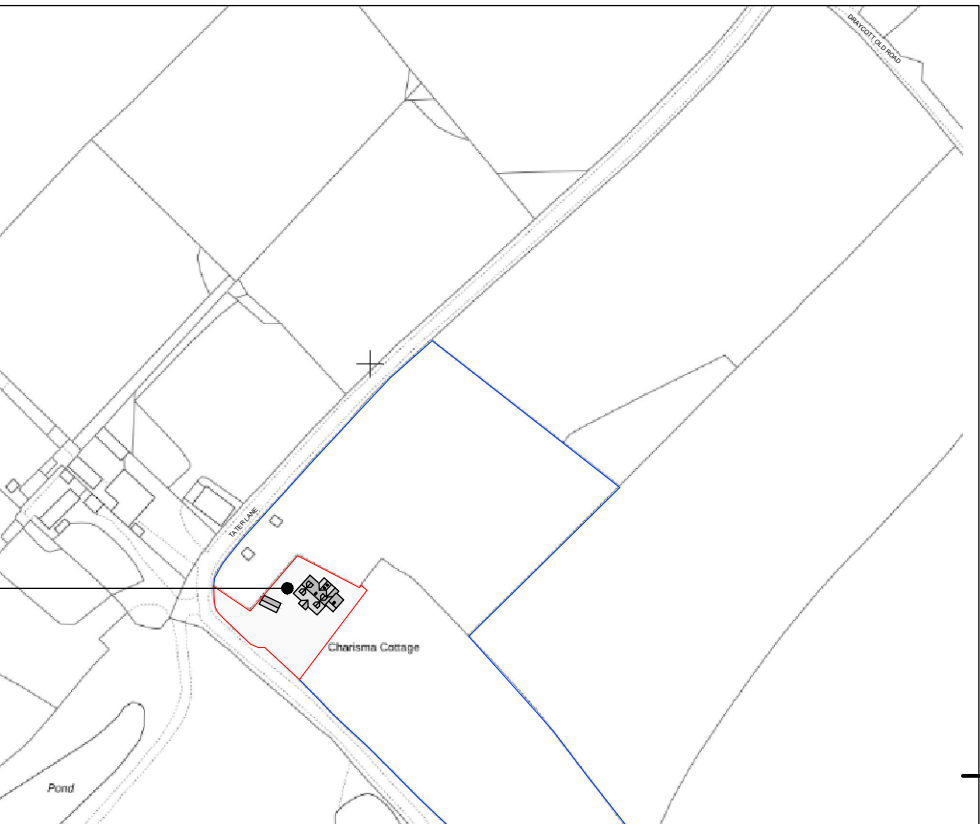


Site location plan
Scale 1:2500

Reproduced from the Ordnance Survey map with the permission of Ordnance Survey on behalf of The Controller of Her Majesty's Stationery Office
Licence No. AL 100001834

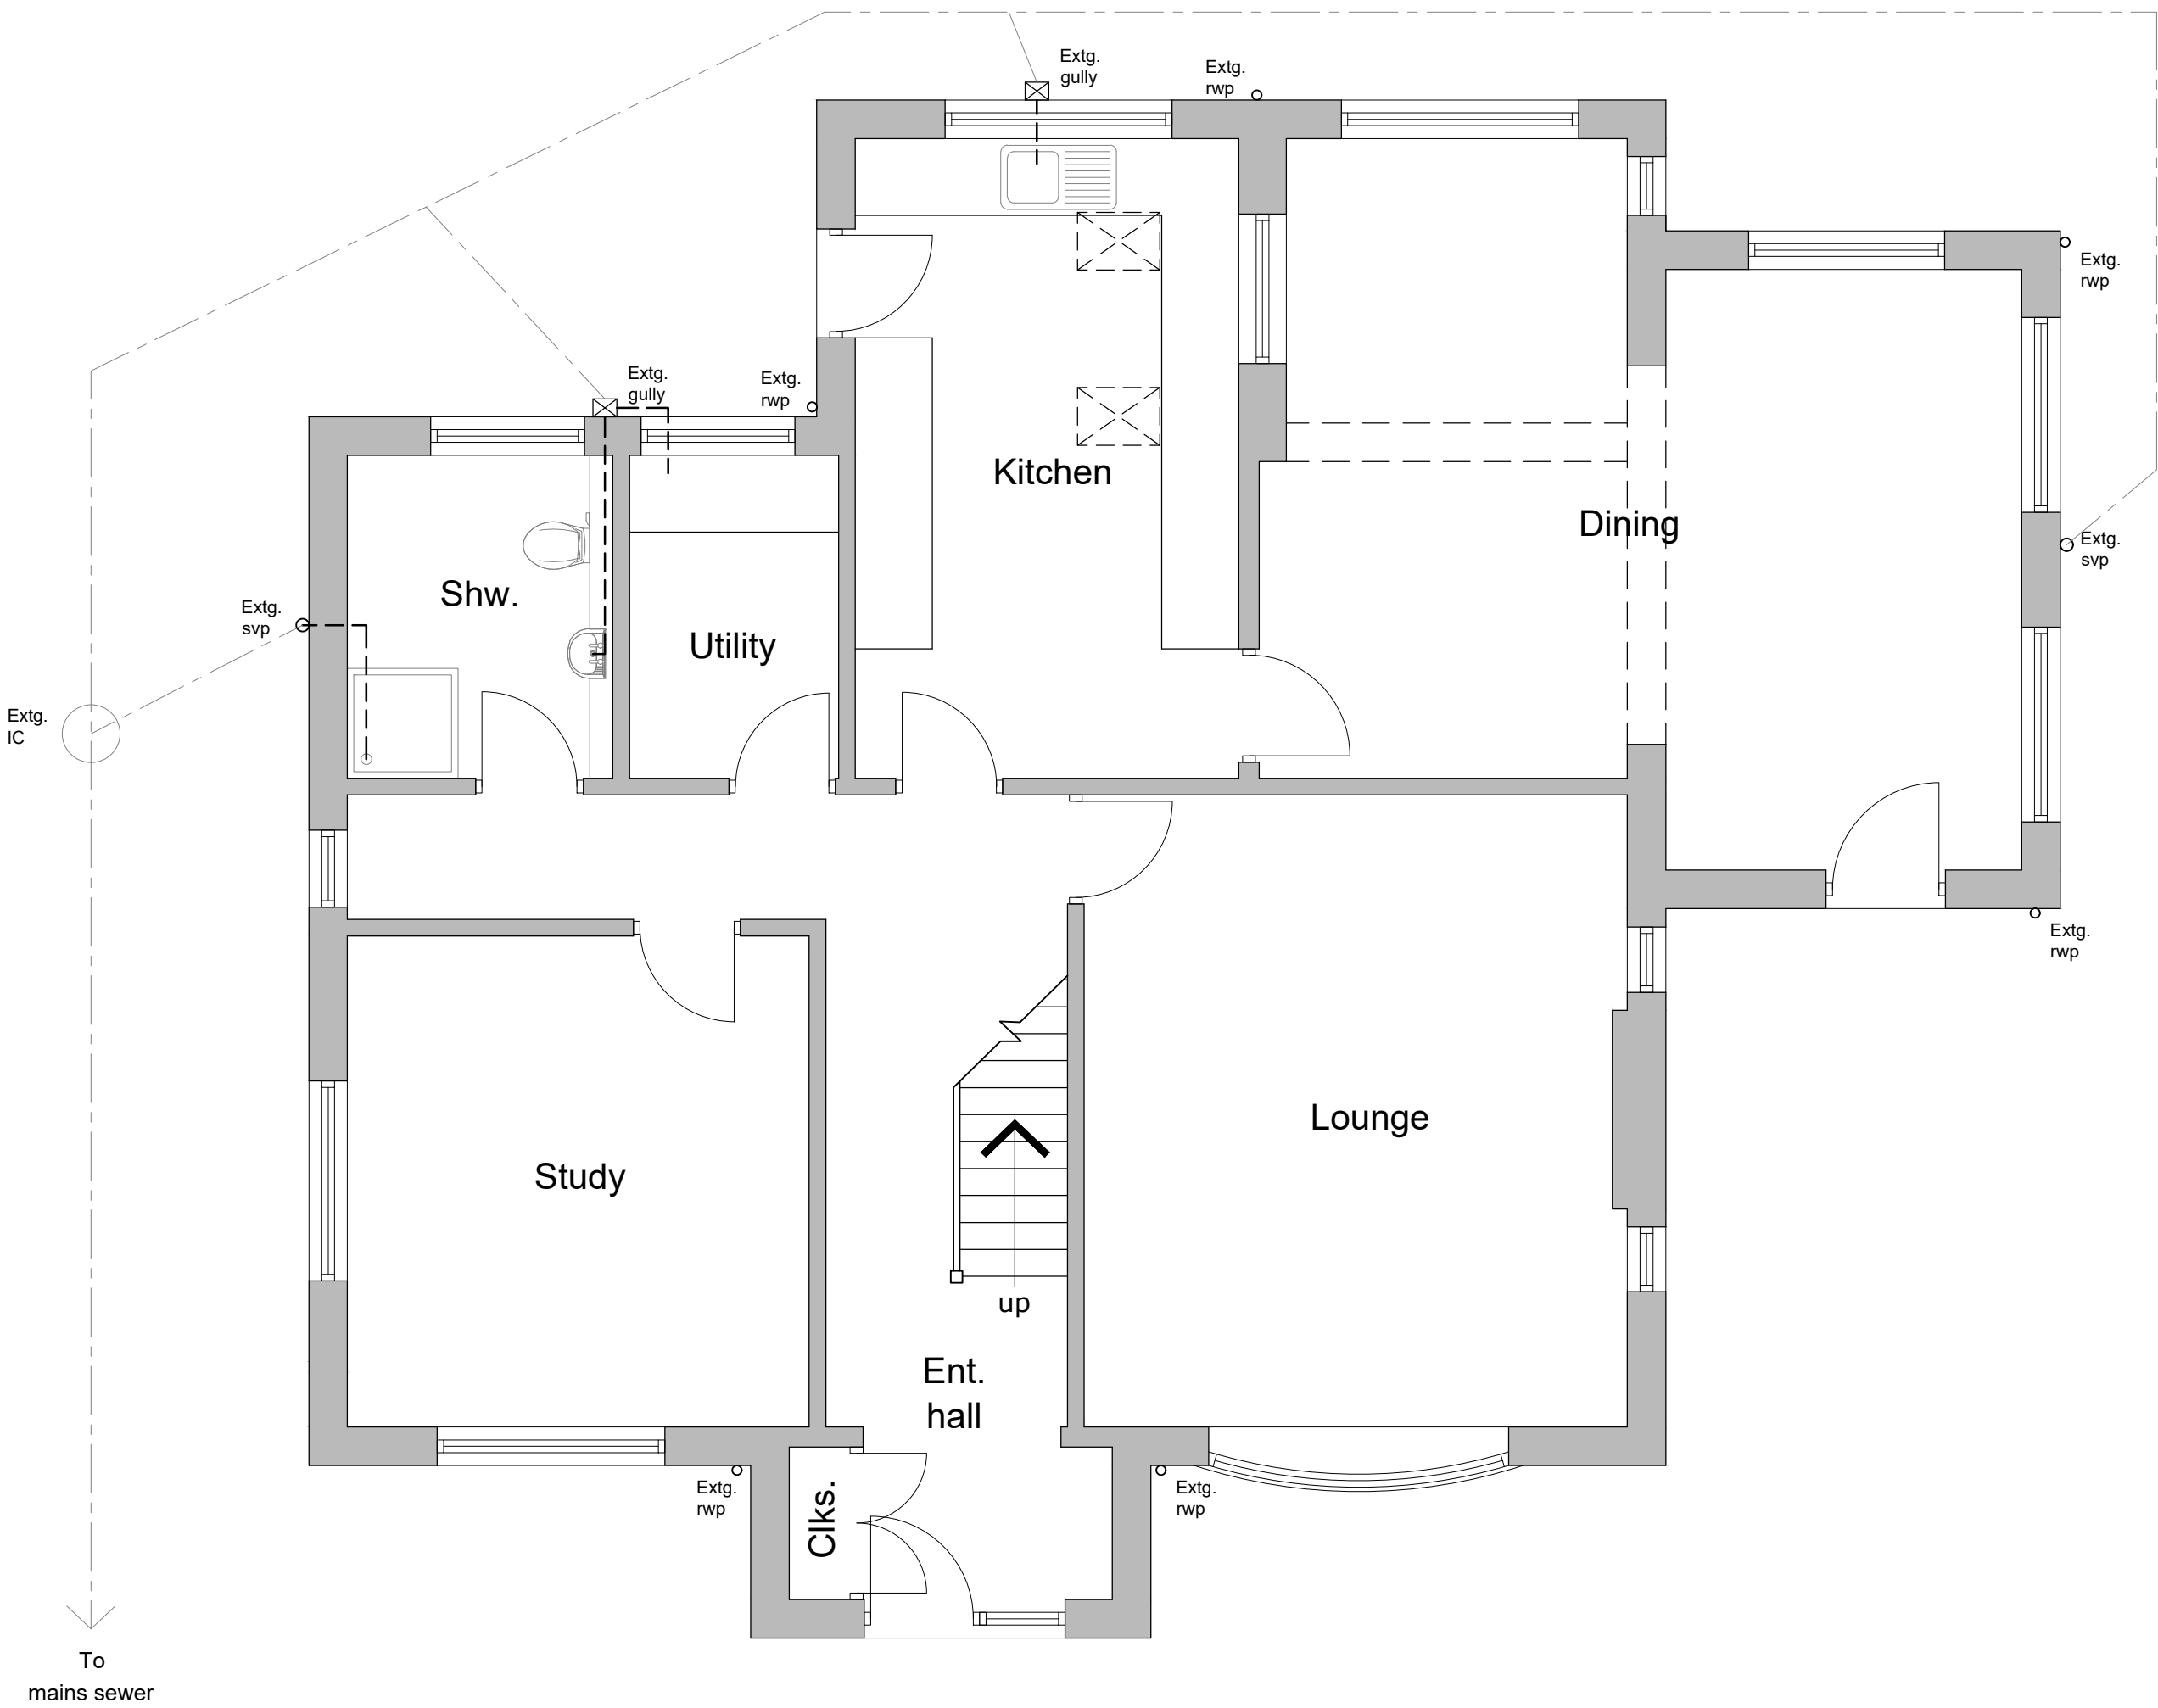

Existing ground floor plan
Scale 1:50

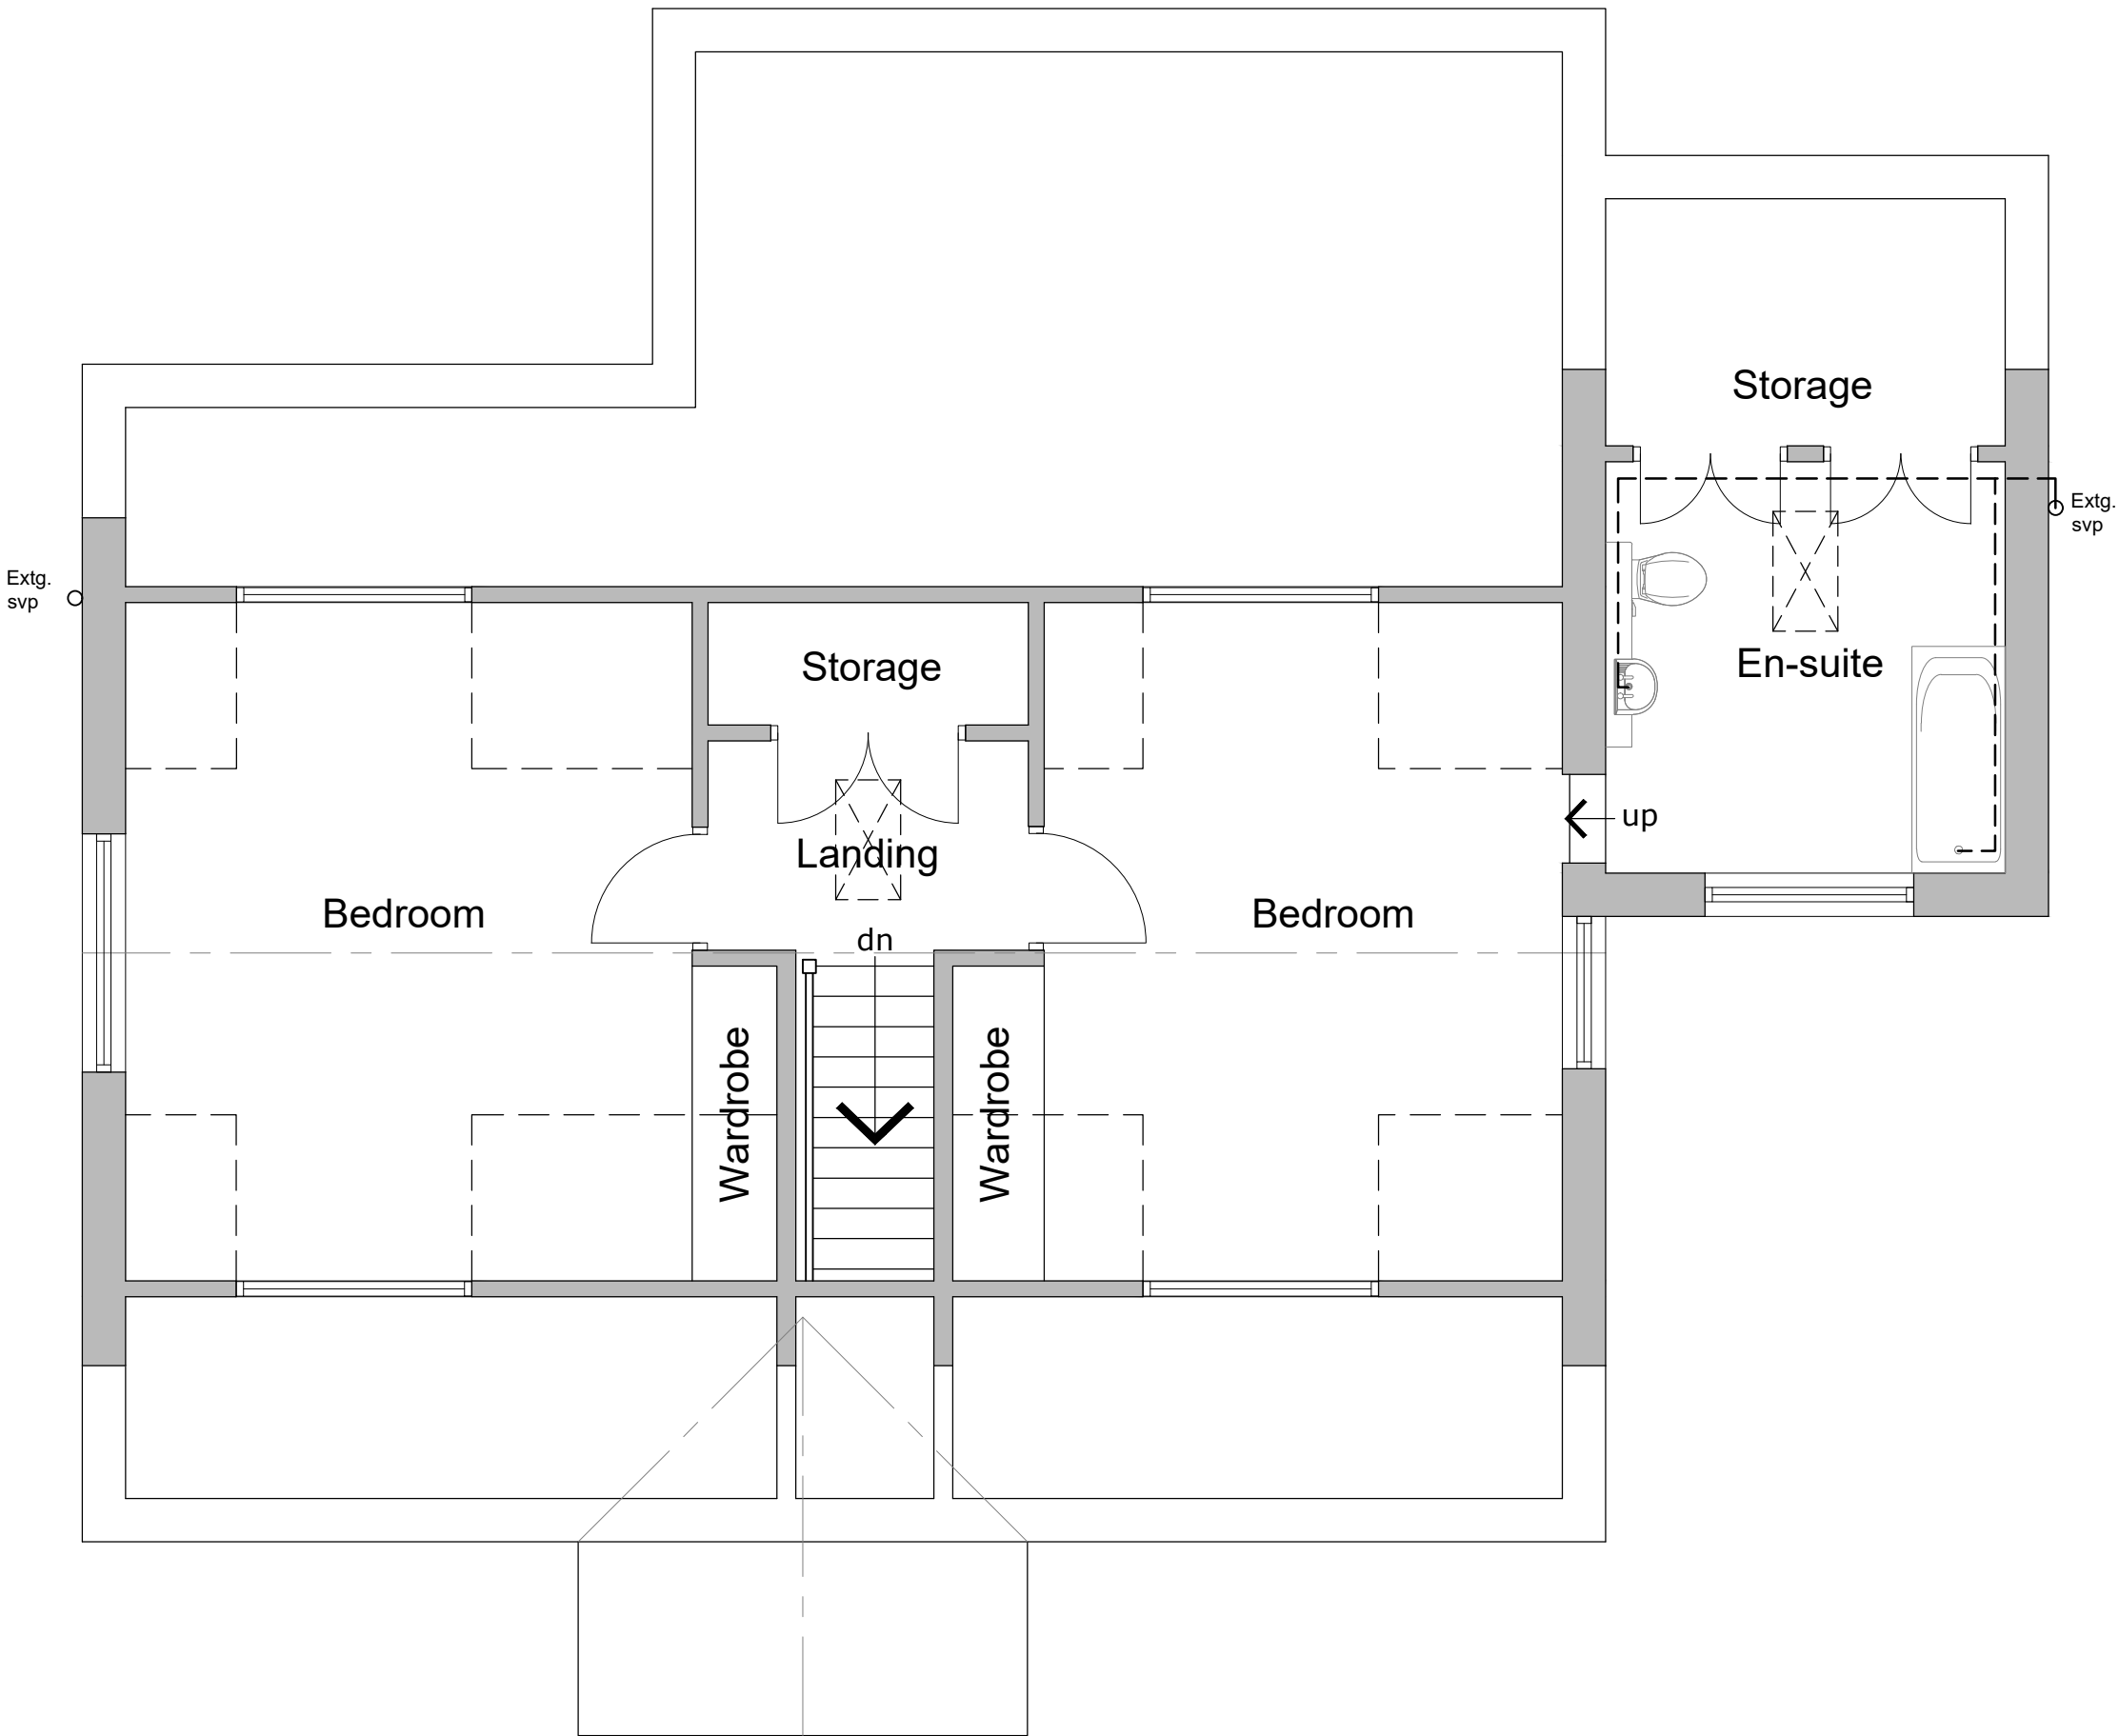

Existing first floor plan
Scale 1:50

ME DESIGN SOLUTIONS
PLANS & EXTENSIONS

Tel: 07889569867
Email: info@MEDesignsolutions.co.uk
www.MEDesignsolutions.co.uk

Client
MR & MRS O'SULLIVAN

Project
PROPOSED ALTERATIONS & EXTENSION TO CHARISMA COTTAGE, TATER LANE, BLYTHE BRIDGE, ST11 9AJ

Title
EXISTING PLANS

Status
PLANNING PERMISSION

Date **DECEMBER 2023** Drawn **ME**

Scale **@A1** AS SHOWN Checked

Project No **100-01** Drawing No. Rev

Copyright ©ME Design Sol. 2019. All rights reserved.