



Adjacent Plot with Planning Consent
for Housing Development

HARD LANDSCAPING :-

Paving :
Buff colour riven slabs.

Stone wall :
Dry stone walls, with rounded edge coping stones to match existing.

HEDGEROWS :-
Where indicated a mixed native hedgerow is to be planted;
Double staggered row of a mixture of the following plants,
70% Crataegus monogyna (Hawthorn), 10% Corylus avellana (Hazel), 10% Prunus Spinosa (Blackthorn) and the remainder made up of a mix of Ilex aquifolium (Holly), Lonicera periclymenum (Honeysuckle) and Rosa canina (Dog Rose).
Plants to be spaced in a double row, at 300mm staggered centres in both directions.
Newly planted hedgerows are to be protected with rabbit netting.

 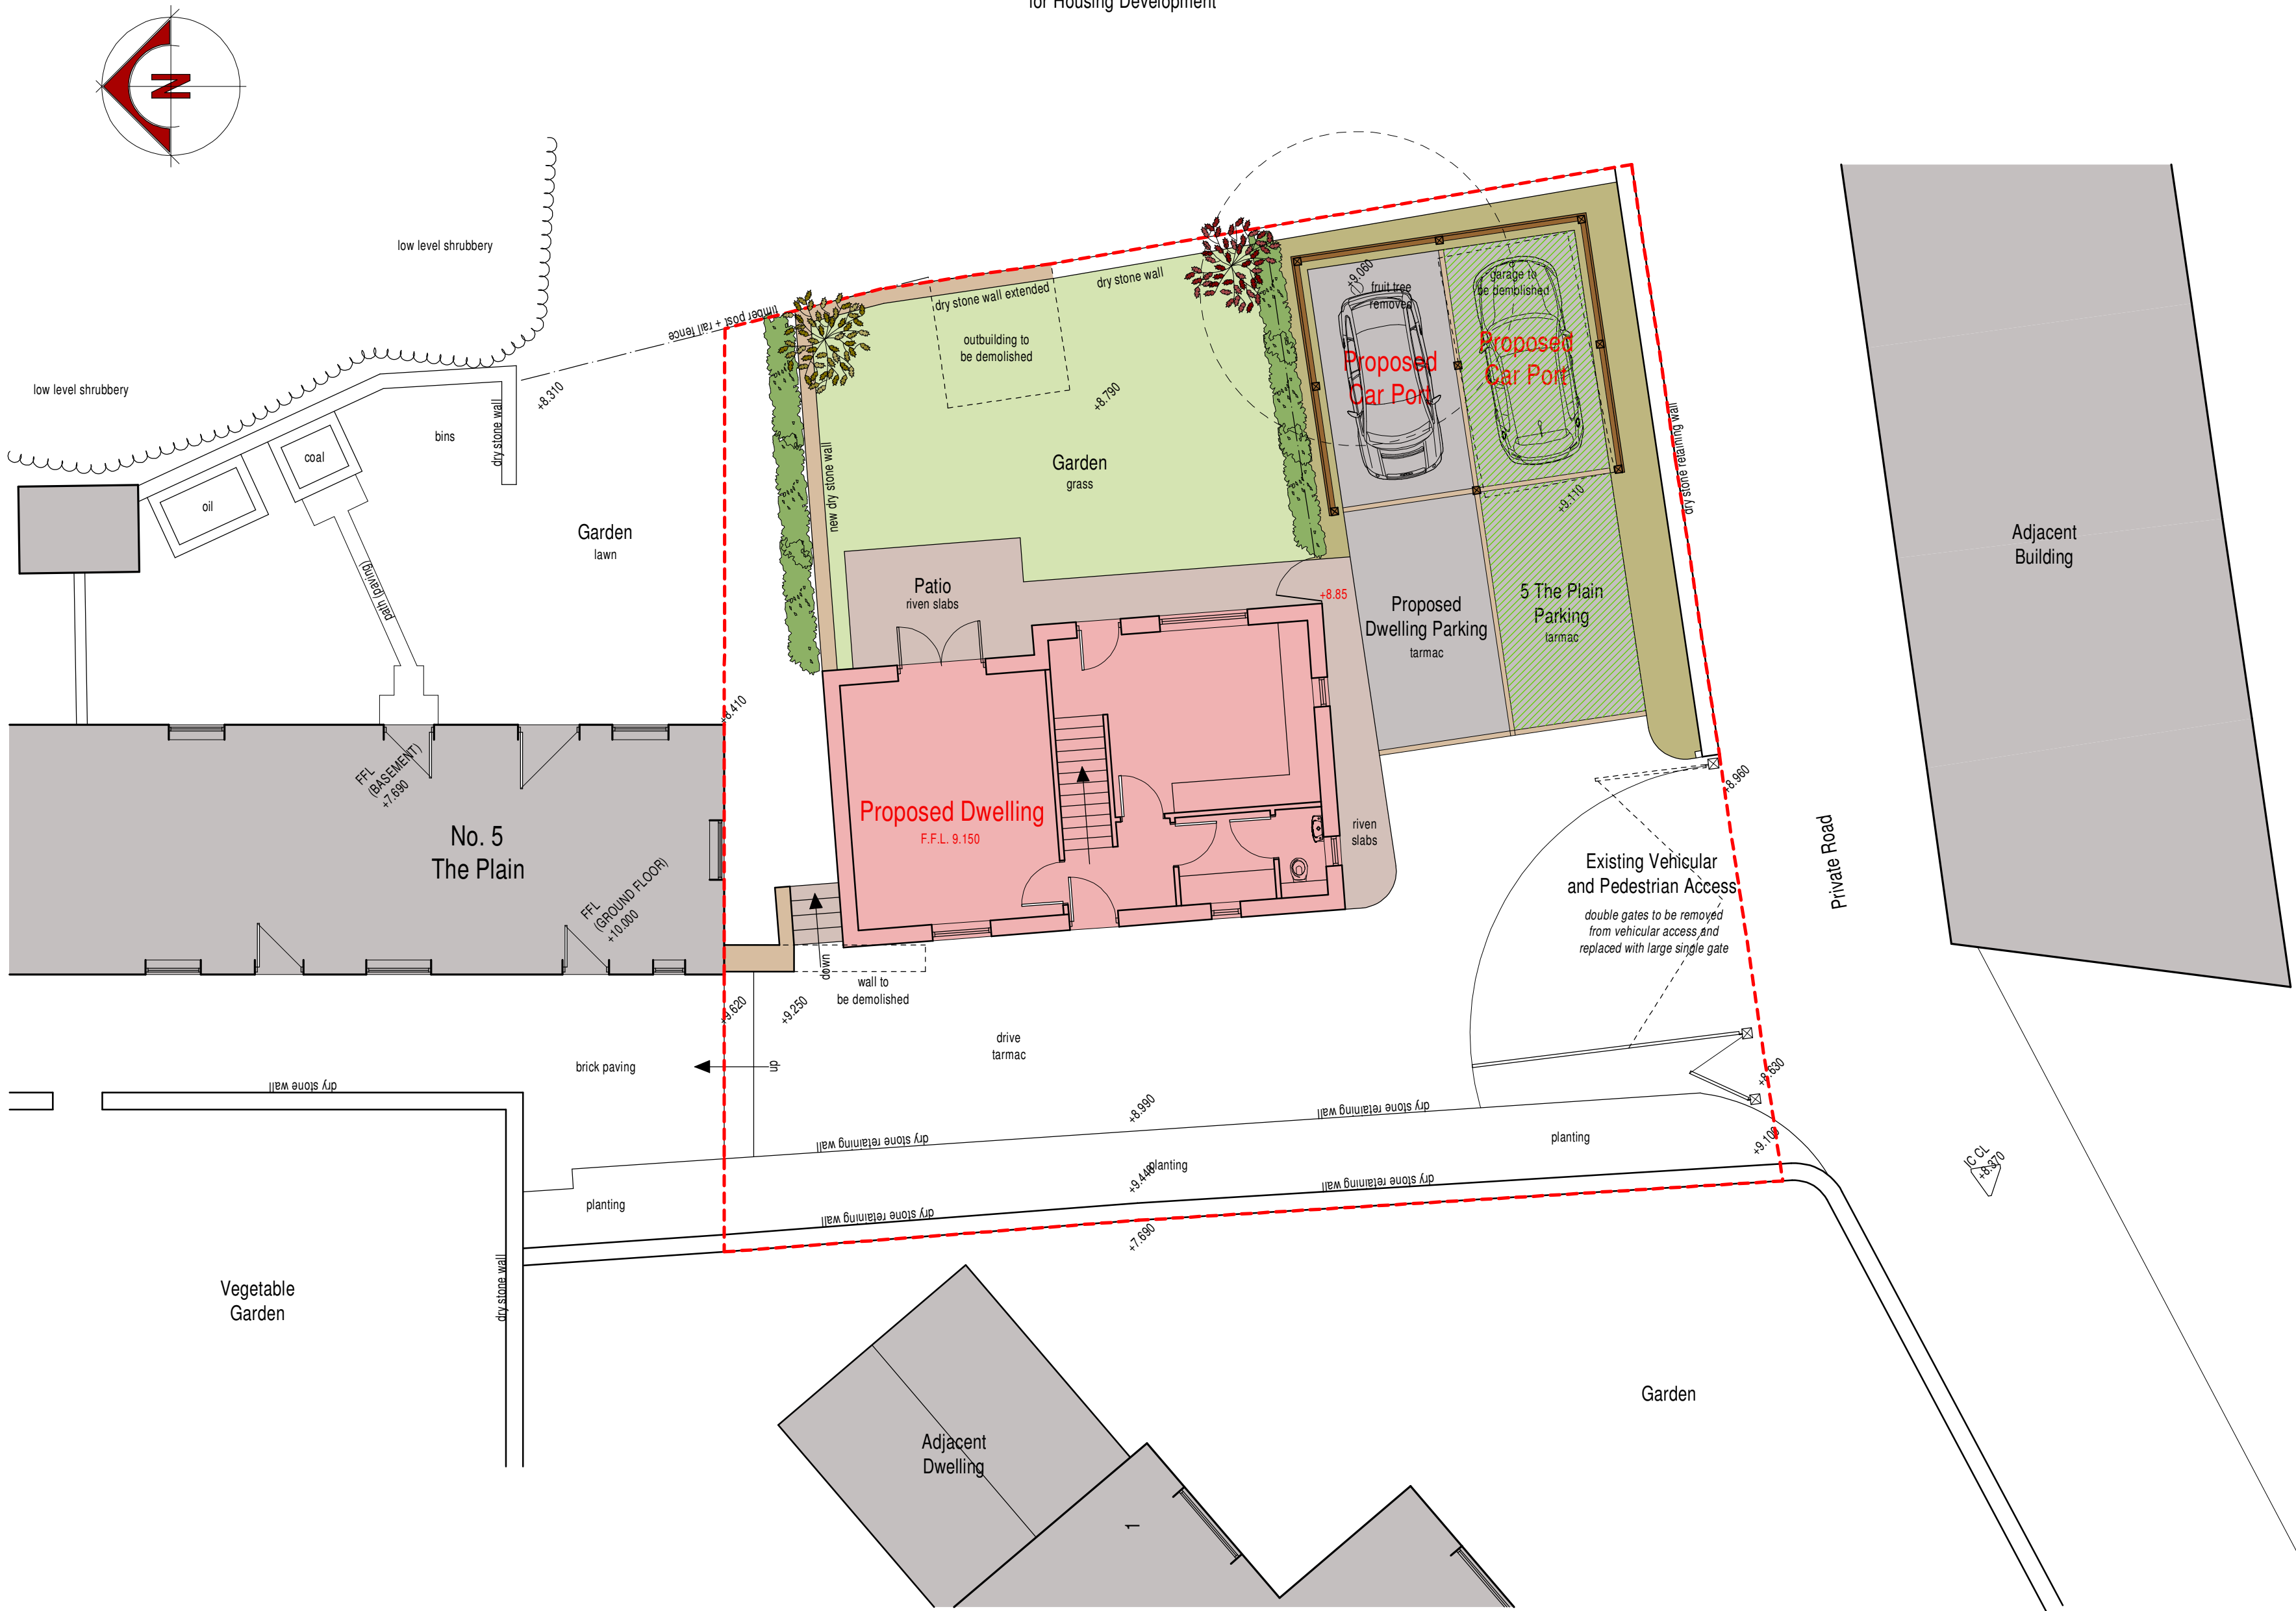

Mr Cope

Proposed Dwelling at
The Plain, Black Lane,
Whiston,
Staffordshire,
ST10 2HZ

Planning Application
Site Plan

Date	December 2020	Sheet	A2	Scale	1:100
Dwg No.	2018-2386-06	Rev.	A	Drawn	RG
A - 29/11/2023 - CAR PORT ADDED					



10 Cawdry Buildings, Fountain Street, Leek. ST13 6JP
Telephone: 01538 386002
E-mail: info@sammonsLtd.co.uk
Web: www.sammonsLtd.co.uk

This drawing is copyright.
All dimensions must be checked prior to commencement.