




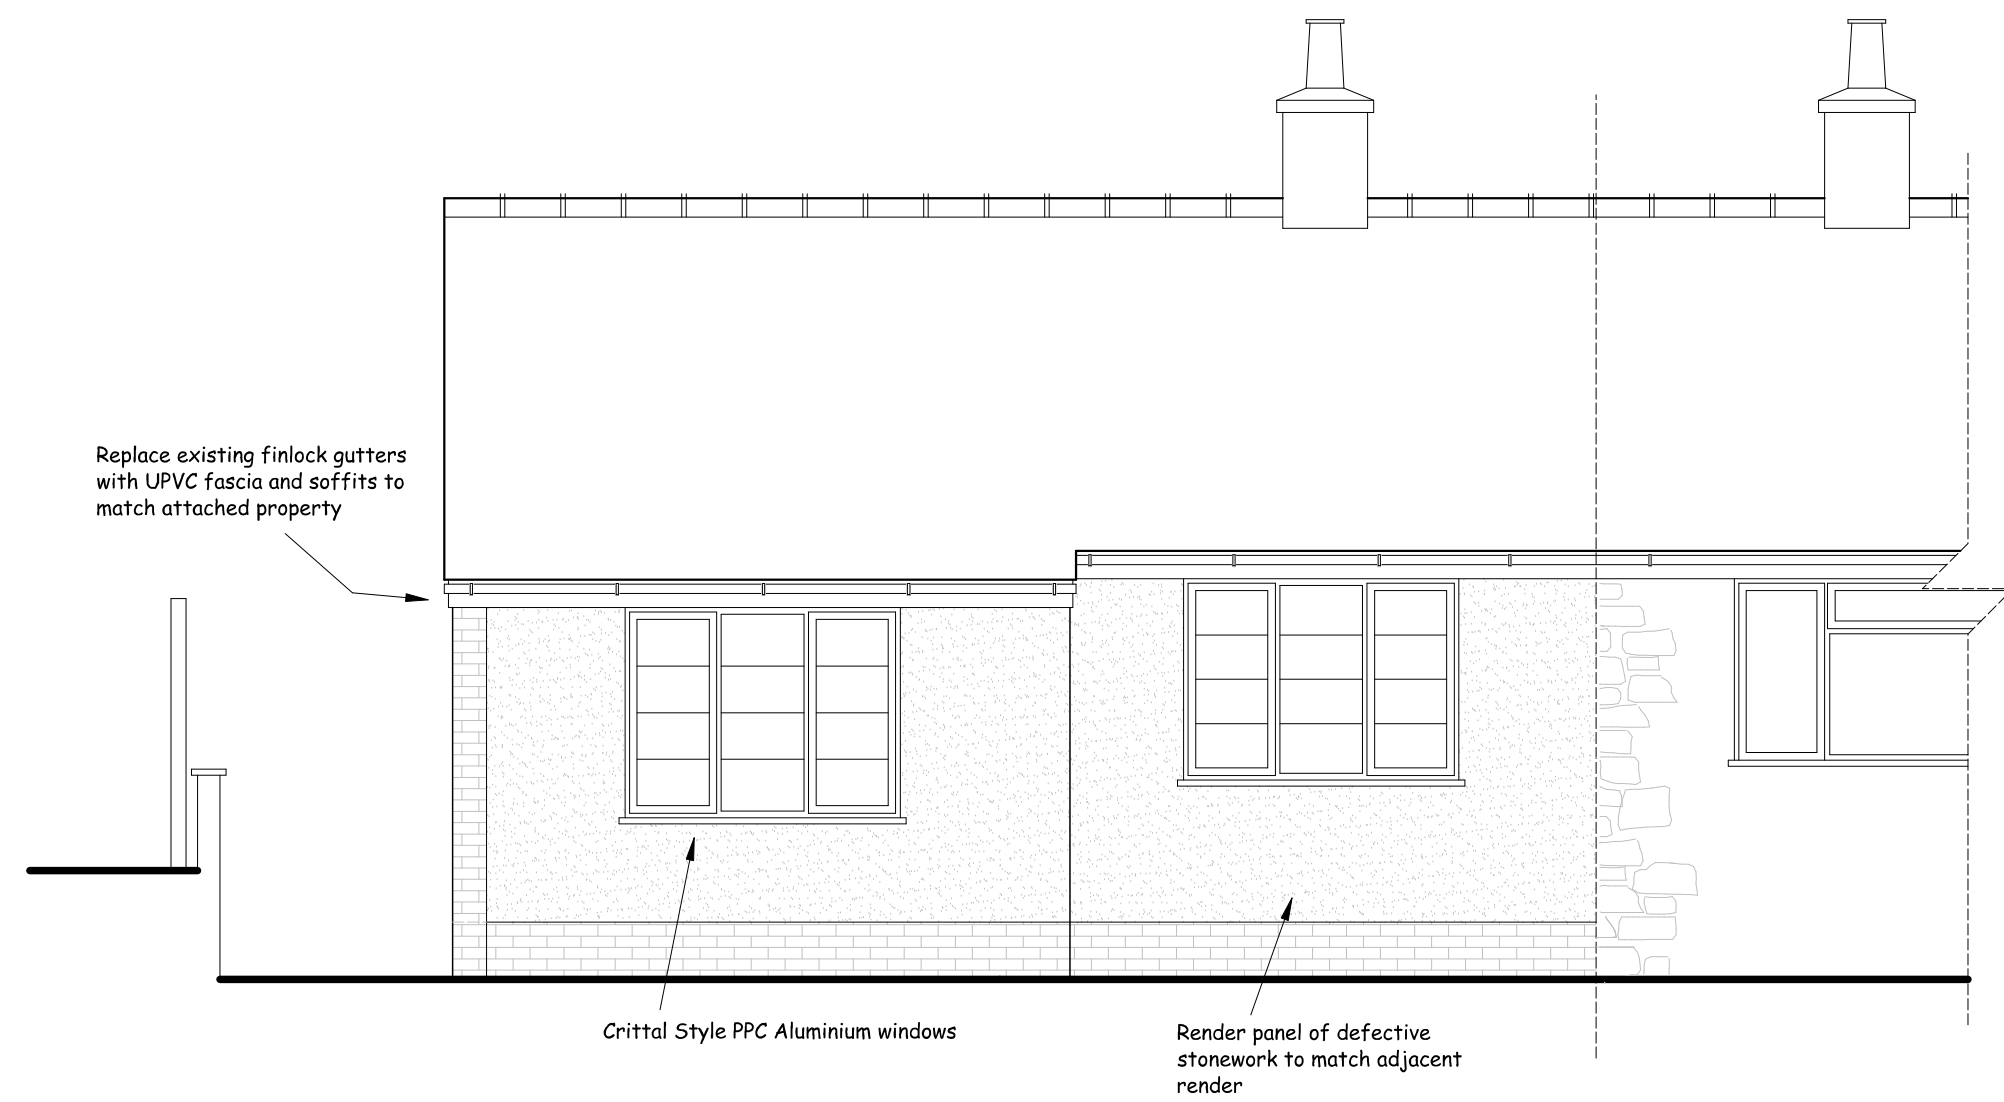


PROPOSED FRONT ELEVATION (Northwest)

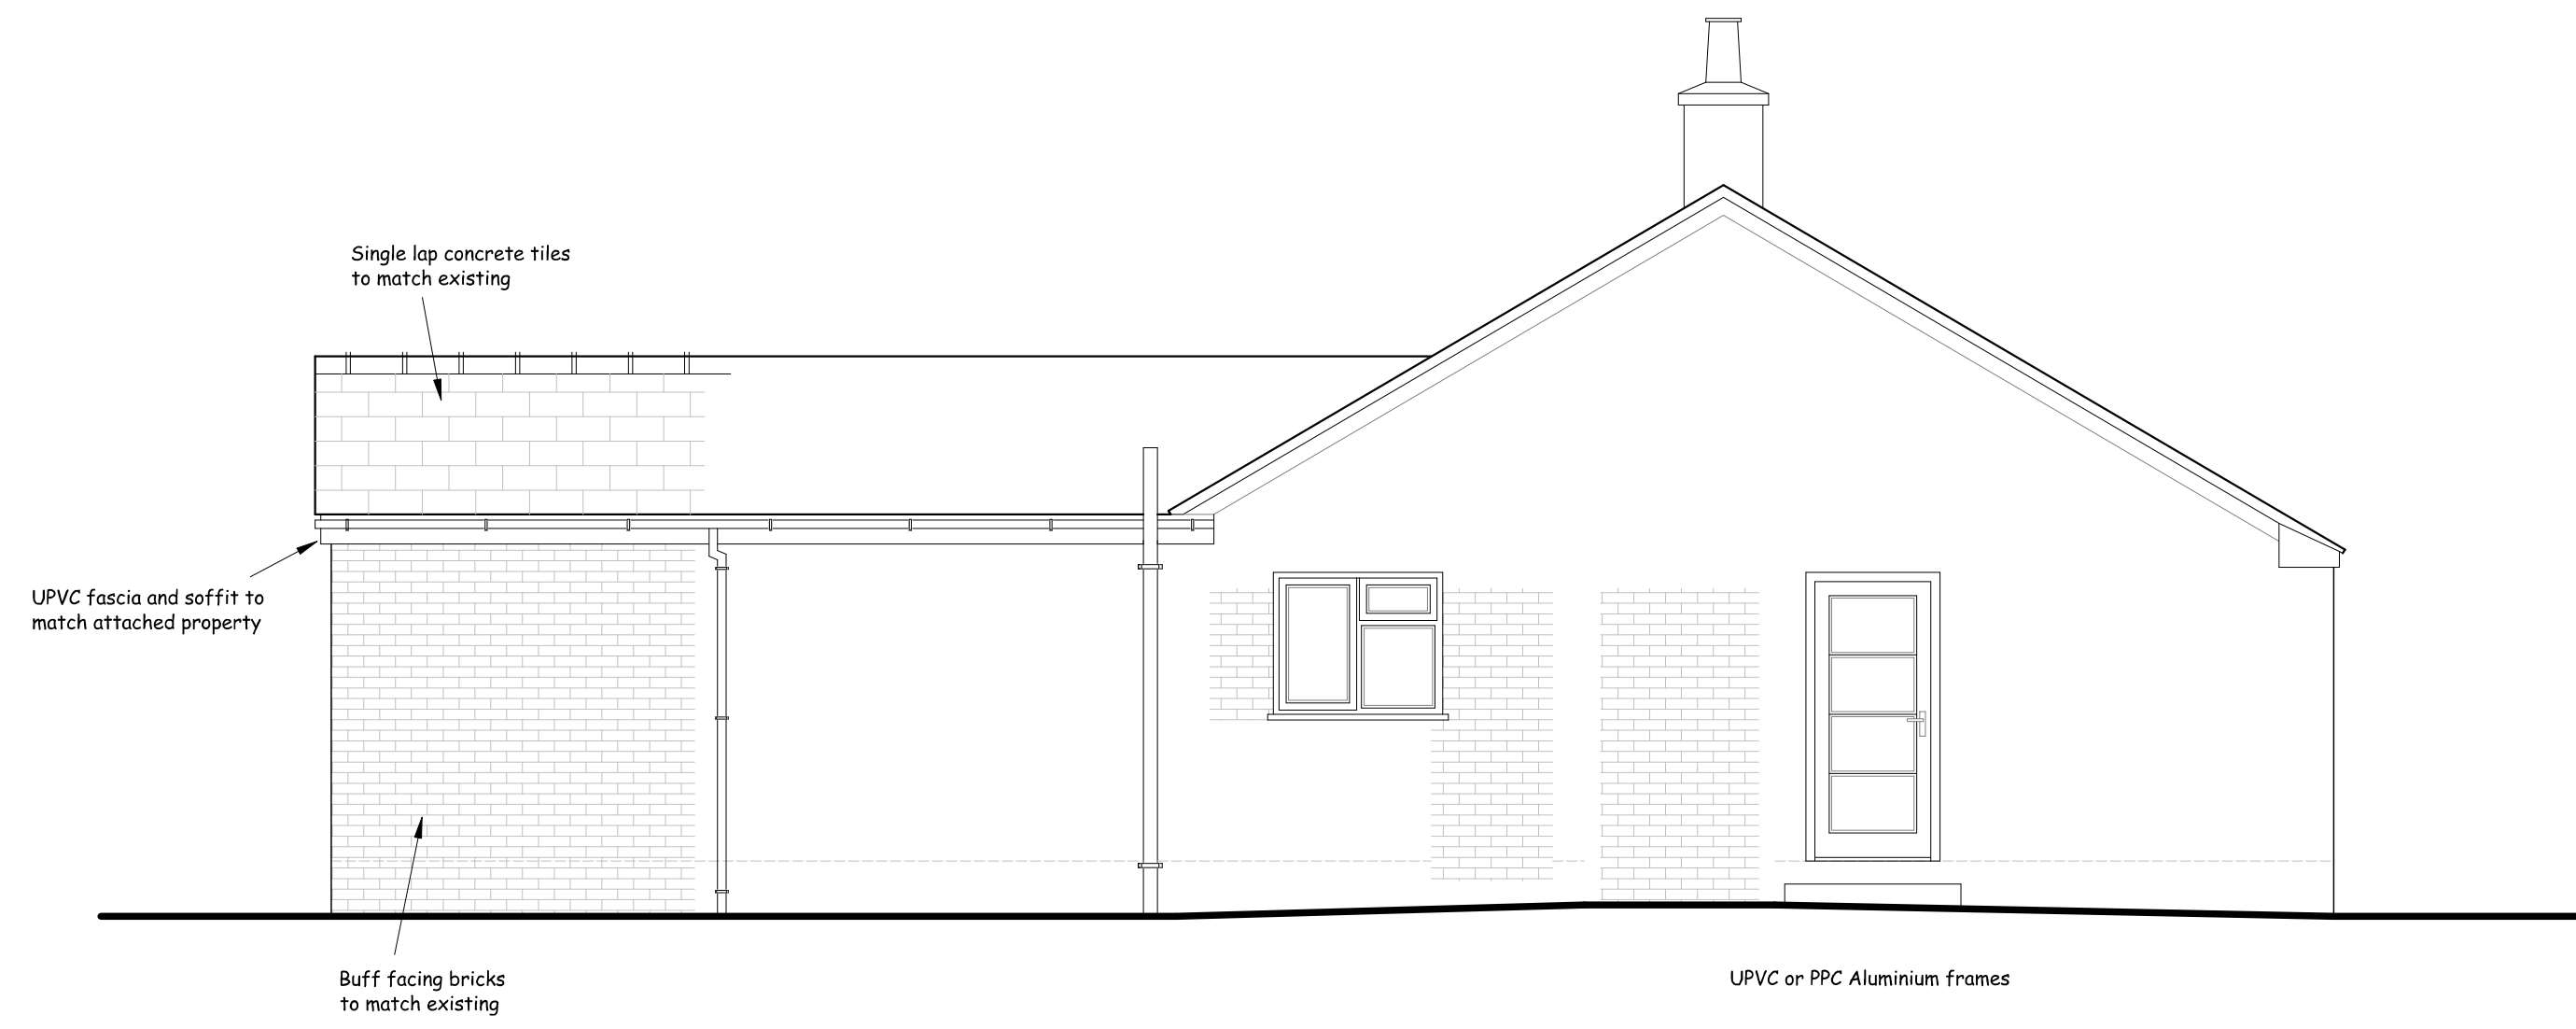


PROPOSED SIDE ELEVATION (Northeast)

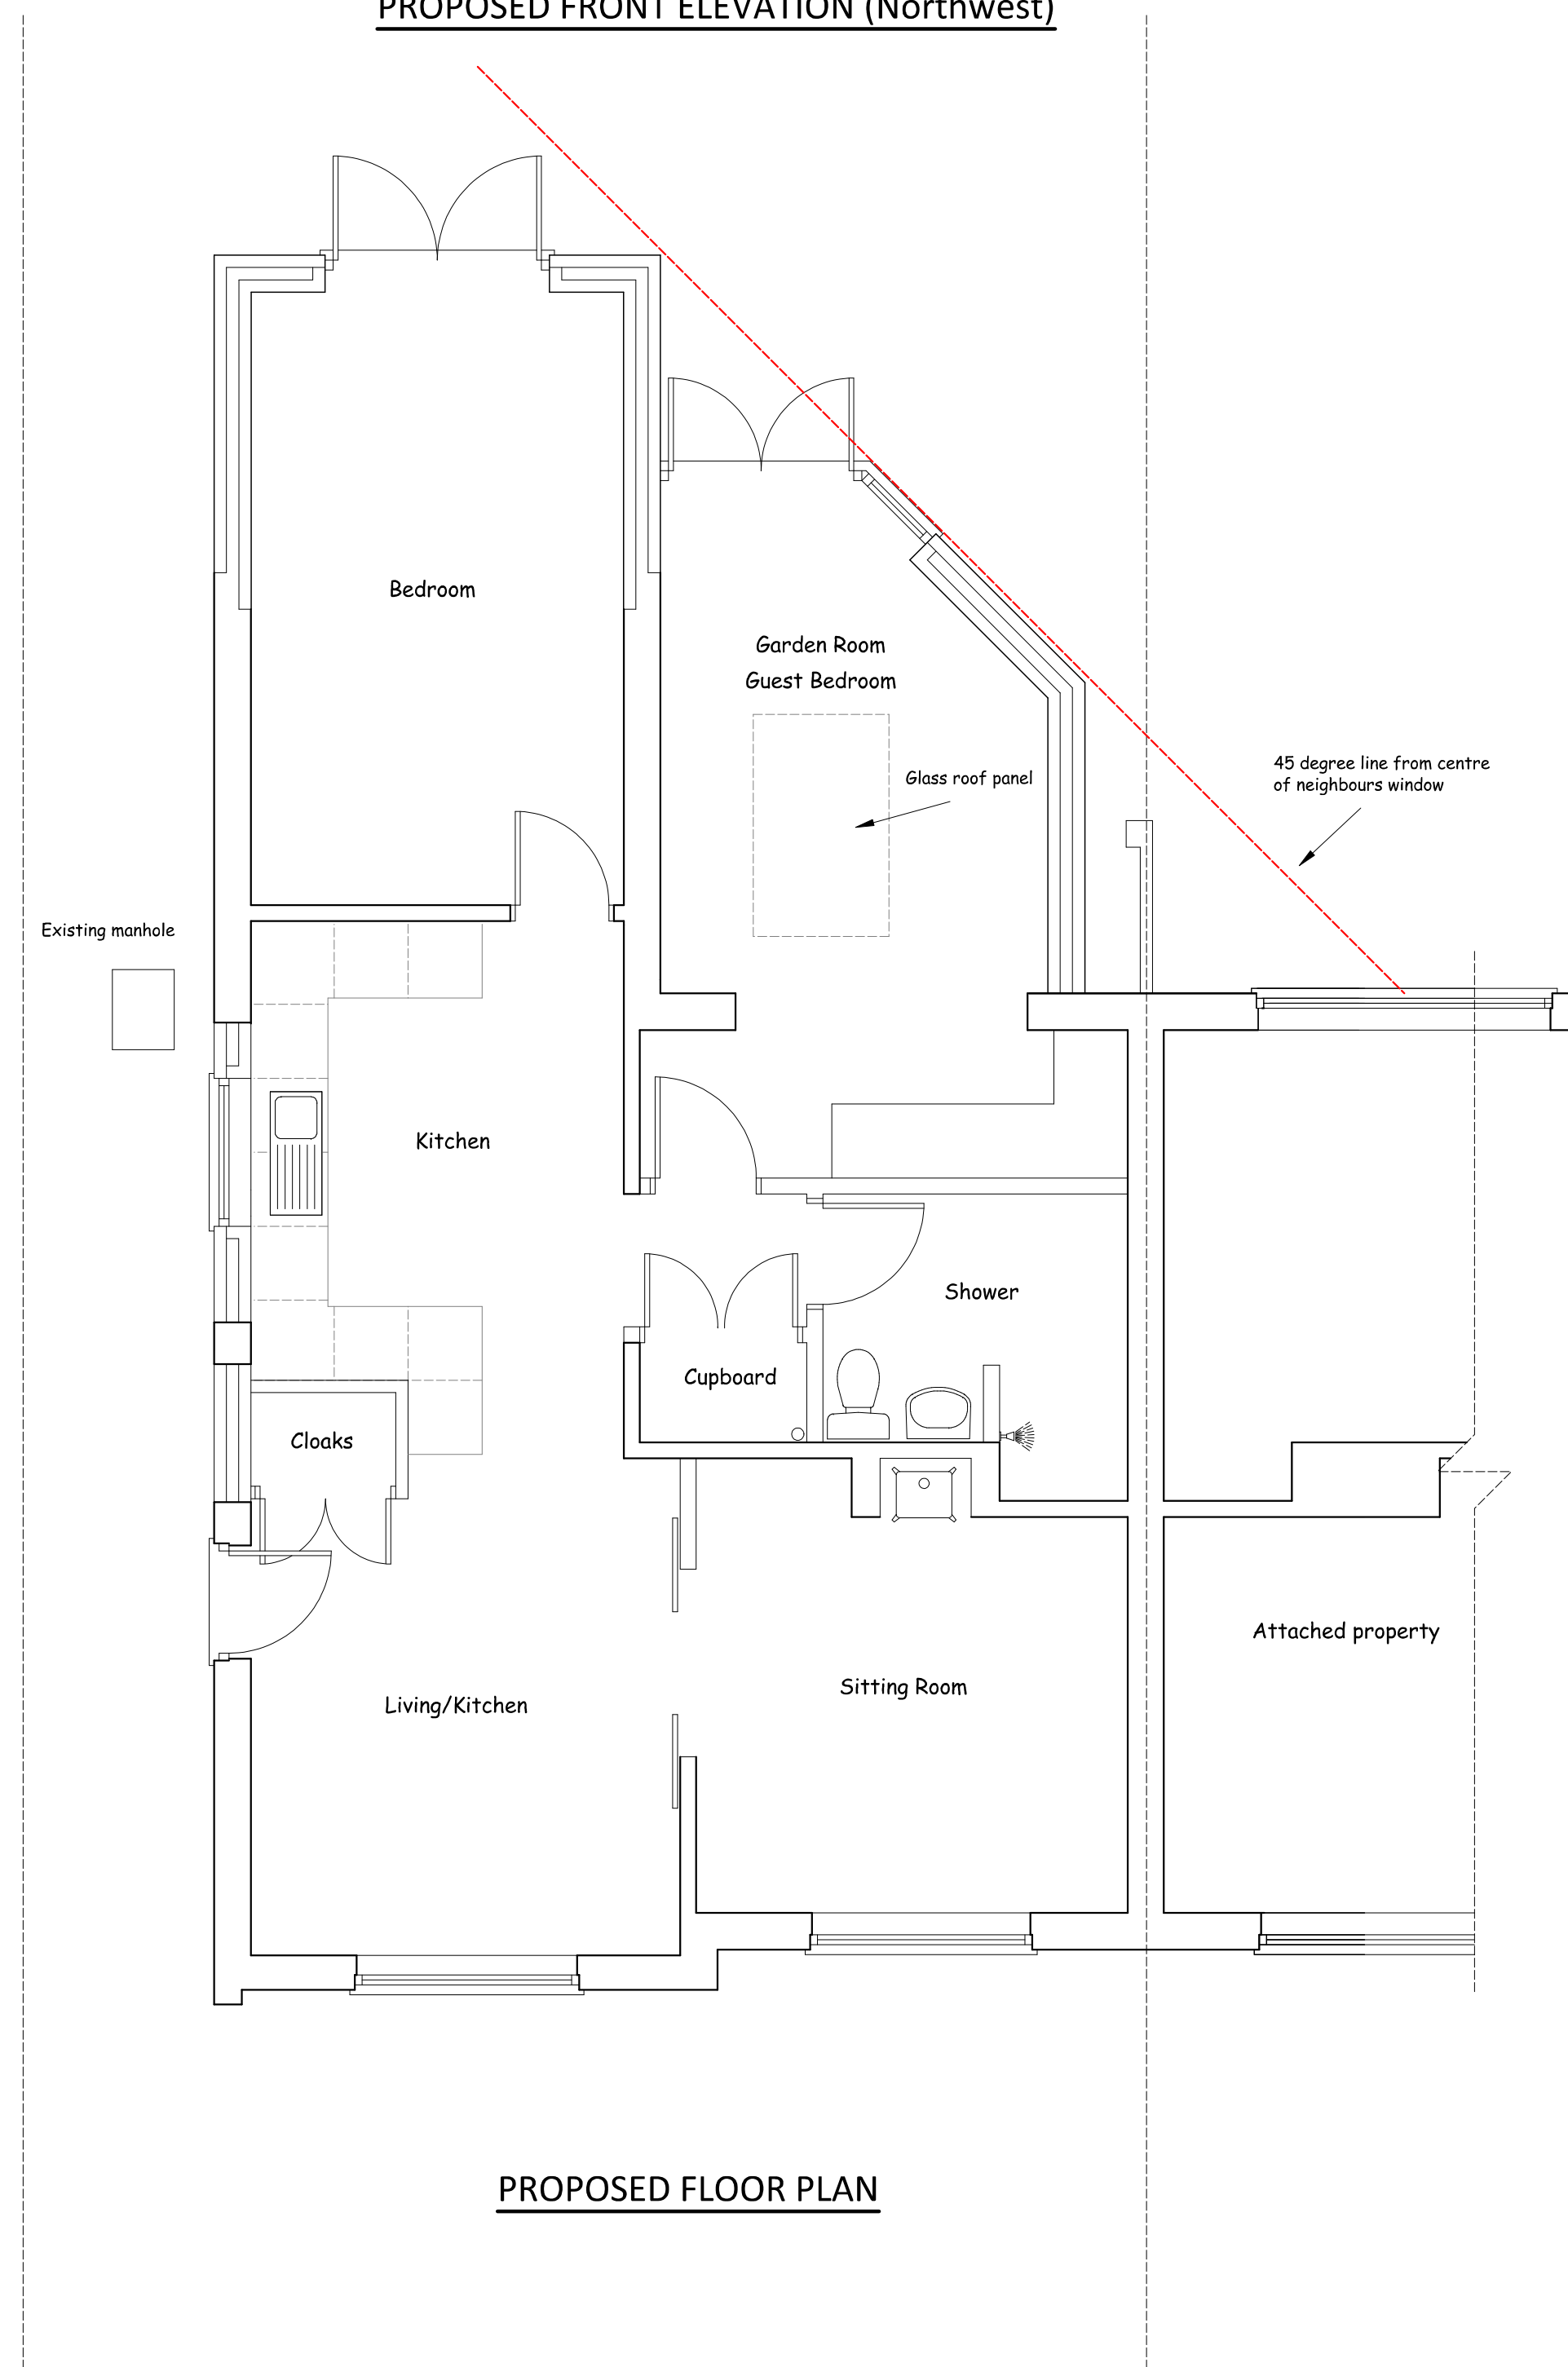


PROPOSED FLOOR PLAN

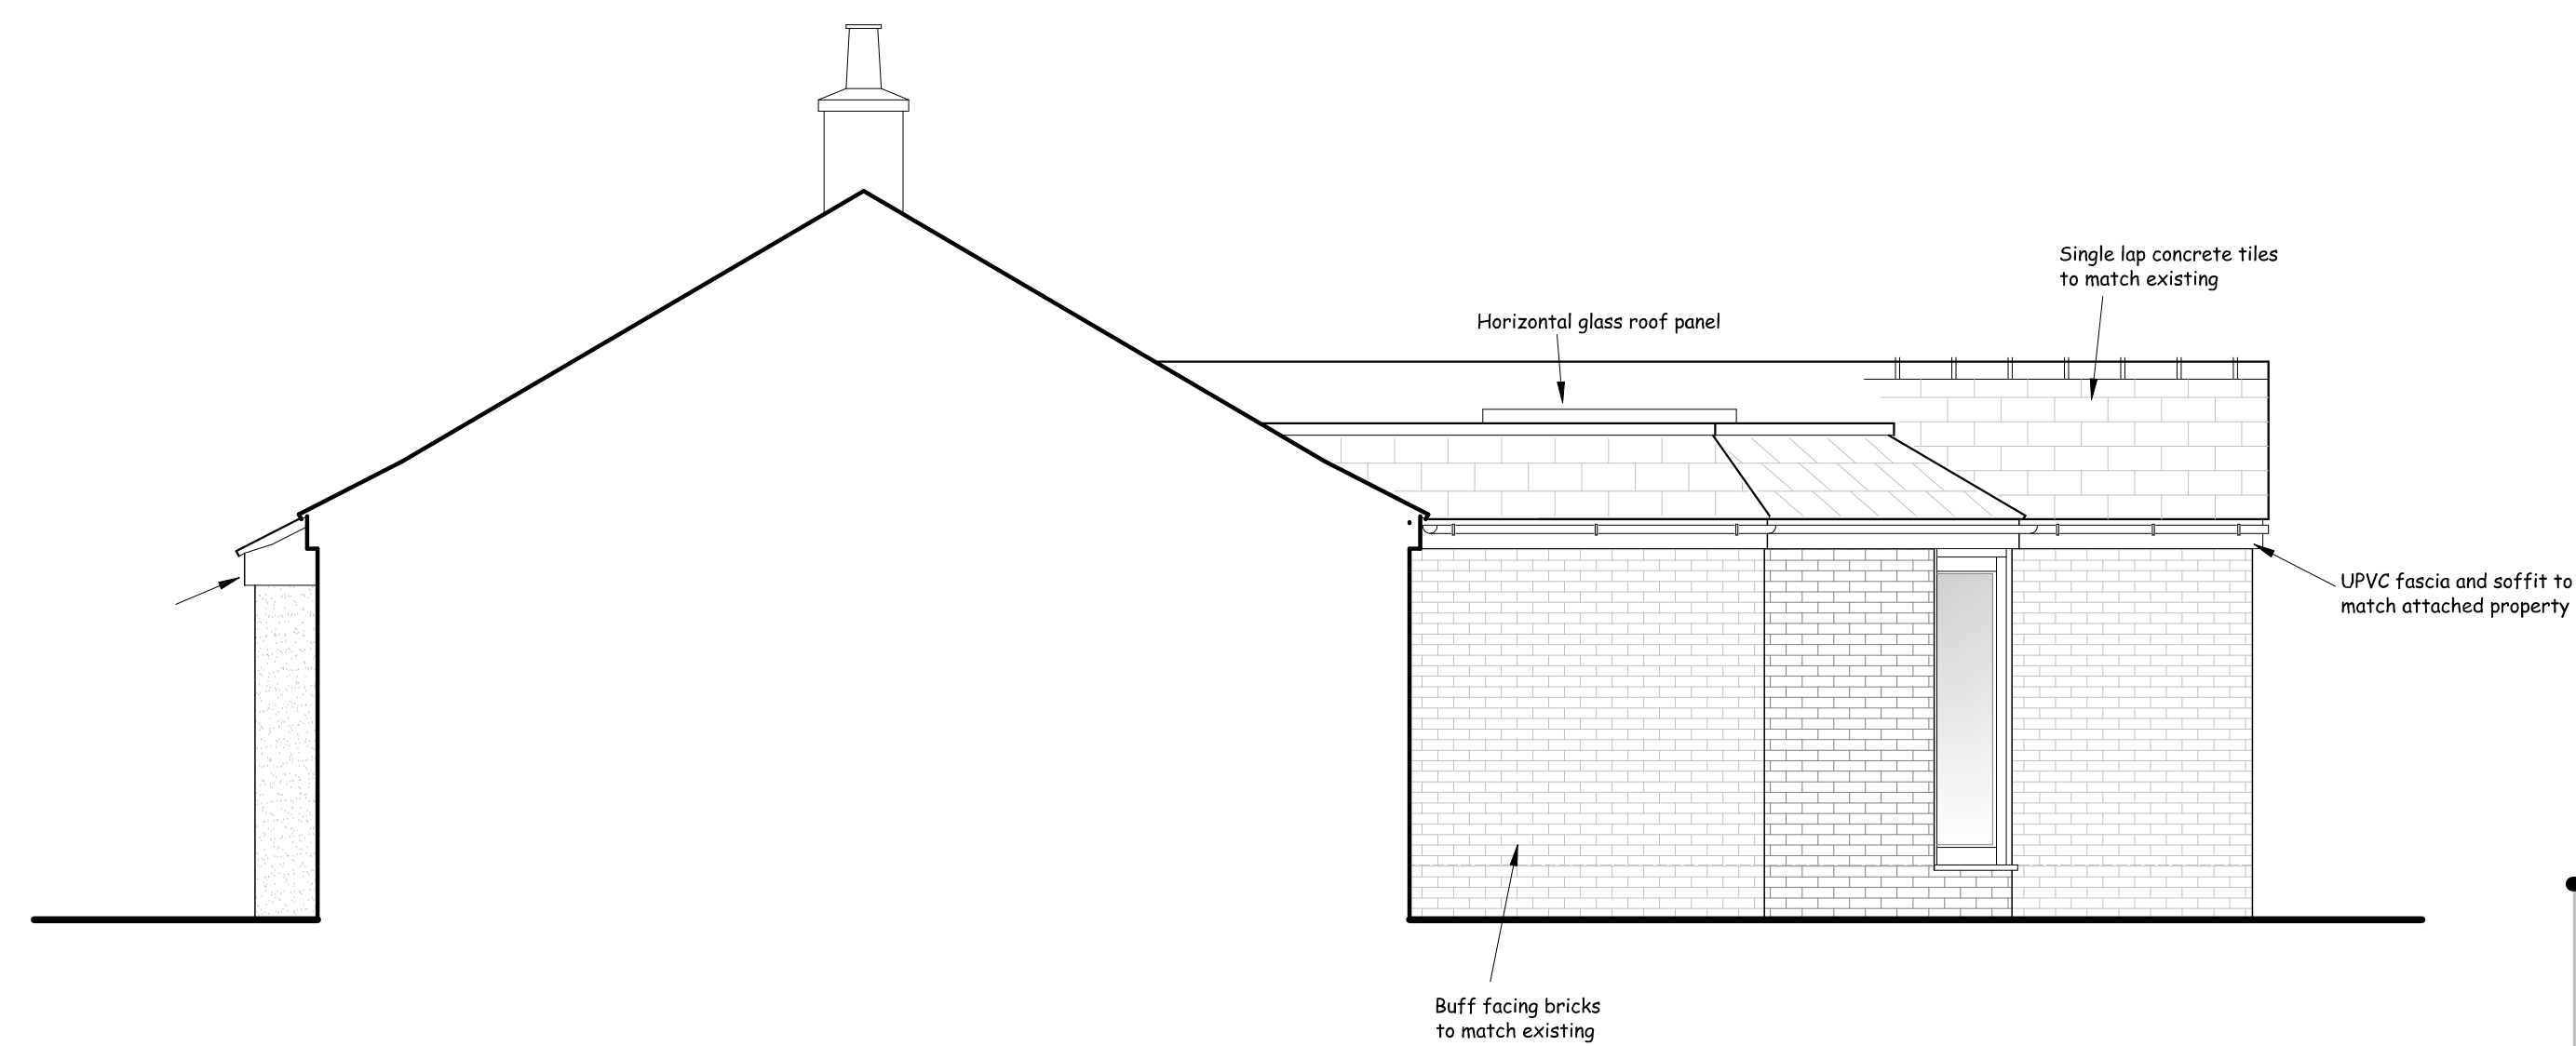


ROPOSED SIDE ELEVATIONS (Southwest)

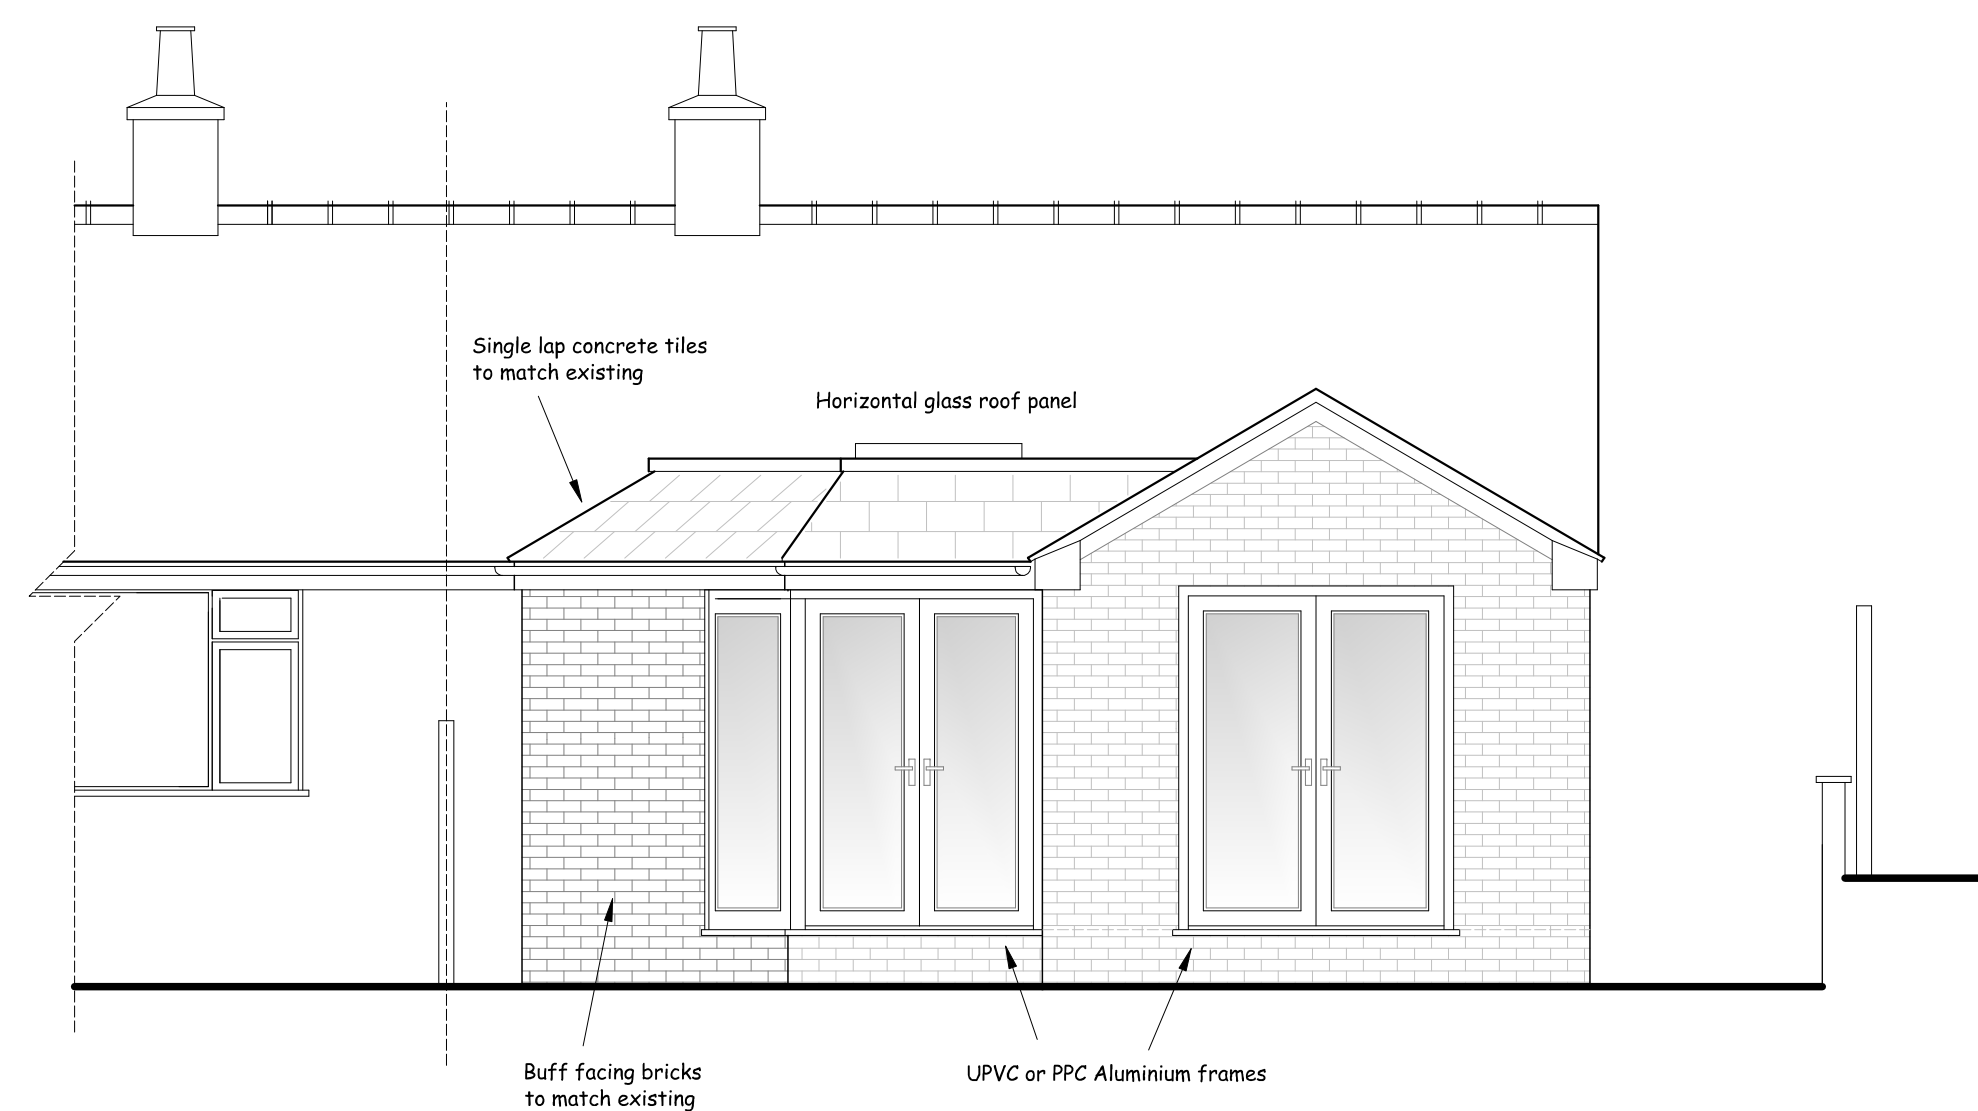

PROPOSED REAR ELEVATION (Southeast)

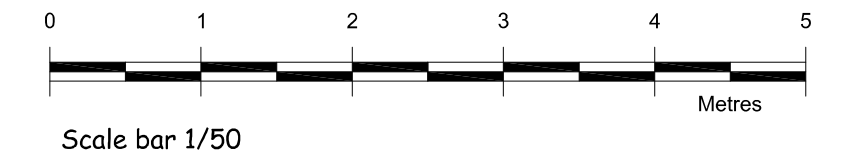

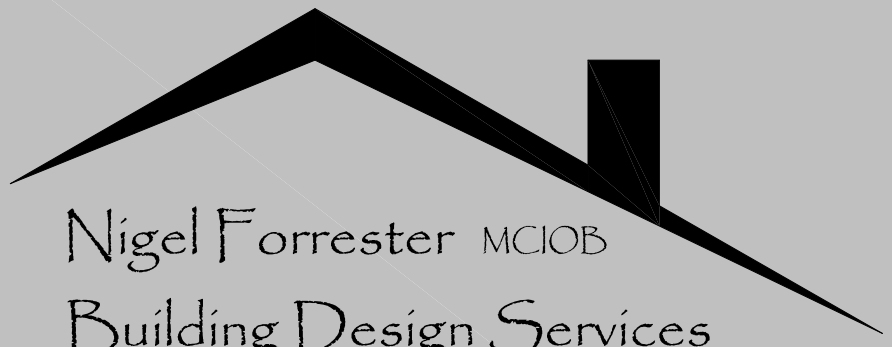
Nigel Forrester MCIOS
Building Design Services
Ilett House, Smithy Bank, Alton, Staffs, ST10 4AD
TEL 01538 702164
www.nigelforrester.co.uk www.sap-calc.co.uk

CLIENT

Mr N & Mrs S Forrester

PROJECT

Proposed rear extension & general alterations
at
Bara Brith
Castle Hill Road
Alton
ST10 4AJ

DRAWING NUMBER 24-684-02

Proposed details

SCALES 1/50 @ A1