


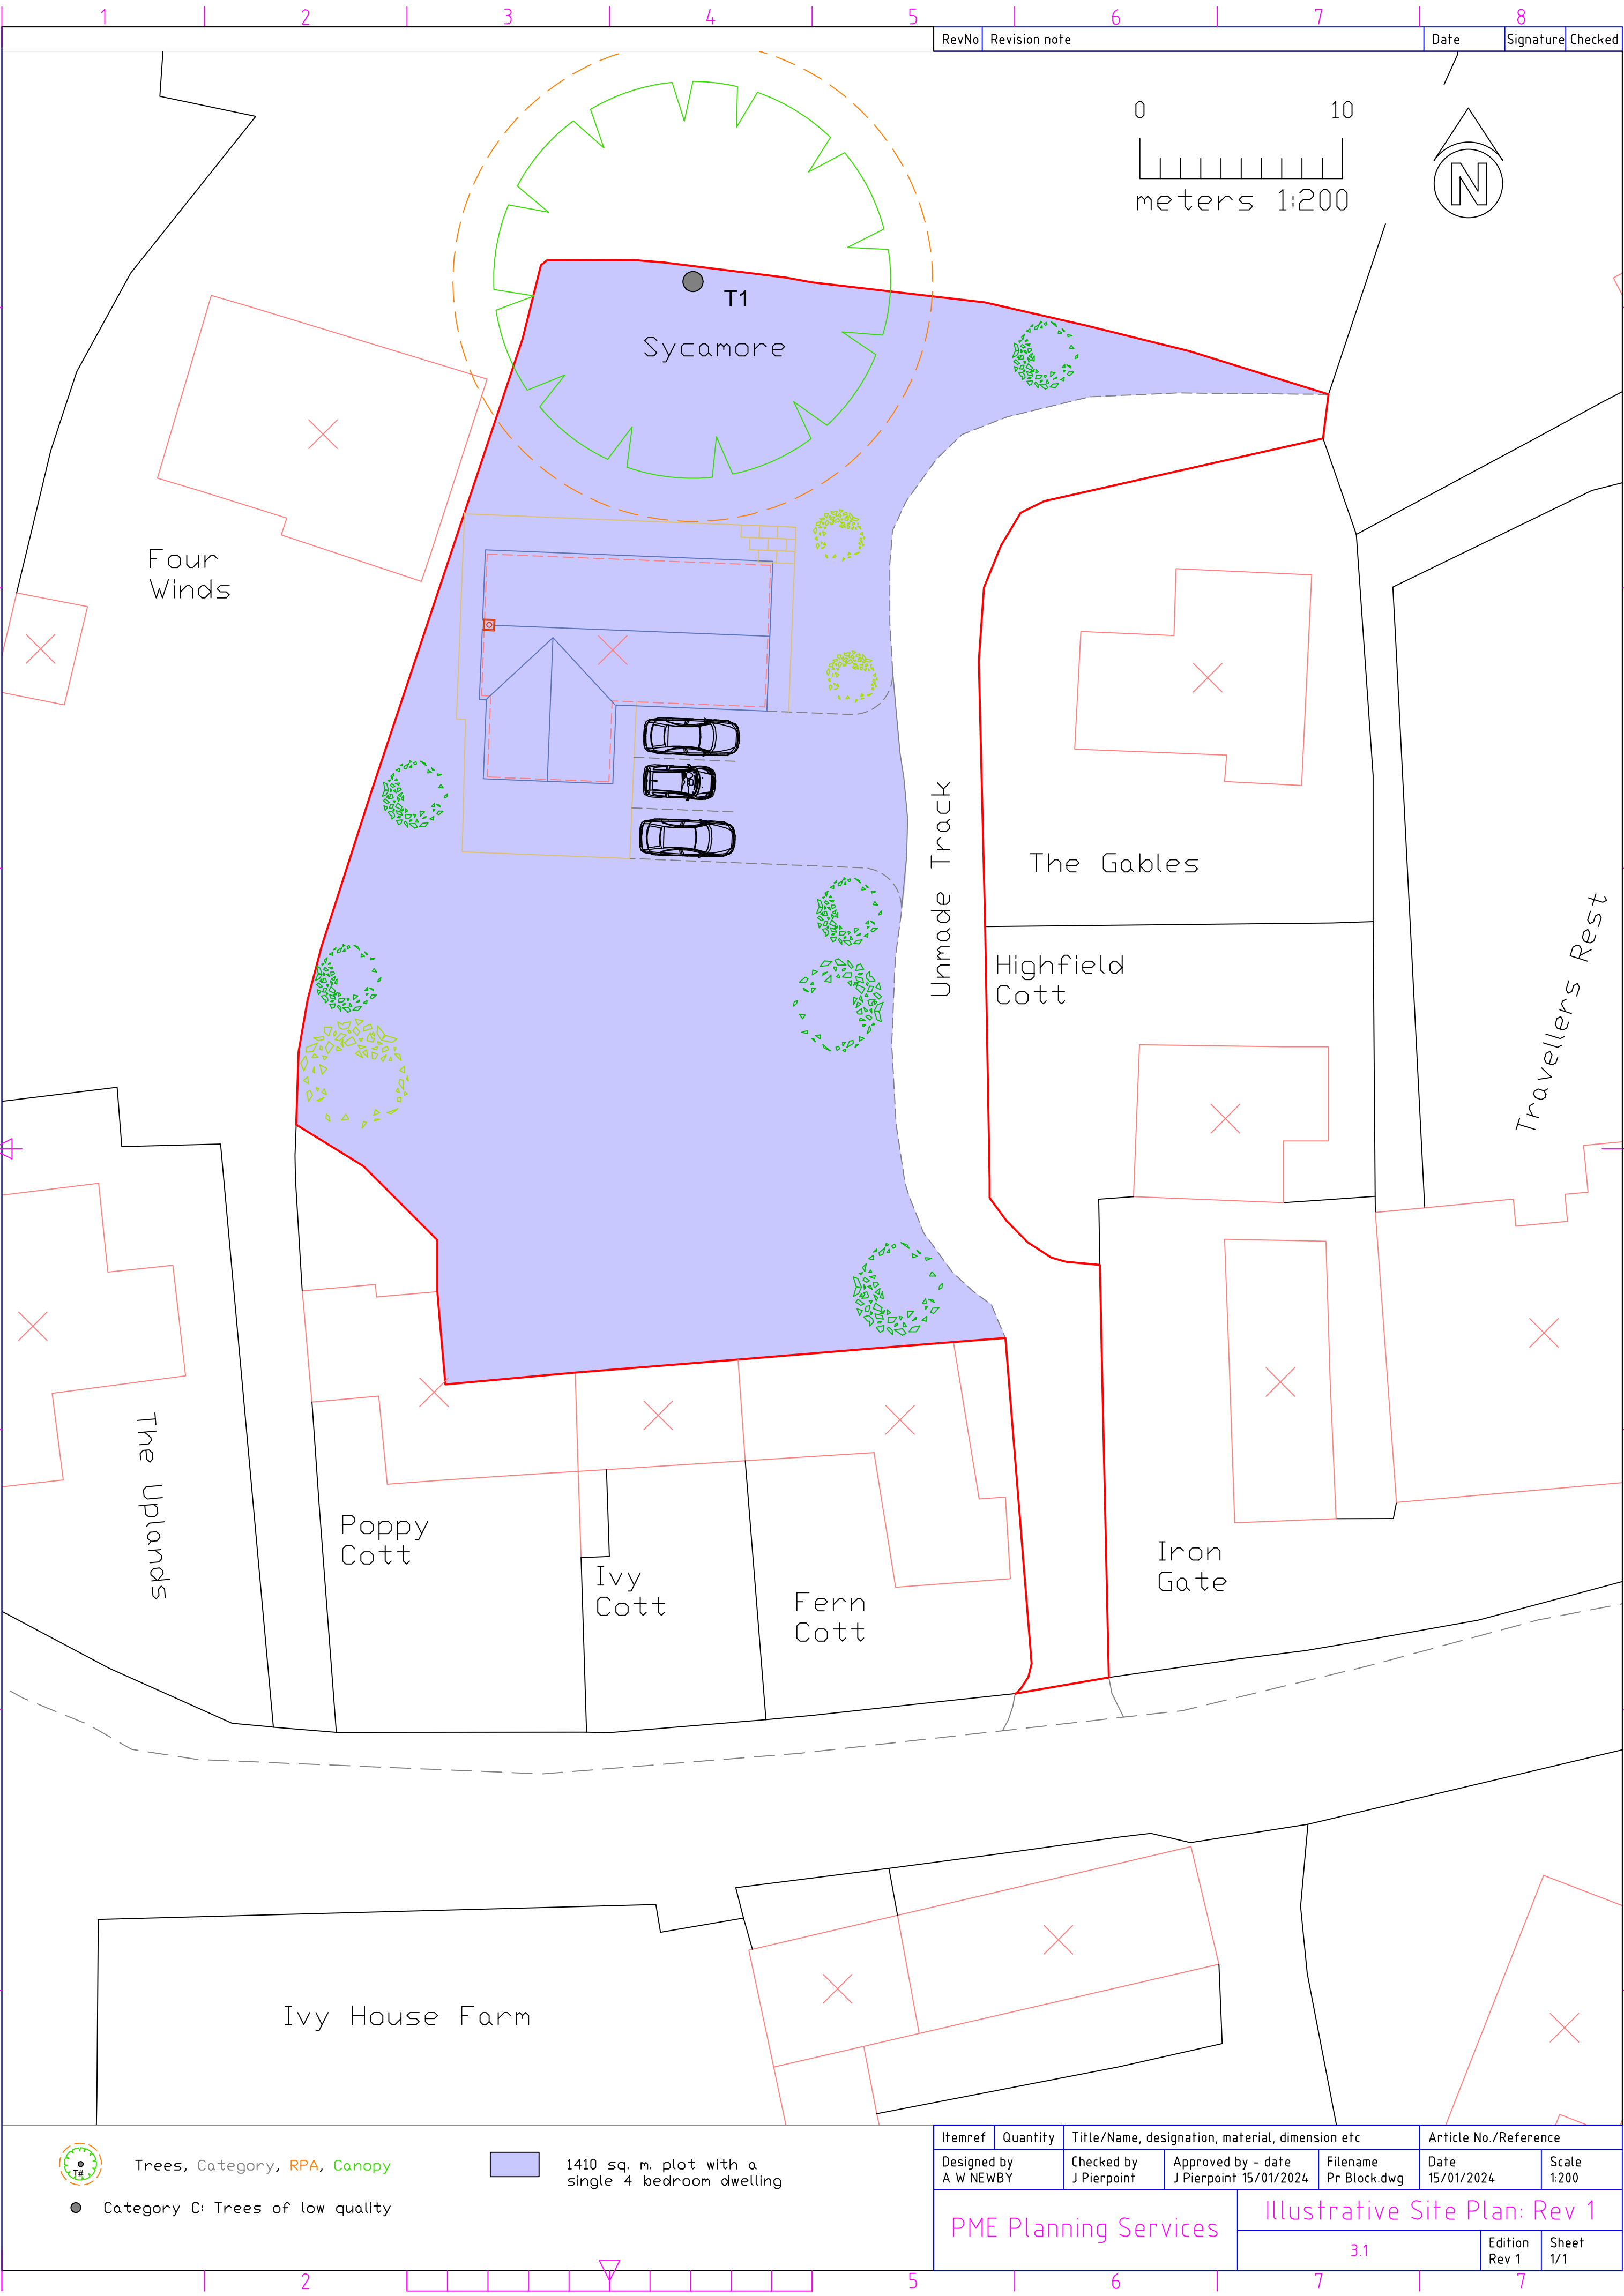

RevNo	Revision note	Date	Signature	Checked
-------	---------------	------	-----------	---------



Trees, Category, RPA, Canopy

● Category C: Trees of low quality



1410 sq. m. plot with a single 4 bedroom dwelling

Itemref	Quantity	Title/Name, designation, material, dimension etc			Article No./Reference	
Designed by A W NEWBY	Checked by J Pierpoint	Approved by - date J Pierpoint 15/01/2024	Filename Pr Block.dwg	Date 15/01/2024	Scale 1:200	
PME Planning Services				Illustrative Site Plan: Rev 1		
				3.1	Edition Rev 1	Sheet 1/1