


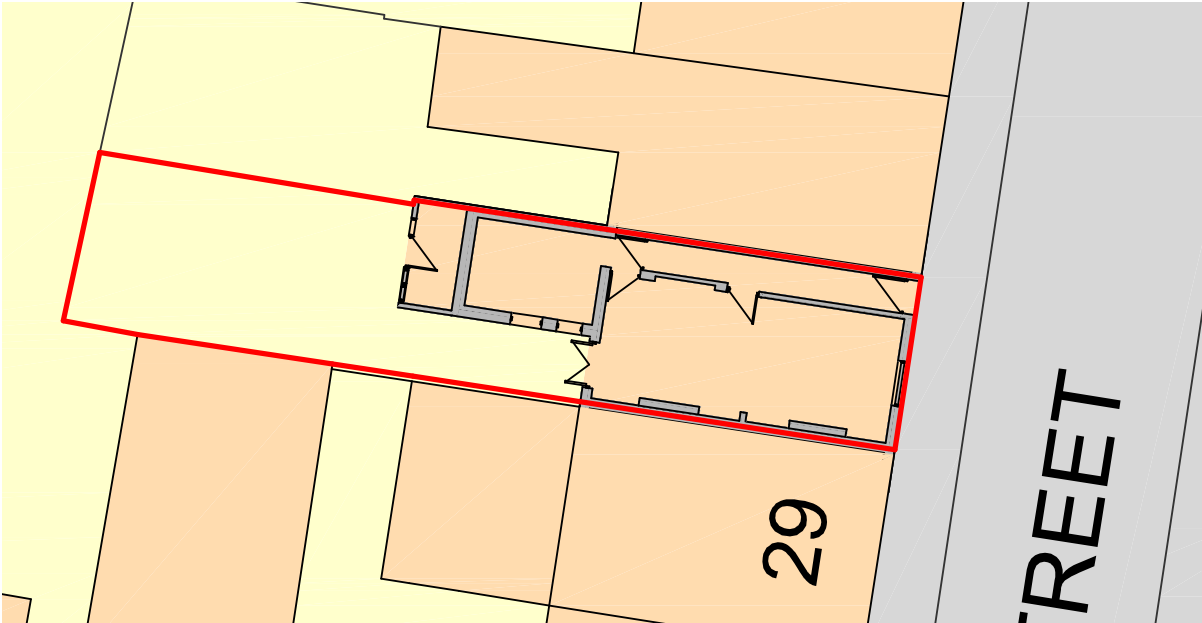


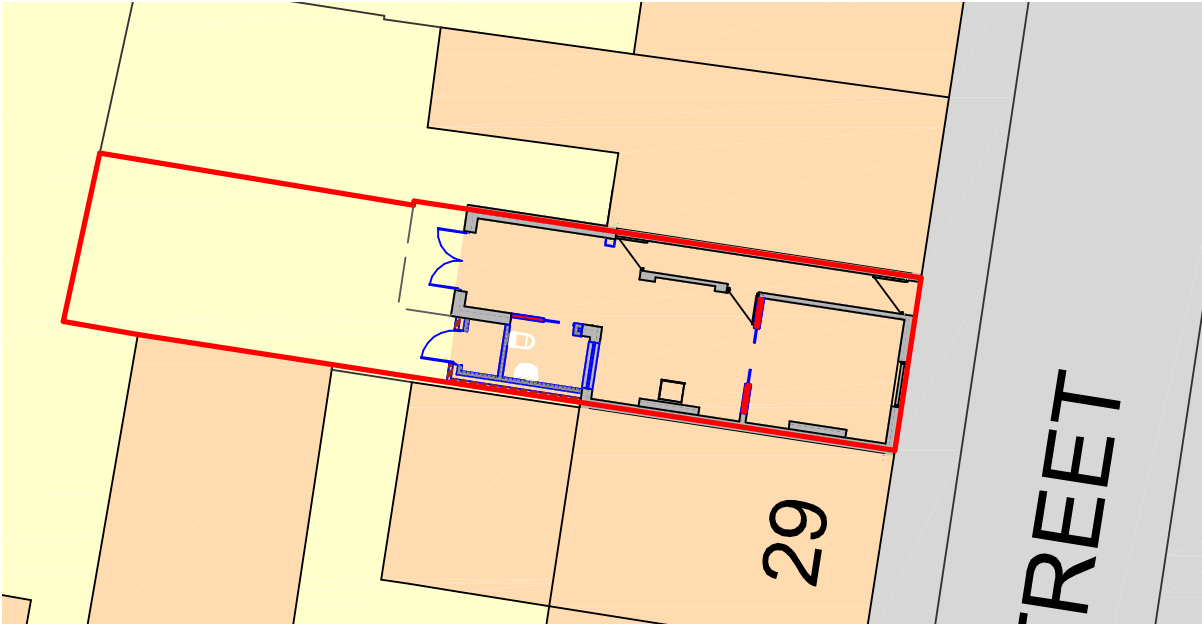


Site Plan as Existing

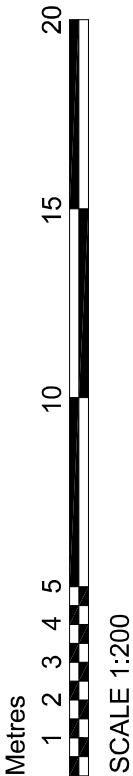

Site Plan as Proposed

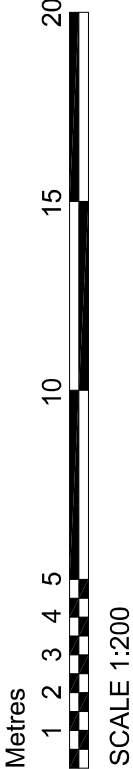

Site Location Plan

 

## DBD Architectural Consultancy Ltd ©2024

1. Copyright is vested with DBD Architectural Consultancy Ltd.
2. All dimensions to be checked on site before proceeding.
3. Contractor to check/adjust dimensions of new work to suit existing conditions. Do not assume existing structure or details are plumb, square or level.
4. Contractor must notify the architect of any discrepancies before proceeding.
5. All drawings to be read in conjunction with all other consultants drawings and specs.

| Rev | Date | Description |
|-----|------|-------------|
|     |      |             |
|     |      |             |
|     |      |             |
|     |      |             |
|     |      |             |

**DBD Architectural Consultancy Ltd**  
50 Broad Street Leek,  
Staffordshire, ST13 5NS  
01538 383118  
mail@dbdconsultants.co.uk  
www.dbdconsultants.co.uk

S Turnock

33 Grosvenor Street

Leek

ST13 5NA

Client

Single Storey Rear Extension

Project

Title

Site Plans

Stage: Planning

Sheet: A3

Date: 15.01.24

Job No: 2351

Scale: 1:200

Drawing Number: PL 01