







Rear Elevation

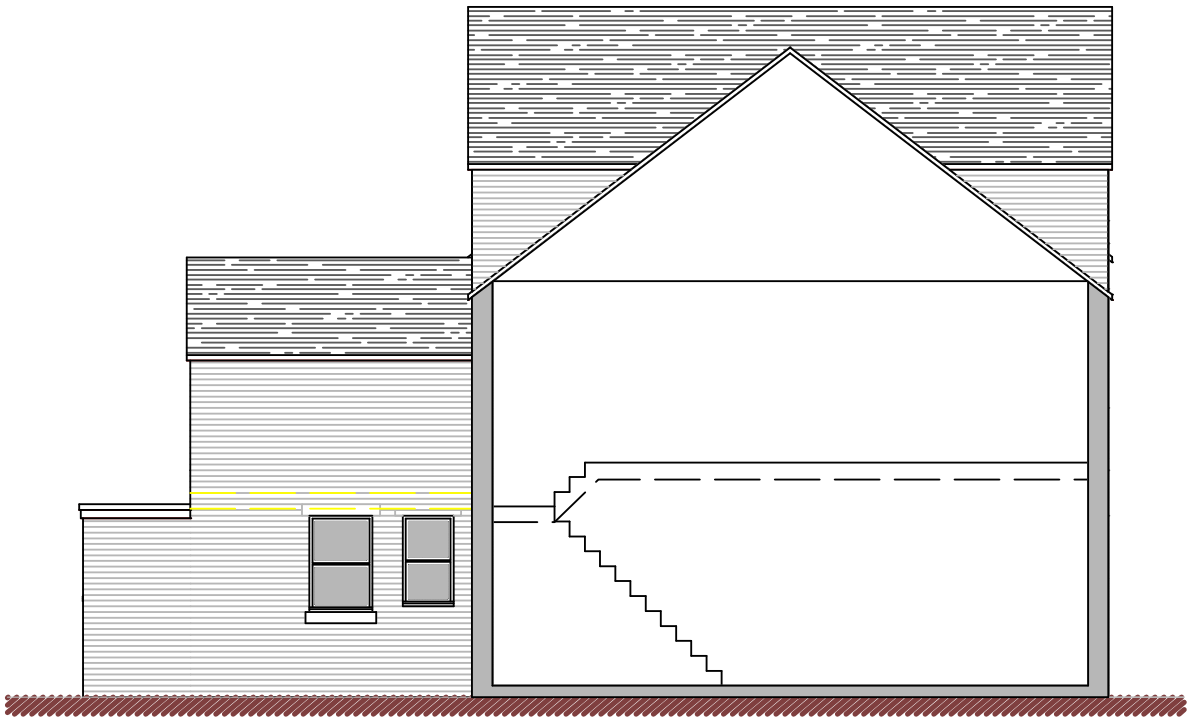

Side Elevation/Partial Section

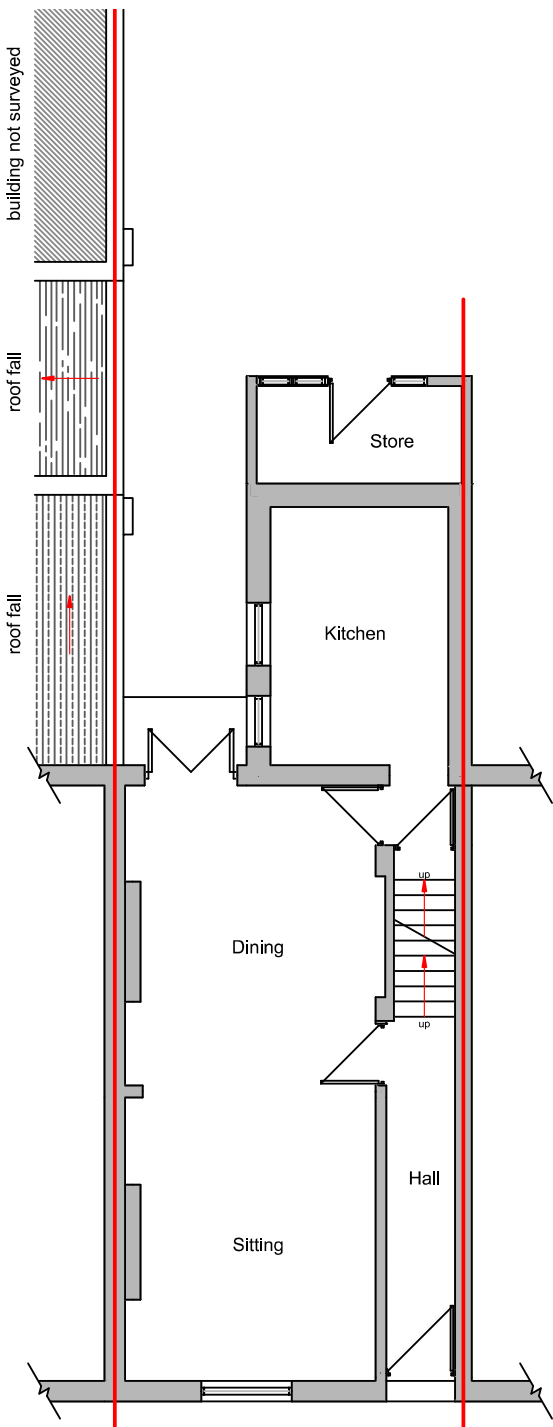

Ground Floor Plan

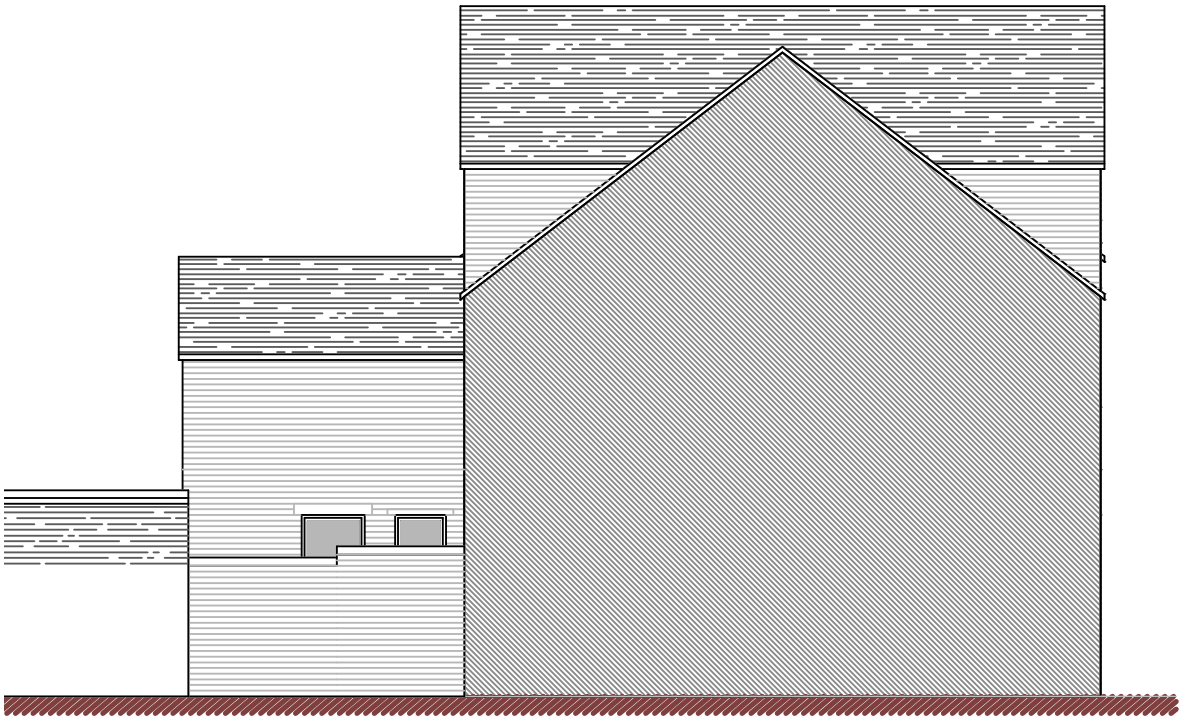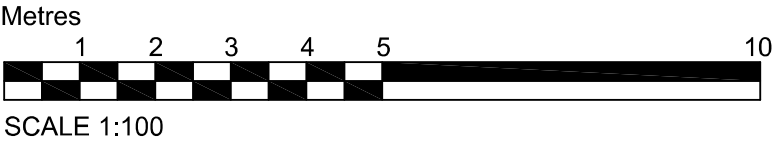

Side Elevation

DBD Architectural Consultancy Ltd ©2023

1. Copyright is vested with DBD Architectural Consultancy Ltd.
2. All dimensions to be checked on site before proceeding.
3. Contractor to check/adjust dimensions of new work to suit existing conditions. Do not assume existing structure or details are plumb, square or level.
4. Contractor must notify the architect of any discrepancies before proceeding.
5. All drawings to be read in conjunction with all other consultants drawings and specs.

Rev	Date	Description



DBD Architectural Consultancy Ltd
50 Broad Street, Leek,
Staffordshire, ST13 5NS
01538 383118
mail@dbdconsultants.co.uk
www.dbdconsultants.co.uk

S Turnock
33 Grosvenor Street
Leek
ST13 5NA

Single Storey Rear Extension

Plans as Existing

Stage: Planning	Date: 04.10.23	Job No: 2351
Size: A3	Scale: 1:100	Drawing Number: PL 02