




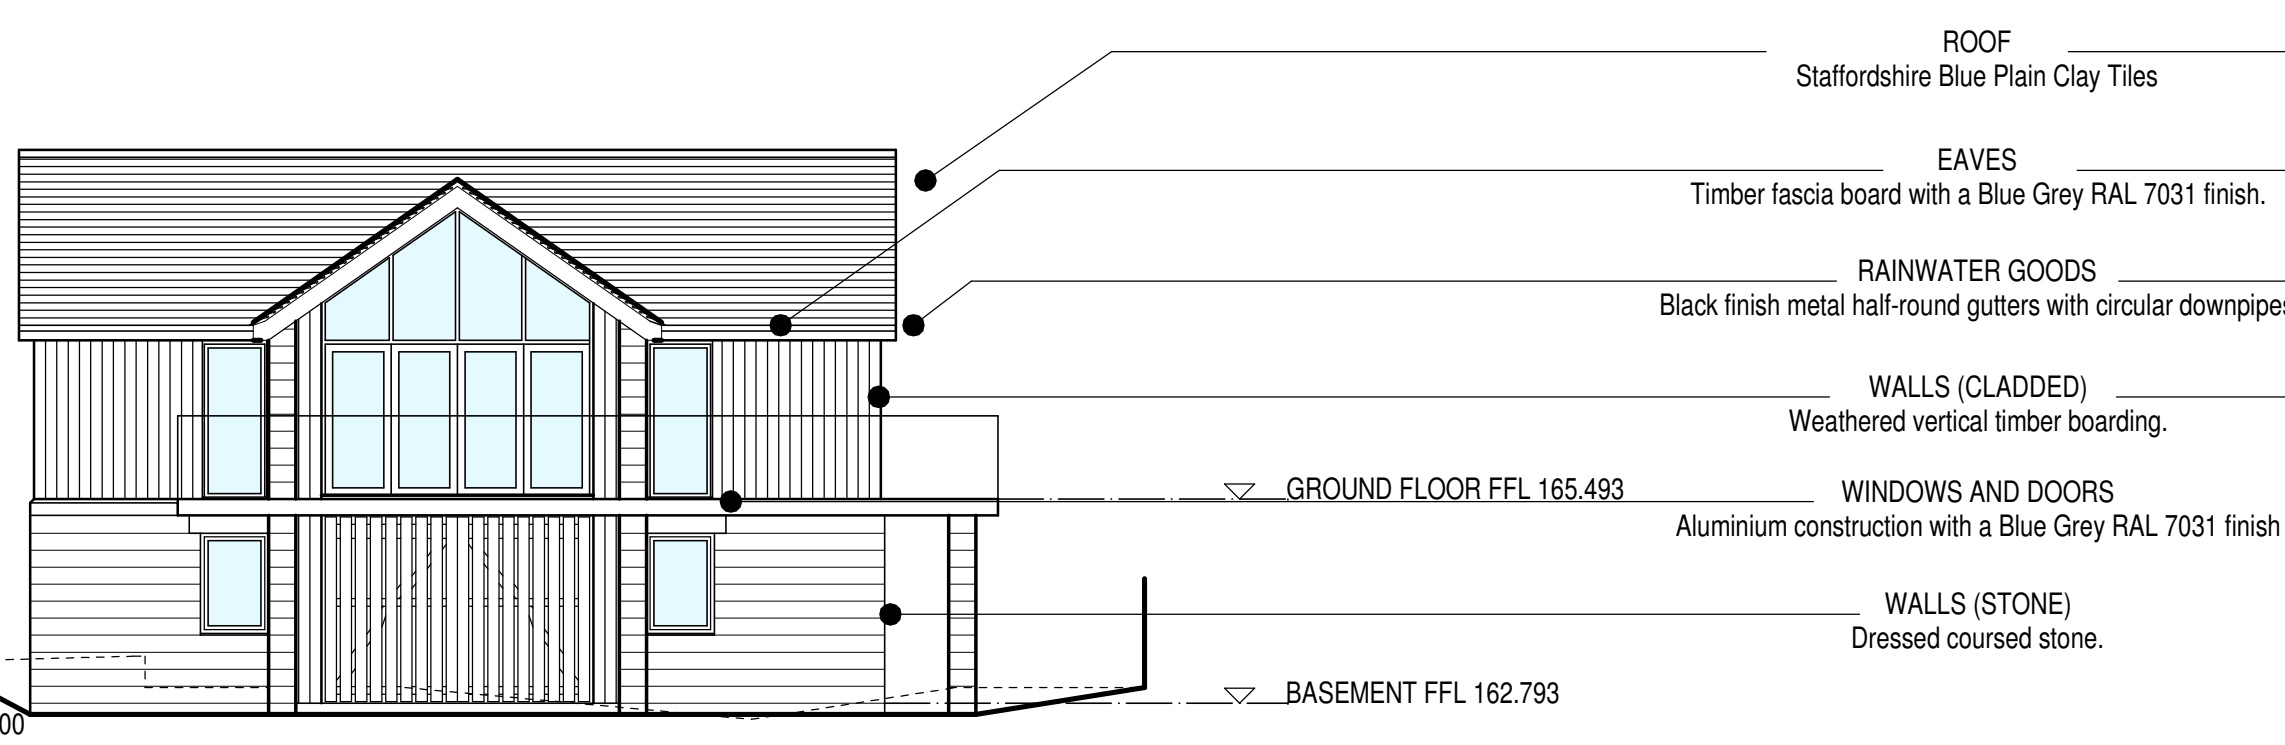


North East Elevation

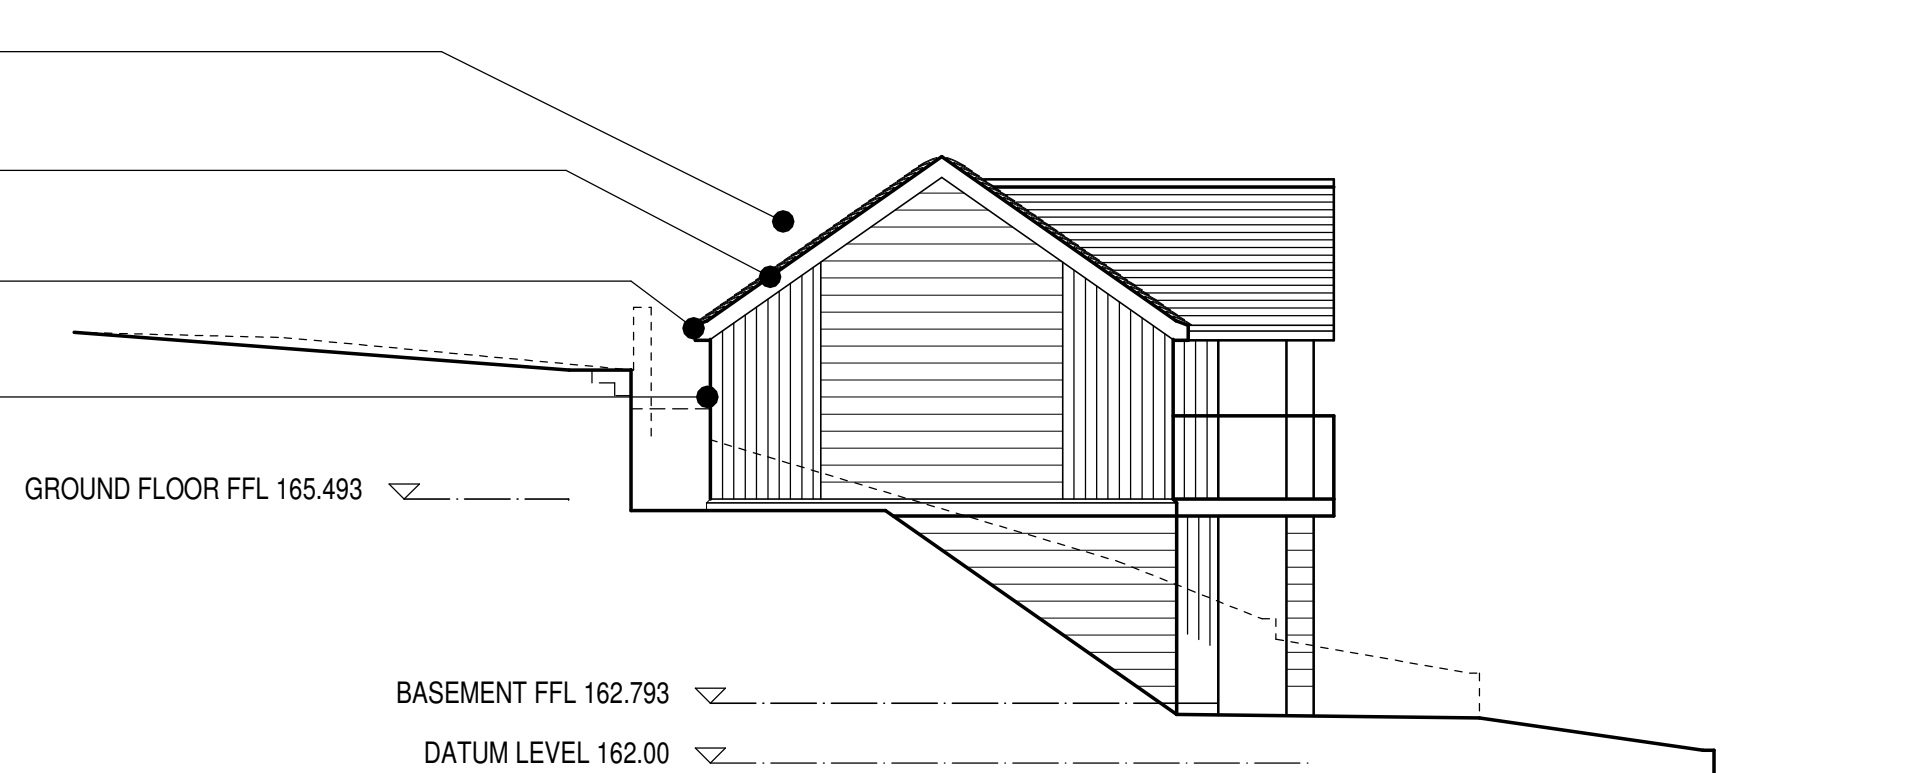


South East Elevation

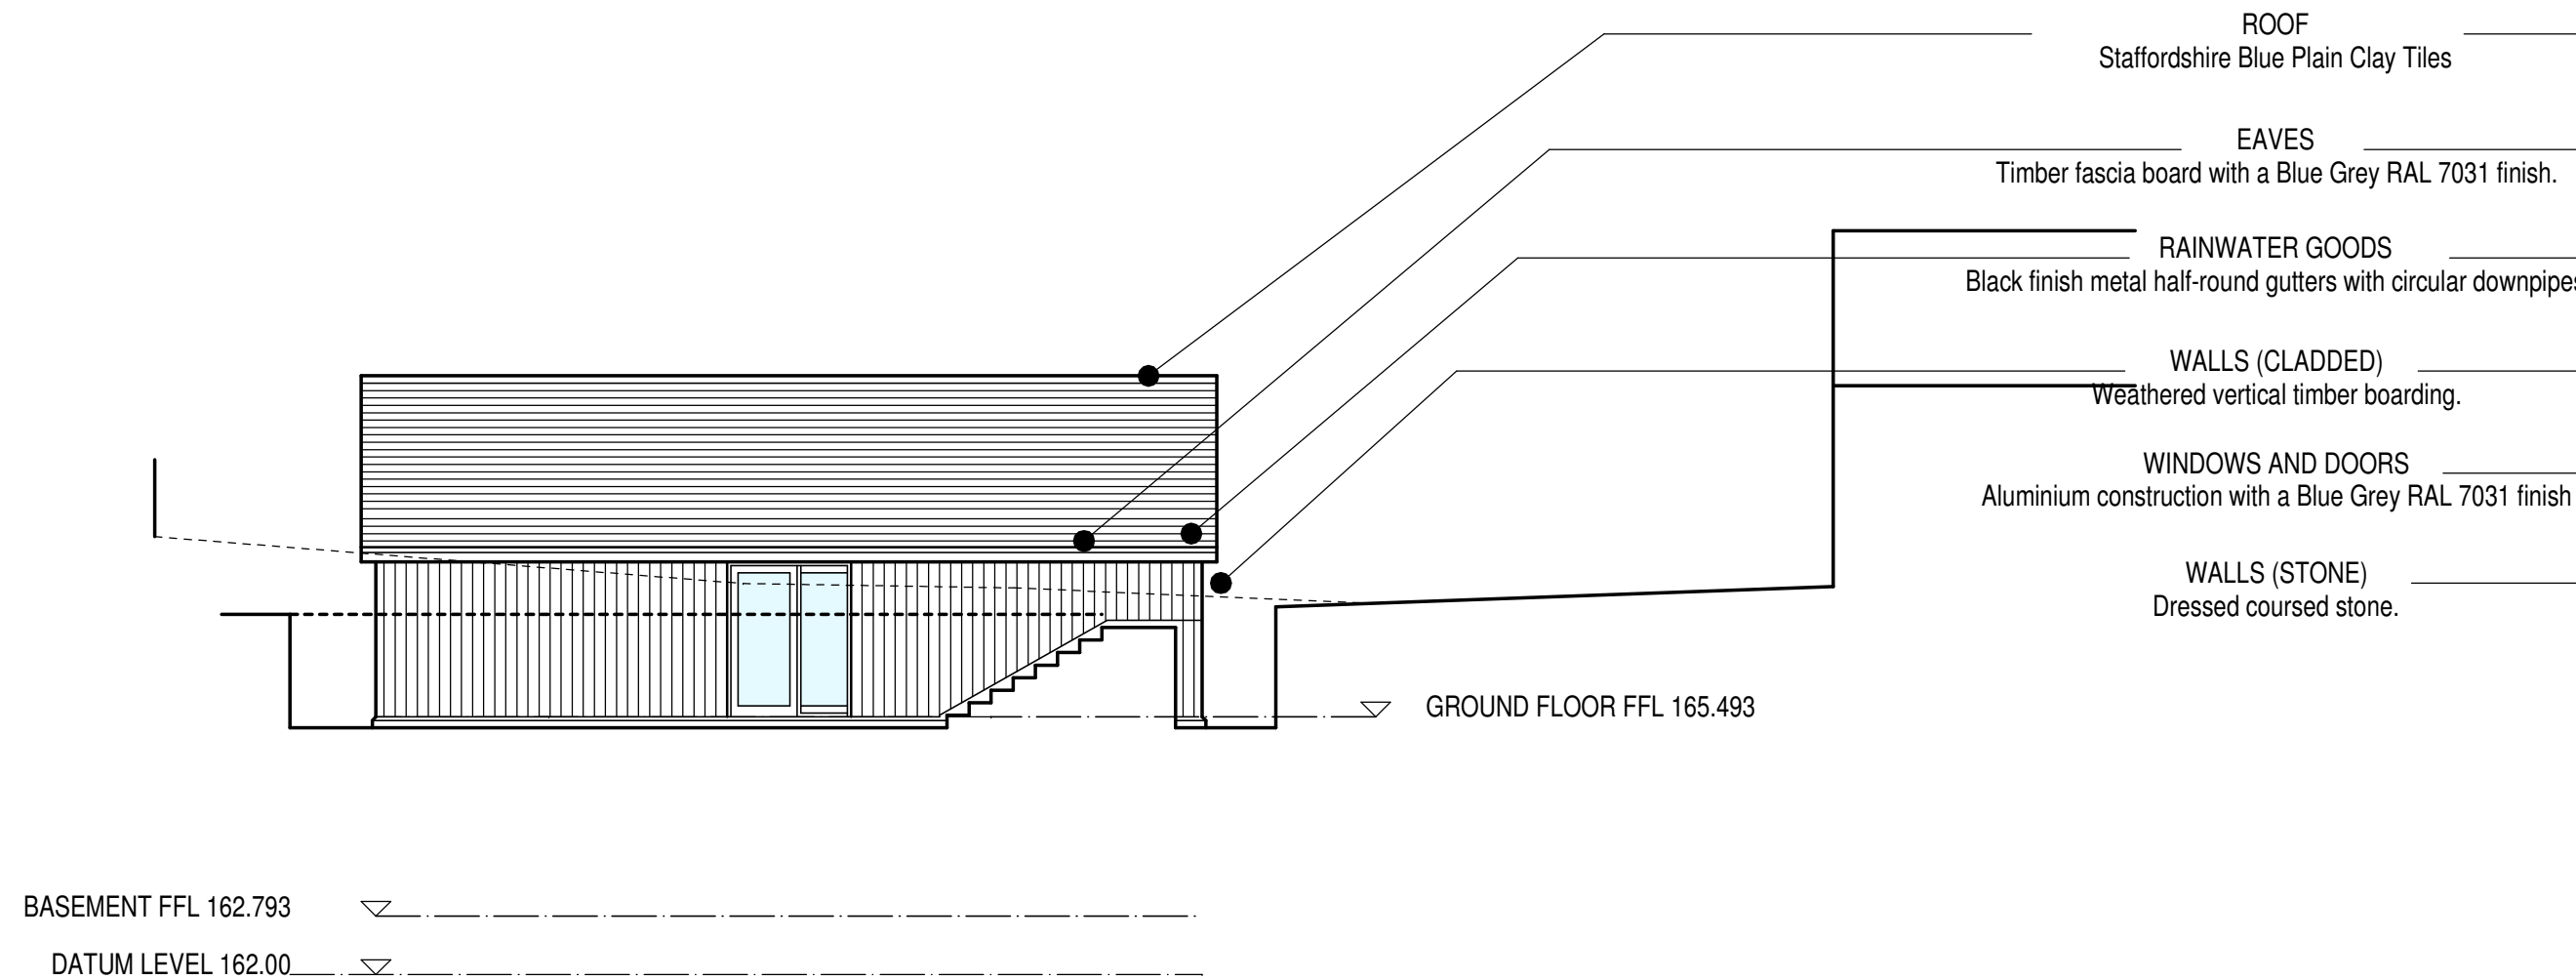


South West Elevation

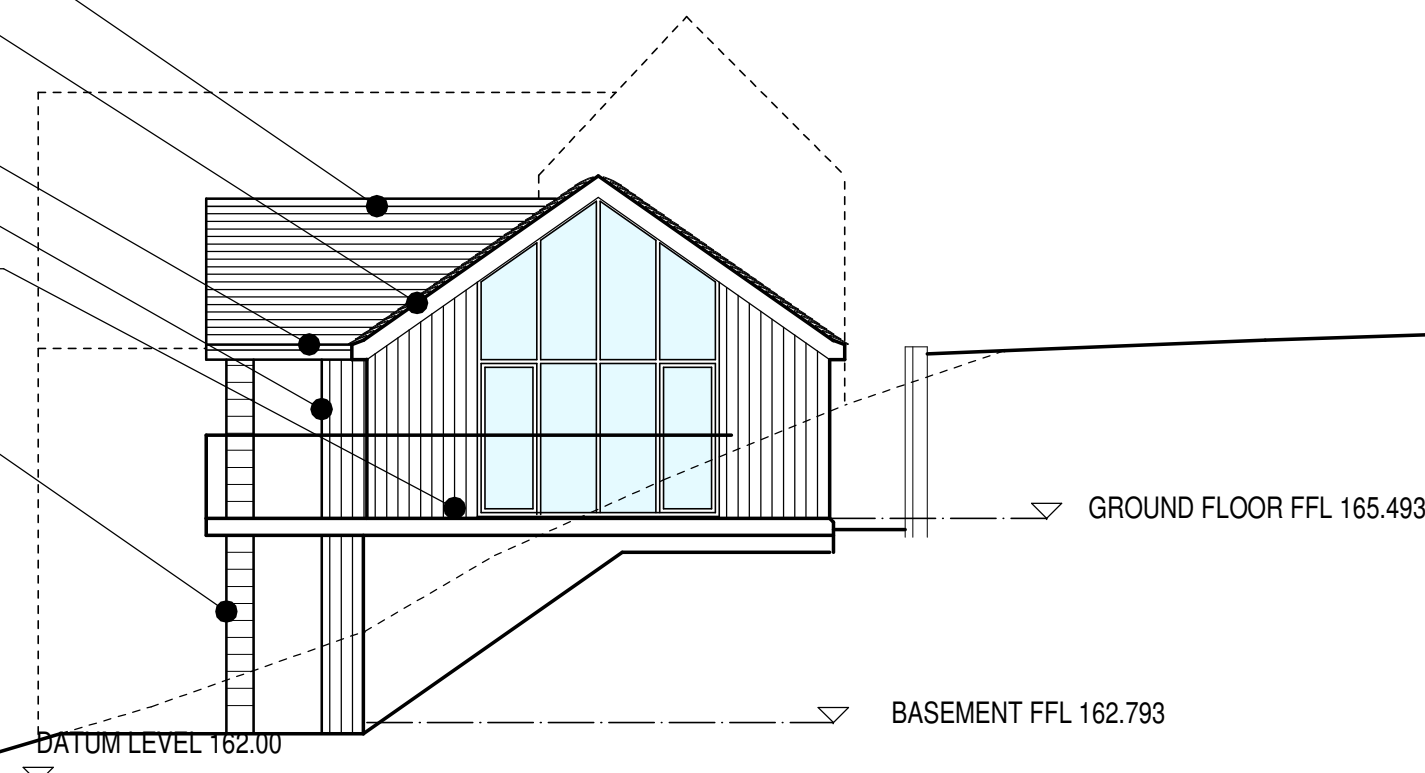


North West Elevation

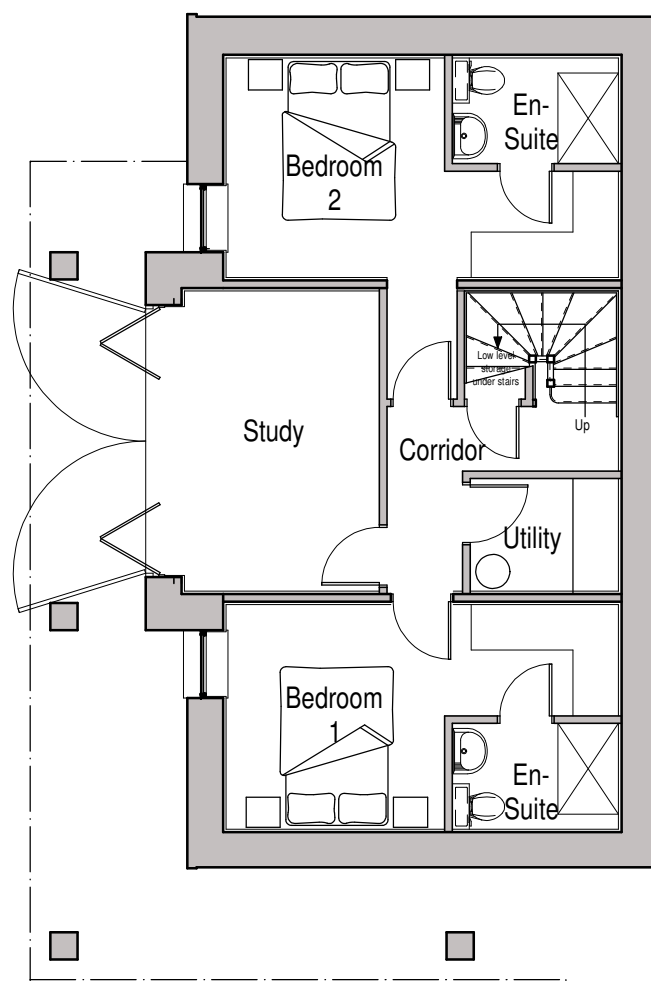

Basement Floor Plan

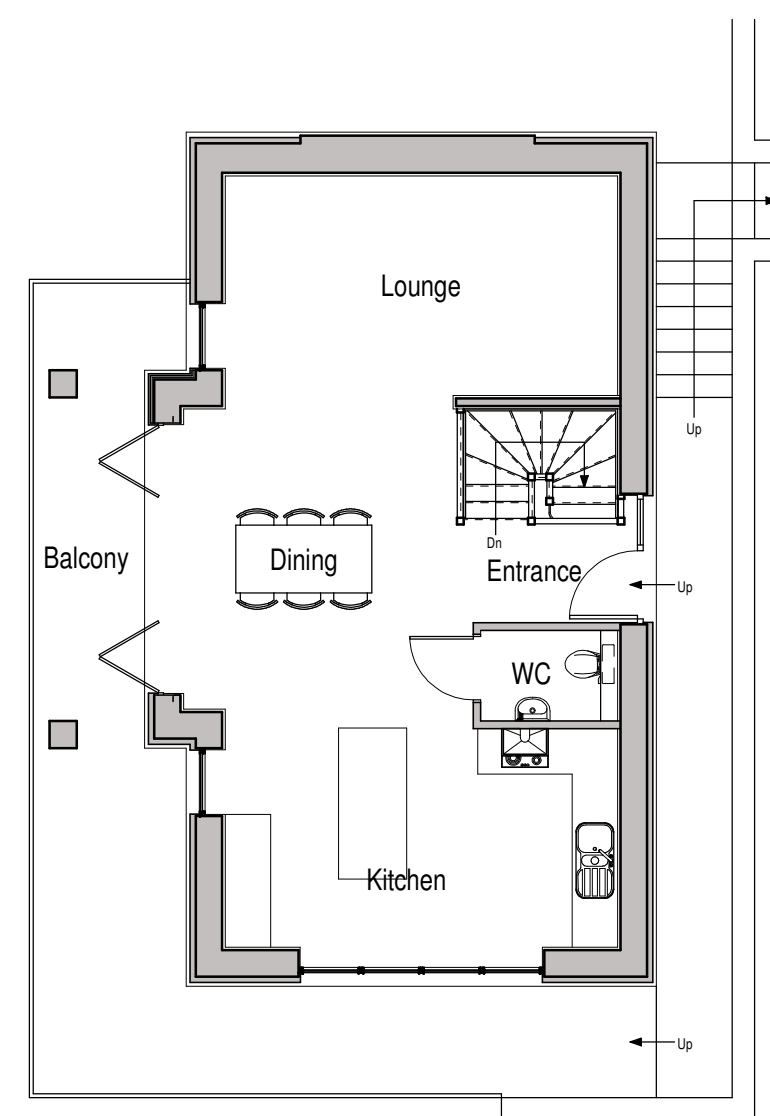

Ground Floor Plan

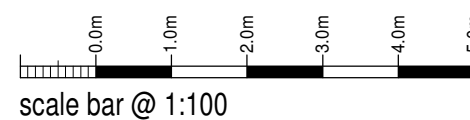

Mr C Whawell

Proposed Replacement Dwelling at
Blakeley,
Reacliffe Road,
Rudyard, Nr Leek,
Staffs, ST13 8RS

Proposed
Plans and Elevations

Date	Sheet	Scale
October 2023	A1	1:100
Dwg No.	Rev.	Drawn
2023-2779-17	A	NAW

A-14/12/2023 COLOURS CHANGED



10 Cawdry Buildings, Fountain Street, Leek, ST13 6JP
Telephone: 01538 386002
E-mail: info@sammonsltd.co.uk
Web: www.sammonsltd.co.uk

This drawing is copyright.
All dimensions must be checked prior to commencement.