




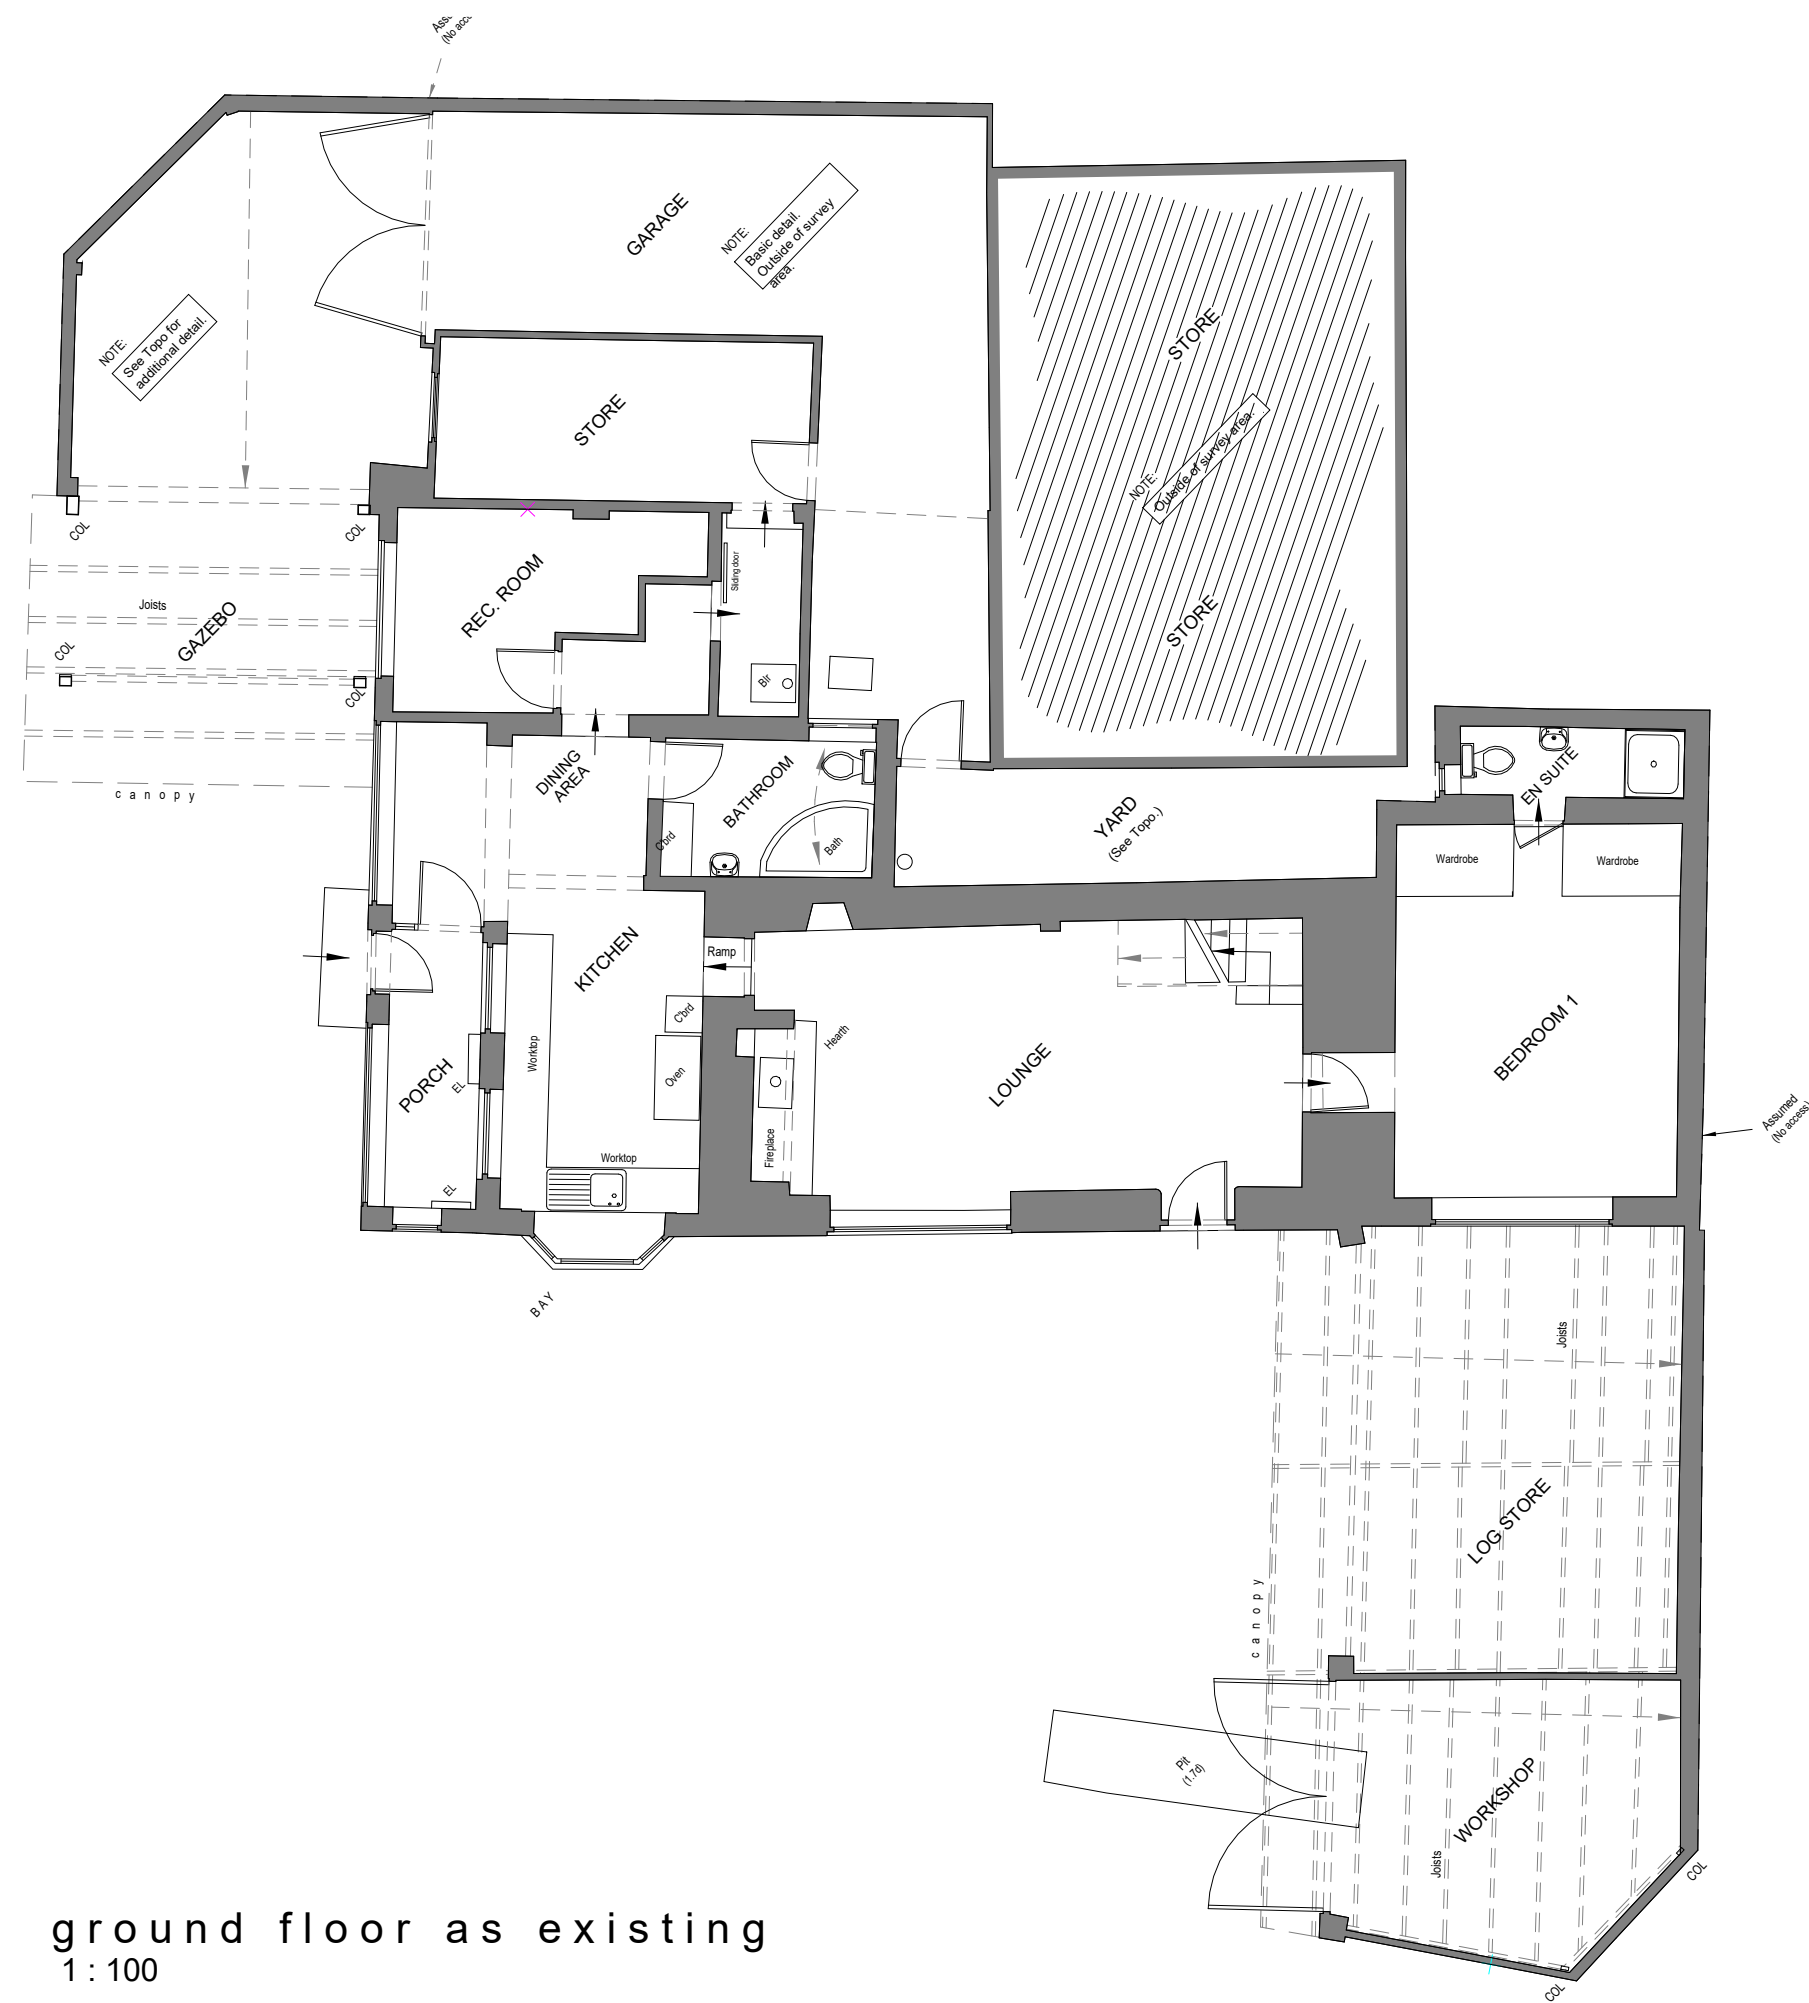

ground floor as existing
1 : 100

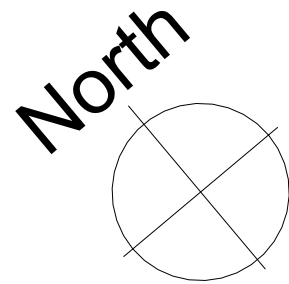

first floor as existing
1 : 100

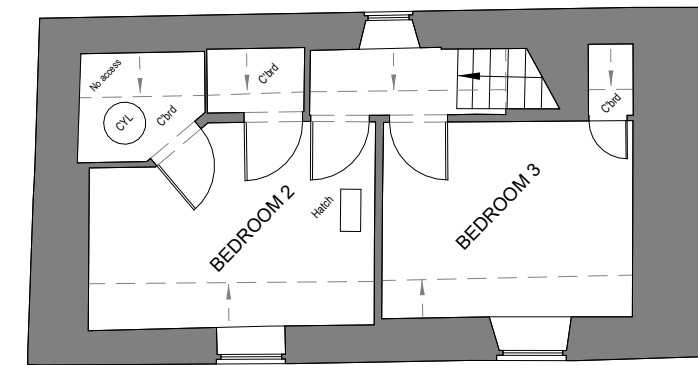

	Clerk Bank House Clerk Bank LEEK Staffordshire ST13 5HE t : 01538 373477 f : 01538 386503 e : info@ctdarchitects.co.uk w : www.ctdarchitects.co.uk	ctd architects © 2020 - This drawing is copyright. - All dimensions to be checked on site before proceeding. - Contractor must notify the architect of any discrepancies before proceeding. - Contractor to check/adjust dimensions of new work to suit existing conditions. Do not assume existing structure or details are plumb, square or level. - All drawings to be read in conjunction with all other consultants drawings and specs.	Rev Date Drawn Description	Client Mr & Mrs P Cooper	Project					Scale					Status					Date				
					Morridge Side House					1 : 100	A2	AM	CH	16/02/22	PLANNING									
					Title					Job No.					Drawing No.					Rev.				
					Ground & First Floor Plans as existing					2205					AL03									