


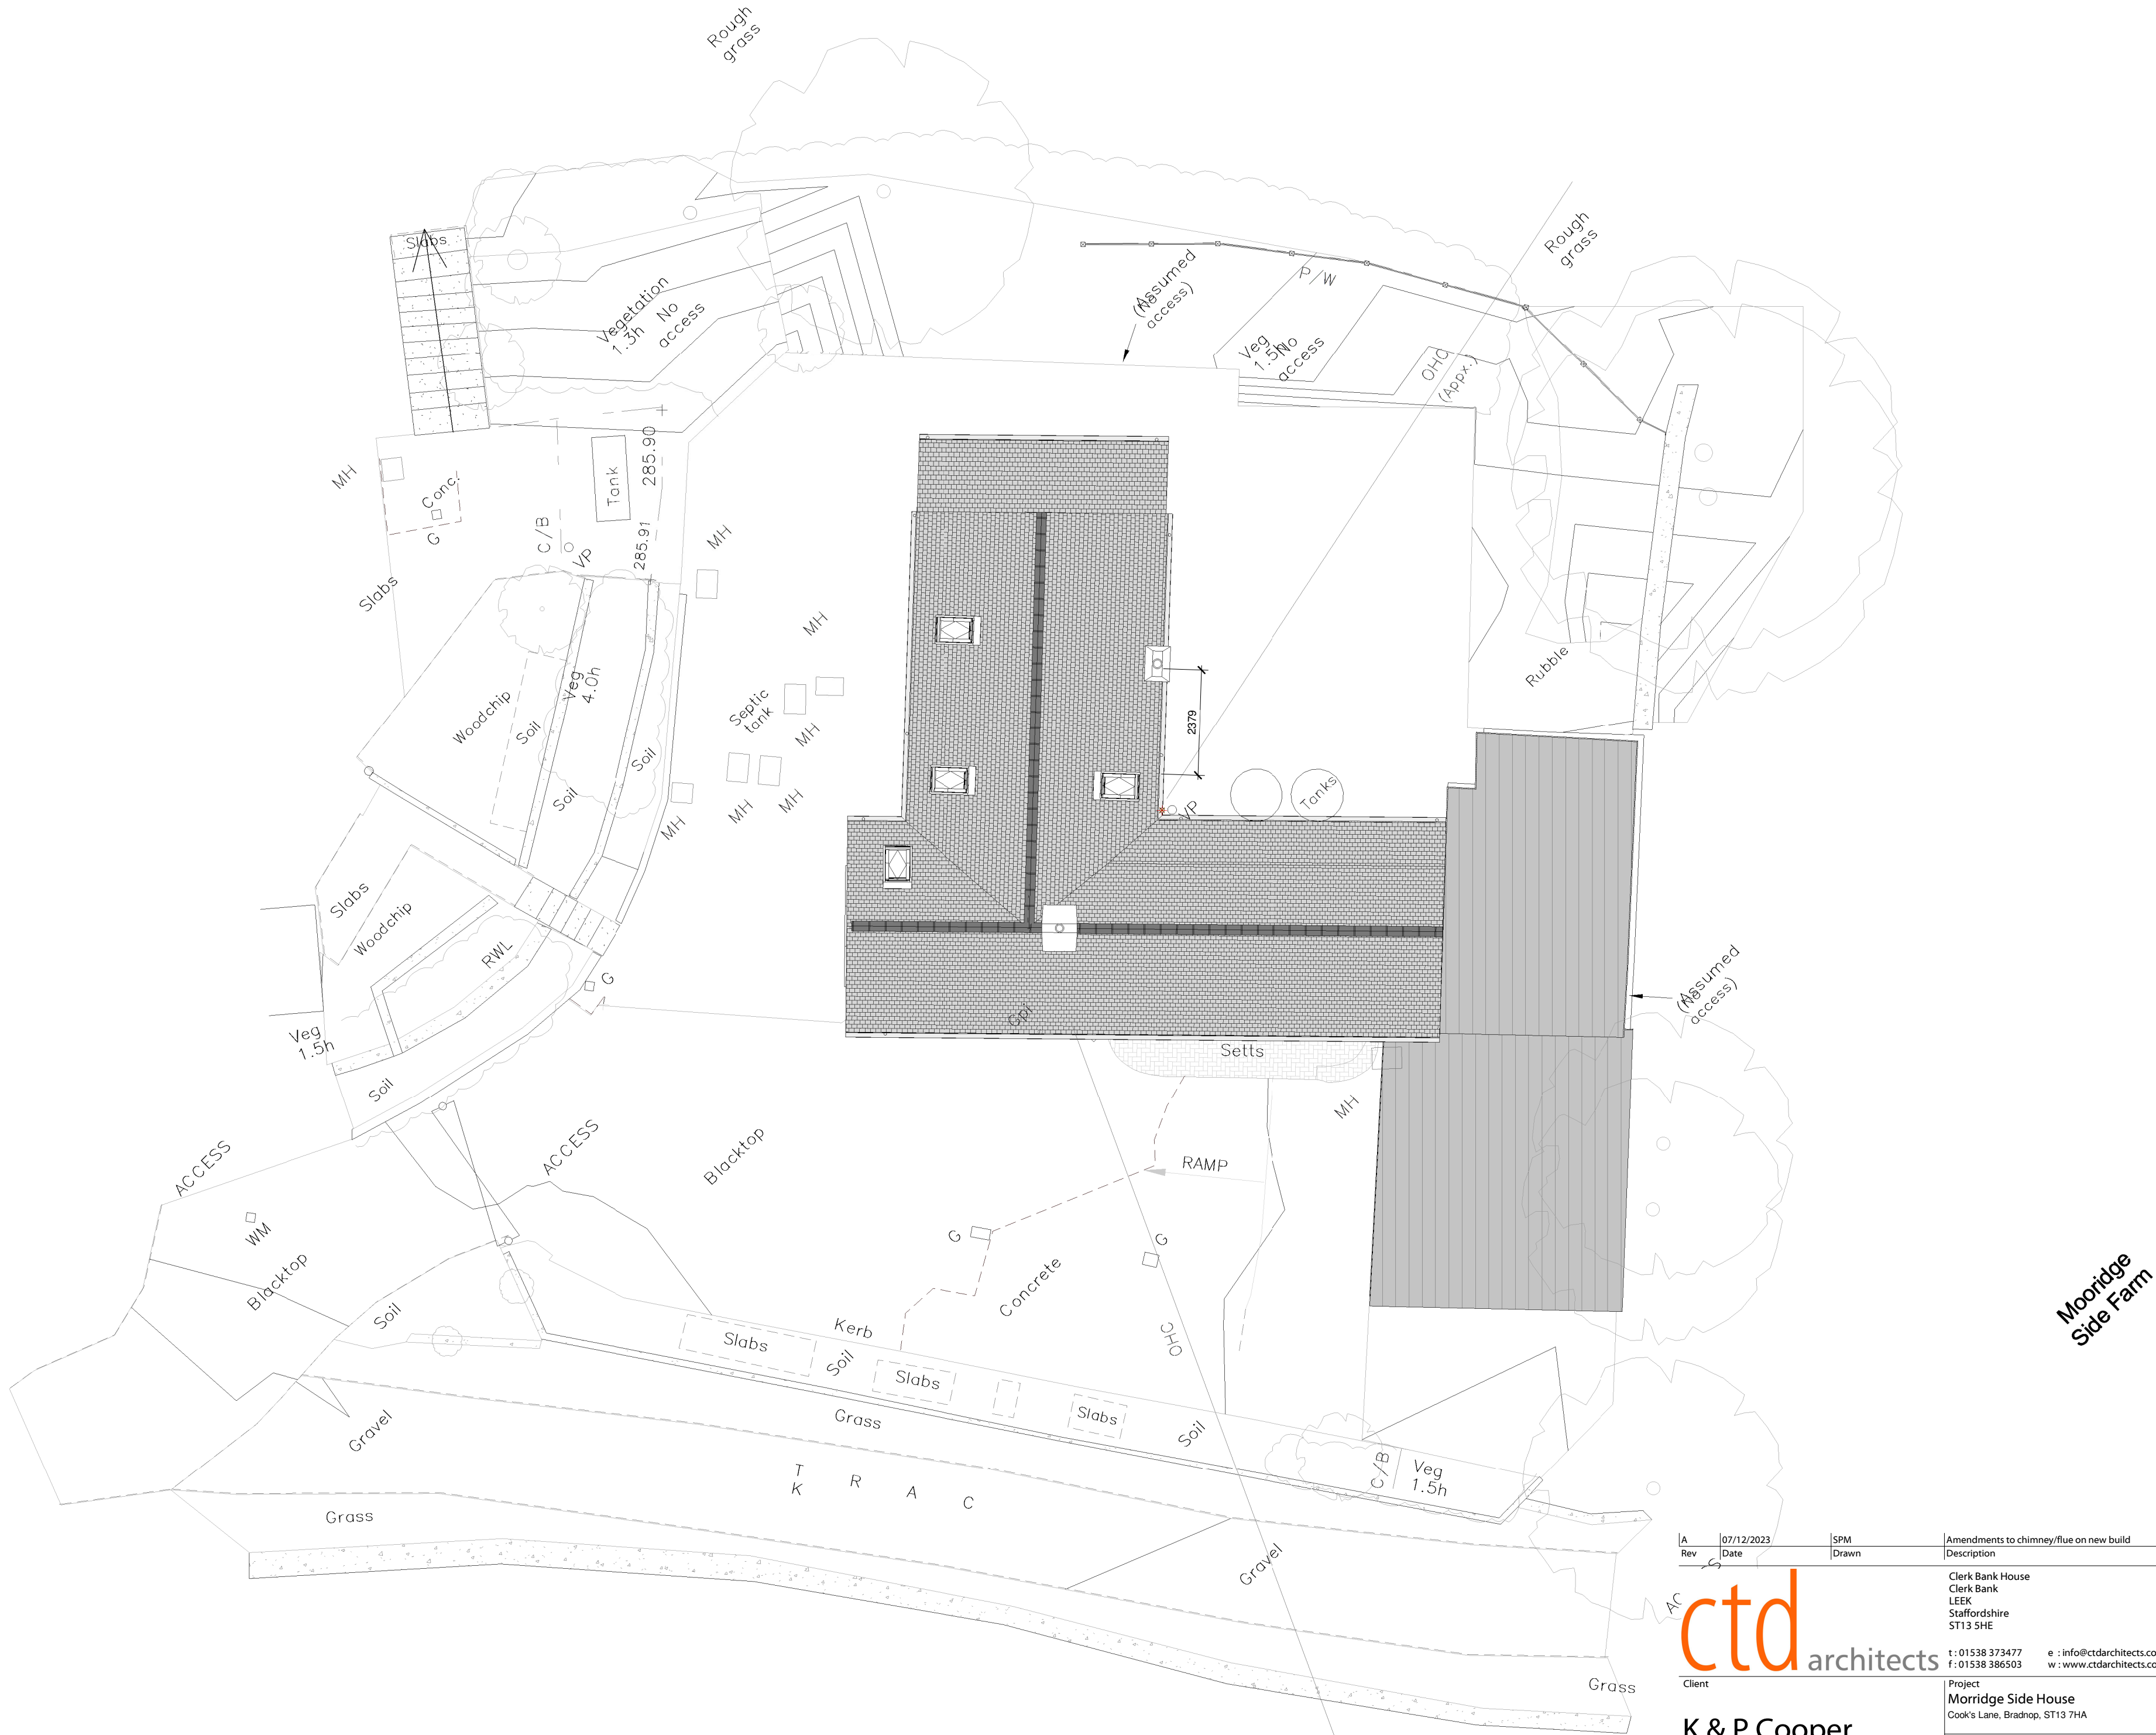

A	07/12/2023	SPM	Amendments to chimney/flue on new build			
	Rev Date	Drawn	Description			
Client			Clerk Bank House Clerk Bank LEEK Staffordshire ST13 5HE t: 01538 373477 f: 01538 386503 e: info@ctdarchitects.co.uk w: www.ctdarchitects.co.uk			
Project			Morridge Side House Cook's Lane, Bradnop, ST13 7HA			
Title			Site Plan as Proposed			
Scale			1:100	Size A2	Drawn SPM	Chk'd CH
Status			PLANNING APPLICATION			
Job No.			2205	Drawing No AL05		Rev. A