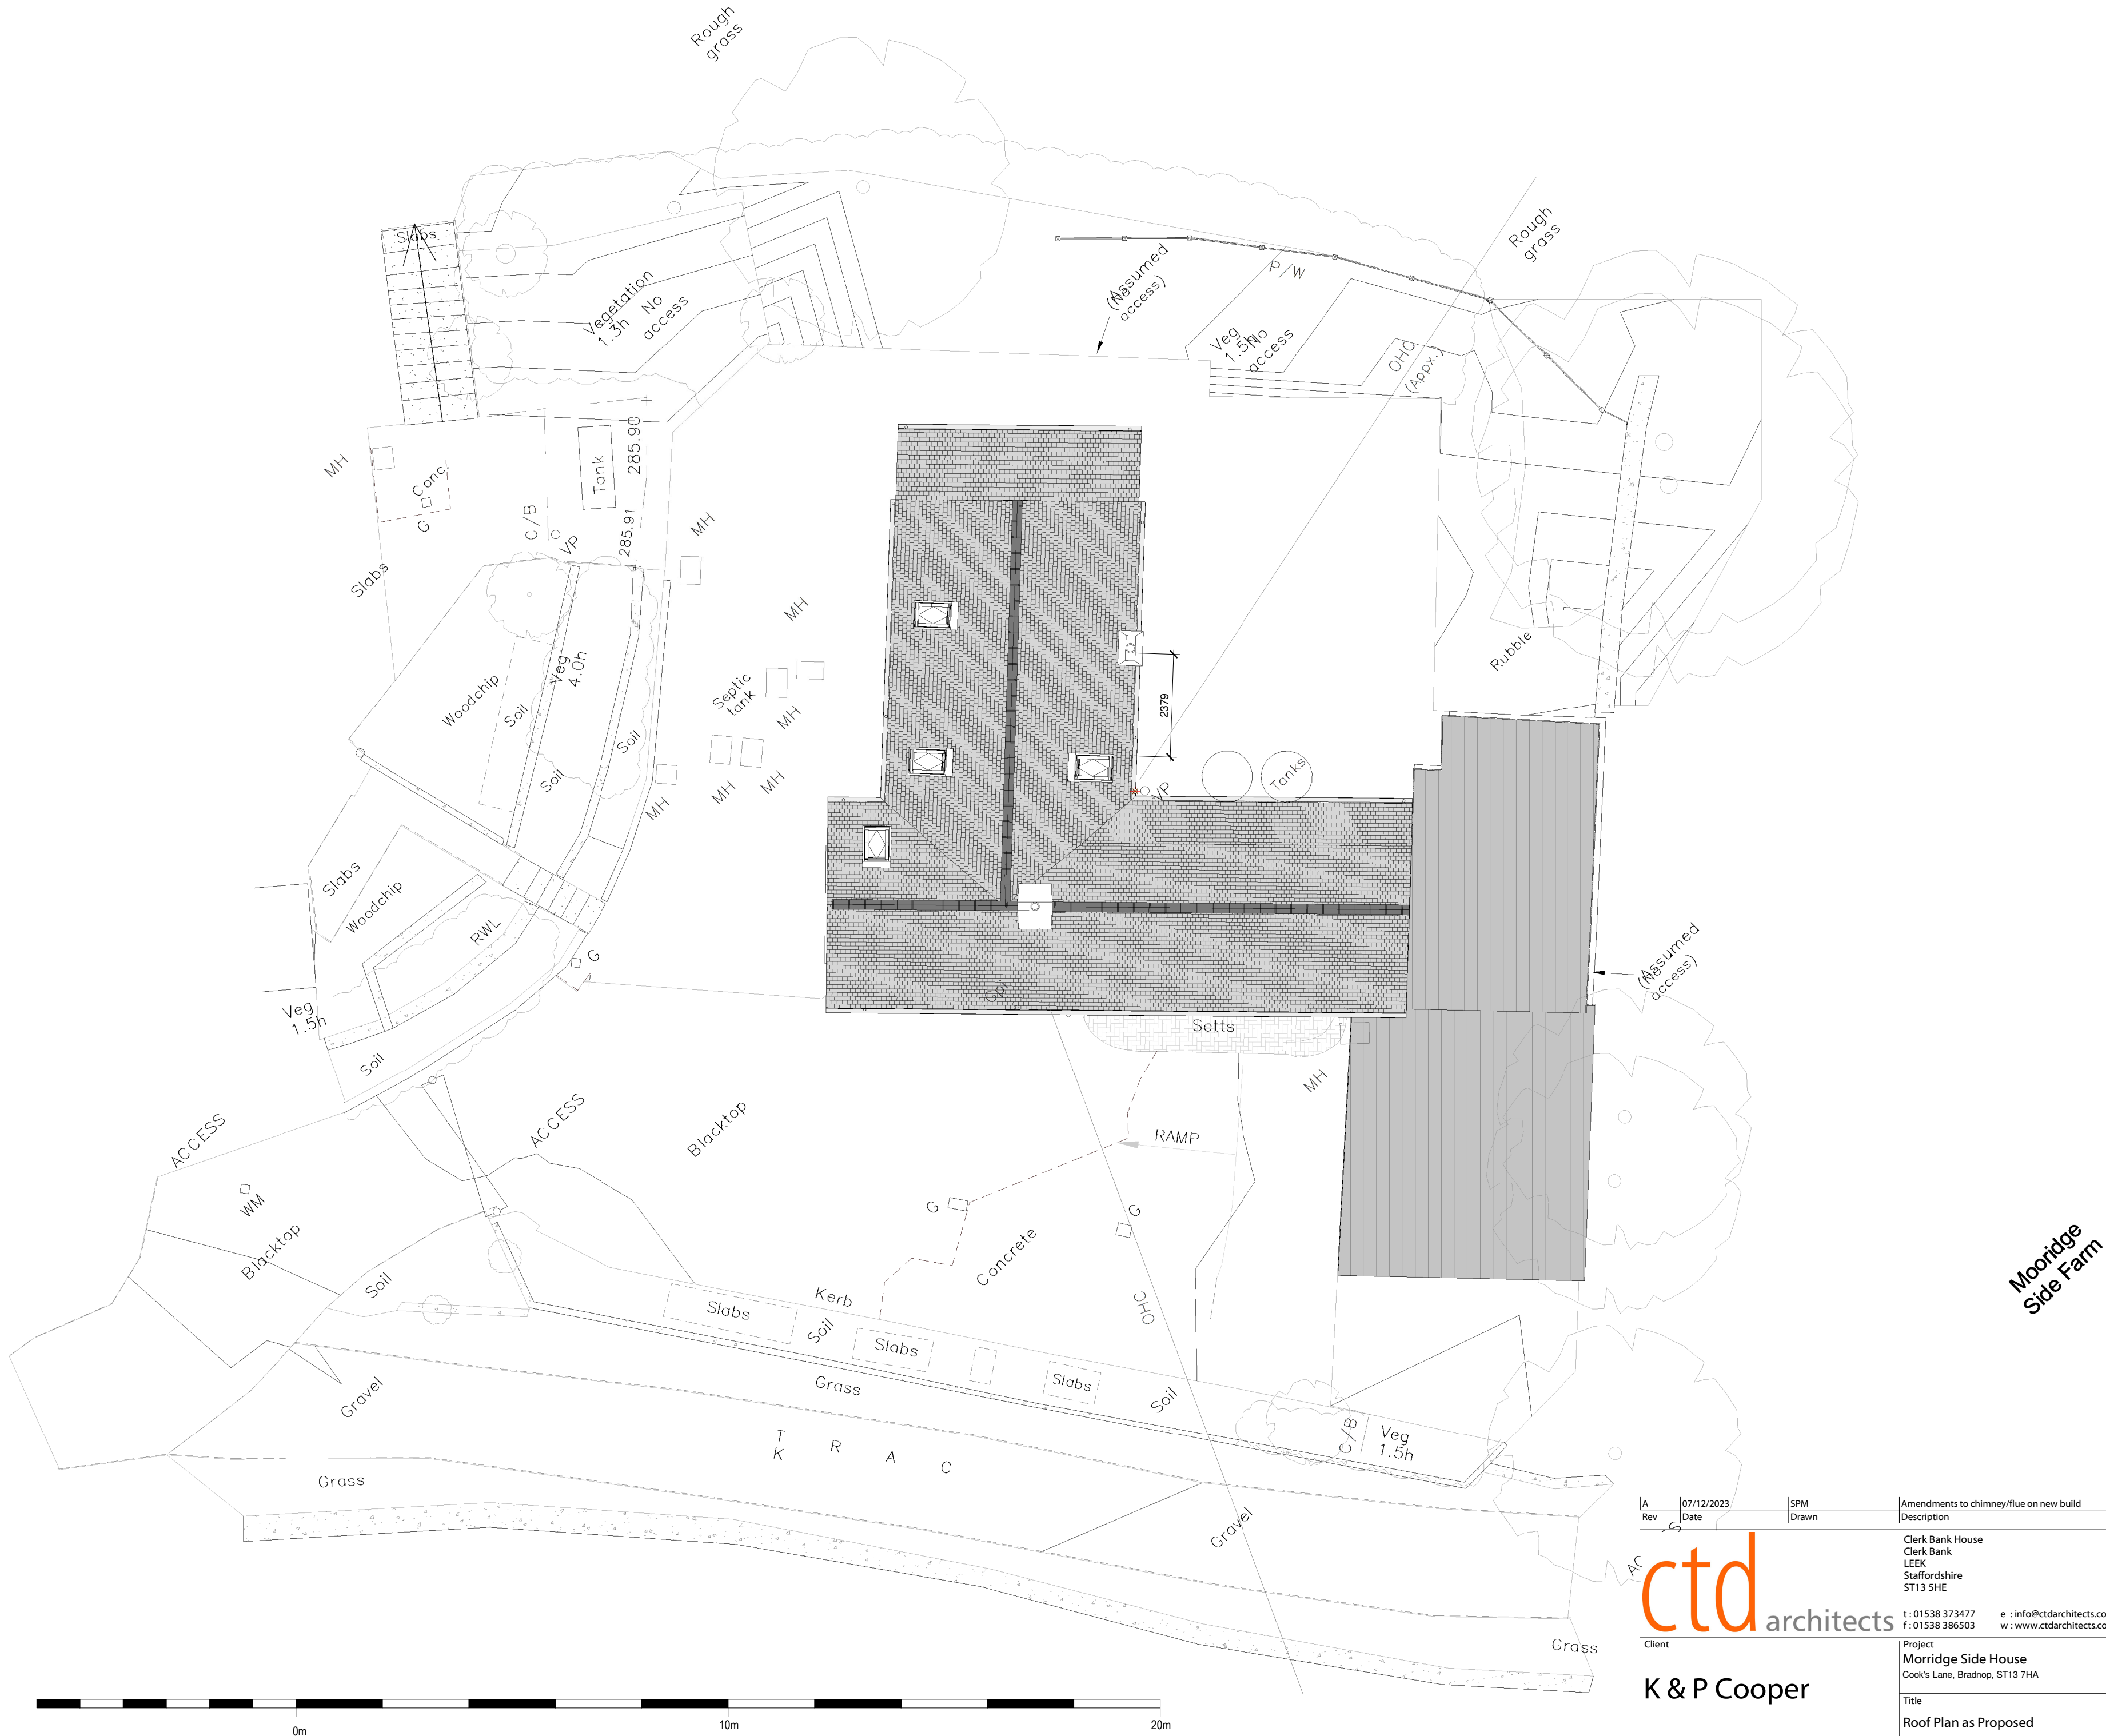


A	07/12/2023	SPM	Amendments to chimney/flue on new build			
	Rev Date	Drawn	Description			
Client			Project		Scale	
K & P Cooper			Clerk Bank House Clerk Bank LEEK Staffordshire ST13 5HE		1 : 100	
			t : 01538 373477 f : 01538 386503 e : info@ctdarchitects.co.uk w : www.ctdarchitects.co.uk		Size A2 Drawn SPM Chk'd CH Date 21/11/2023	
Project			Morridge Side House Cook's Lane, Bradnop, ST13 7HA		Status	
			Roof Plan as Proposed		PLANNING APPLICATION	
Job No.			Drawing No		Rev.	
			2205		AL17	
Title			A			