

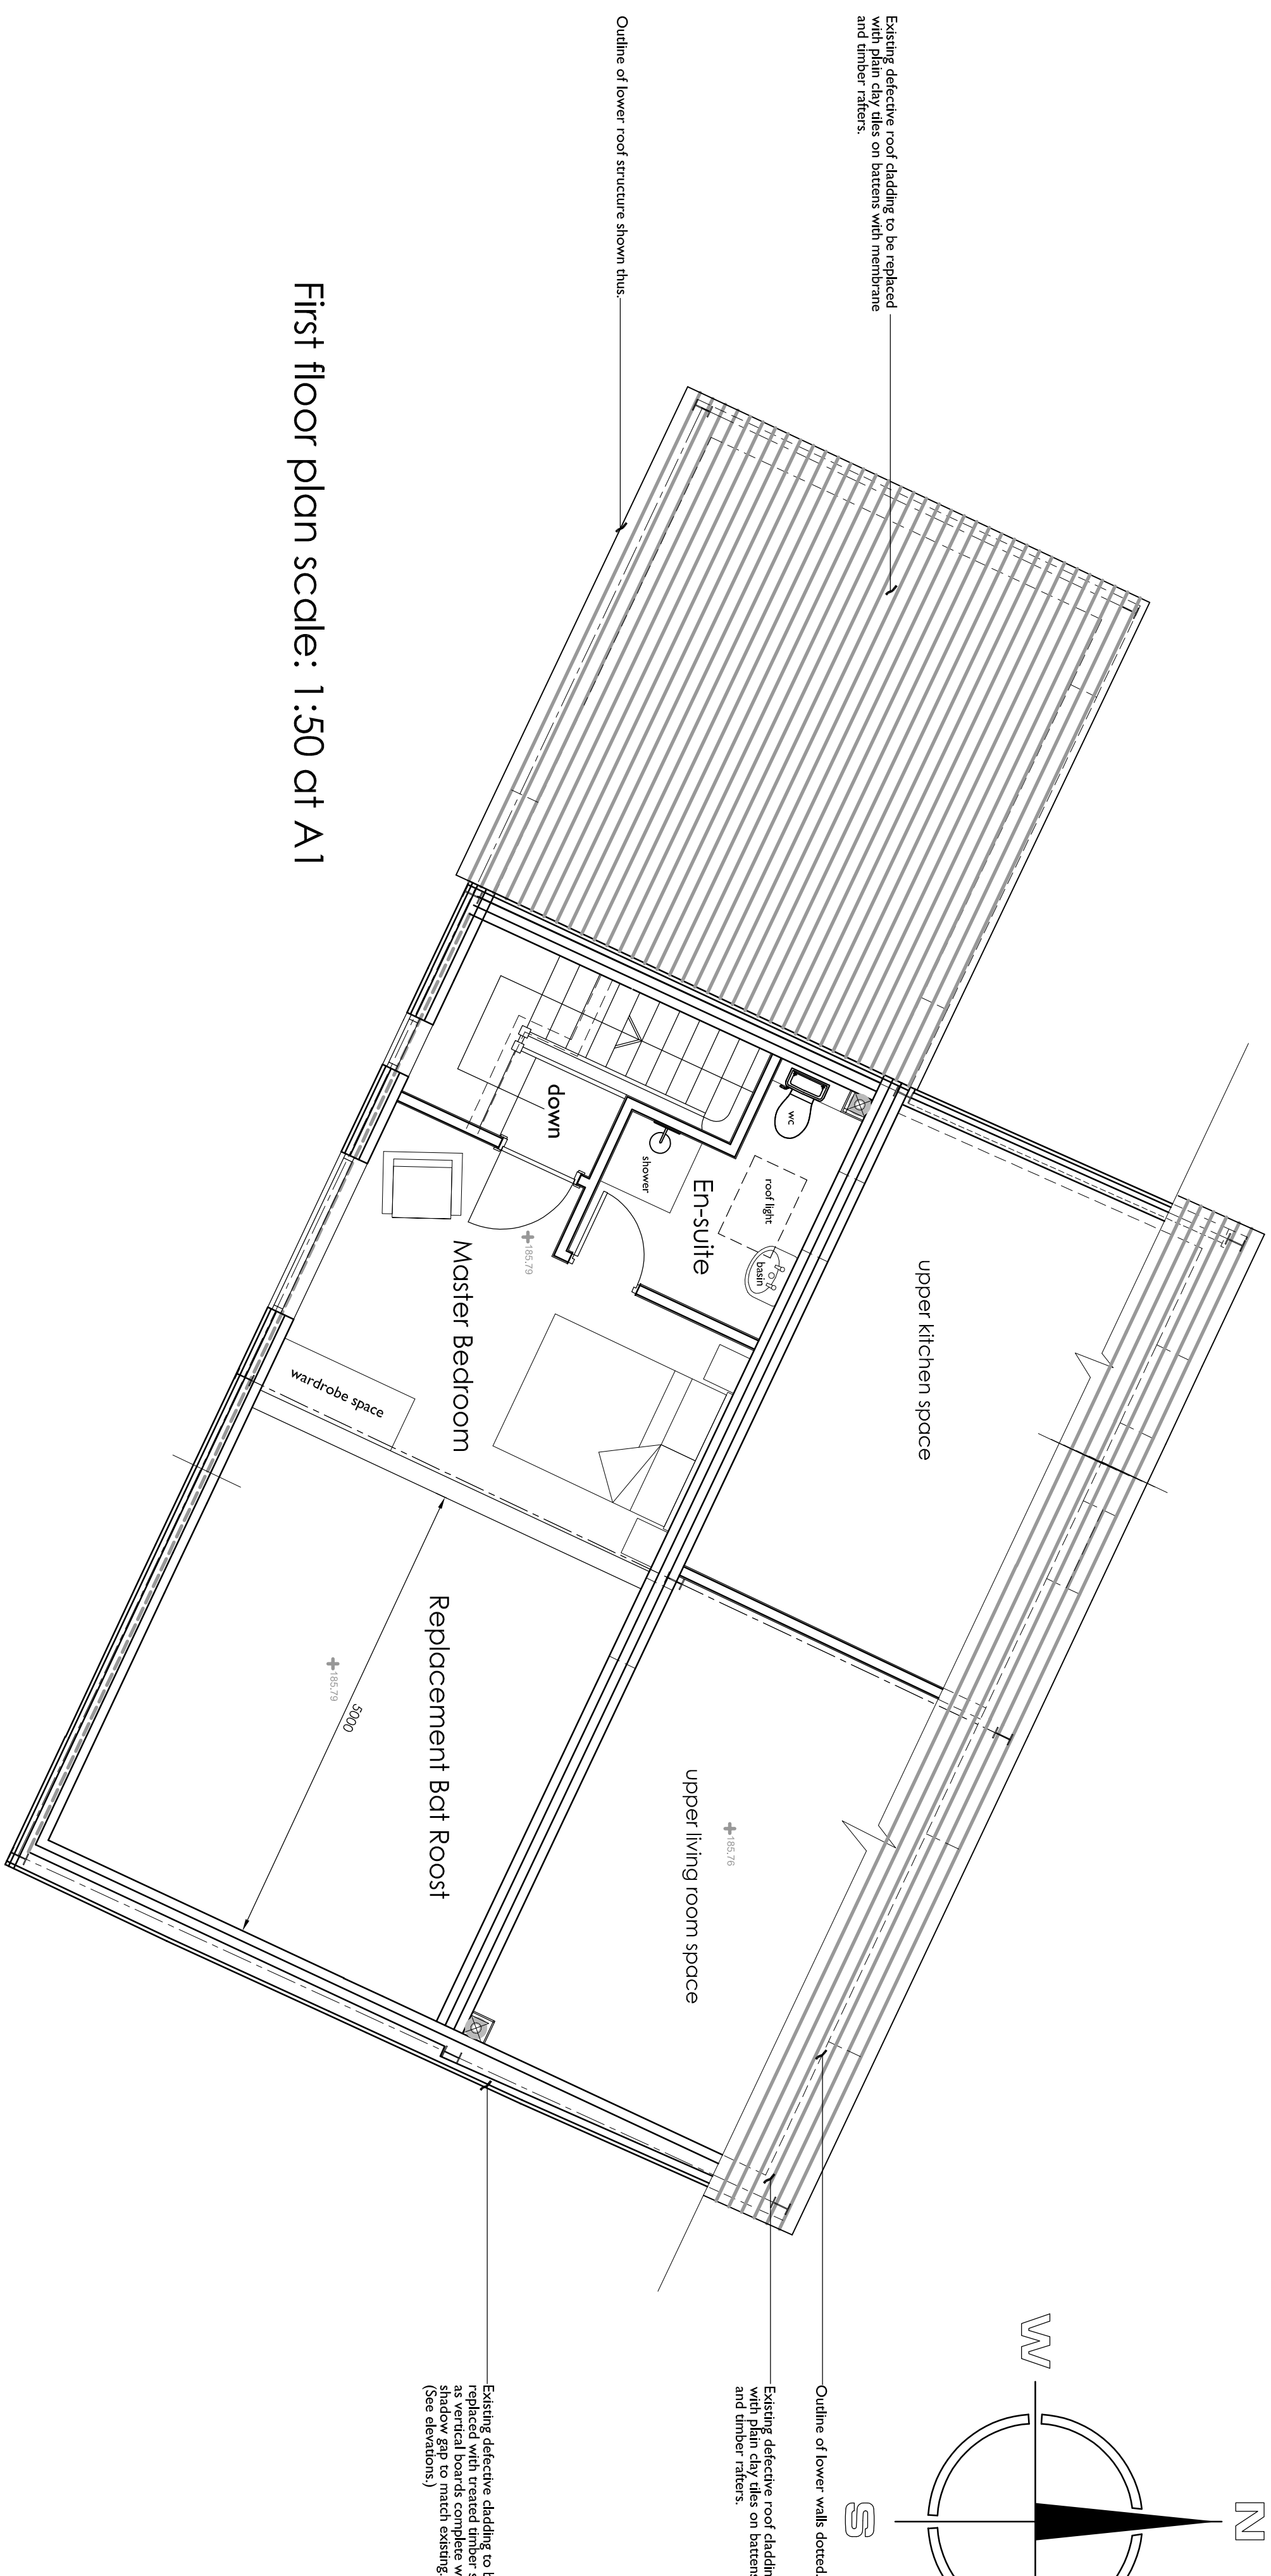
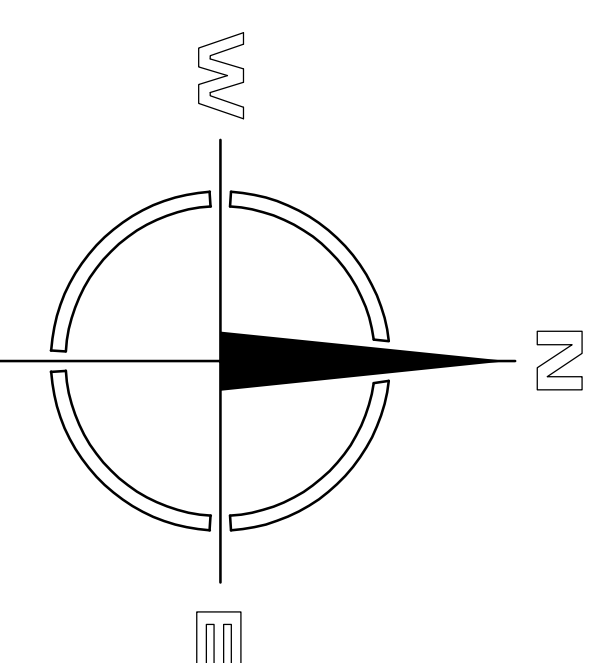


Copyright to this drawing is vested in the Architect and it must not be copied or reproduced without consent. Required dimensions only are to be taken from this drawing. All contractors must visit the site and be responsible for taking and checking all dimensions relative to their work. Hewitt & Co. Architects Ltd are to be advised of any variation between drawings and site conditions.




CLIENTS ARE ADVISED TO CLARIFY DIMENSIONS WITH THE ARCHITECT PRIOR TO SETTING OUT AND NOT TO SCALE FROM THE DRAWING

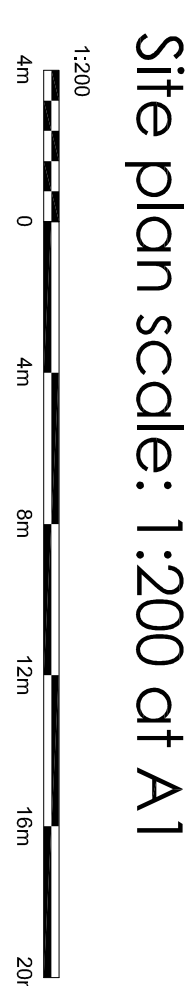

First floor plan scale: 1:50 at A1

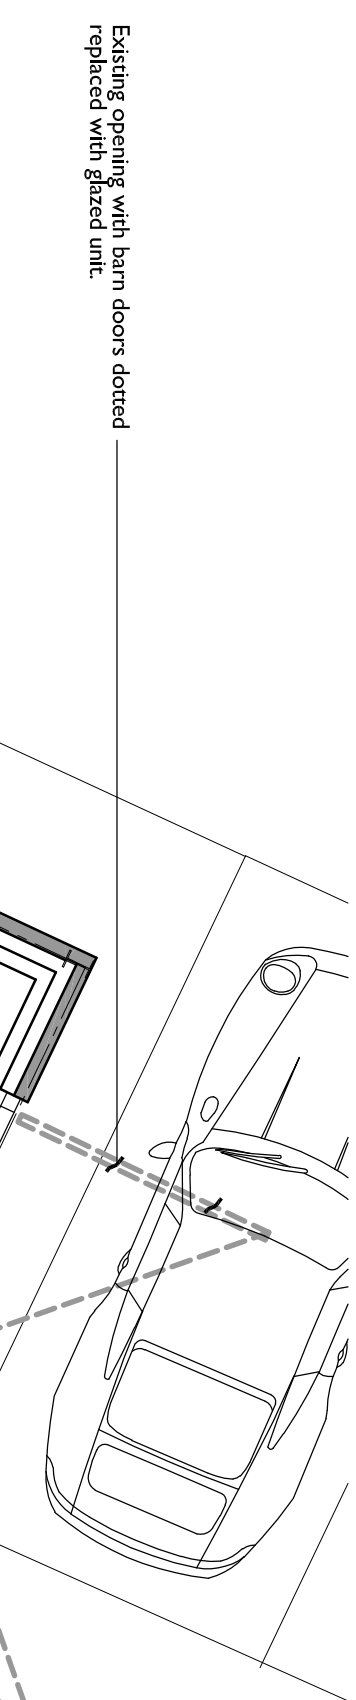

Site plan scale: 1:200 at A1

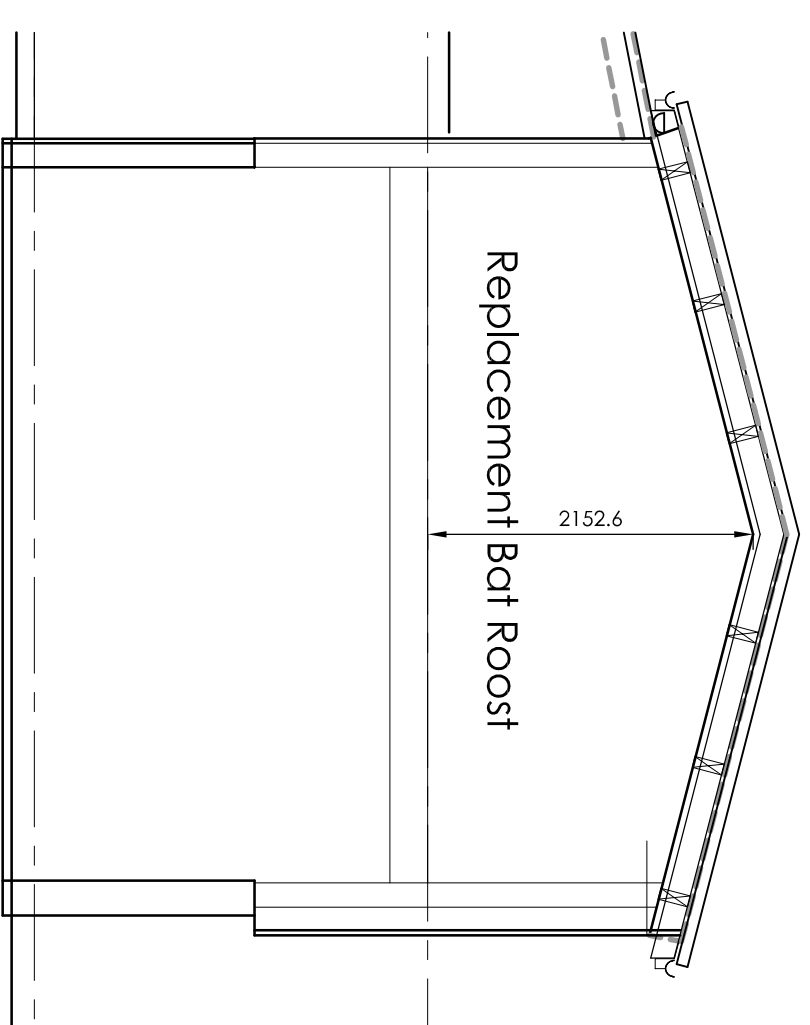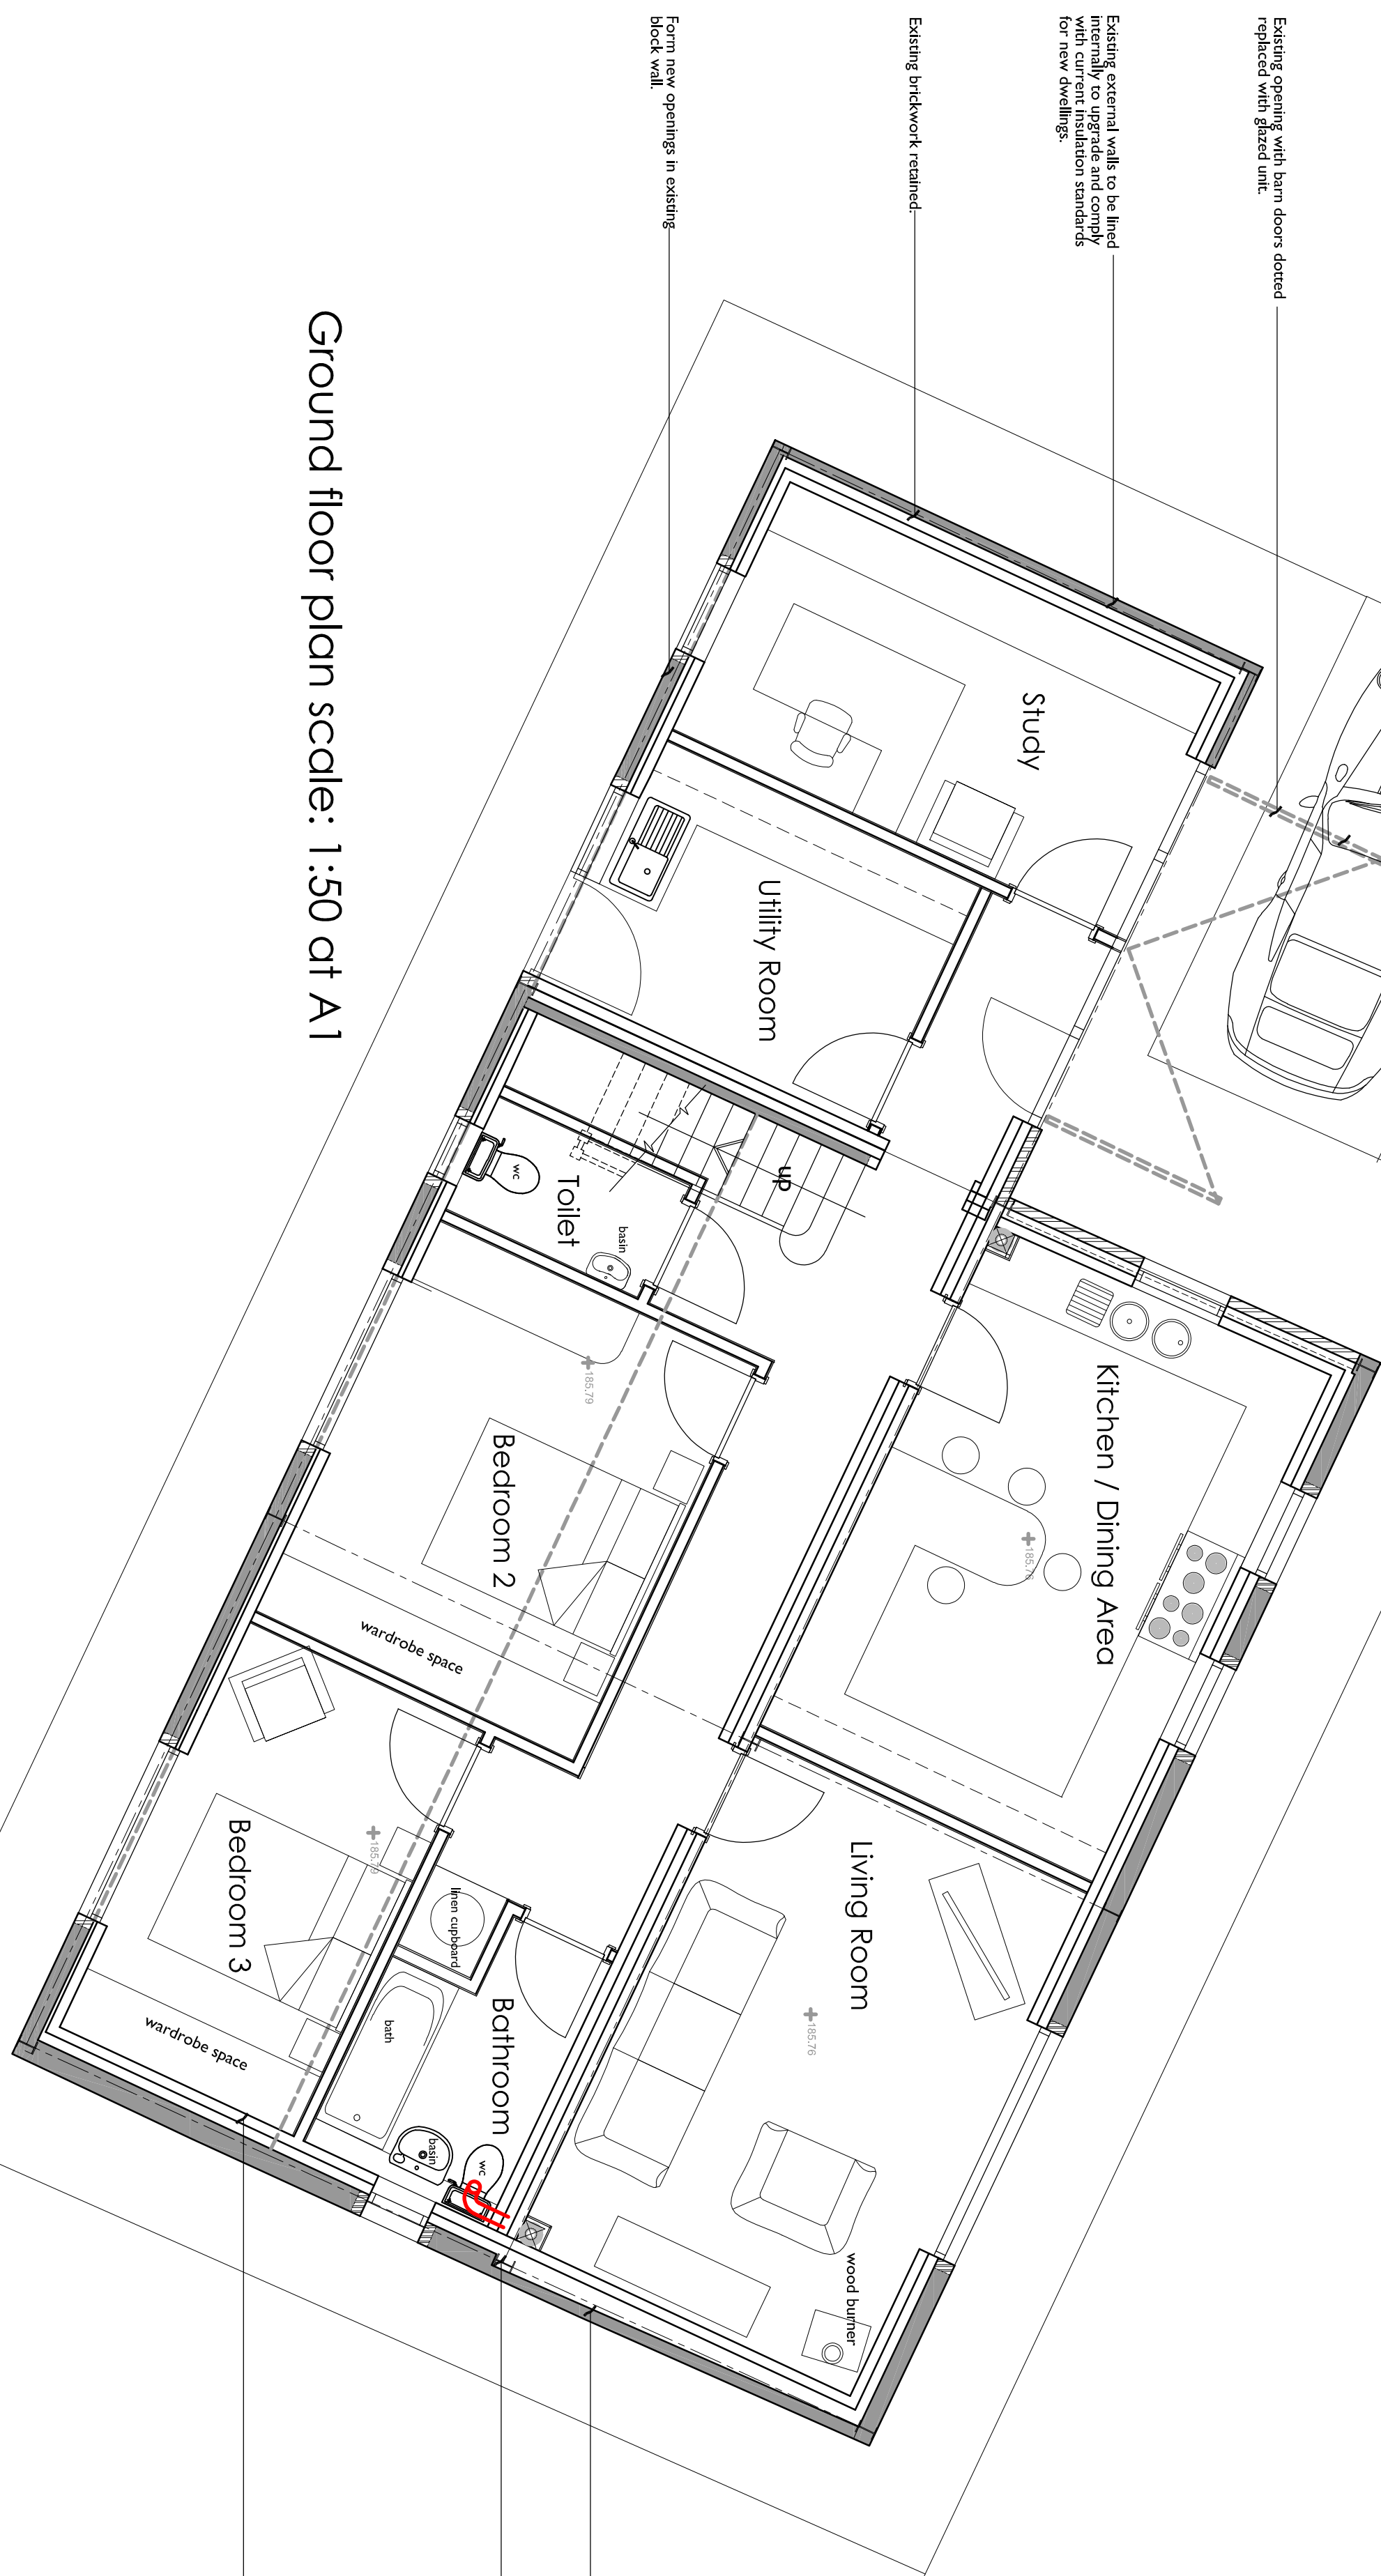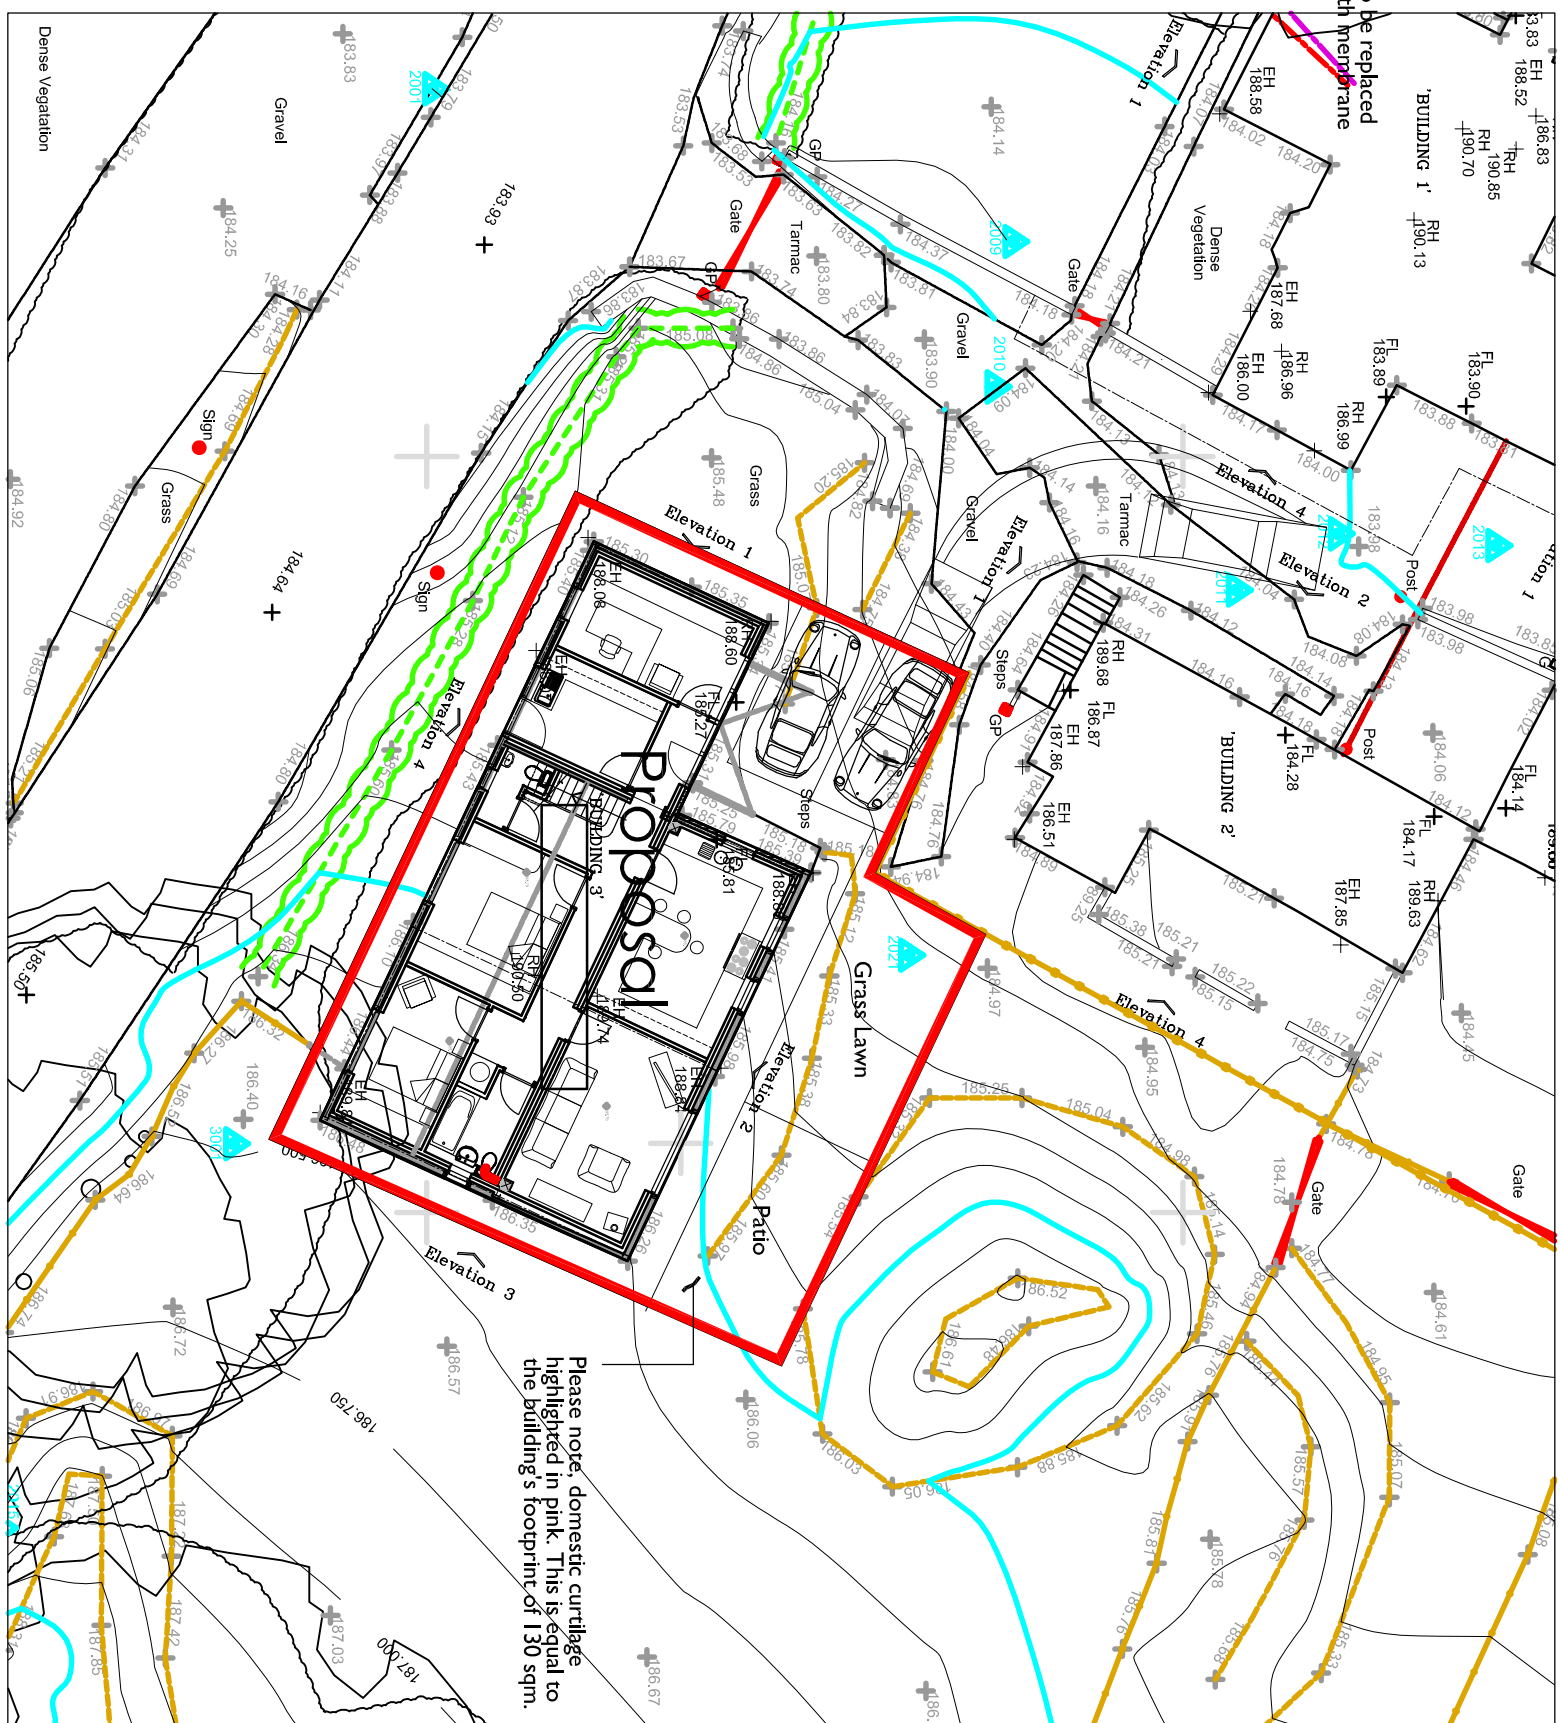

Indicative Section through
Replacement Bat Roost
scale: 1:50 at A1

Ground floor plan scale: 1:50 at A1

Total Gross Internal Area :
162.37 sqm

