



Copyright of this drawing is vested in the Architect and it must not be copied or reproduced without consent. Figured dimensions only are to be taken from this drawing. All contractors must visit the site and be responsible for taking and checking all dimensions relative to their work. Hewitt&Carr Architects Ltd are to be advised of any variation between drawings and site conditions. CLIENTS ARE ADVISED TO CLARIFY DIMENSIONS WITH THE ARCHITECT PRIOR TO SETTING OUT AND NOT TO SCALE FROM THE DRAWING.

Rev.	Drawn	Comments	Date
A	SG	Amended in line with design development	27/06/2023
B	SG	Removed Rear Dormer	11/01/2024

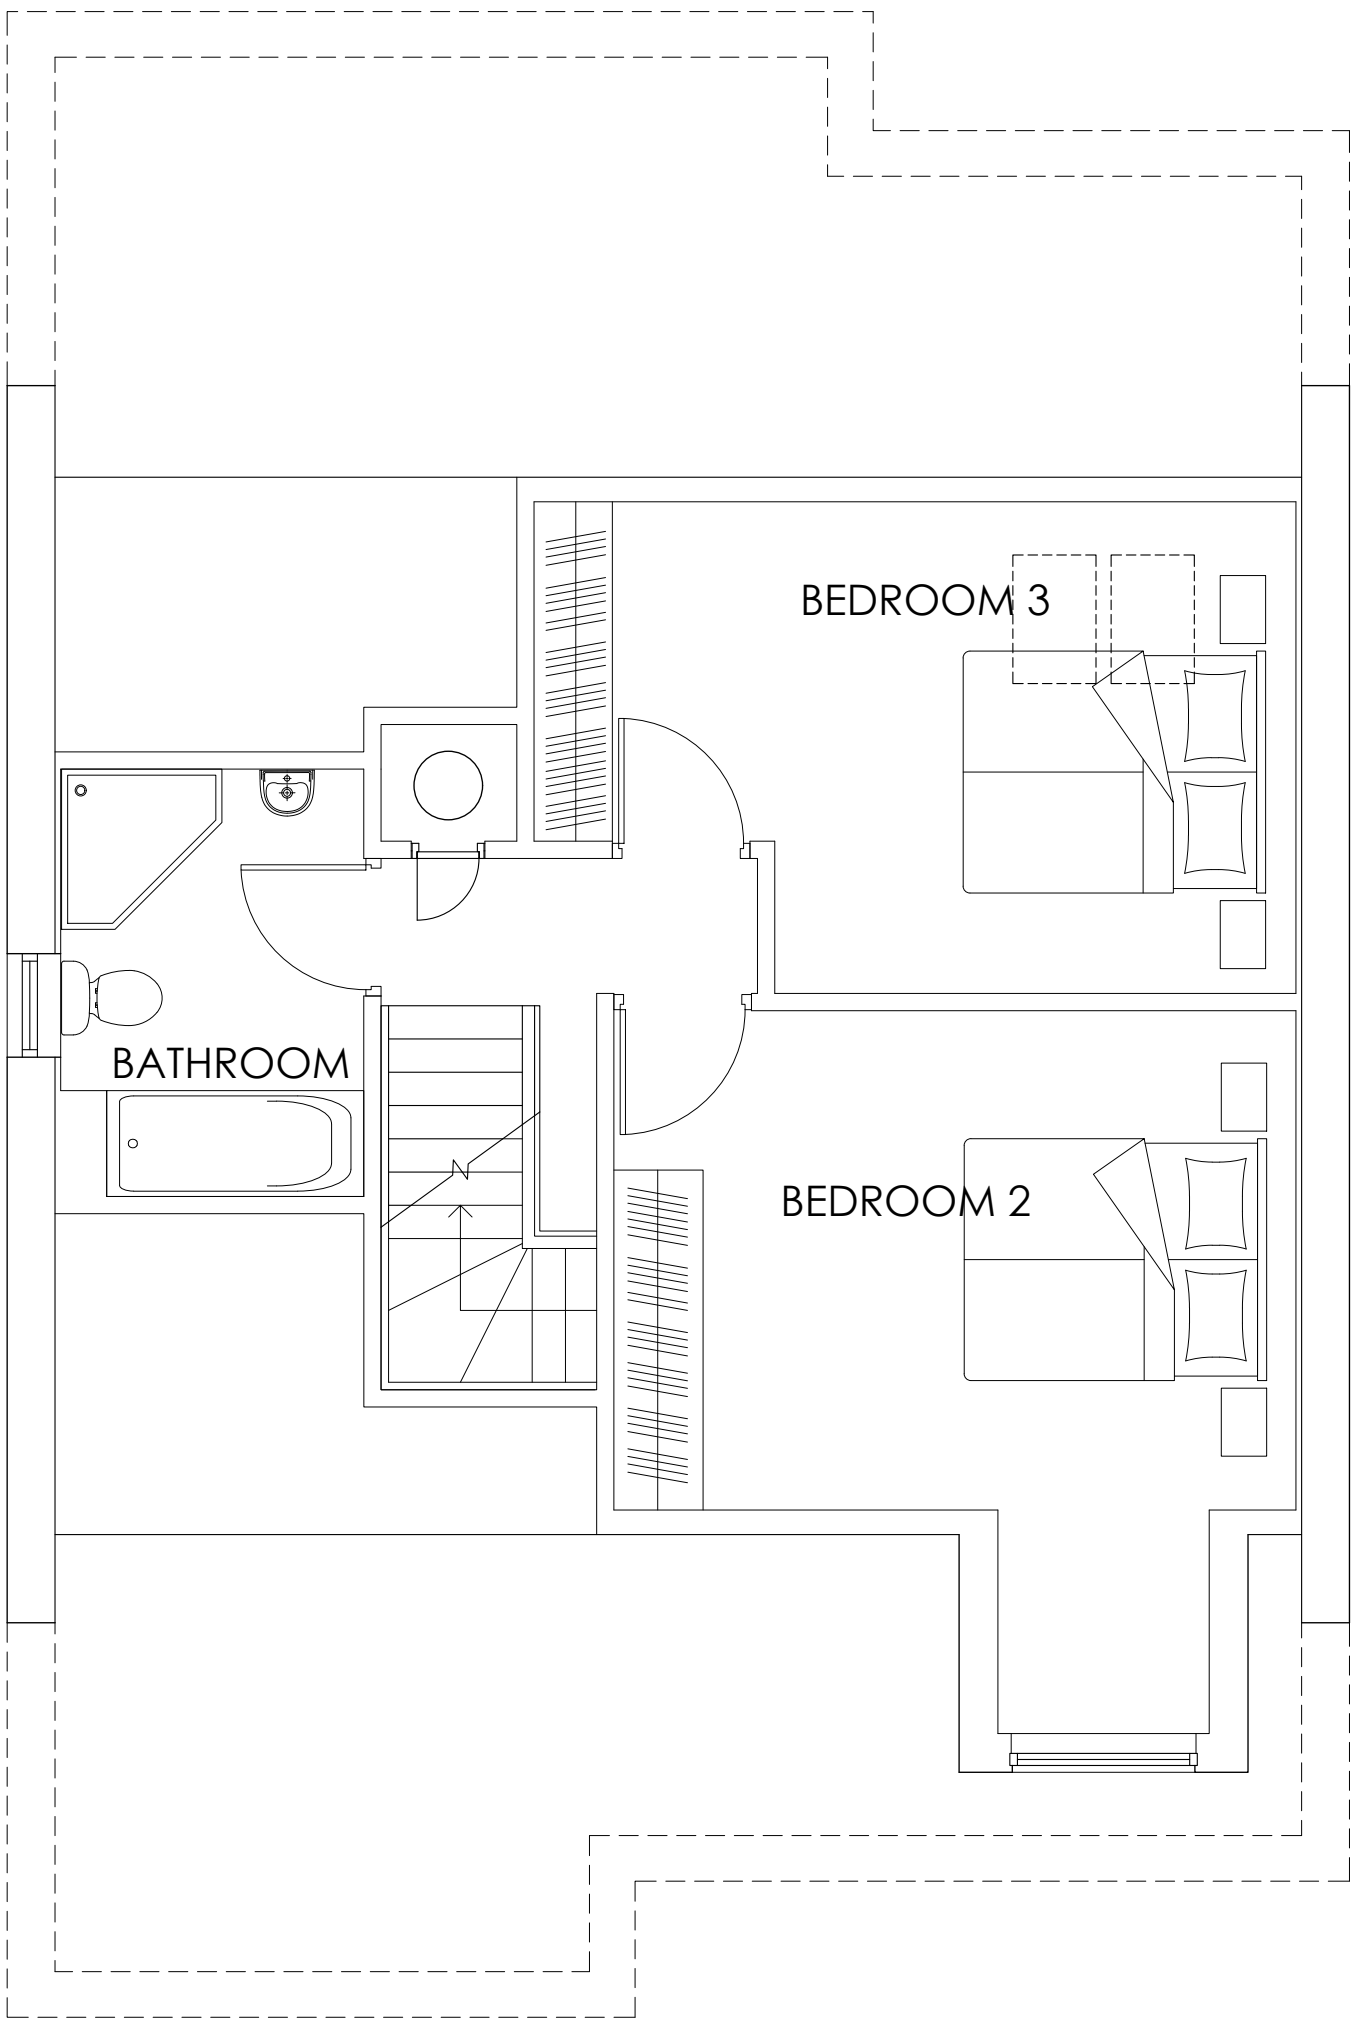

First Floor Plan 1:50

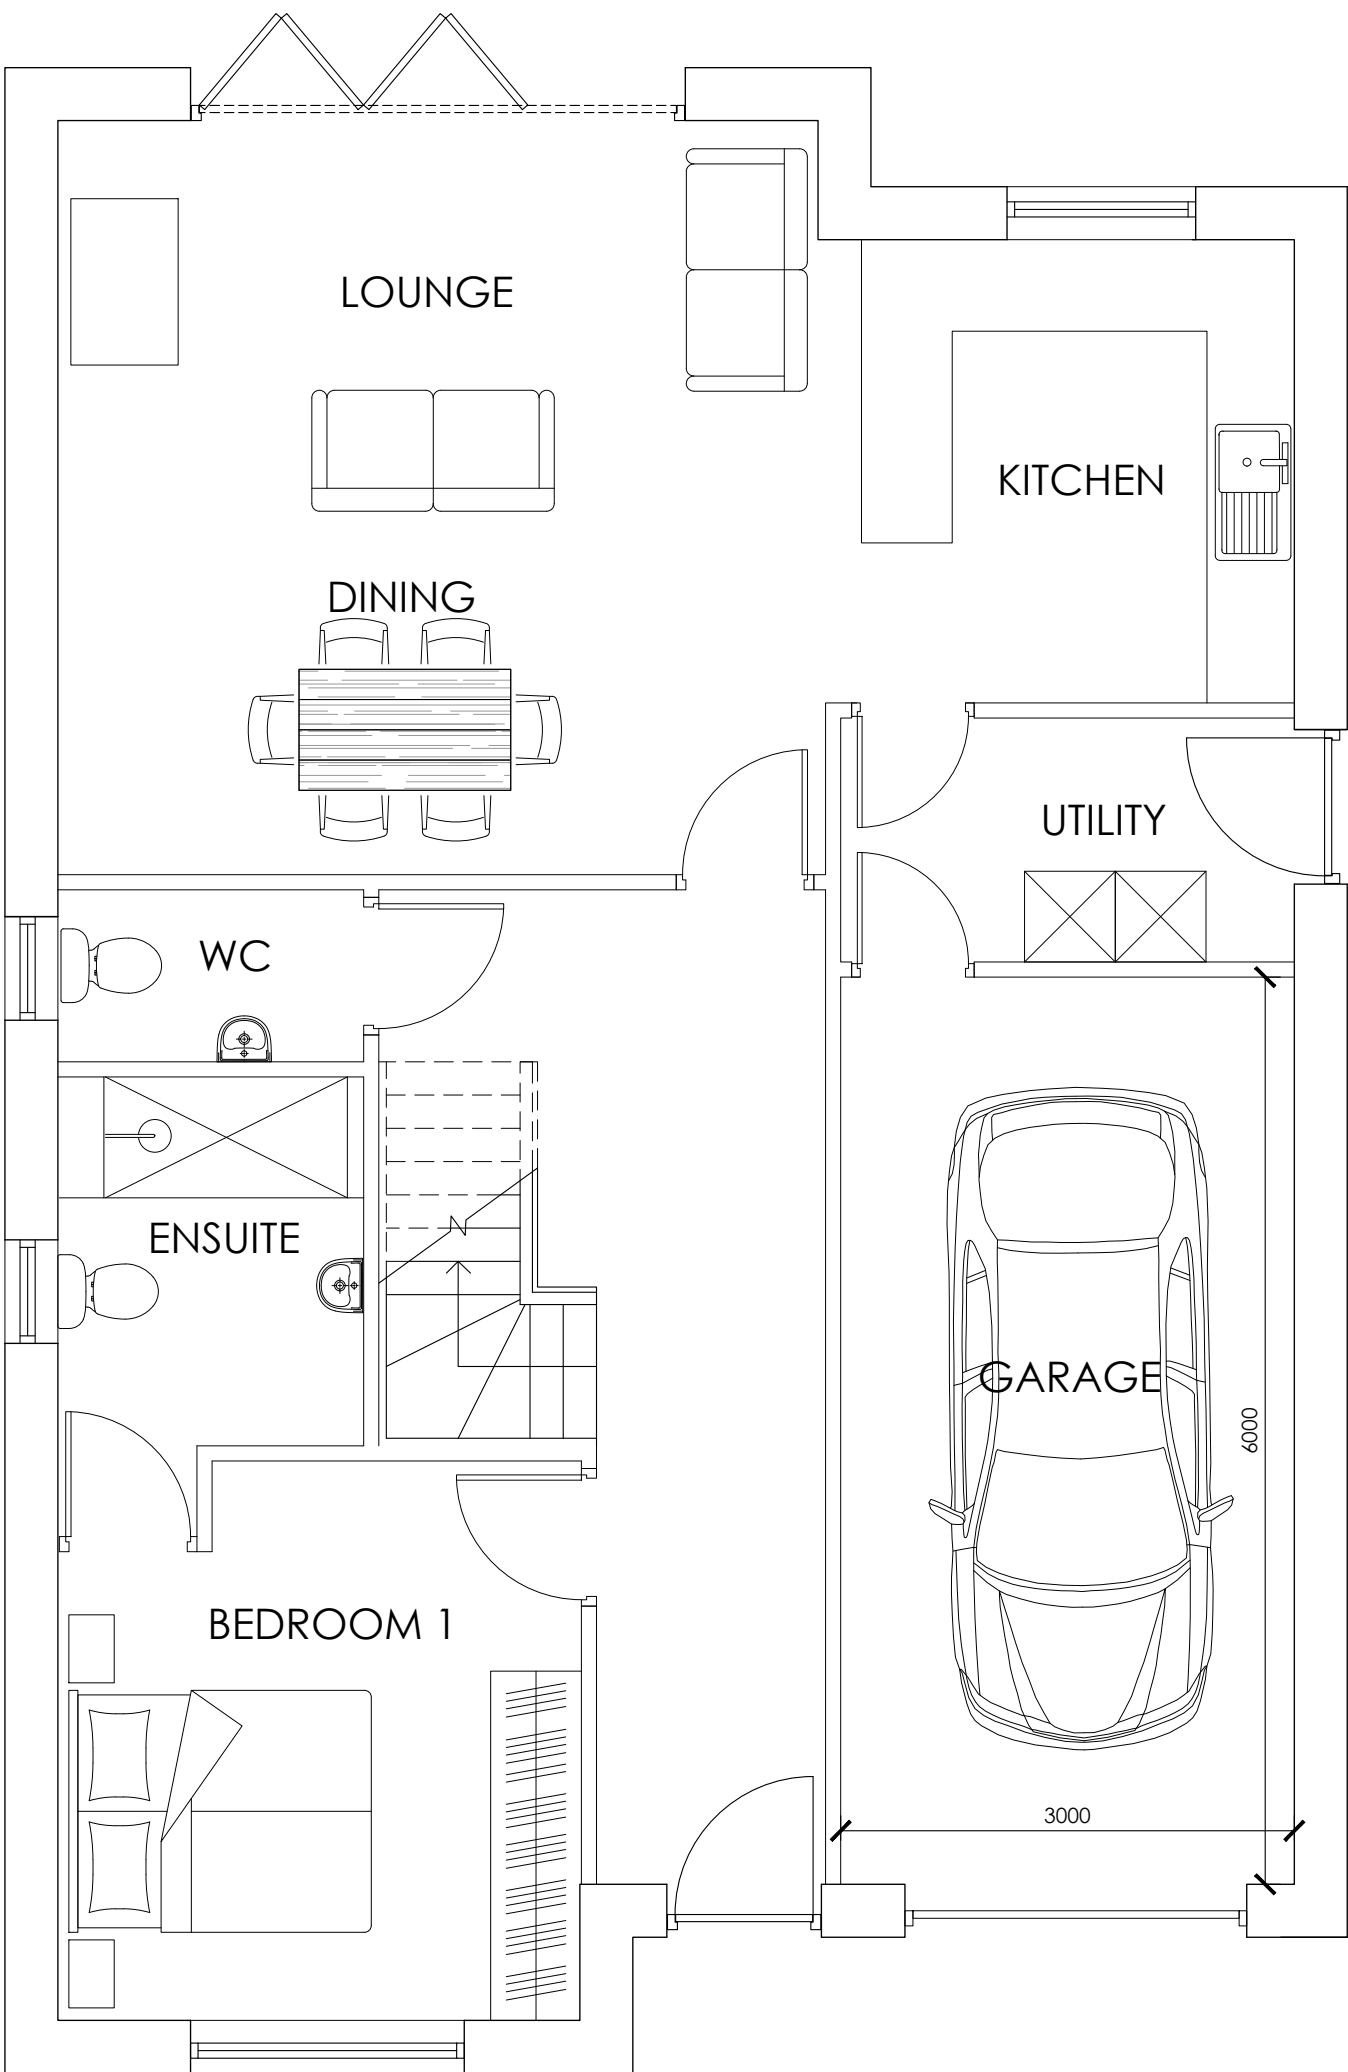

Ground Floor Plan 1:50



Rear Elevation 1:50




Side Elevation 1:50



Front Elevation 1:50



Side Elevation 1:50

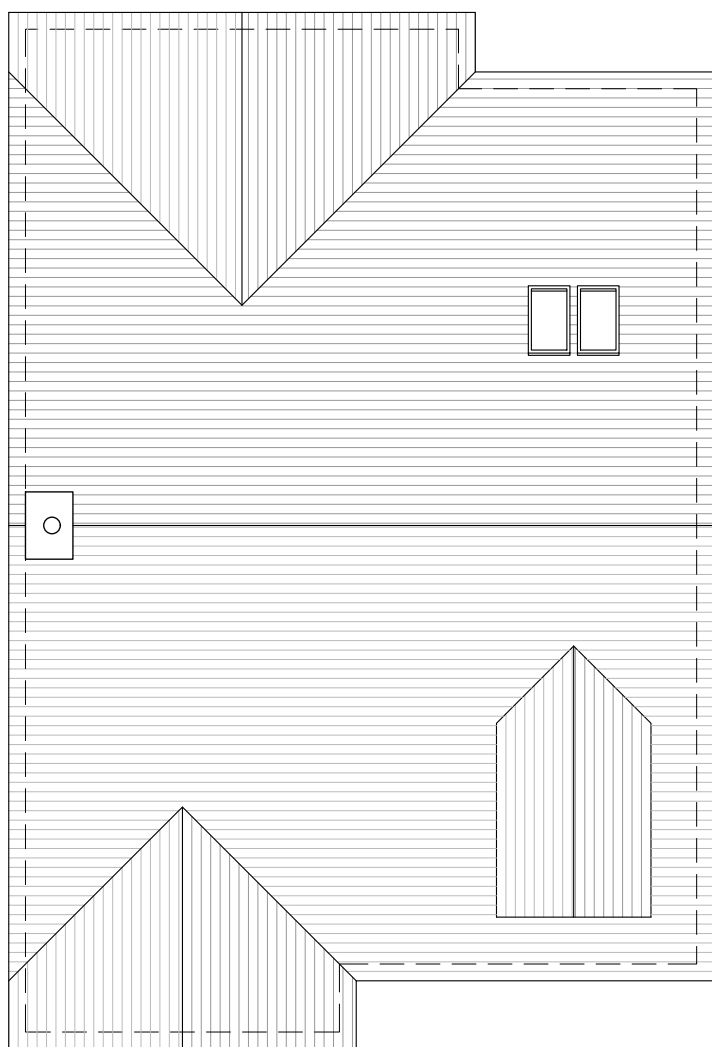

Roof Plan 1:100

Hewitt&CarrArchitects

A: DaisyBank House | 17-19 Leek Road | Cheadle | ST10 1JE
T: 01538 756888
E: enquiries@hcarchitects.co.uk
W: www.hcarchitects.co.uk

Client
Markden Homes

Project
Residential Development at Land Off
Tenford Lane, Upper Tean

Title
House Type F: 3 Bed Bungalow
Plans and Elevations

Status
PLANNING

Date
April 2023

Scale @A1
As Stated

Project No
01204

Drawing No.
PL(0)07


Drawn
ANK

Checked

Rev
B

Type F
3 Bed

GIA - 141.8sqm/1524sqft

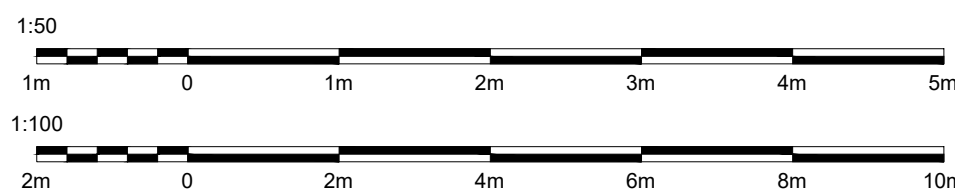

PLANNING

File Ref: H&C 987