




Copyright of this drawing is vested in the Architect and it must not be copied or reproduced without consent. Figures dimensions only are to be taken from this drawing. All contractors must visit the site and be responsible for taking and checking all dimensions relative to their work. Hewitt&Carr Architects Ltd are to be advised of any variation between drawings and site conditions. CLIENTS ARE ADVISED TO CLARIFY DIMENSIONS WITH THE ARCHITECT PRIOR TO SETTING OUT AND NOT TO SCALE FROM THE DRAWING

| Rev. | Drawn | Comments                                      | Date       |
|------|-------|-----------------------------------------------|------------|
| A    | ANK   | Amendments due to client feedback             | 02/05/2023 |
| B    | SG    | House Type C1 Added                           | 07/11/2023 |
| C    | SG    | Plot 27 Location Amended                      | 08/11/2023 |
| D    | SG    | Additional House Type K - 2 Bed Semi Bungalow | 09/01/2024 |
| E    | SG    | Adjusted Plot Positions 32-38                 | 18/01/2024 |

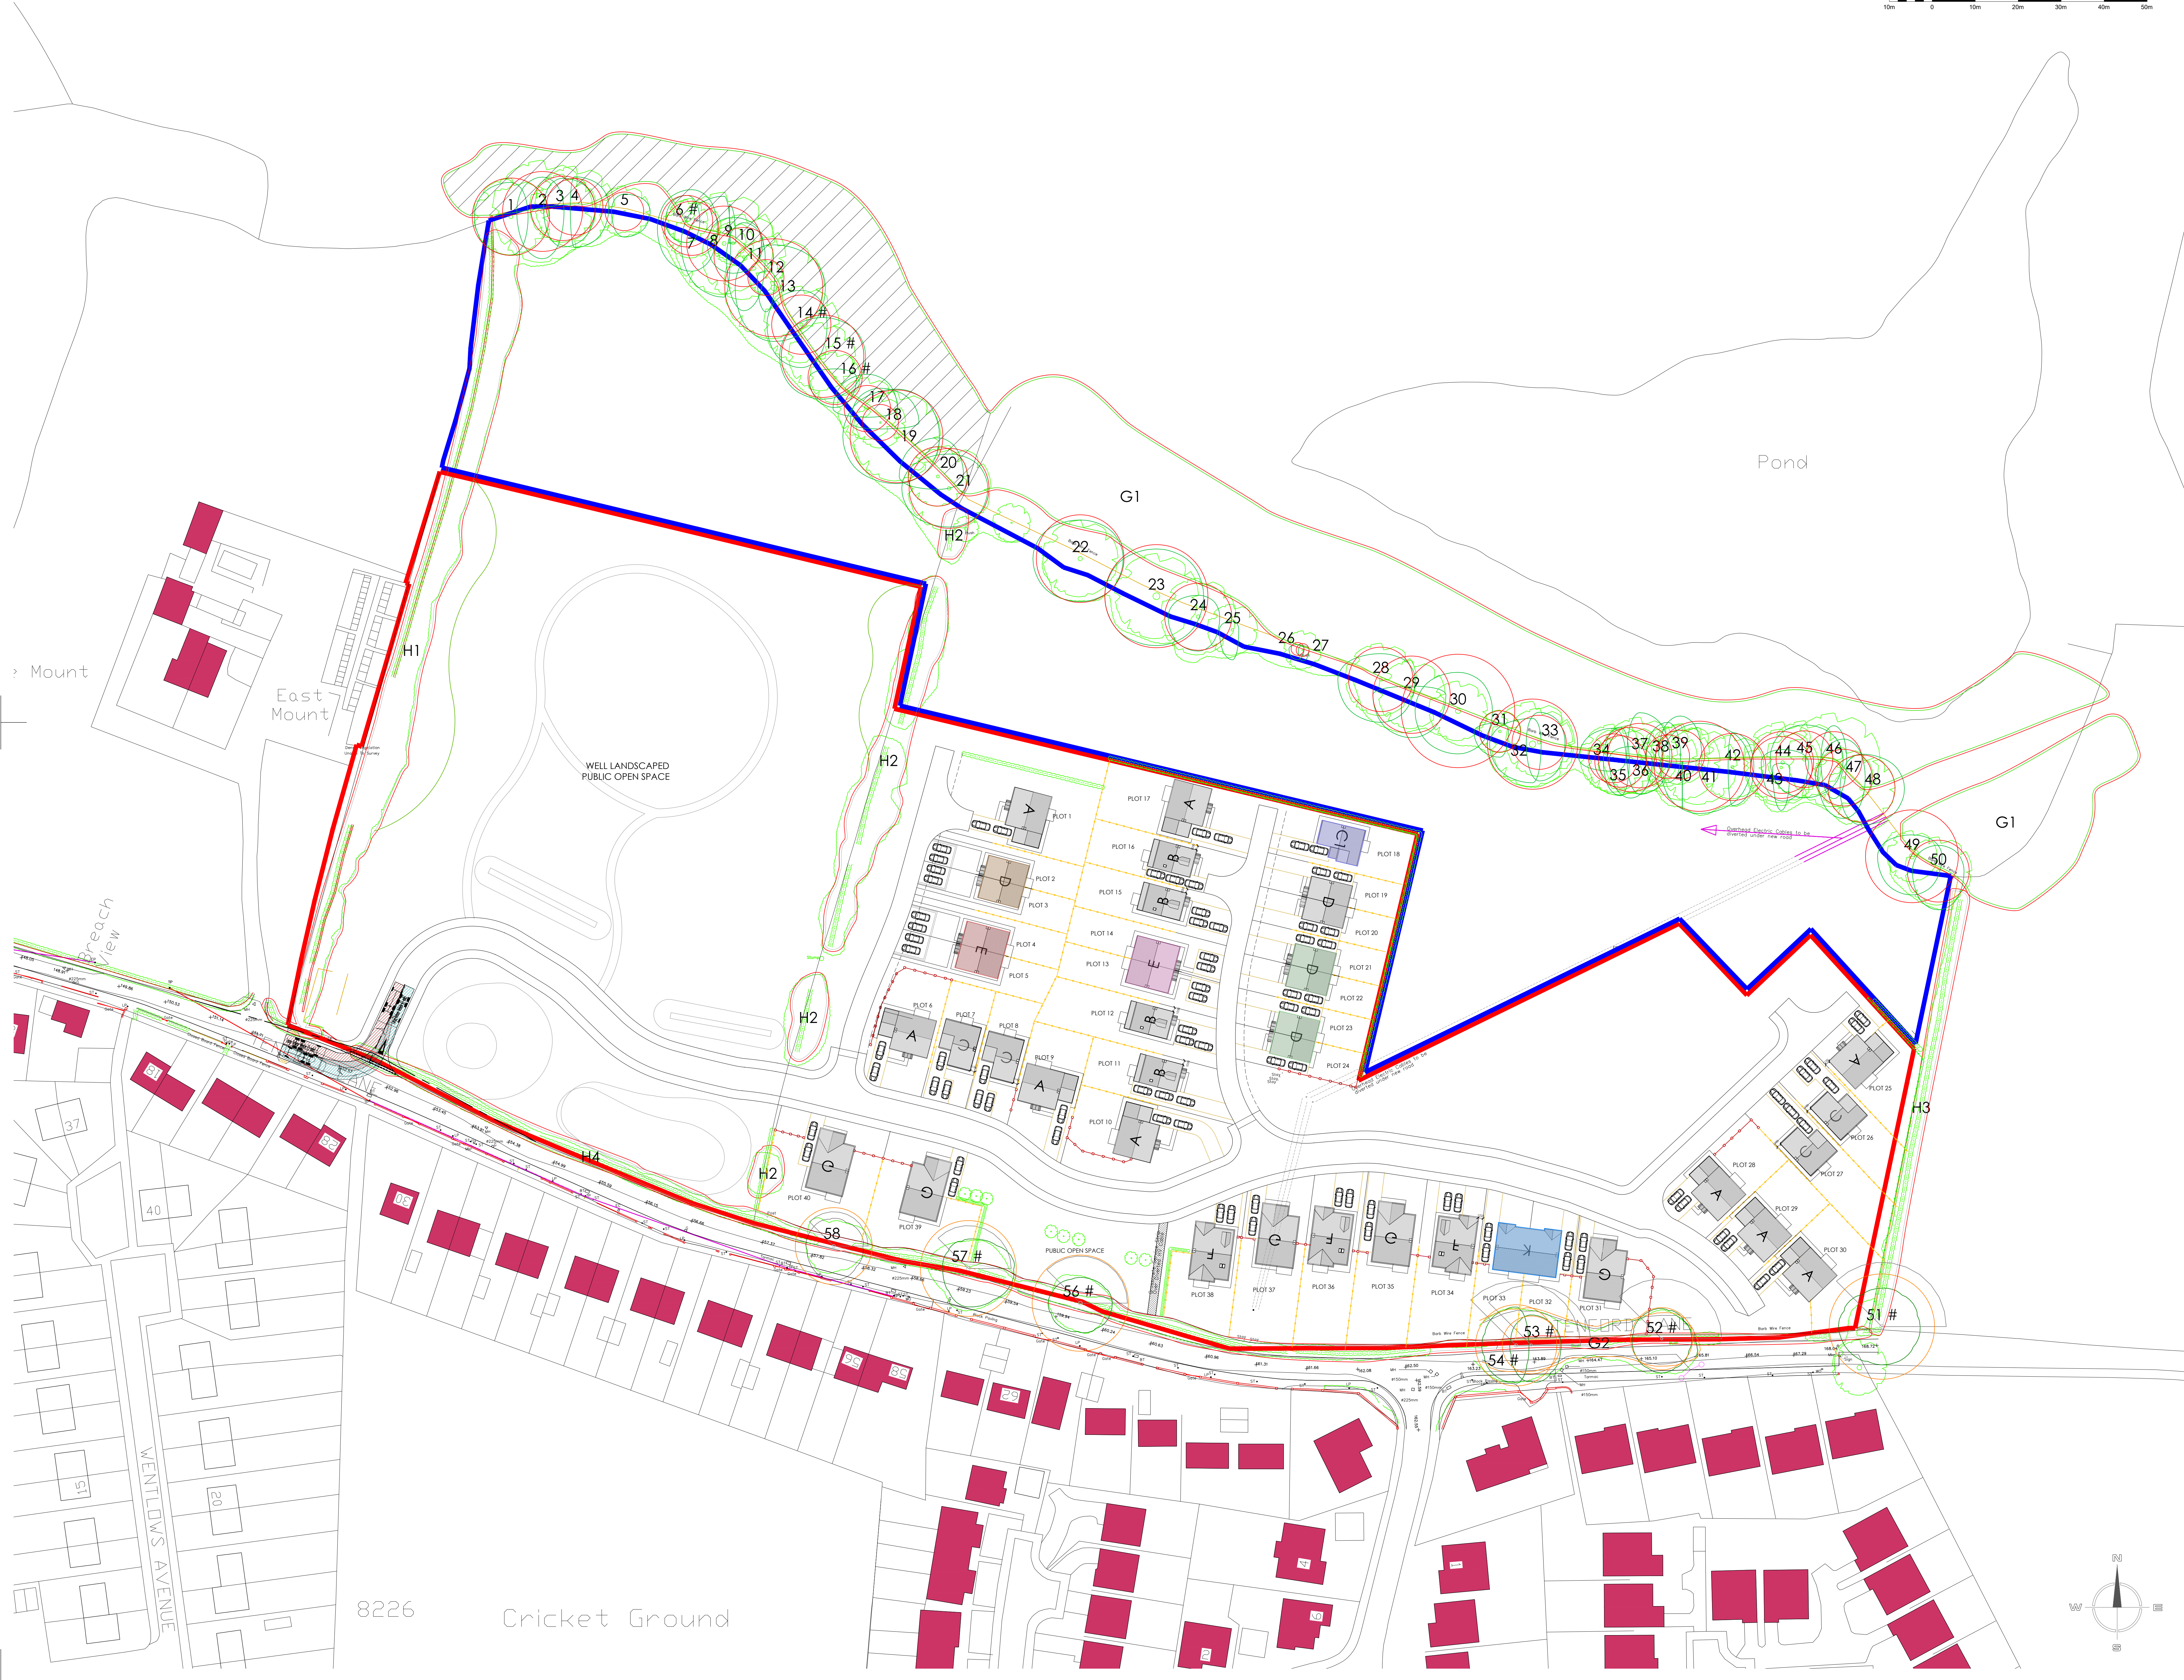

- 2no. 3 Bedroom Semi-Detached House - Social Rented.
- 4no. 2 Bedroom Semi-Detached House - Social Rented.
- 2no. 2 Bedroom Semi-Detached Bungalow - Social Rented.
- 1no. 3 Bedroom Detached House - Social Rented.
- 2no. 3 Bedroom Semi-Detached House - Shared Ownership.
- 2no. 2 Bedroom Semi-Detached House - Shared Ownership.

**Hewitt&CarrArchitects**  
A: DaisyBank House 117-19 Leek Road 1 Cheadle 1 ST10 1JE  
T: 01538 756888  
E: enquiries@hcarcarchitects.co.uk  
W: www.hcarcarchitects.co.uk

Client  
Markden Homes

Project  
Residential Development  
Land Off Tenford Lane, Upper Tean

Title  
Proposed Site Plan  
Affordable Housing Allocation

Status  
Planning

Date  
July 2021

Scale @A0  
1:500

Project No  
01204 PL(0)10

Drawing No.

Drawn SG

Checked

Rev E

PLANNING

