


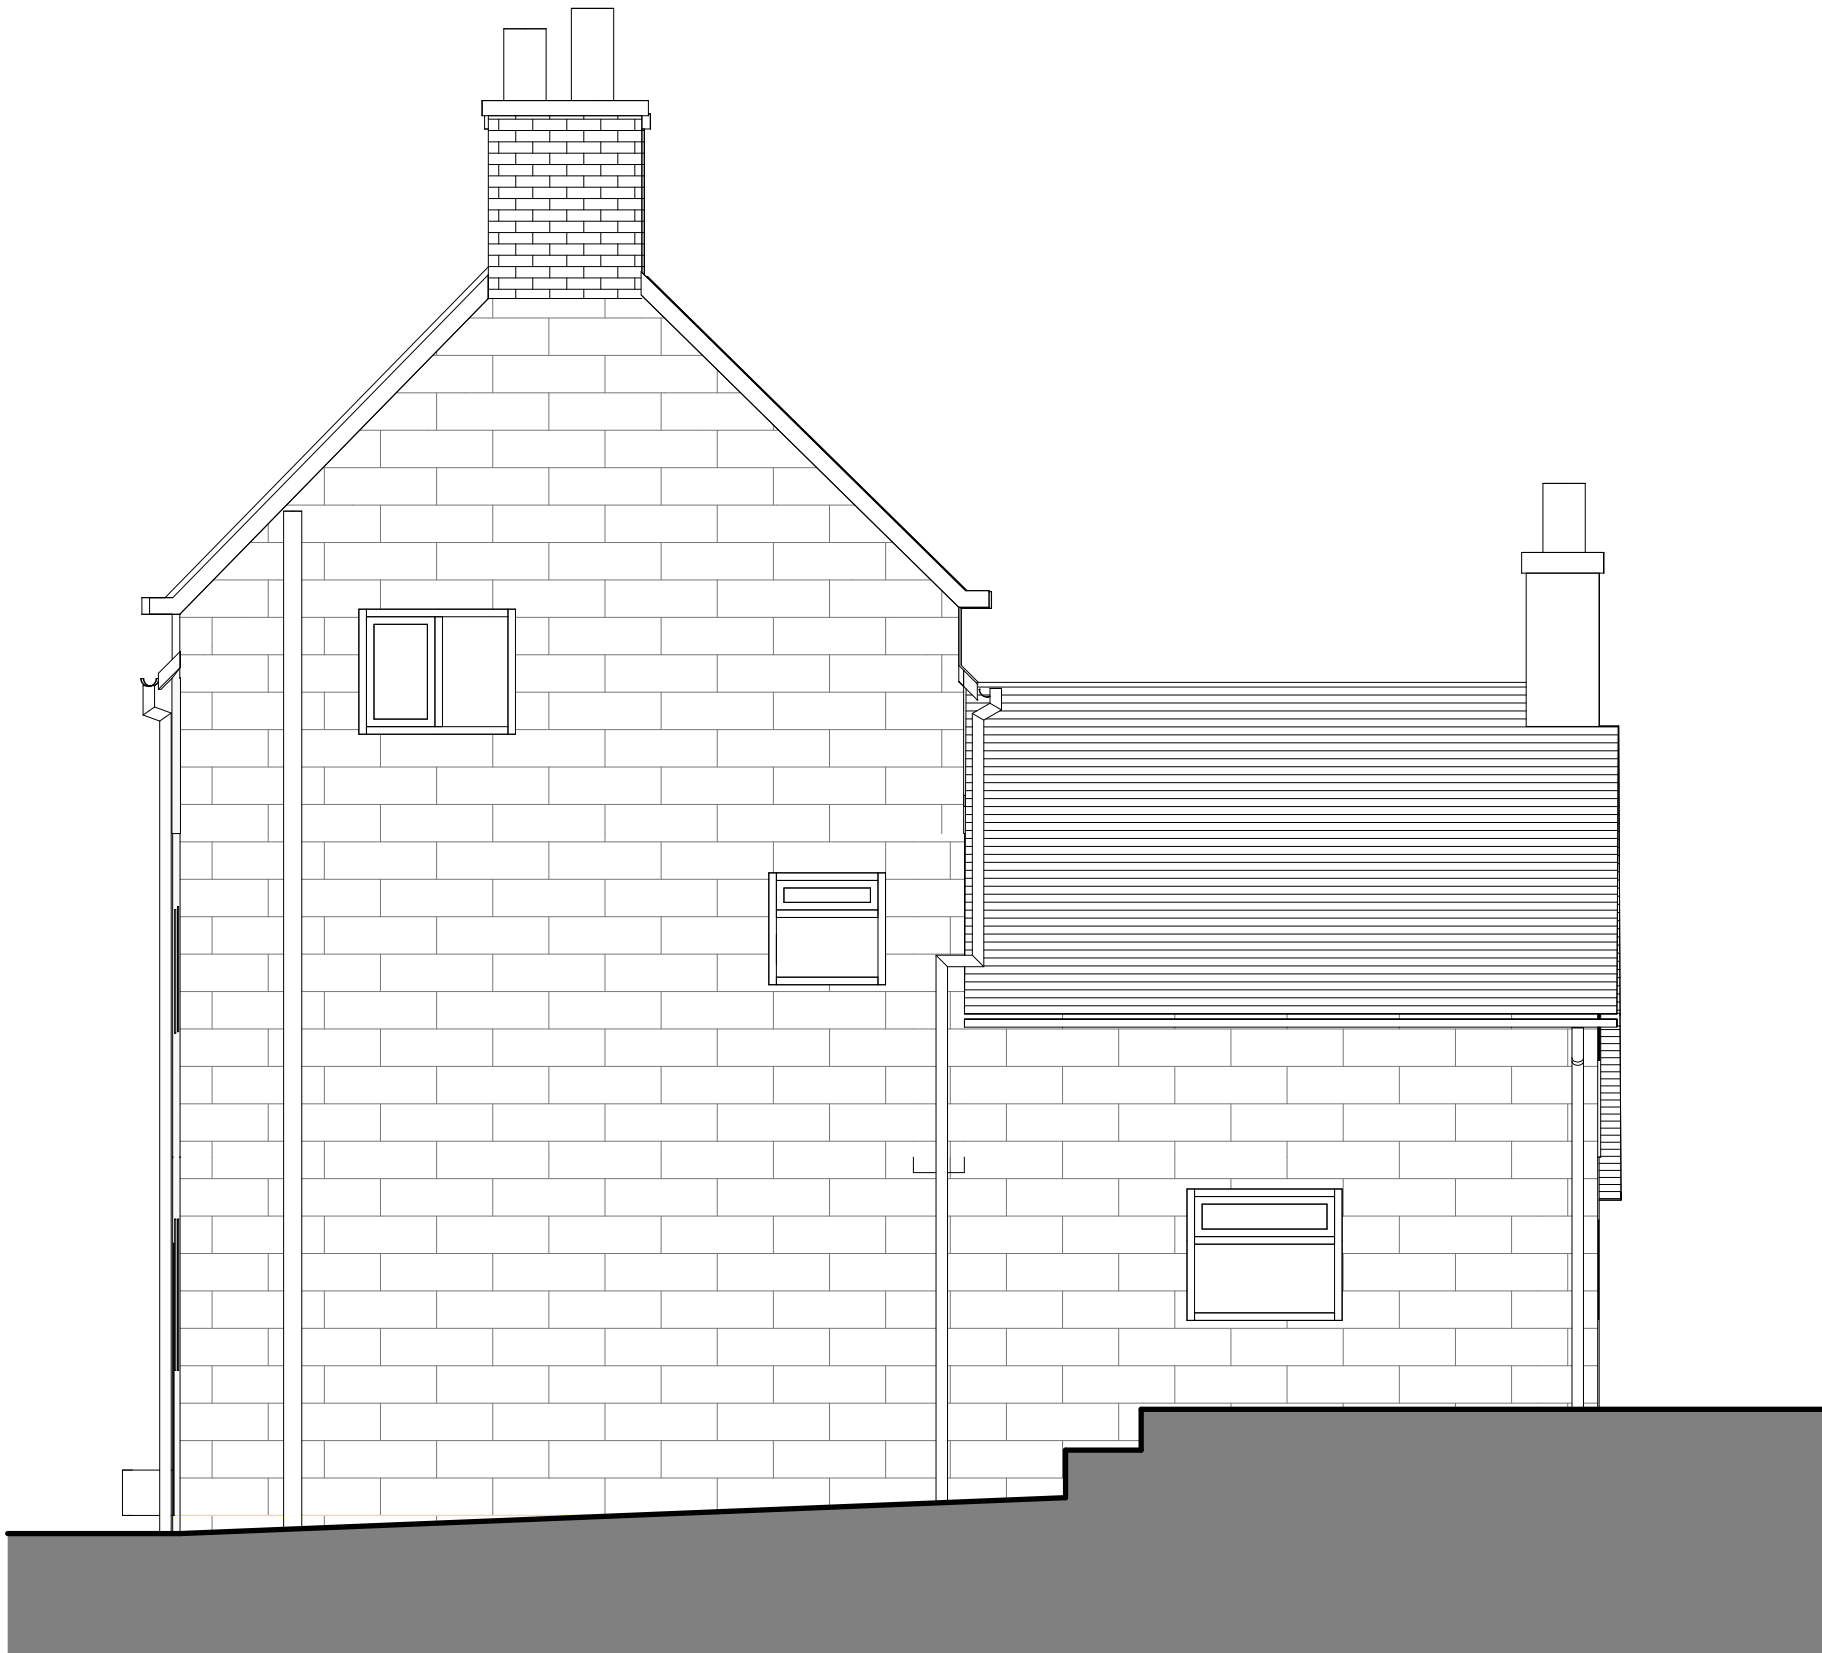

North Elevation 'as existing'

1:50



East Elevation 'as existing'

1:50



South Elevation 'as existing'

1:50



West Elevation 'as existing'

1:50



Rev	Date	Drawn	Description					
				Clerk Bank House Clerk Bank LEEK Staffordshire ST13 5HE				
Project: Longhurst Farmhouse Longhurst Farm, DIMMINGDALE, ST10 3AG				ctd architects © 2023 • This drawing is copyright. • All dimensions to be checked on site before proceeding. • Contractor must notify the architect of any discrepancies before proceeding. • Contractor to check/adjust dimensions of new work to suit existing conditions. Do not assume existing structure or details are plumb, square or level. • All drawings to be read in conjunction with all other consultants drawings and specs.				
Client: Mr & Mrs Hankinson				Scale 1:50	Size A1	Drawn AC	Check KL	Date 07/07/23
Title: Elevations 'as existing'				Status 2340	Drawing No. AL04		Rev.	
architects historic building advisors project managers landscape & urban designers								