


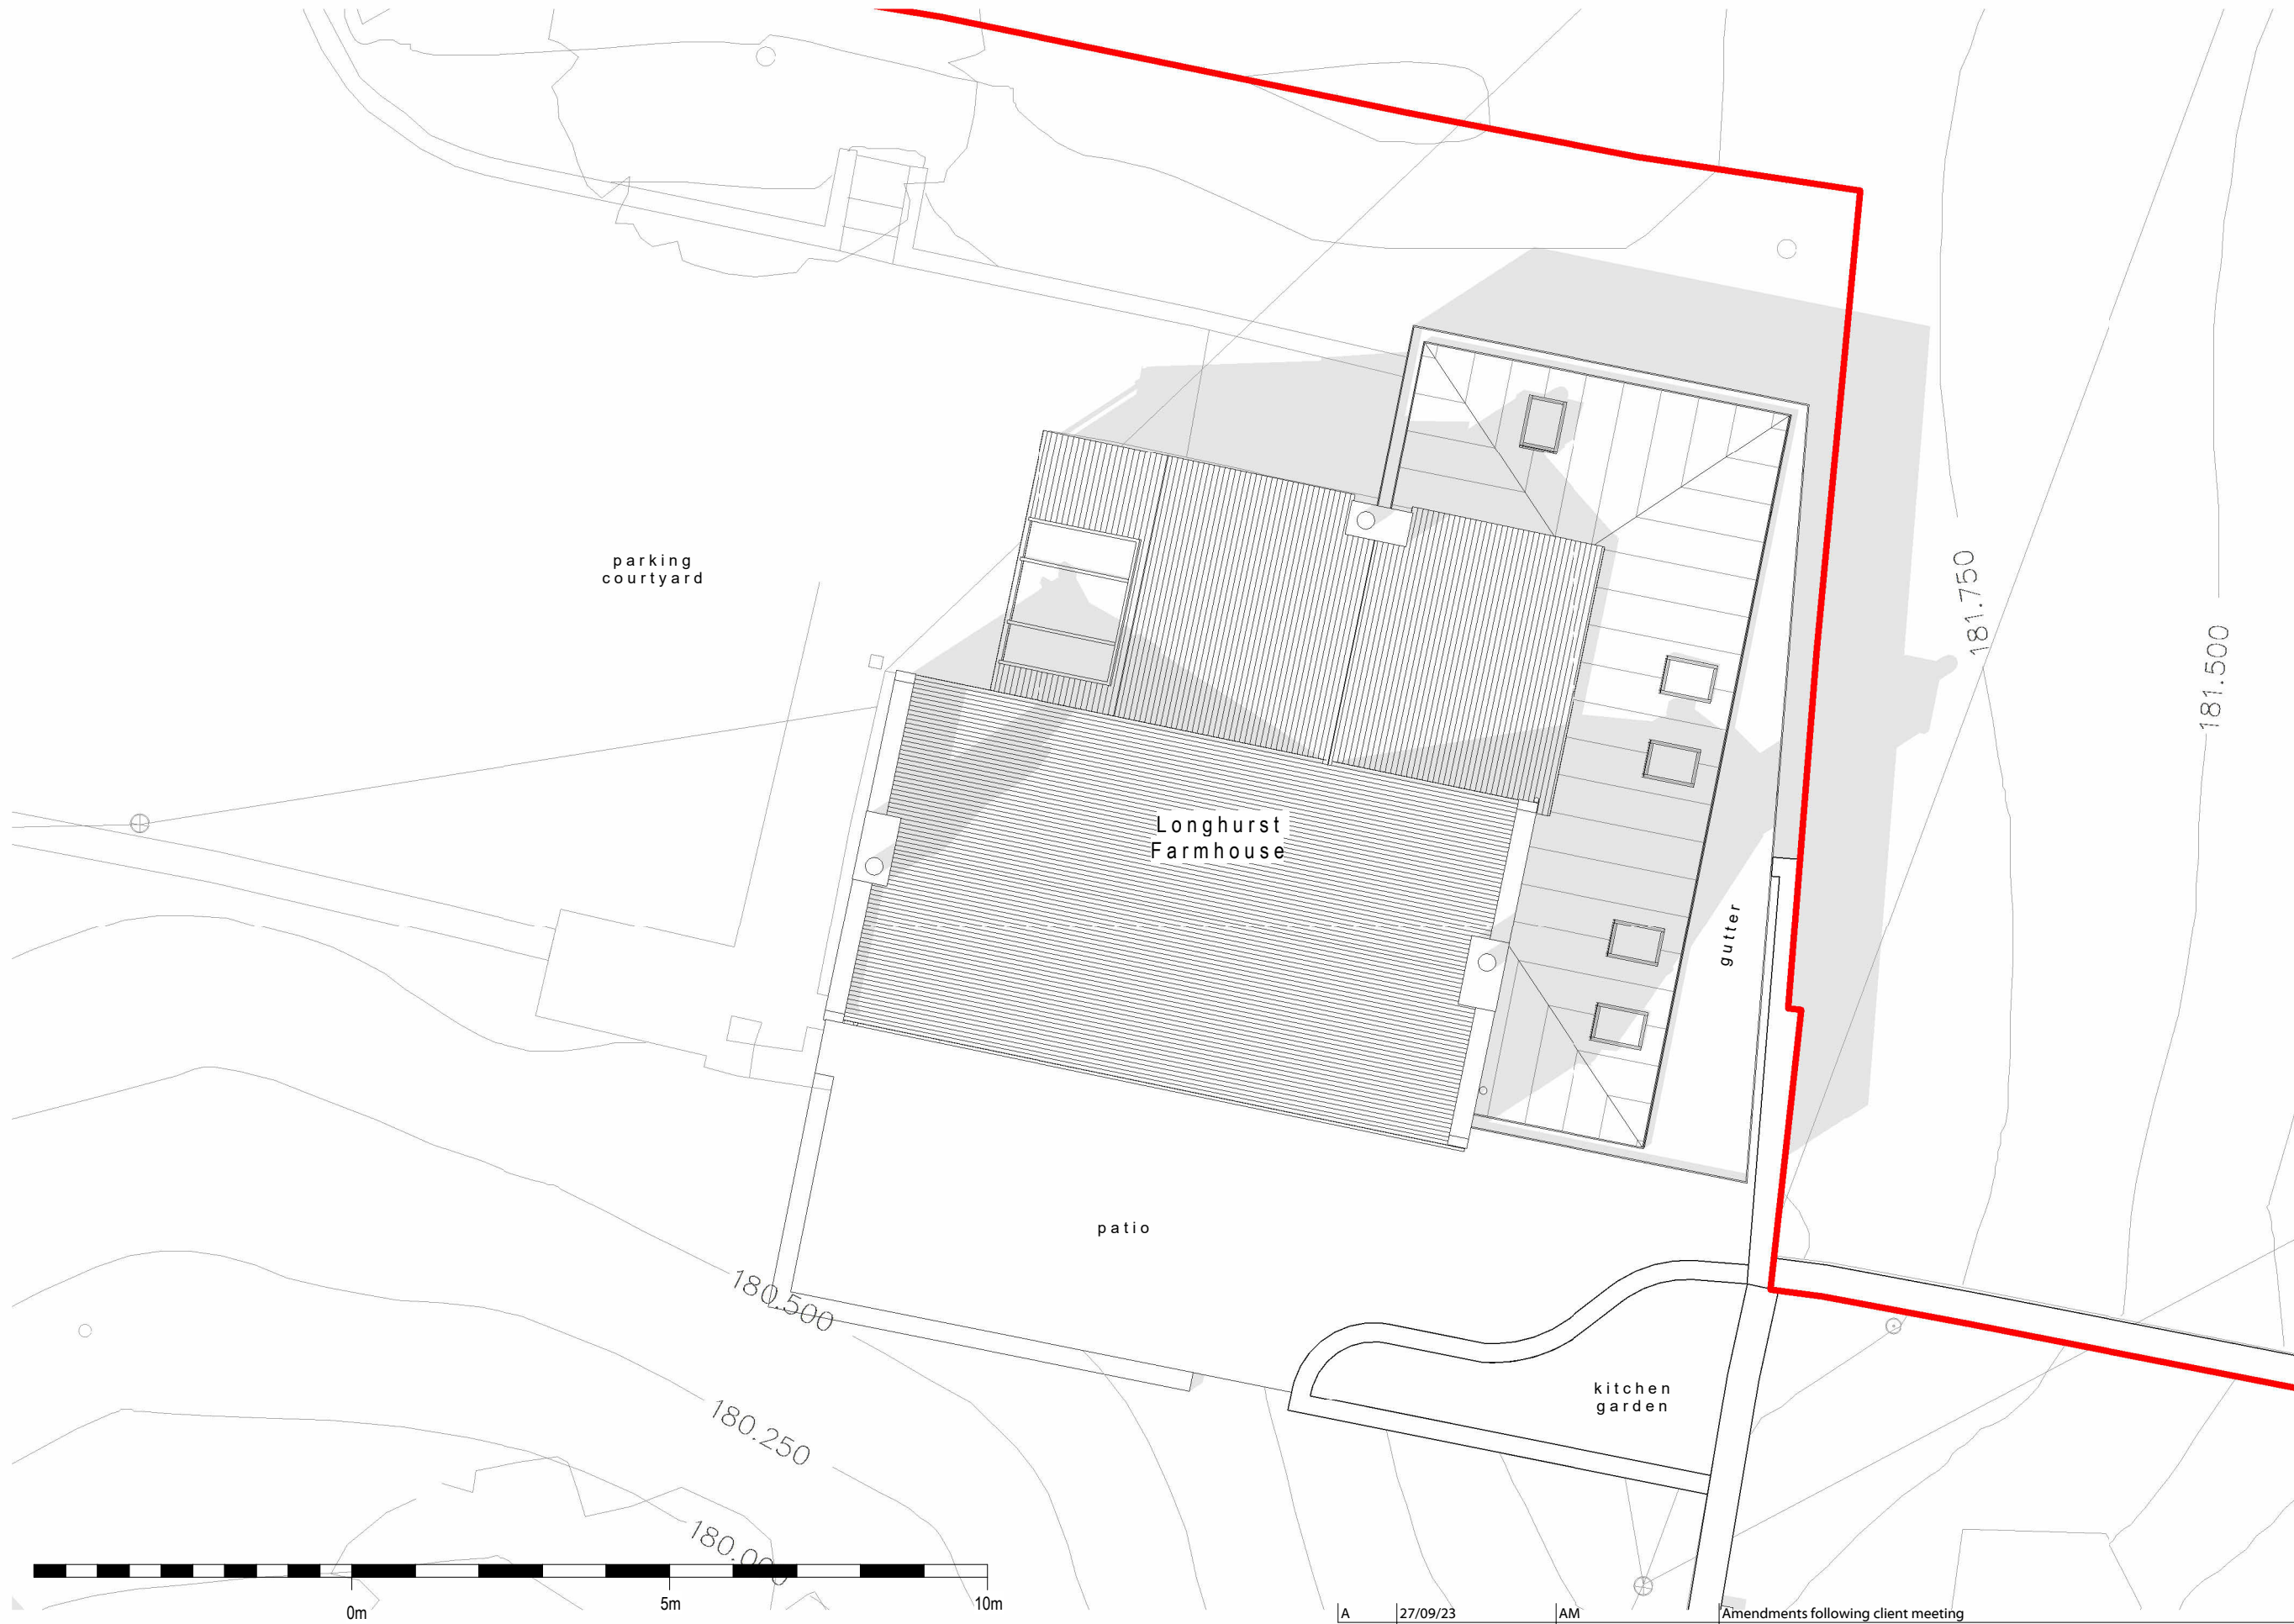

A	27/09/23	AM	Amendments following client meeting
Rev	Date	Drawn	Description

ctd architects

Clerk Bank House
Clerk Bank
LEEK
Staffordshire
ST13 5HE

t : 01538 373477
f : 01538 386503

e : info@ctdarchitects.co.uk
w : www.ctdarchitects.co.uk

ctd architects © 2023

- This drawing is copyright.
- All dimensions to be checked on site before proceeding.
- Contractor must notify the architect of any discrepancies before proceeding.
- Contractor to check/adjust dimensions of new work to suit existing conditions. Do not assume existing structure or details are plumb, square or level.
- All drawings to be read in conjunction with all other consultants drawings and specs.

Client

**Mr & Mrs
Hankinson**

Project

Longhurst Farmhouse
Longhurst Farm, DIMMINGDALE, ST10 3AS

Title

Site Plan 'as proposed'

Scale	1 : 100	Size	A3	Drawn	AM	Chk'd	KL	Date	29/08/23
-------	---------	------	----	-------	----	-------	----	------	----------

Status	PLANNING
--------	----------

Job No.	2340	Drawing No.	AL06	Rev.	A
---------	------	-------------	------	------	---