


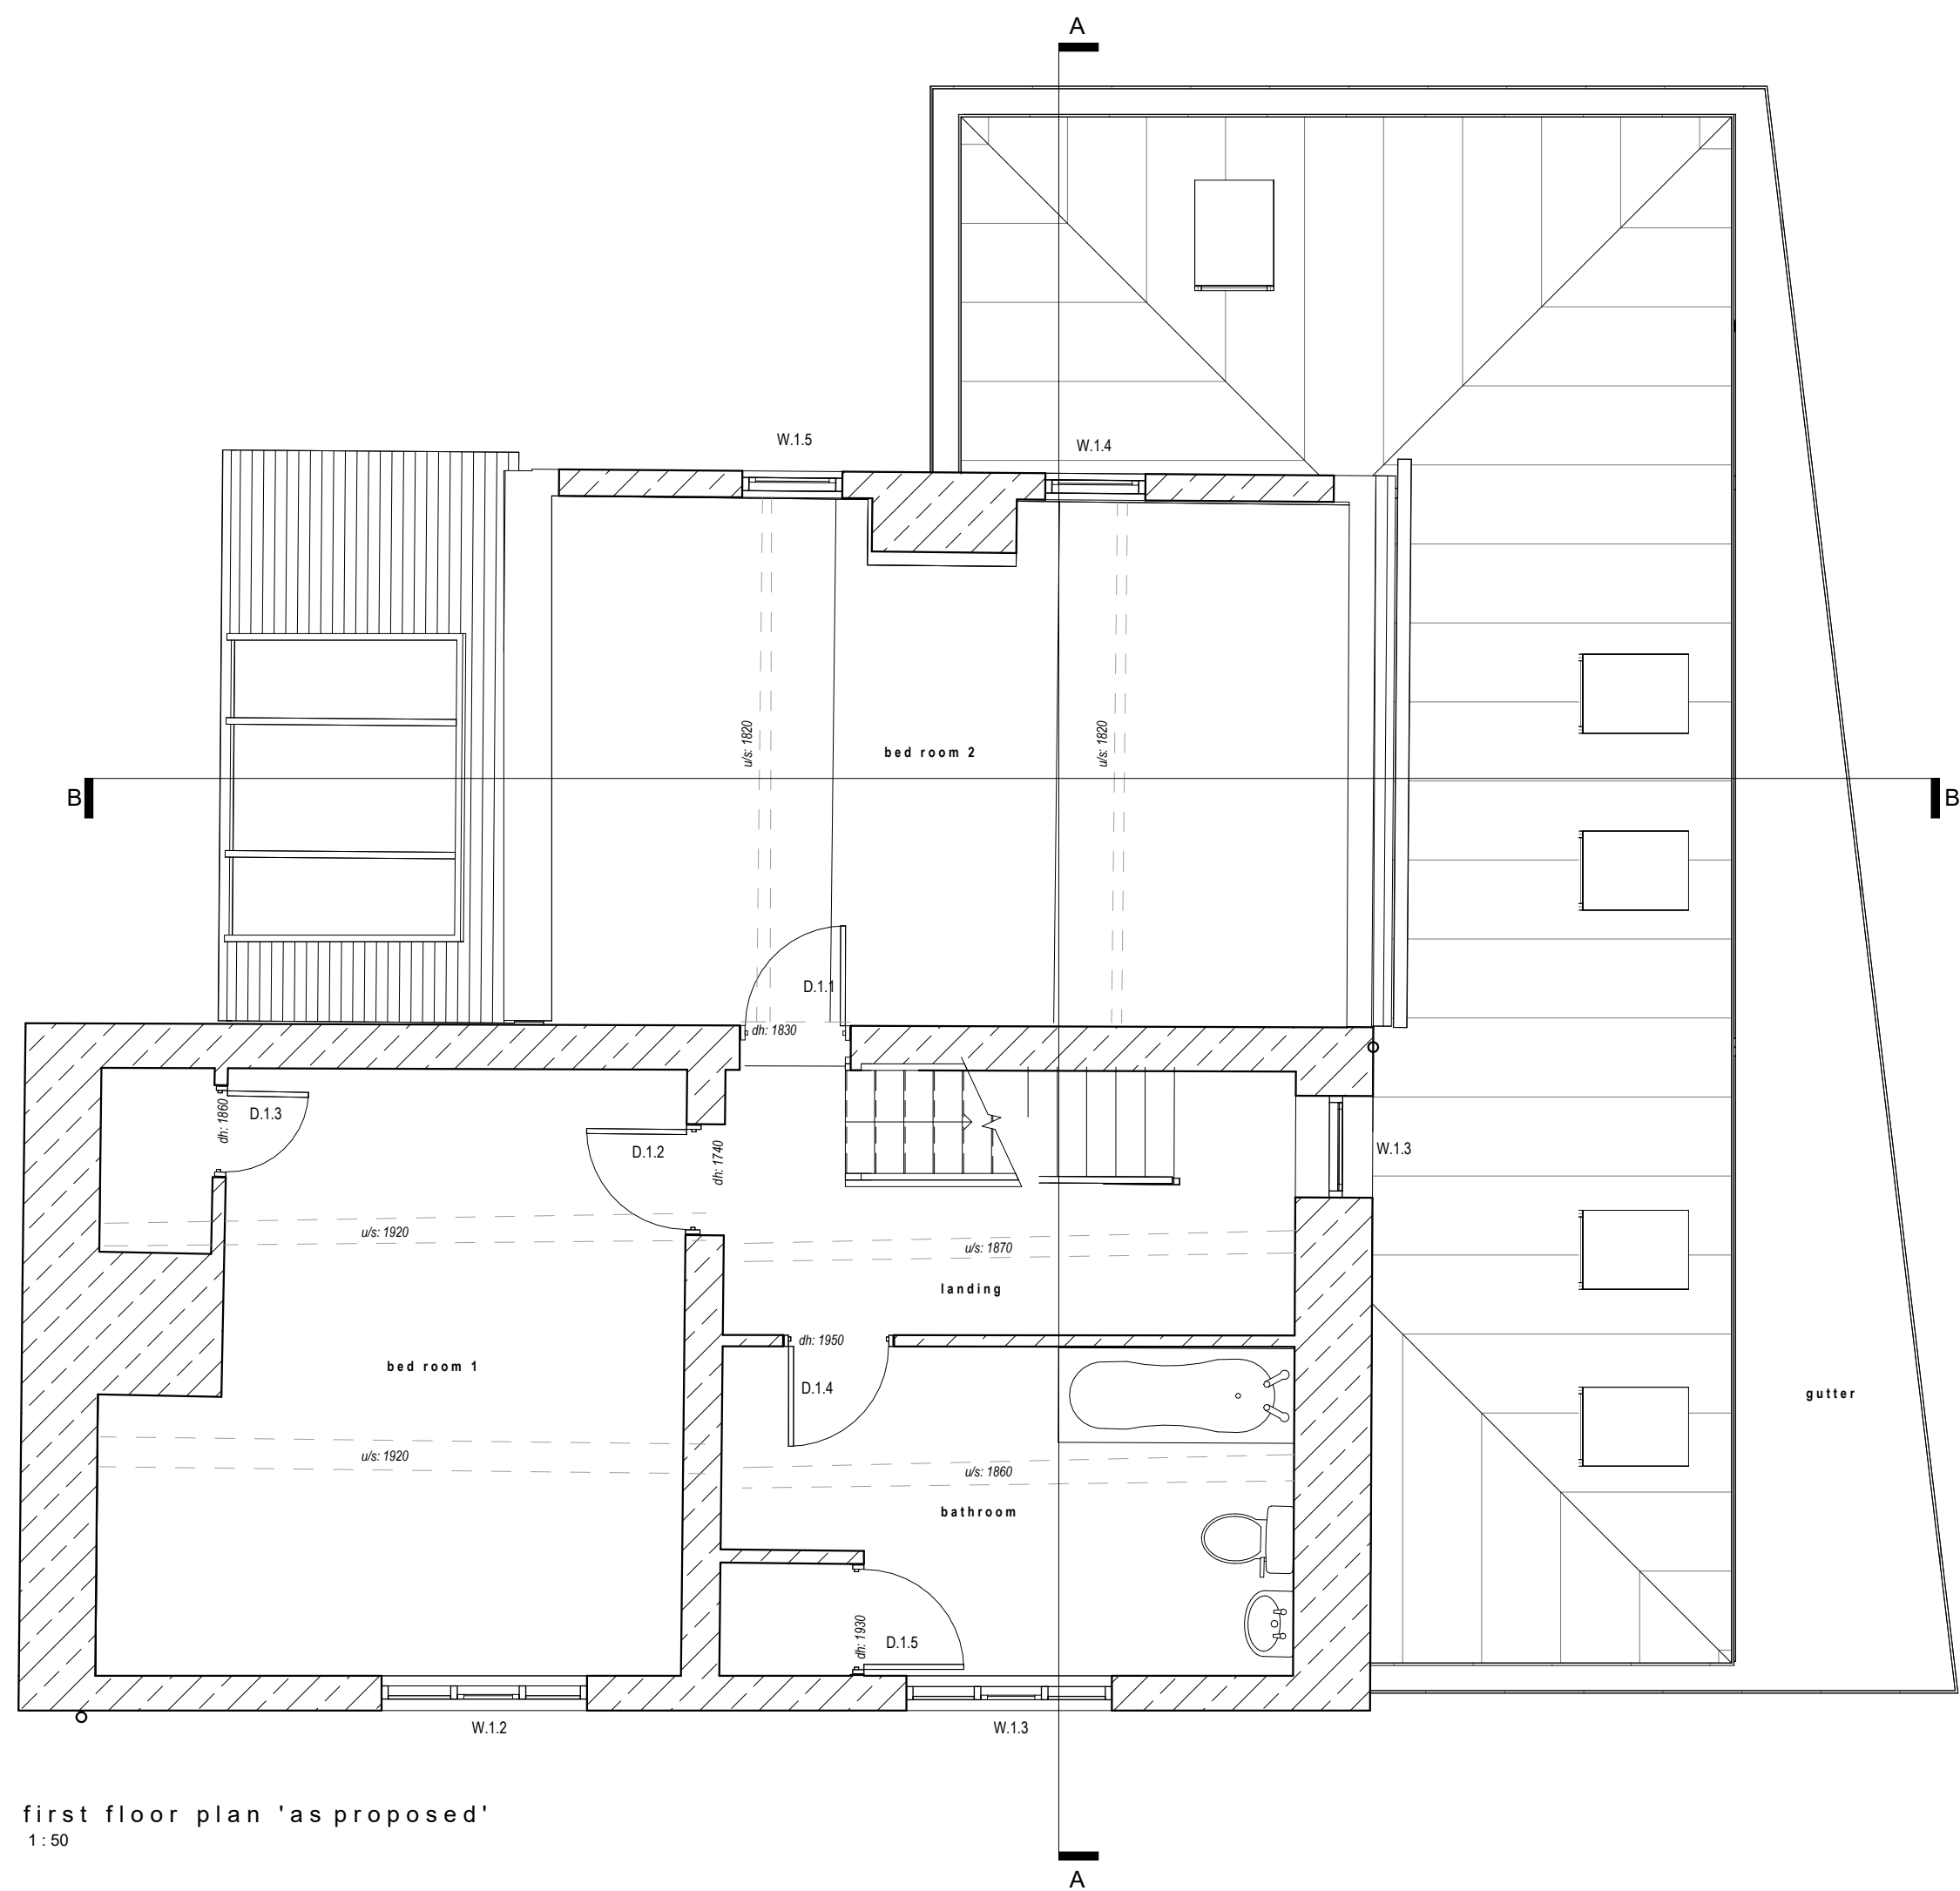


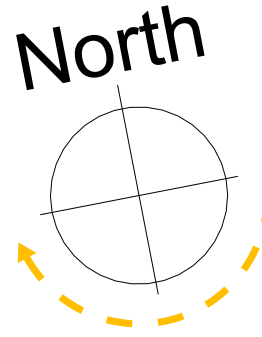


first floor plan 'as proposed'  
1:50

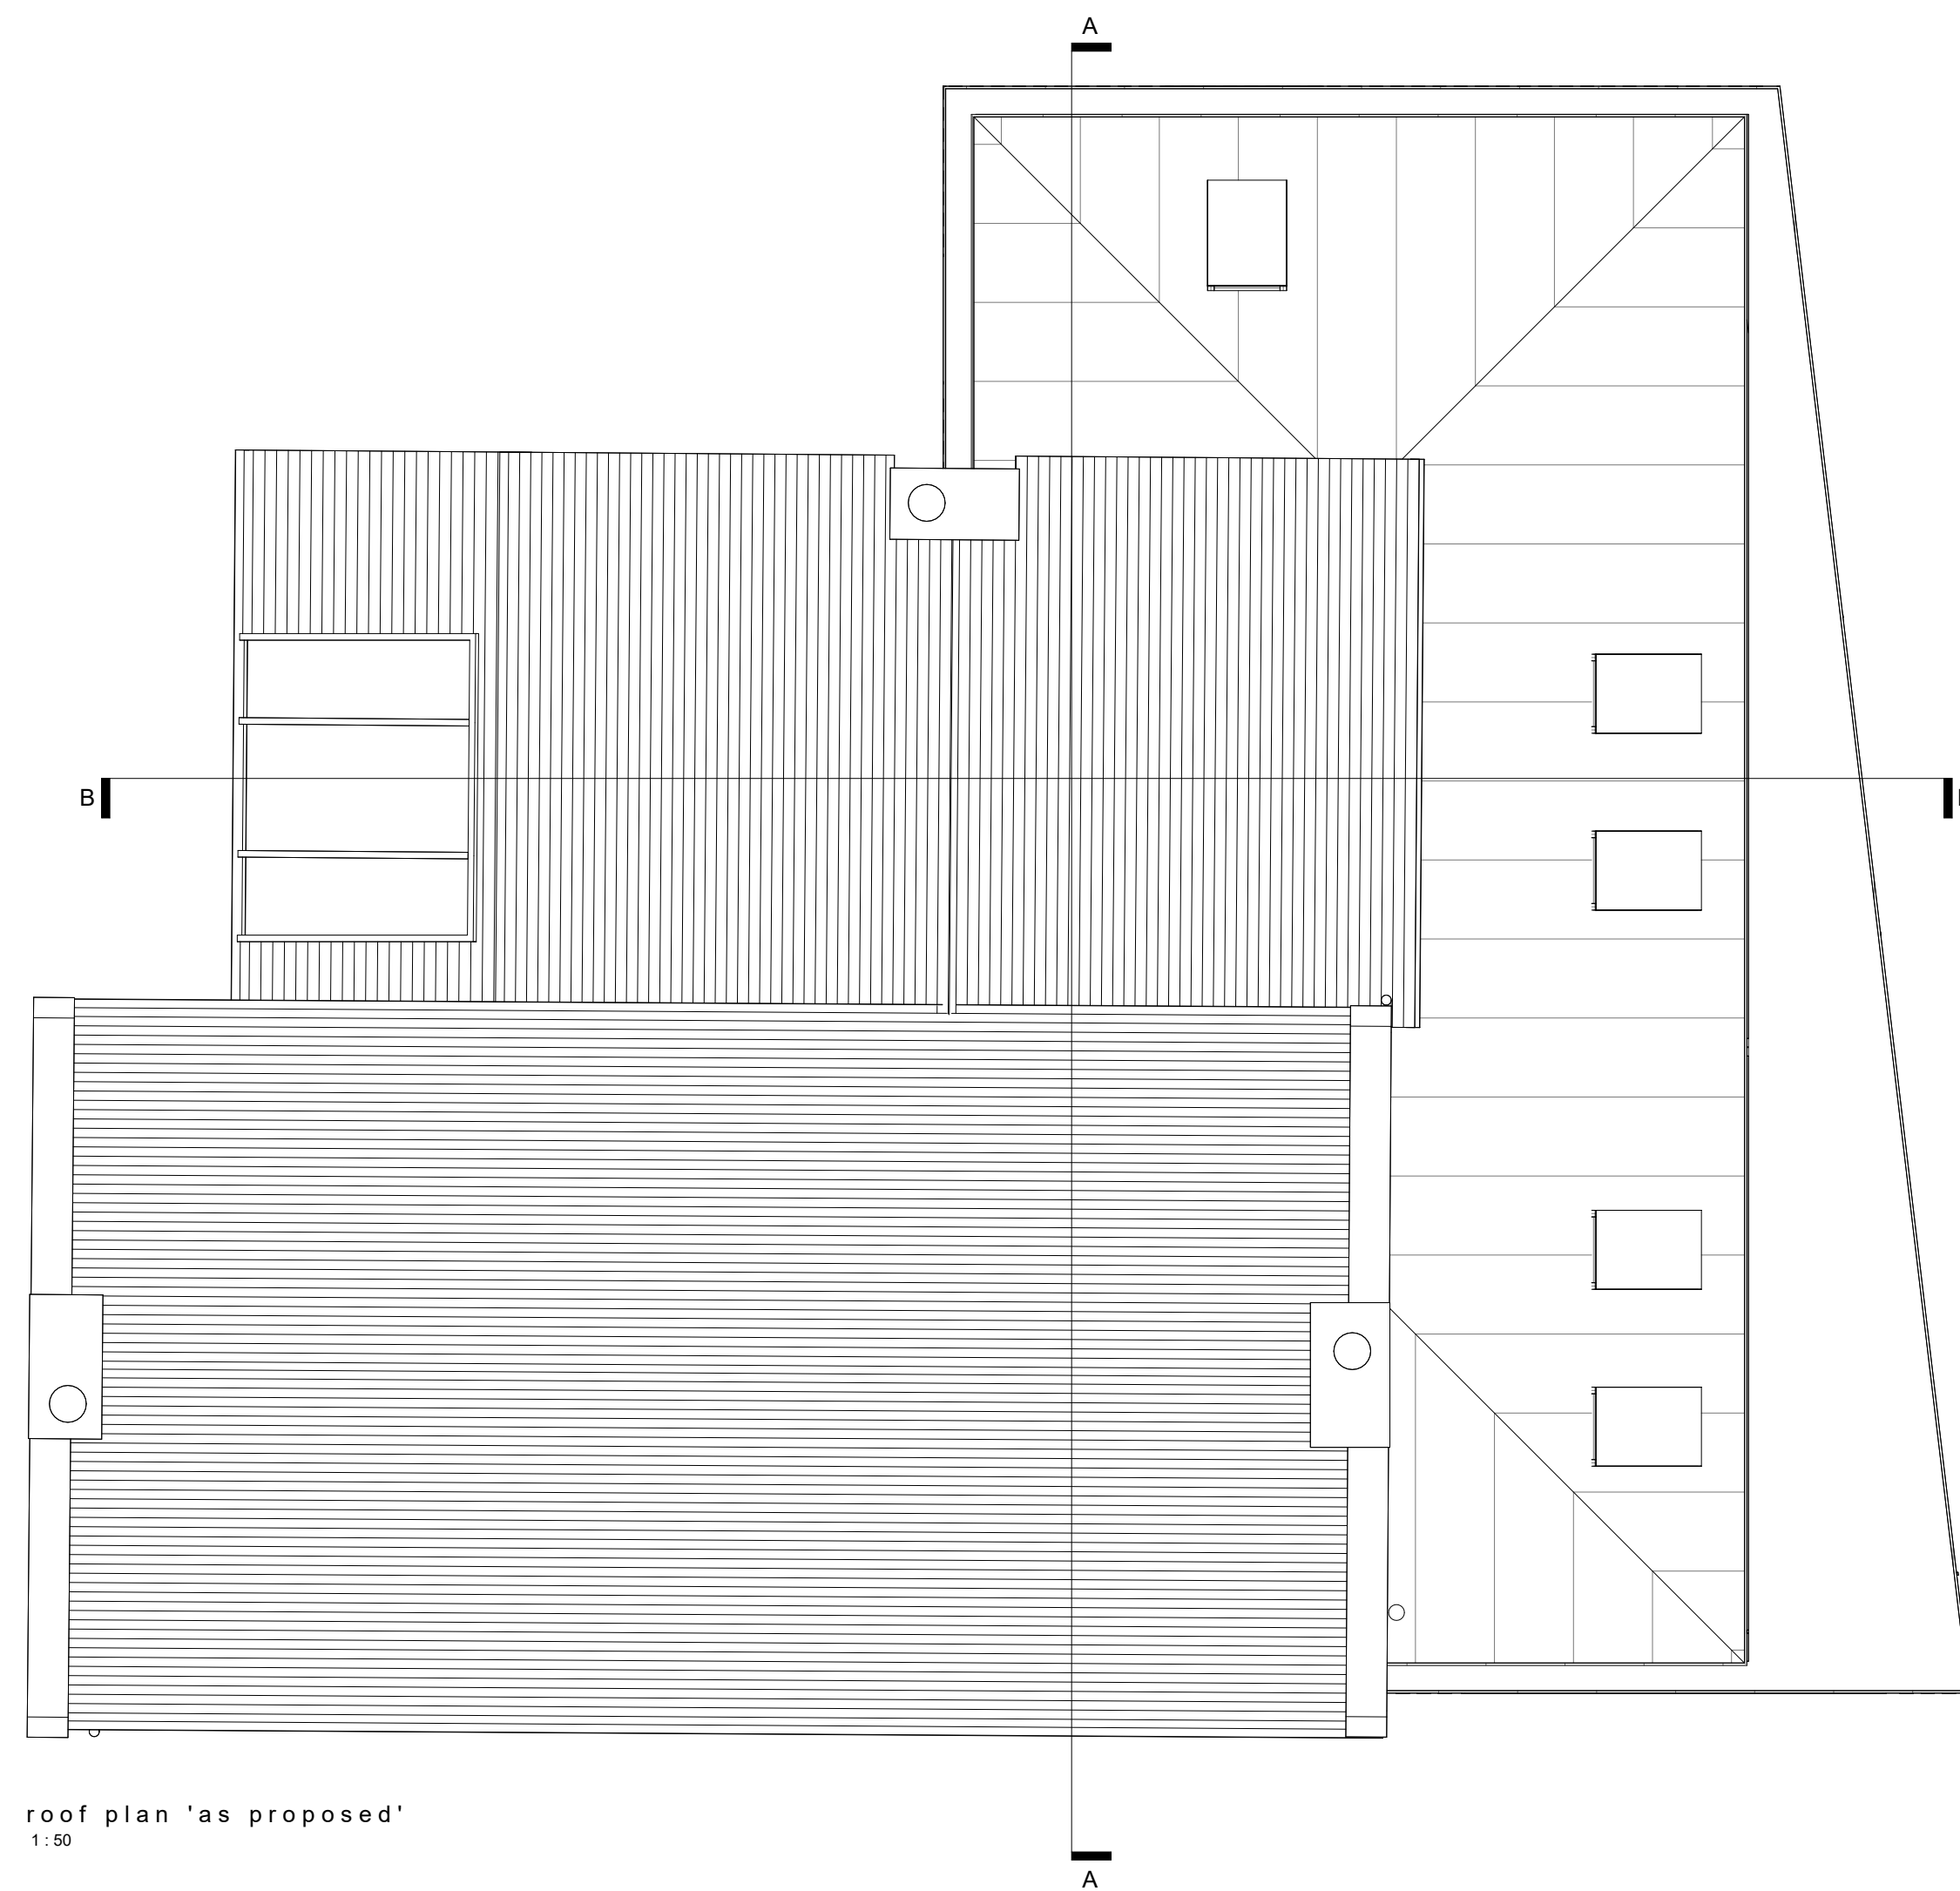


roof plan 'as proposed'  
1:50

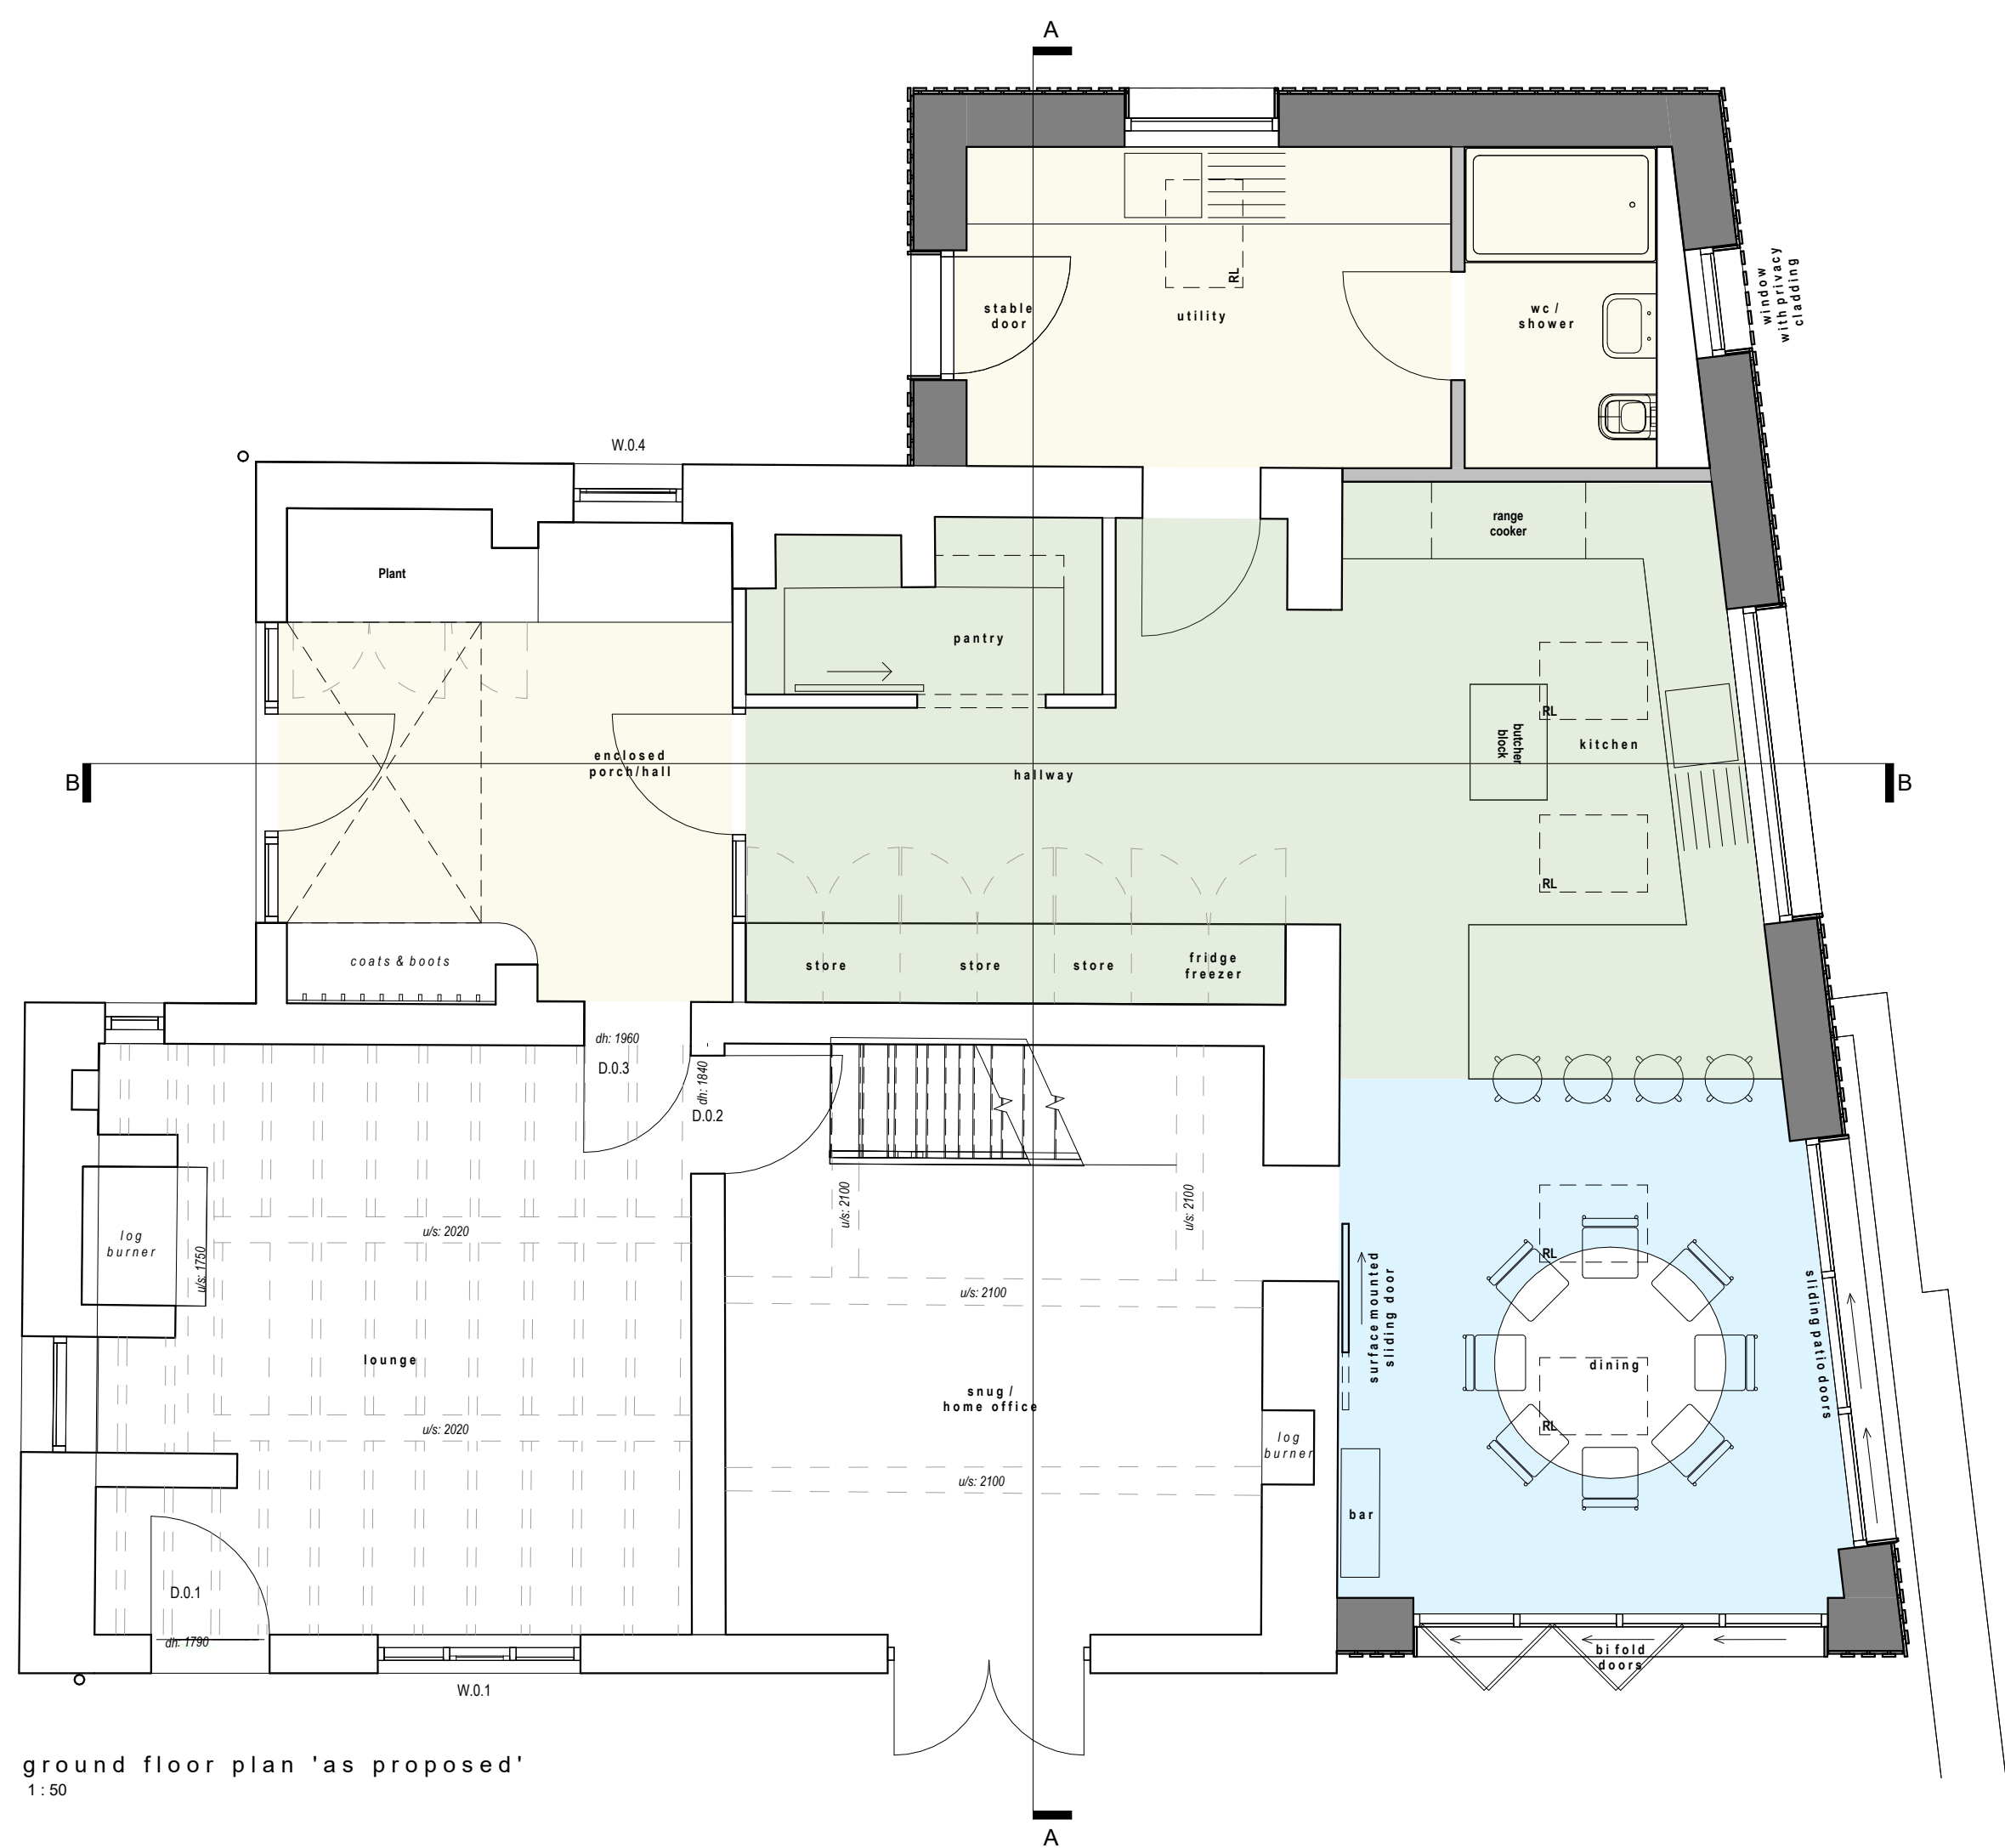

ground floor plan 'as proposed'  
1:50

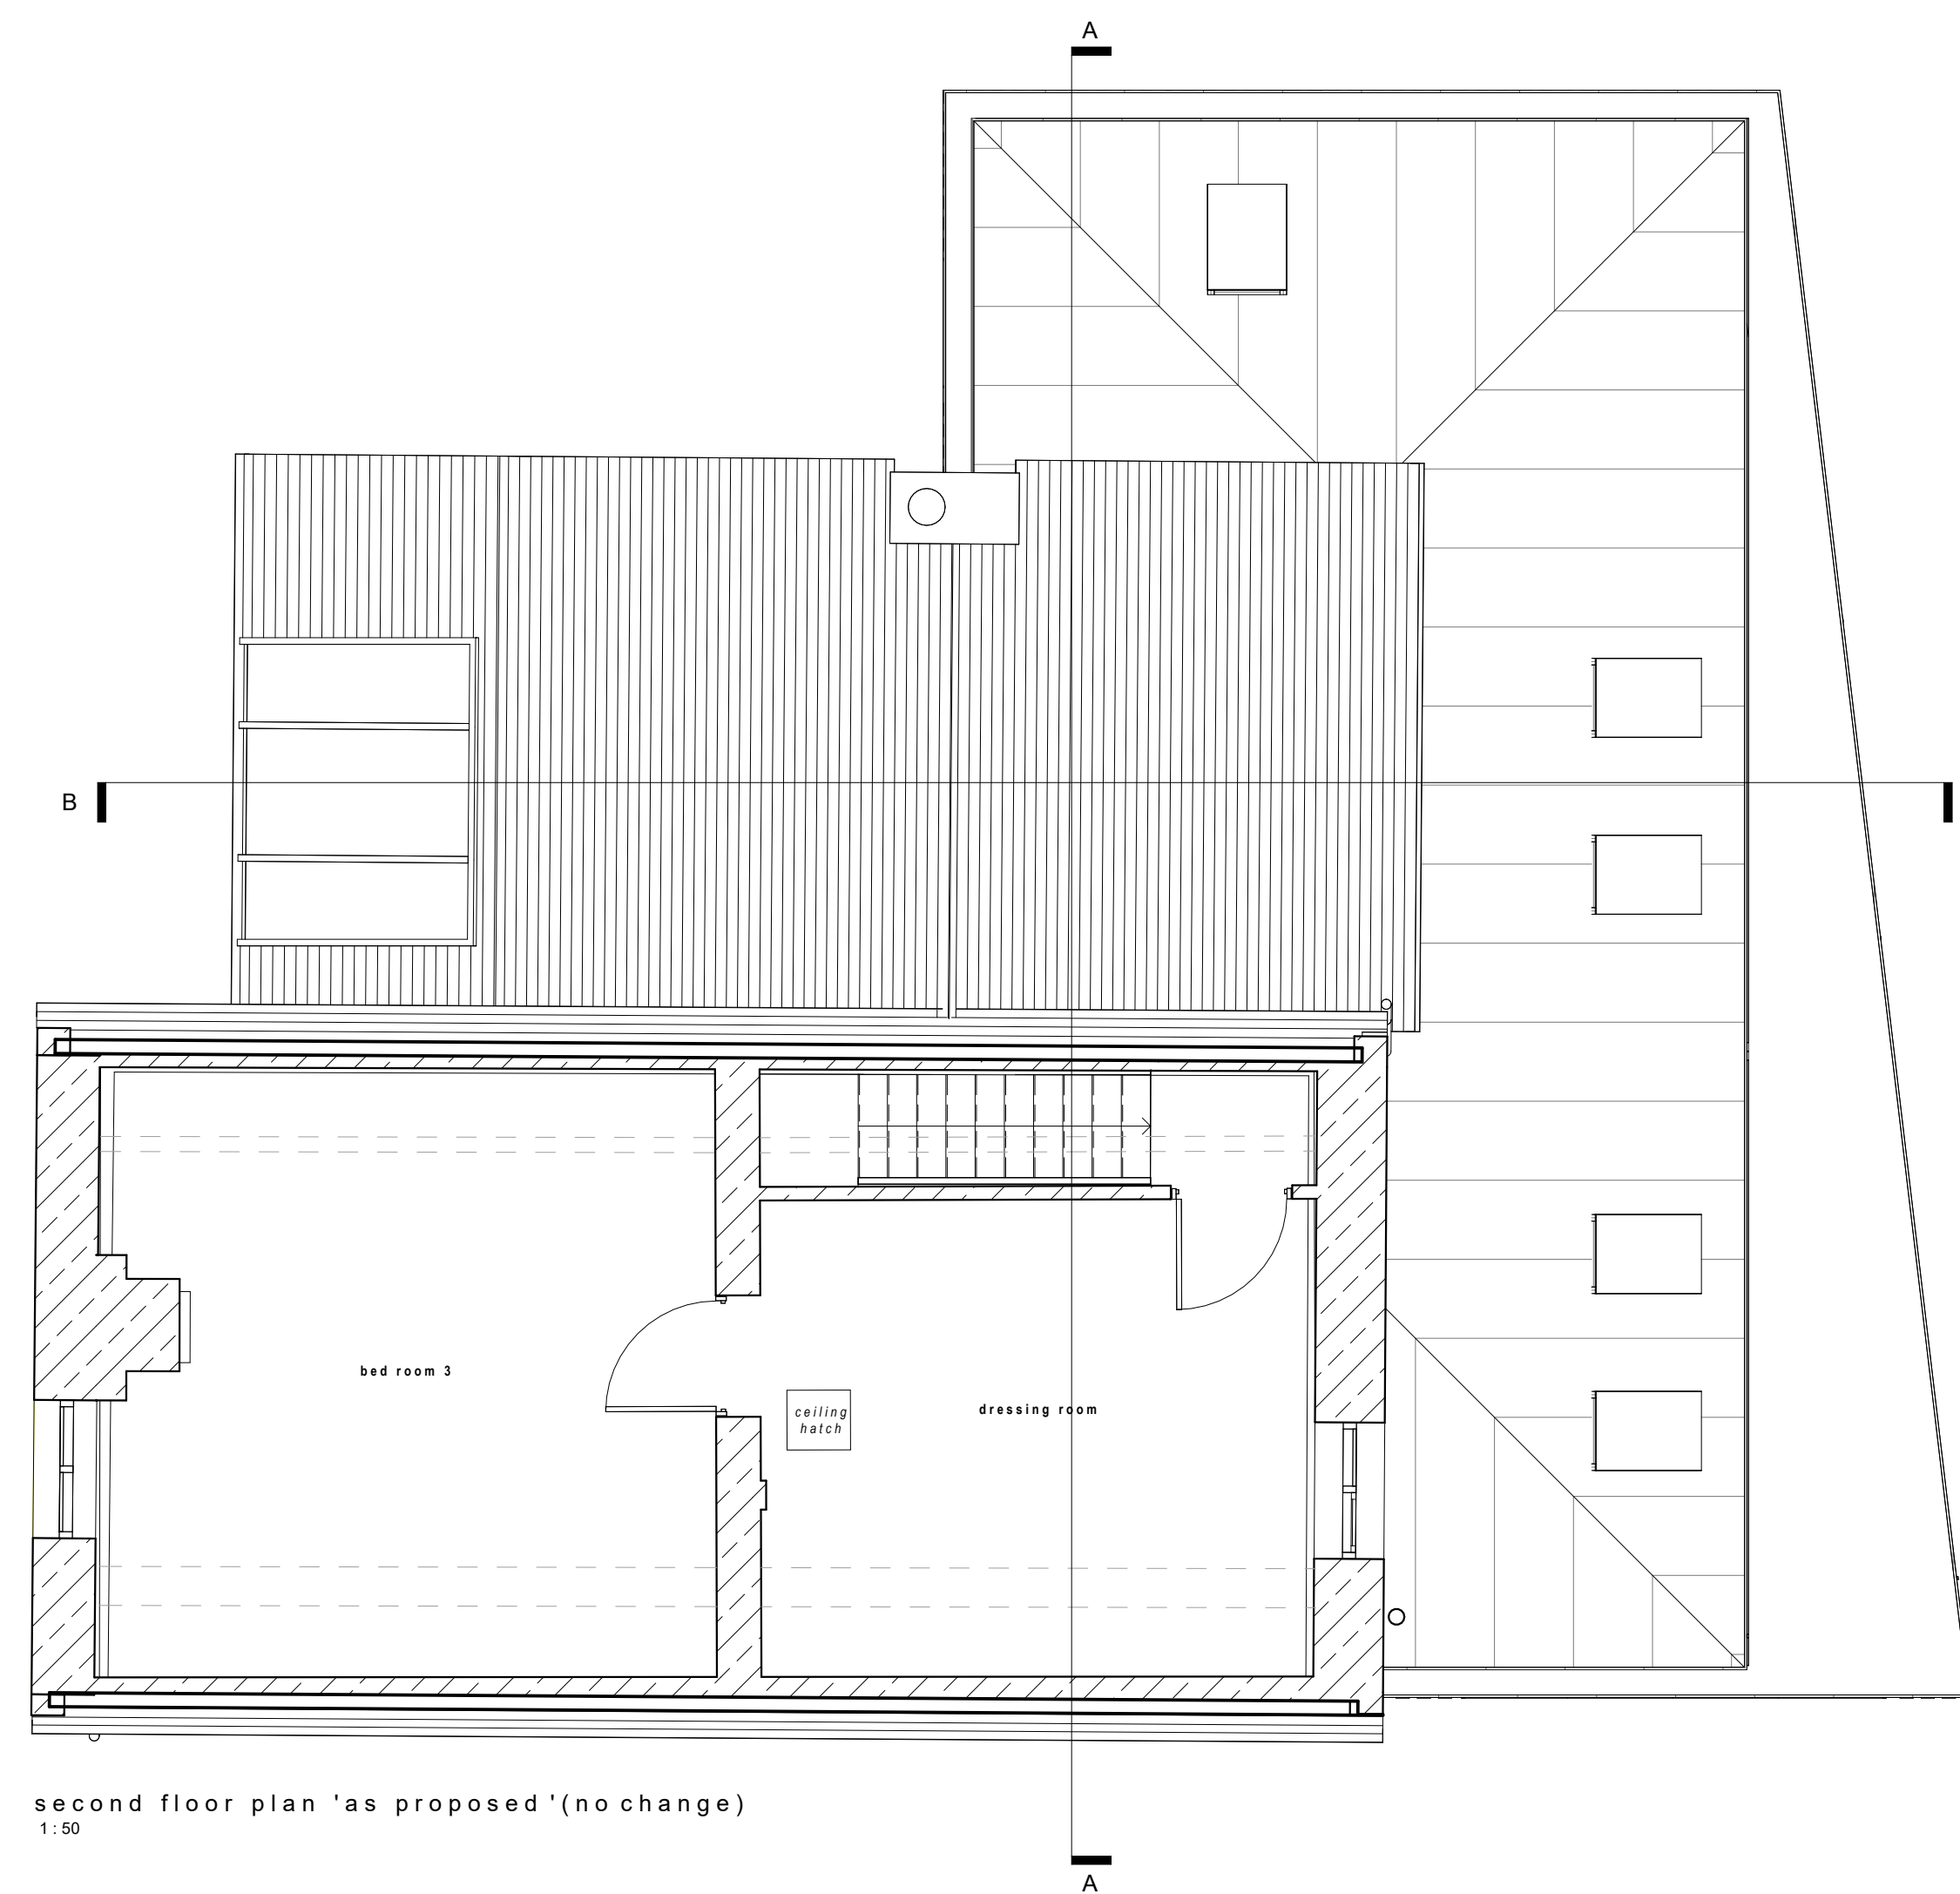

second floor plan 'as proposed' (no change)  
1:50

 

|     |          |       |                                         |
|-----|----------|-------|-----------------------------------------|
| IC  | 02/01/24 | JAM   | Addition of Second Floor and Roof Plans |
| RA  | 24/11/23 | JAM   | Amendments following client comments    |
| RA  | 07/09/23 | JAM   | Amendments following client meeting     |
| Rev | Draw     | Drawn | Description                             |

|                |  |   |  |   |  |
|----------------|--|---|--|---|--|
| ctd architects |  | Clerk Bank House<br>Clerk Bank<br>Salford<br>M6 6PU<br>Tel: 0161 880 0001<br>Email: info@ctdarchitects.co.uk<br>Website: www.ctdarchitects.co.uk |  | ctd architects © 2023<br>- All drawings to copyright<br>- All dimensions to be checked on site before proceeding<br>- Contractors must notify the architect of any discrepancies before proceeding<br>- Contractors to provide a detailed schedule of work and to confirm completion dates. Do not assume waiting<br>- Drawings to be used in conjunction with all other construction drawings and specifications |  |
|                |  | Project: Longhurst Farmhouse<br>Longhurst Farm, DUNMOW, ST10 3AS                                                                                 |  | Scale: 1:50   Rev: AD   Draw: AC   Date: 07/07/23   |  |

|                            |              |                  |        |
|----------------------------|--------------|------------------|--------|
| Client: Mr & Mrs Hankinson | Job No: 2340 | Drawing No: AL07 | Rev: C |
|----------------------------|--------------|------------------|--------|

architects | historic building advisors | project managers | landscape & urban designers