


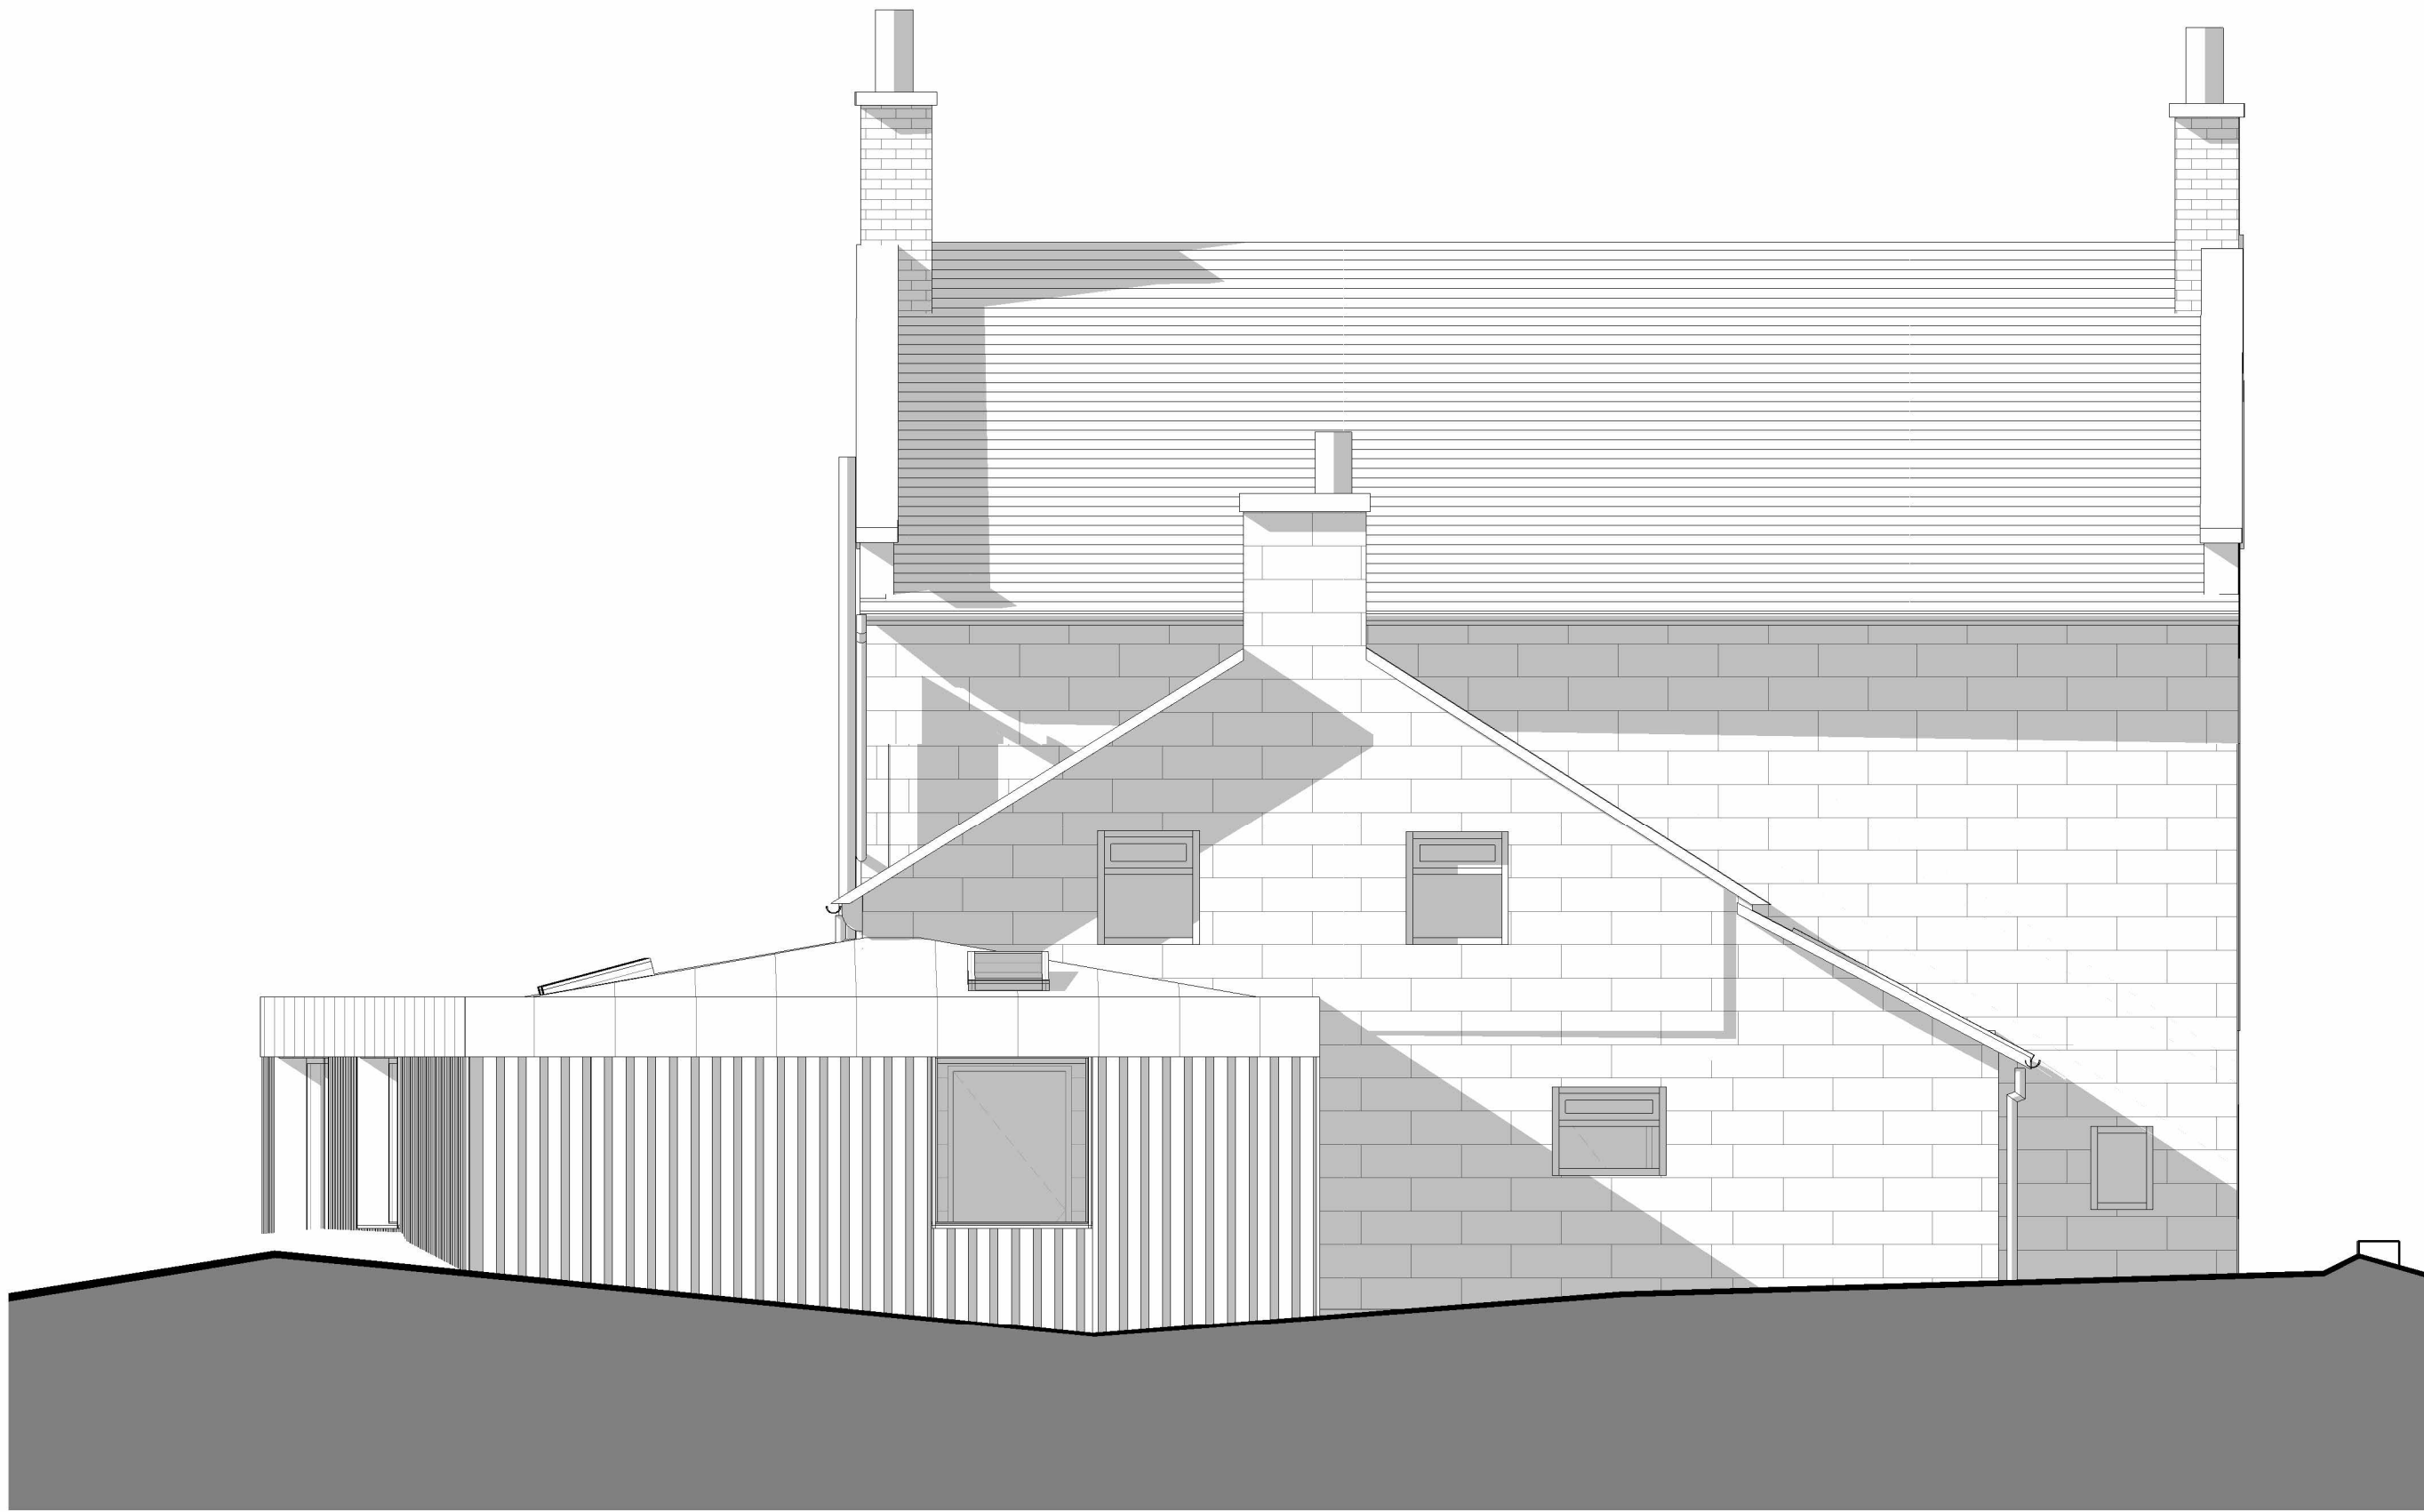


North Elevation 'as proposed'

1:50



East Elevation 'as proposed'

1:50

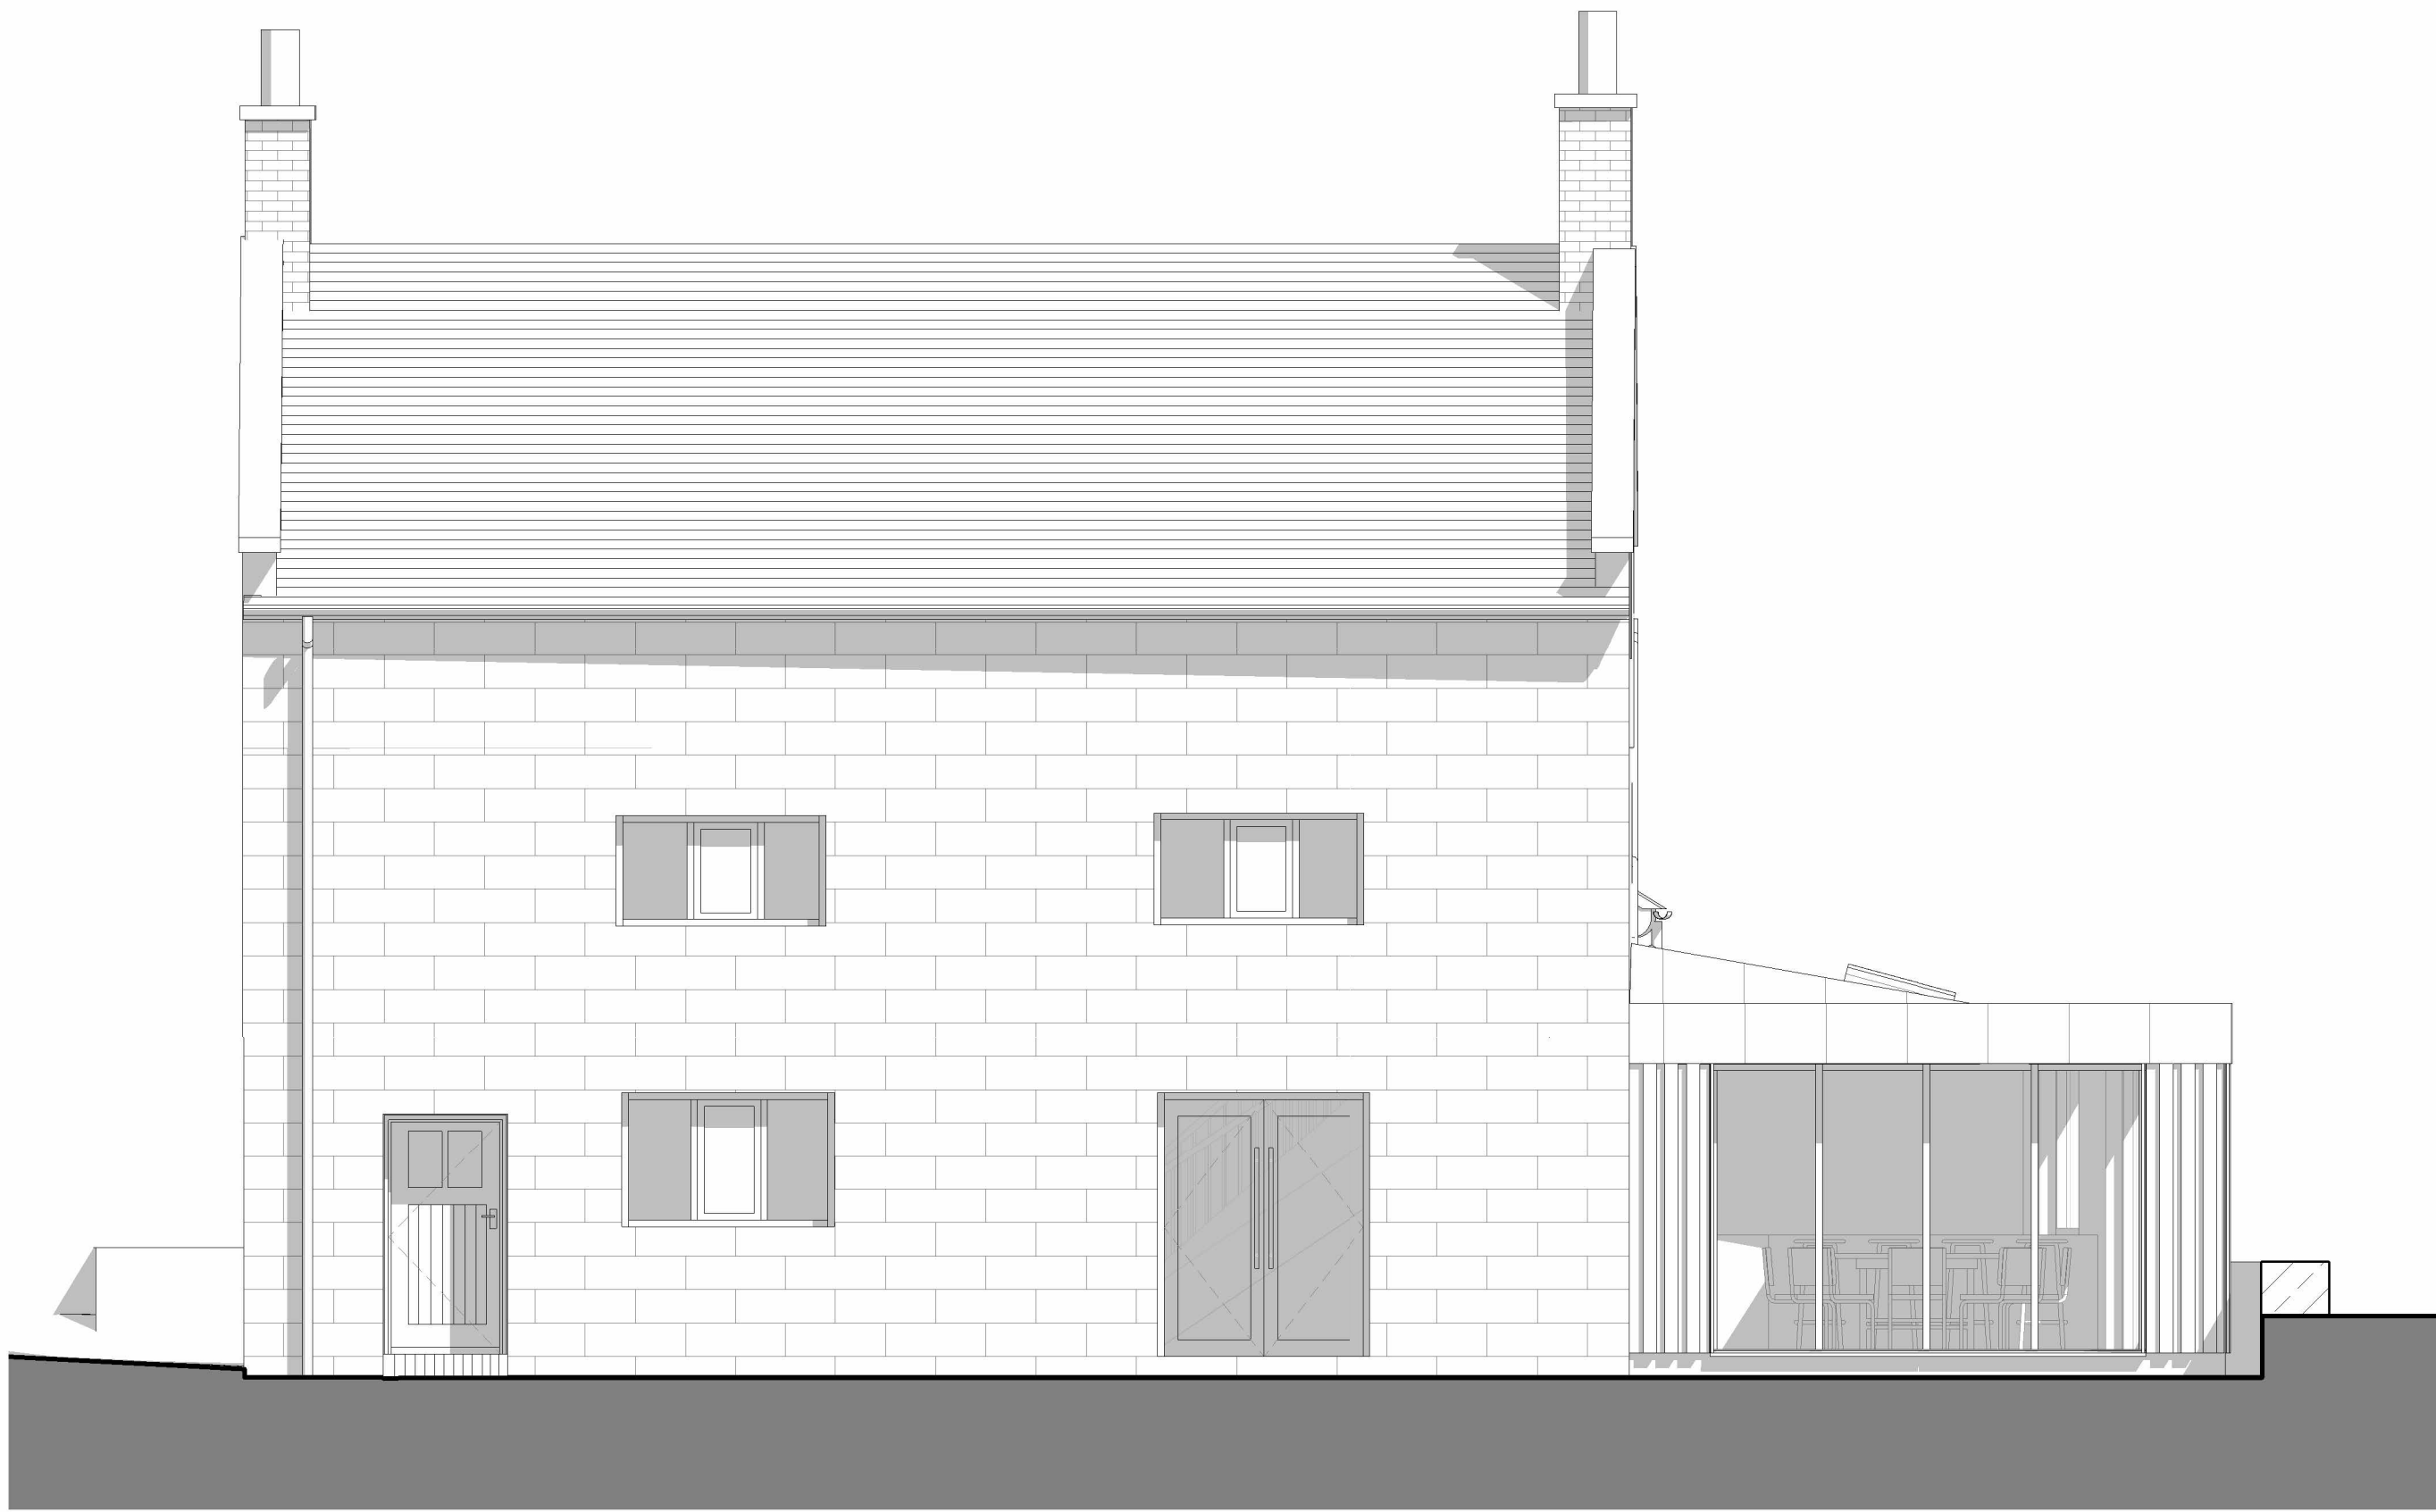

South Elevation 'as proposed'

1:50



West Elevation 'as proposed'

1:50



ctdarchitects

Client

Mr & Mrs  
Hankinson

Project

Longhurst Farmhouse

Longhurst Farm, DIMMINGDALE, ST10 3AG

Title

Elevations 'as proposed'

Clerk Bank House

Clerk Bank

LEEK

Staffordshire

ST13 5HE

t: 01538 373477

f: 01538 386503

e: info@ctdarchitects.co.uk

w: www.ctdarchitects.co.uk

ctd architects © 2023

This drawing is copyright.

All dimensions to be checked on site before proceeding.

Contractor must notify the architect of any discrepancies before proceeding.

Contractor to check/adjust dimensions of new work to suit existing conditions. Do not assume existing structure or details are plumb/square or level.

All drawings to be read in conjunction with all other consultants drawings and specs.

Scale

1 : 50

Status

PLANNING

Job No.

2340

Drawing No.

AL08

Rev.

B

Date

29/08/23

architects | historic building advisors | project managers | landscape & urban designers