



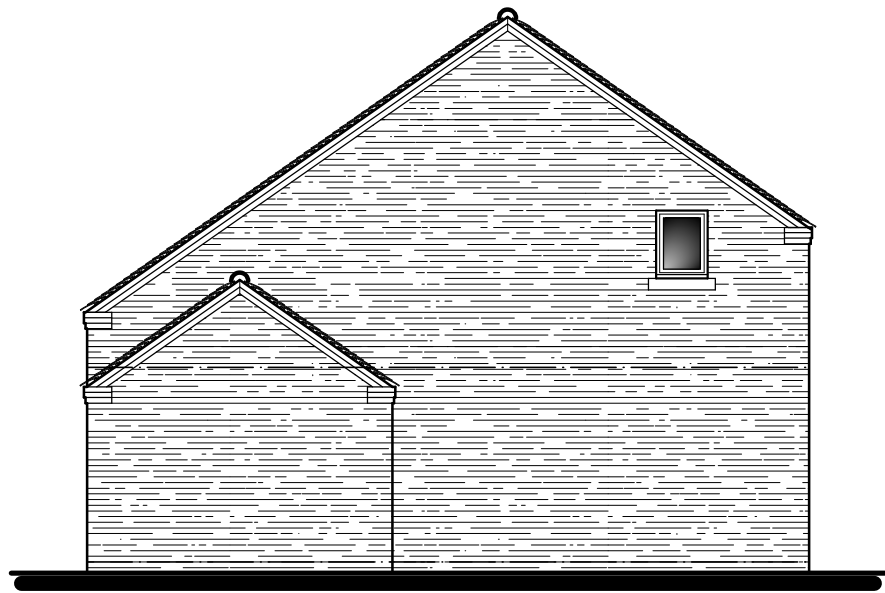


North West Elevation

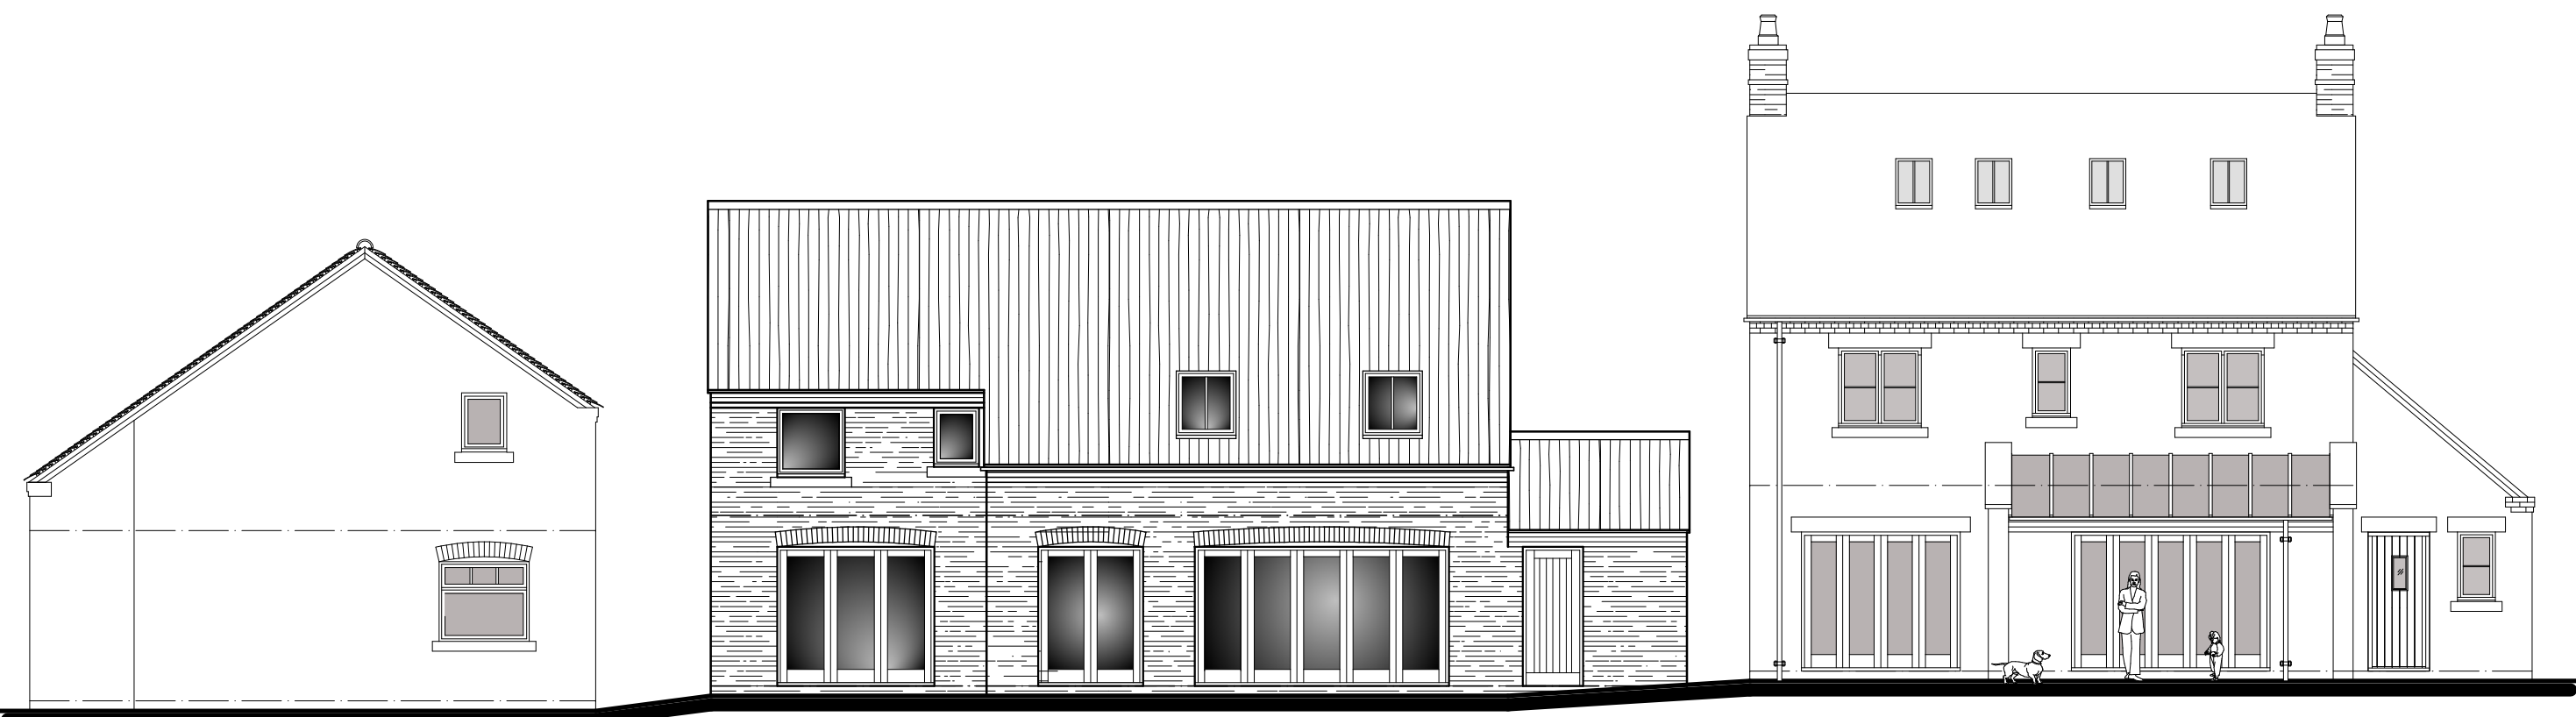


North East Elevation




South East Elevation

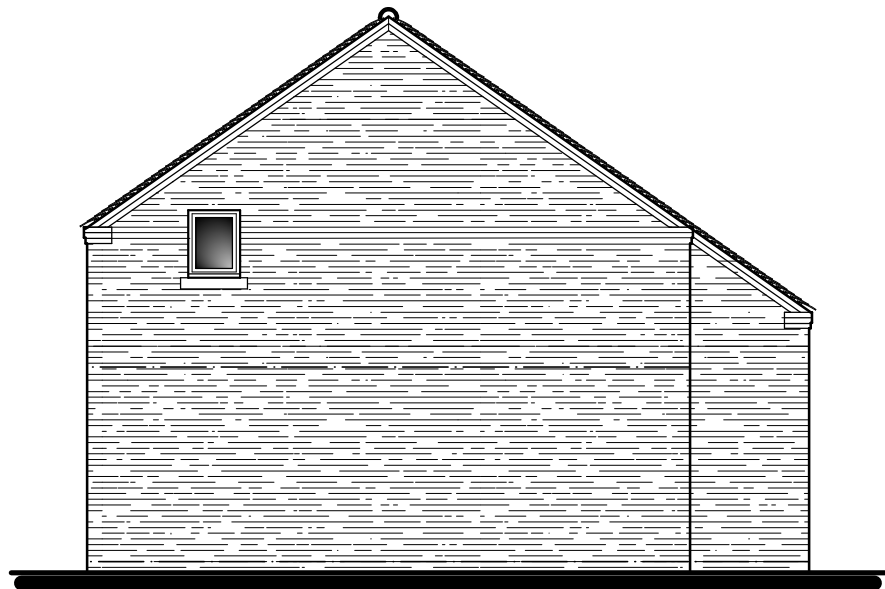

South West Elevation

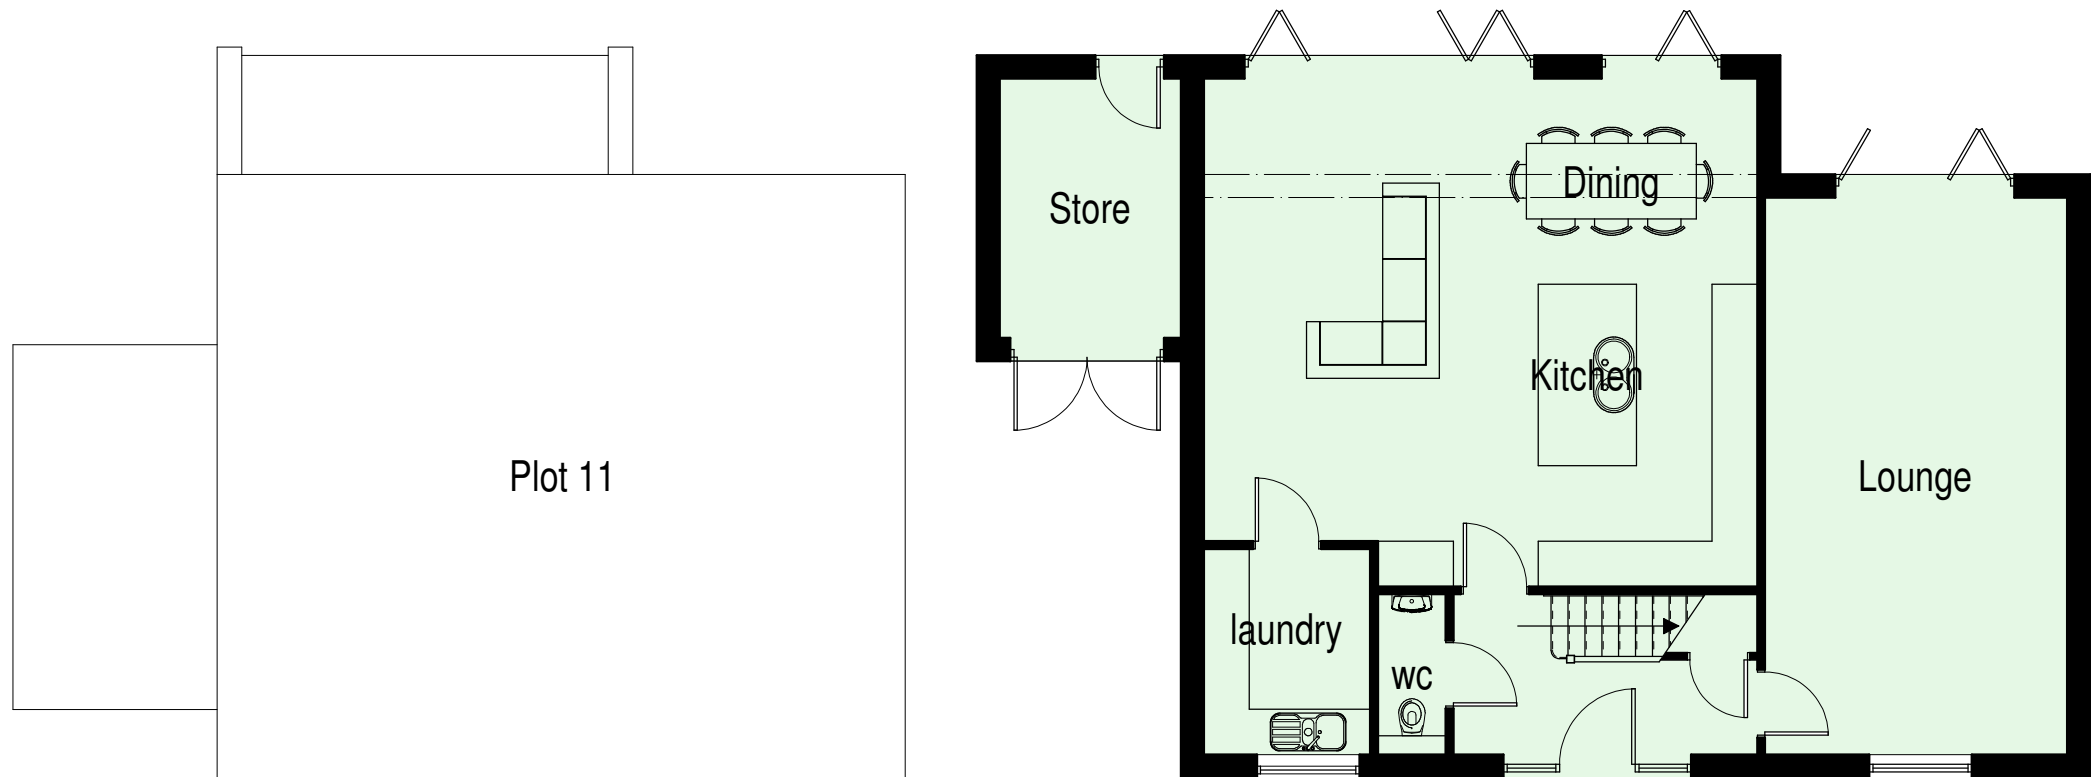

Ground Floor Plan

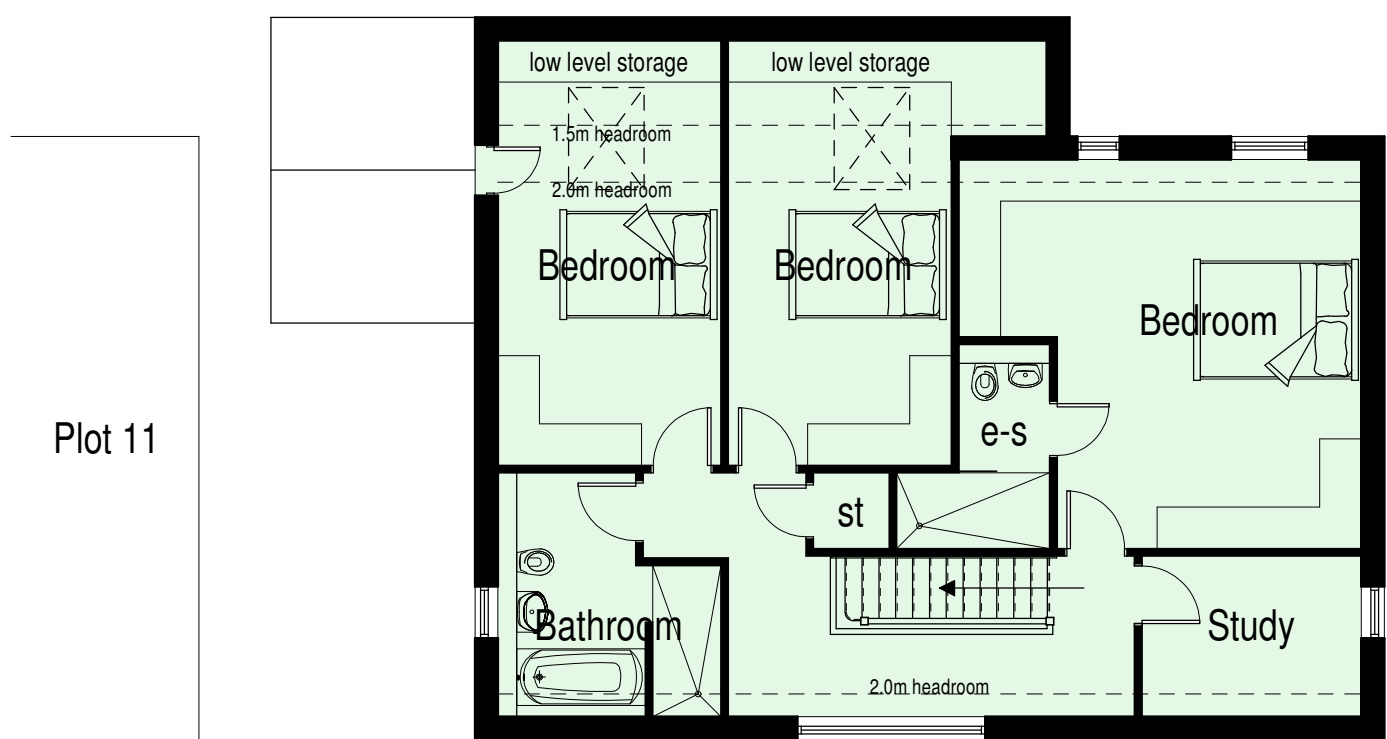

First Floor Plan

EXTERNAL MATERIALS

Roof :-
Plain clay roof tiles to Local Authority approval.

Eaves :-
3 course projecting brickwork including dentil course.


Gables :-
2 course projecting brickwork.

Rainwater Goods :-
Black plastic gutters fixed into galvanized rise and fall brackets.
Black plastic downpipes clipped to wall face.

Walls :-
Facing brickwork to local authority approval.

Windows :-
White painted softwood flush fitting casements having arched brick heads.

Doors :-
Painted feature entrance door and french/bi-fold doors having arched bick heads.

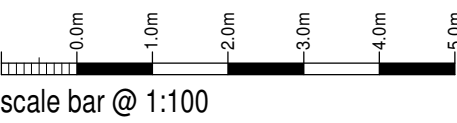

Mr & Mrs Heede

Proposed Change of Housetype,
Ivy Cottage, Tythe Barn,
Alton,
Stoke-on-Trent,
ST10 4AZ

Planning Proposal
Plot 10 Alternative Housetype

Date	Sheet	Scale
January 2024	A1	1:100
Dwg No	Rev.	Drawn
2014-1983-89	C	RG

A: 07/01/2024 - INTERNAL ARRANGEMENT UPDATED
B: 12/01/2024 - EN-SUITE LAYOUT UPDATED
C: 20/01/2024 - TITLE SHEET AMENDED PRIOR TO PLANNING SUBMISSION



10 Cawdry Buildings, Fountain Street, Leek, ST13 6JP
Telephone: 01538 386002
E-mail: info@sammonsltd.co.uk
Web: www.sammonsltd.co.uk

This drawing is copyright.
All dimensions must be checked prior to commencement.