




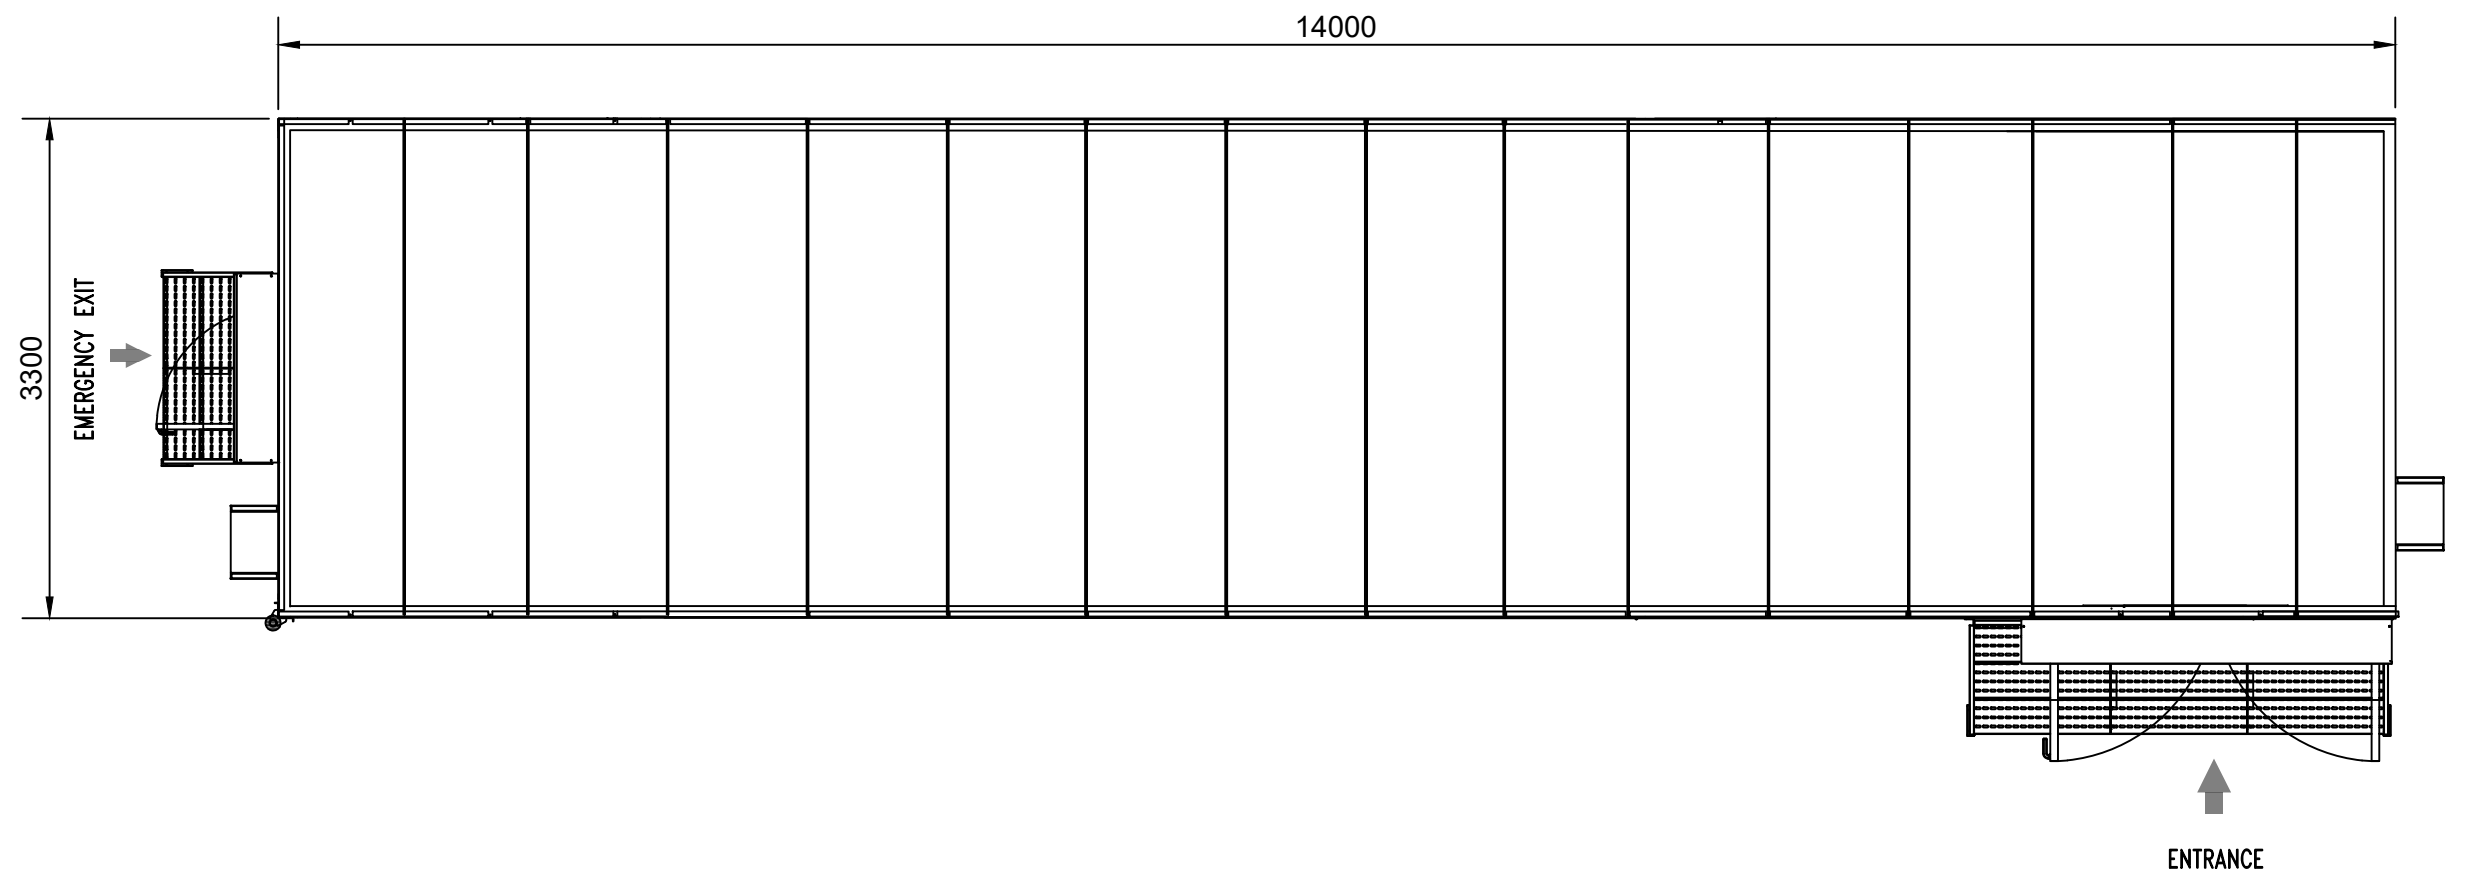


TOP VIEW

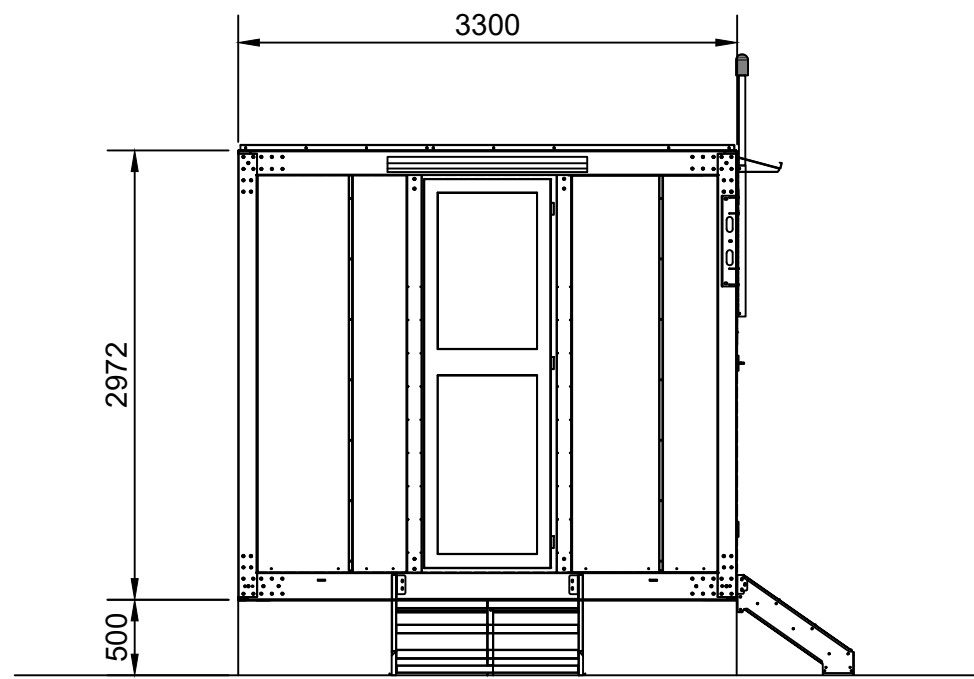


SIDE ELEVATION 'C'

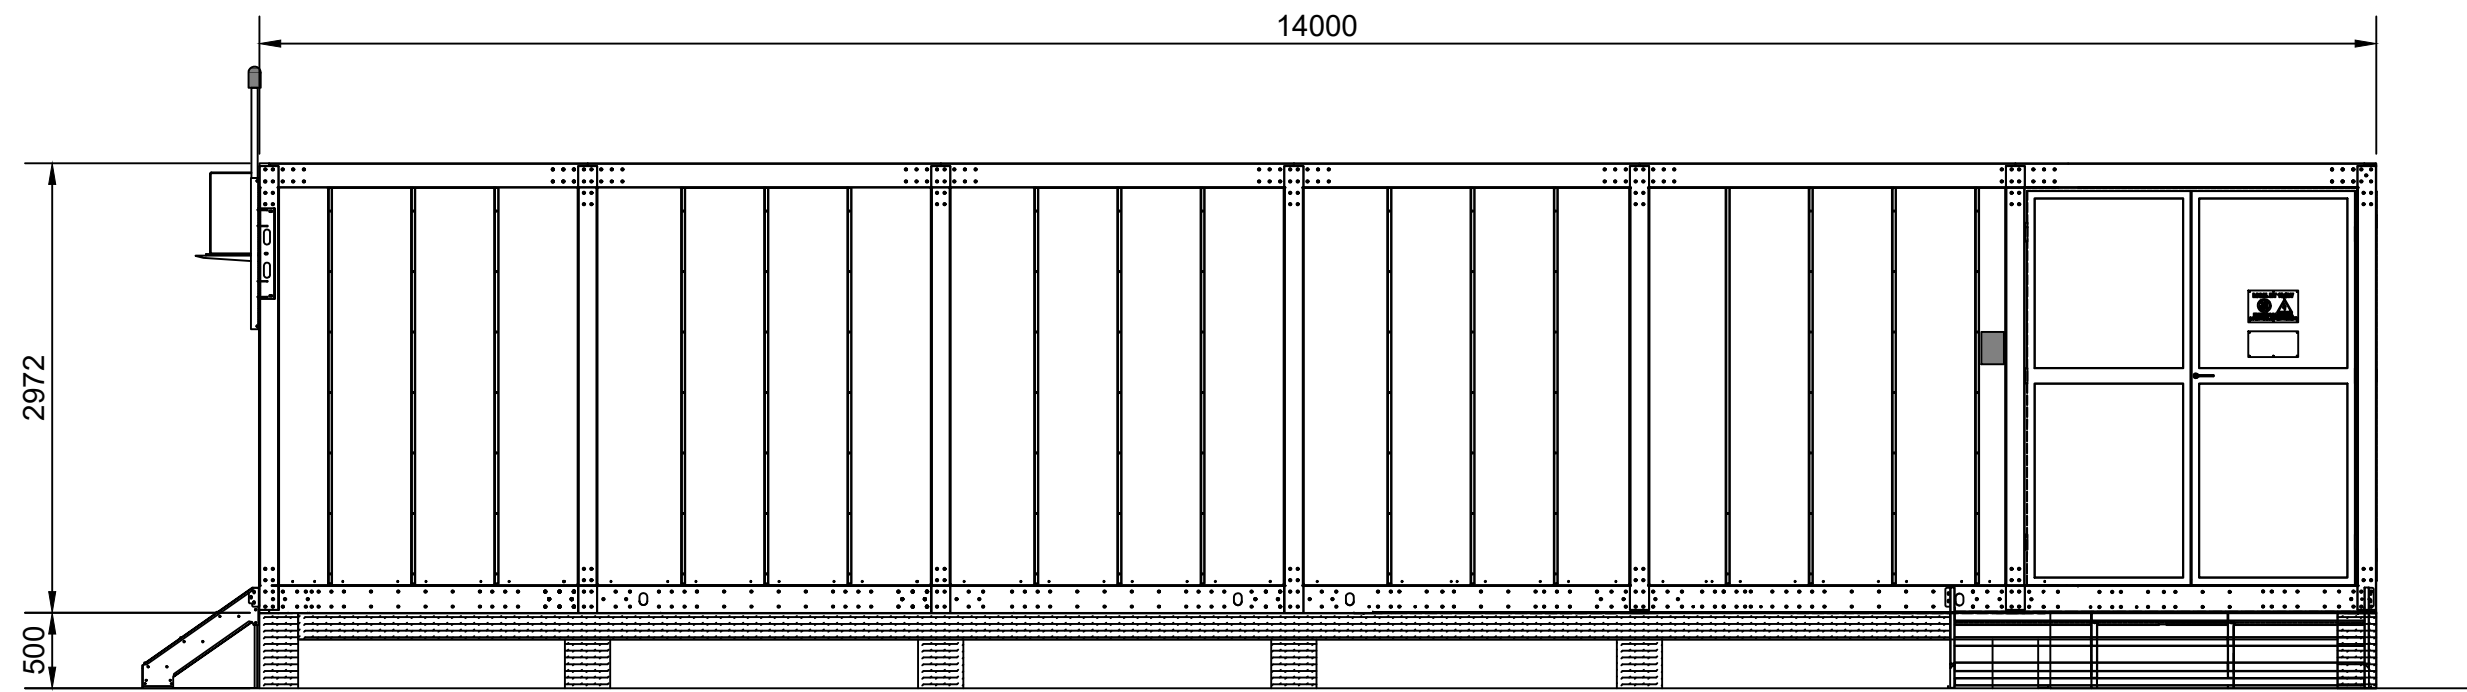

FRONT ELEVATION 'A'

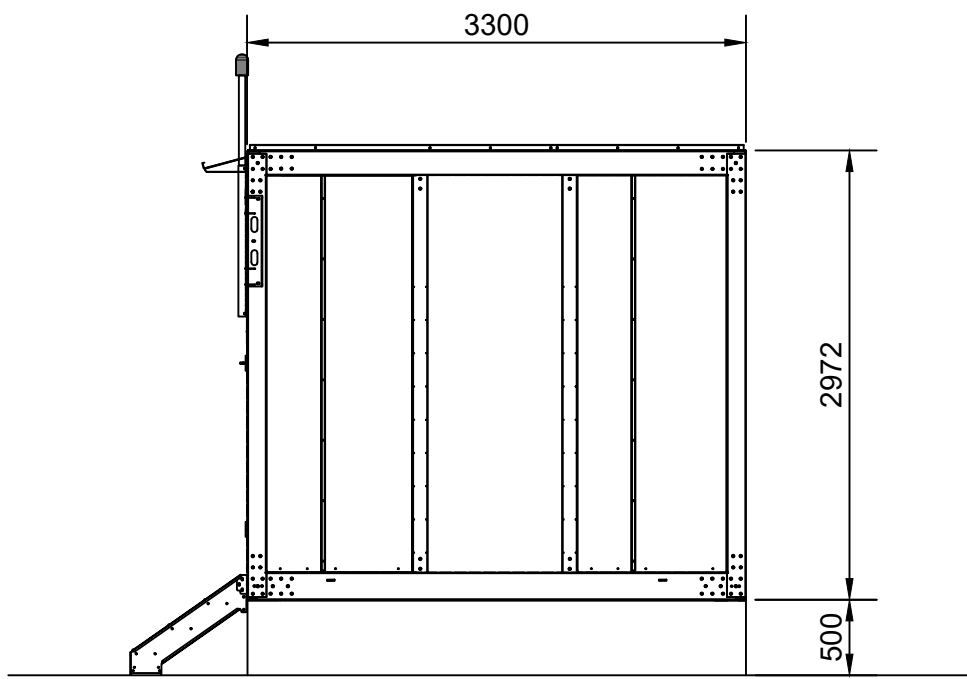

FRONT ELEVATION 'B'

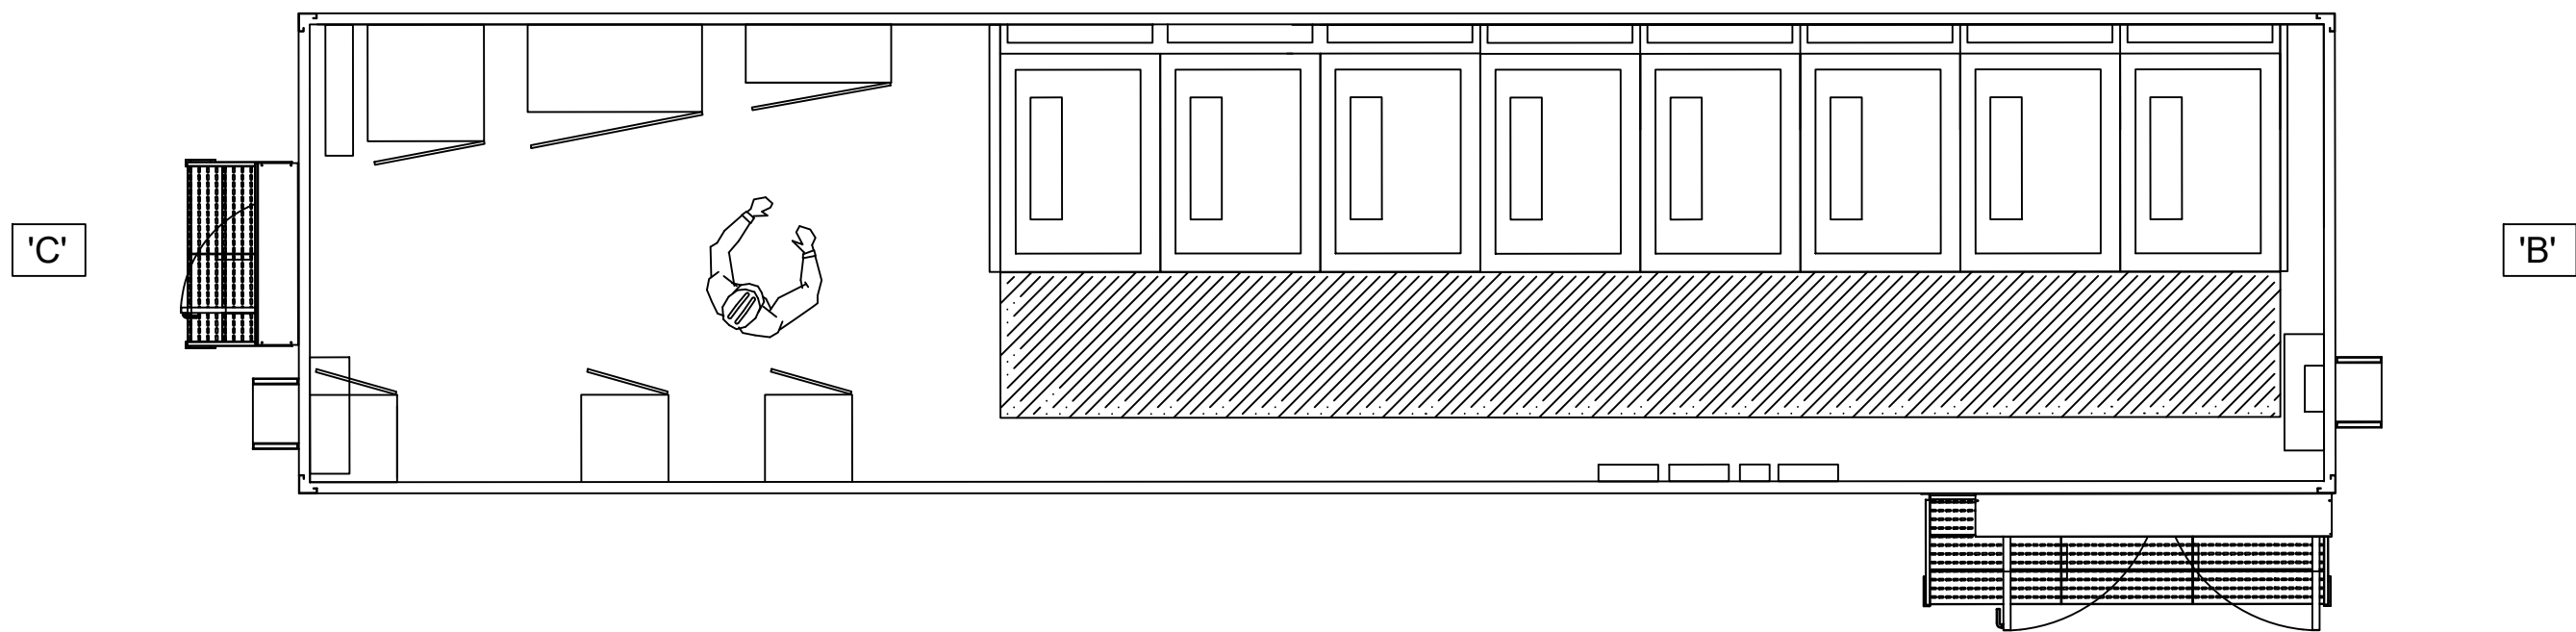

'A'

'B'

PLAN VIEW

CUSTOMER SWITCHGEAR BUILDING

1. THIS DRAWING TO BE READ IN CONJUNCTION WITH ALL RELEVANT ENGINEERS AND SPECIALISTS DRAWINGS & SPECIFICATIONS.
2. ANY DISCREPANCIES BETWEEN THIS DRAWING AND ANY OTHER TO BE REPORTED TO THE ENGINEER IMMEDIATELY.
3. ALL WORKS TO COMPLY WITH THE MOST CURRENT BRITISH STANDARDS.
4. ALL DIMENSIONS IN MILLIMETERS UNLESS STATED OTHERWISE. USE FIGURED DIMENSIONS ONLY.
5. ALL DIMENSIONS TO BE $\pm 3\text{mm}$ UNLESS SPECIFIED OTHERWISE.
6. A RECESSIVE COLOUR SUCH AS GREY IS PROPOSED, BUT CAN BE AGREED WITH OFFICERS.

Project: Newfields Farm BESS				
Drawing name: Plan and Elevations of Customer Switchgear Building				
ID:	88-10-05-P-PL-EQ-05			Drawn: REN
R.03	Text Related to Scaling Modified			19.01.2024
R.02	Elevations Modified			13.03.2023
R.01	Scale Bar Added			05.10.2022
R.00	First Issue			21.03.2022
Revision	Description			Date
Discipline:	Electrical	Phase:	FOR PLANNING	
Format:	A1	Scale:	1:50	Sheet No: 01 / 01



RENERGY LTD
28 E Samokov str.
1113 Sofia, Bulgaria
info@renergy-bg.com
www.renergy-bg.com

This drawing may not be reproduced or be made available to third person or competing companies without Renergy permission. The reproduction, distribution and utilization of this document as well as the communication of its contents without explicit authorization is prohibited. Offenders will be held liable and can find up to 50% of the project cost, variations in design can occur to site conditions.

