



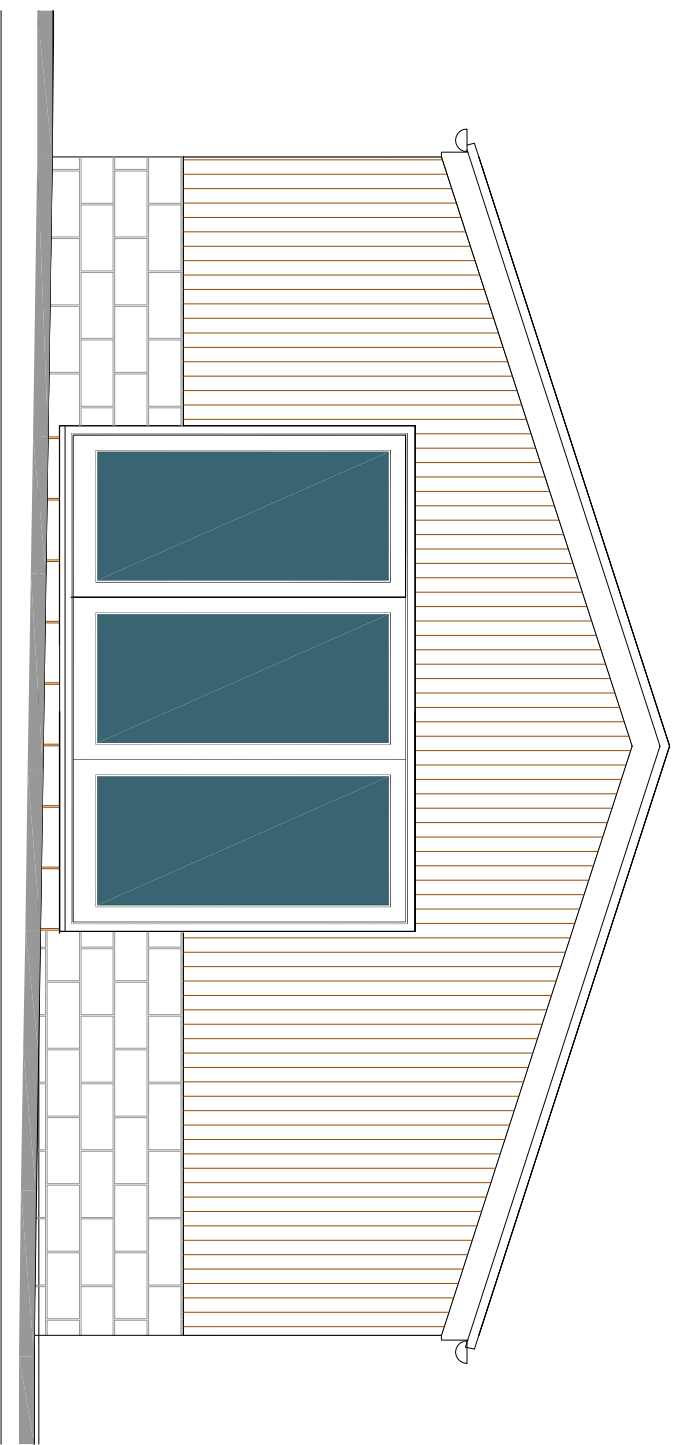


Proposed South East Elevation
scale 1:50 @ A1

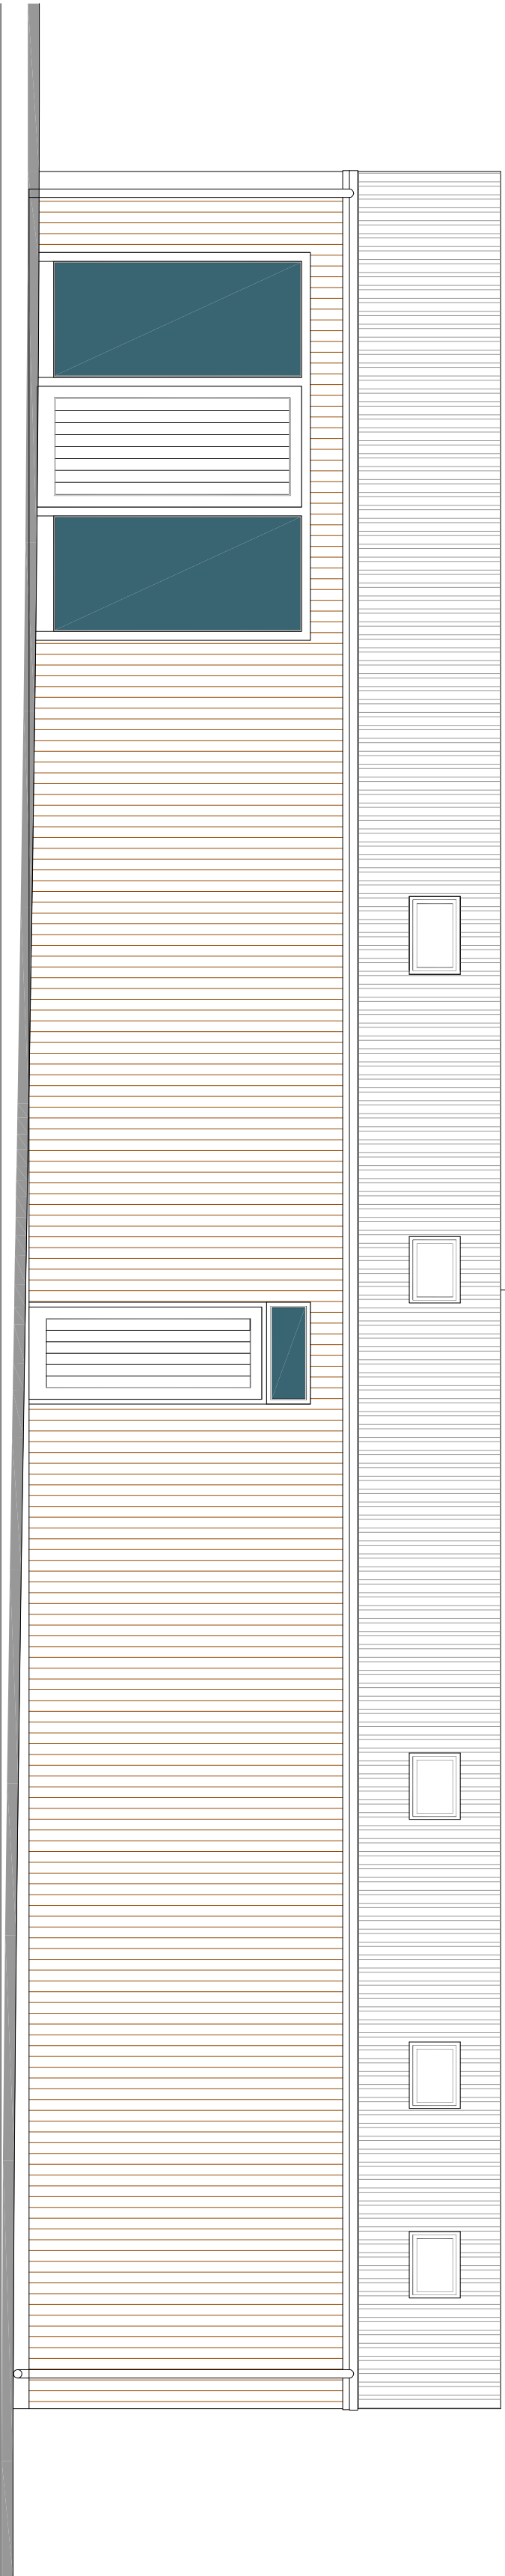


Proposed North East Elevation scale 1:50 @ A1




Proposed South West Elevation scale 1:50 @ A1

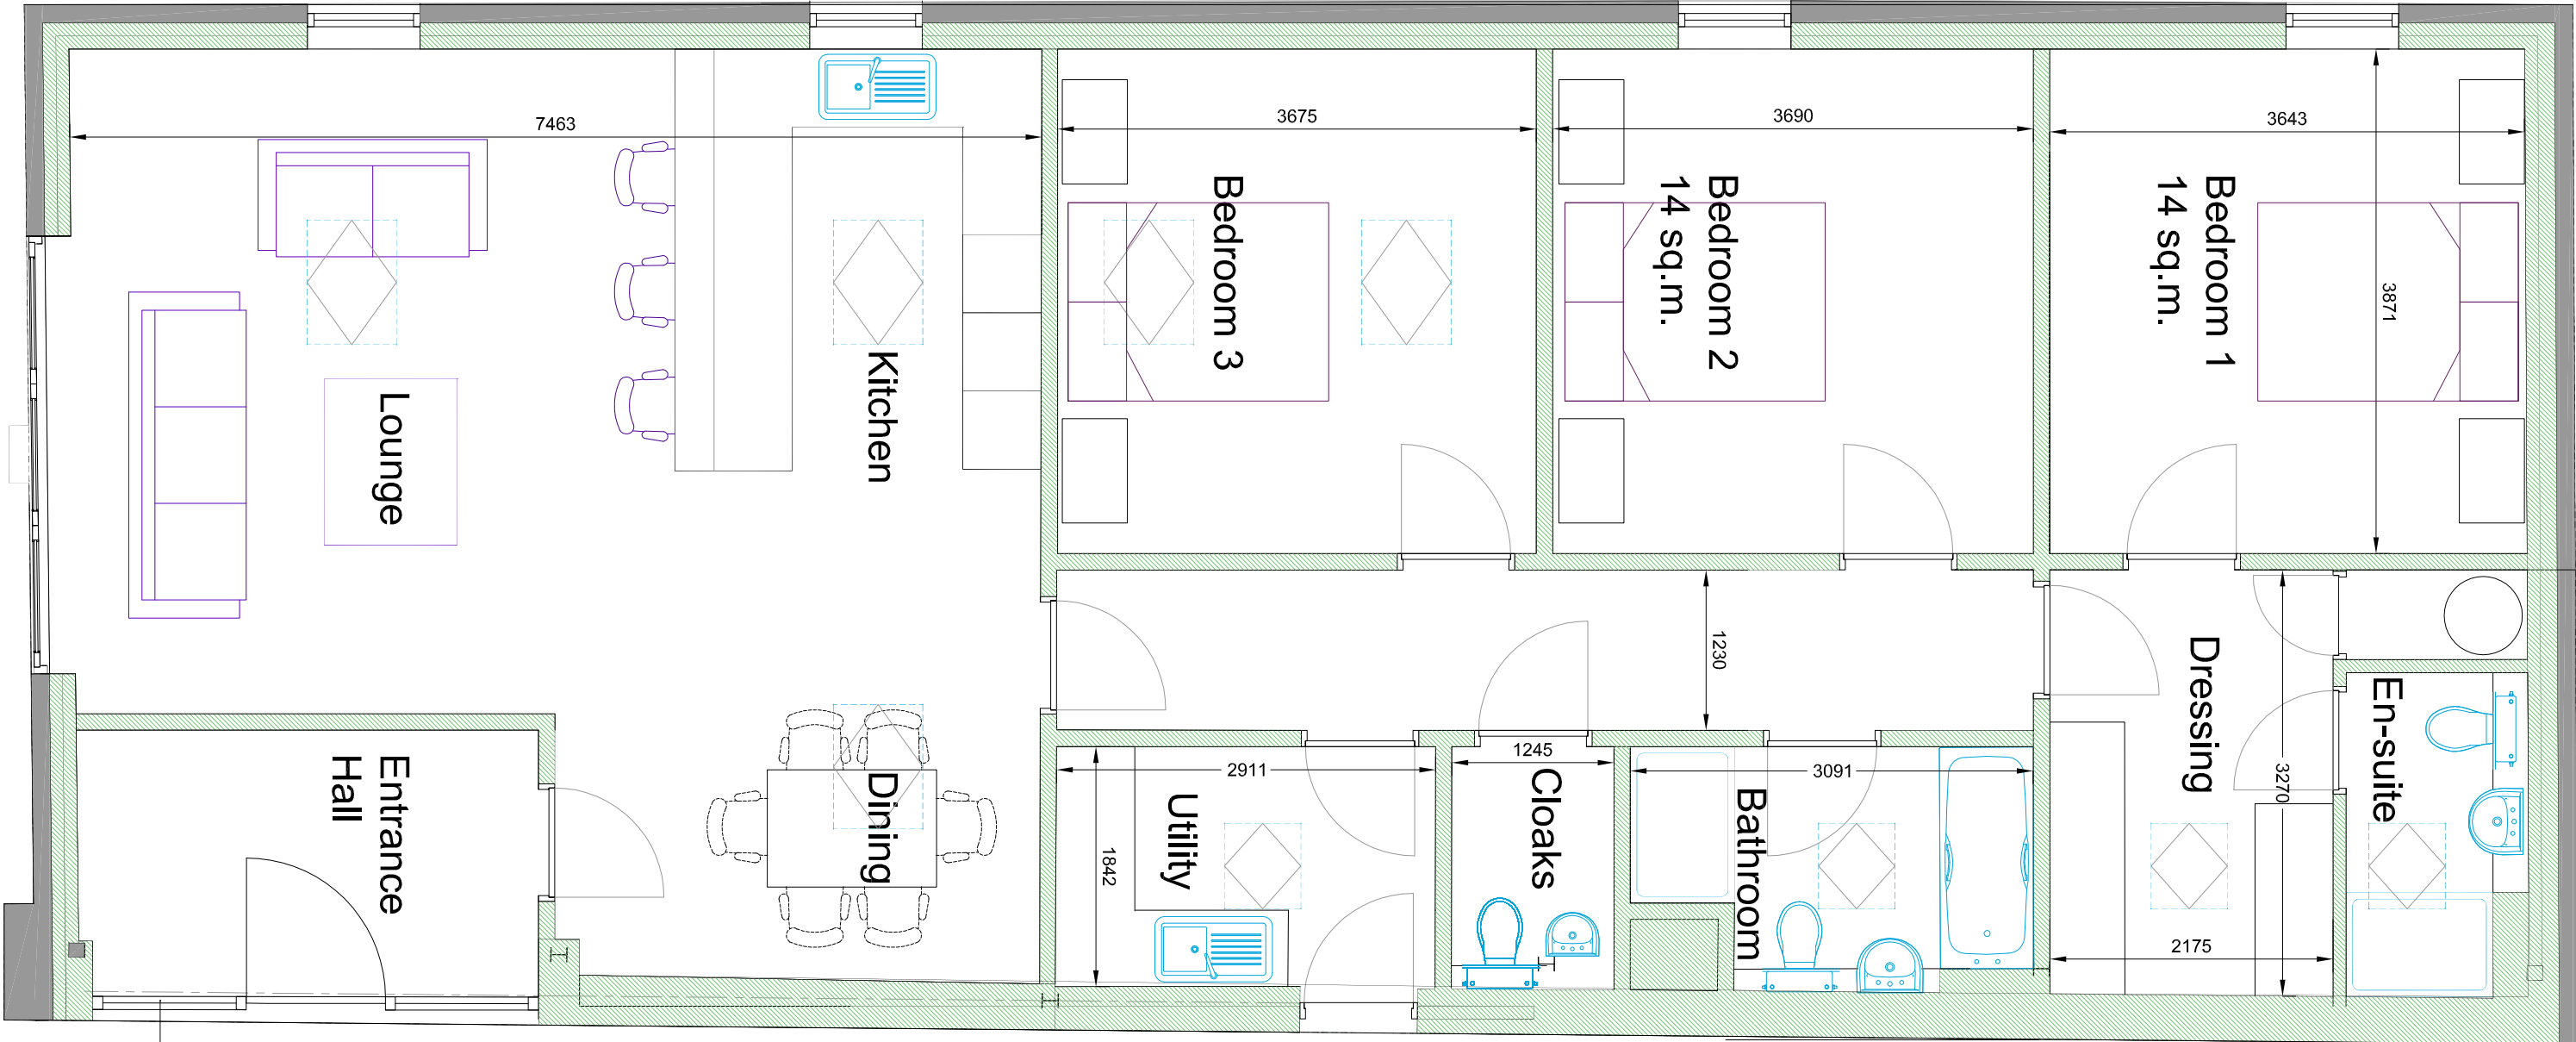

Proposed Ground Floor Plan scale 1:50 @ A1

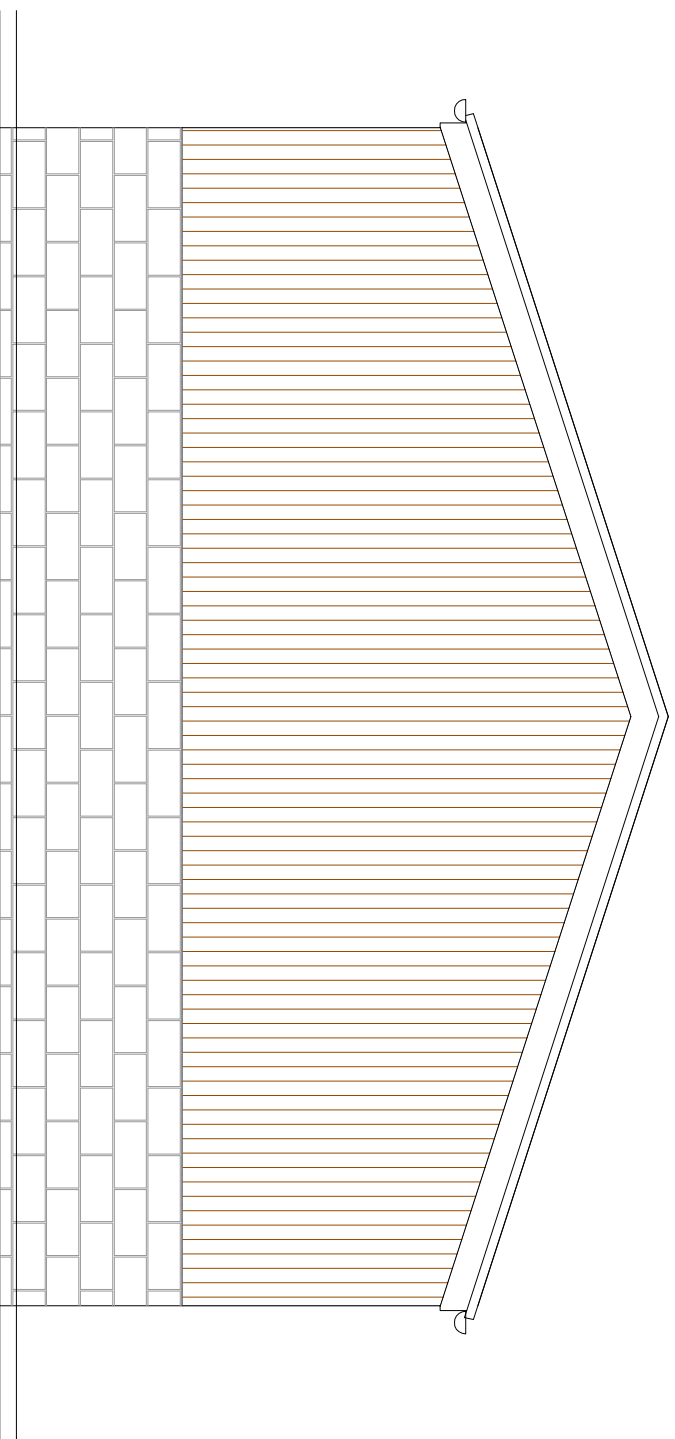


Proposed North West Elevation
scale 1:50 @ A1

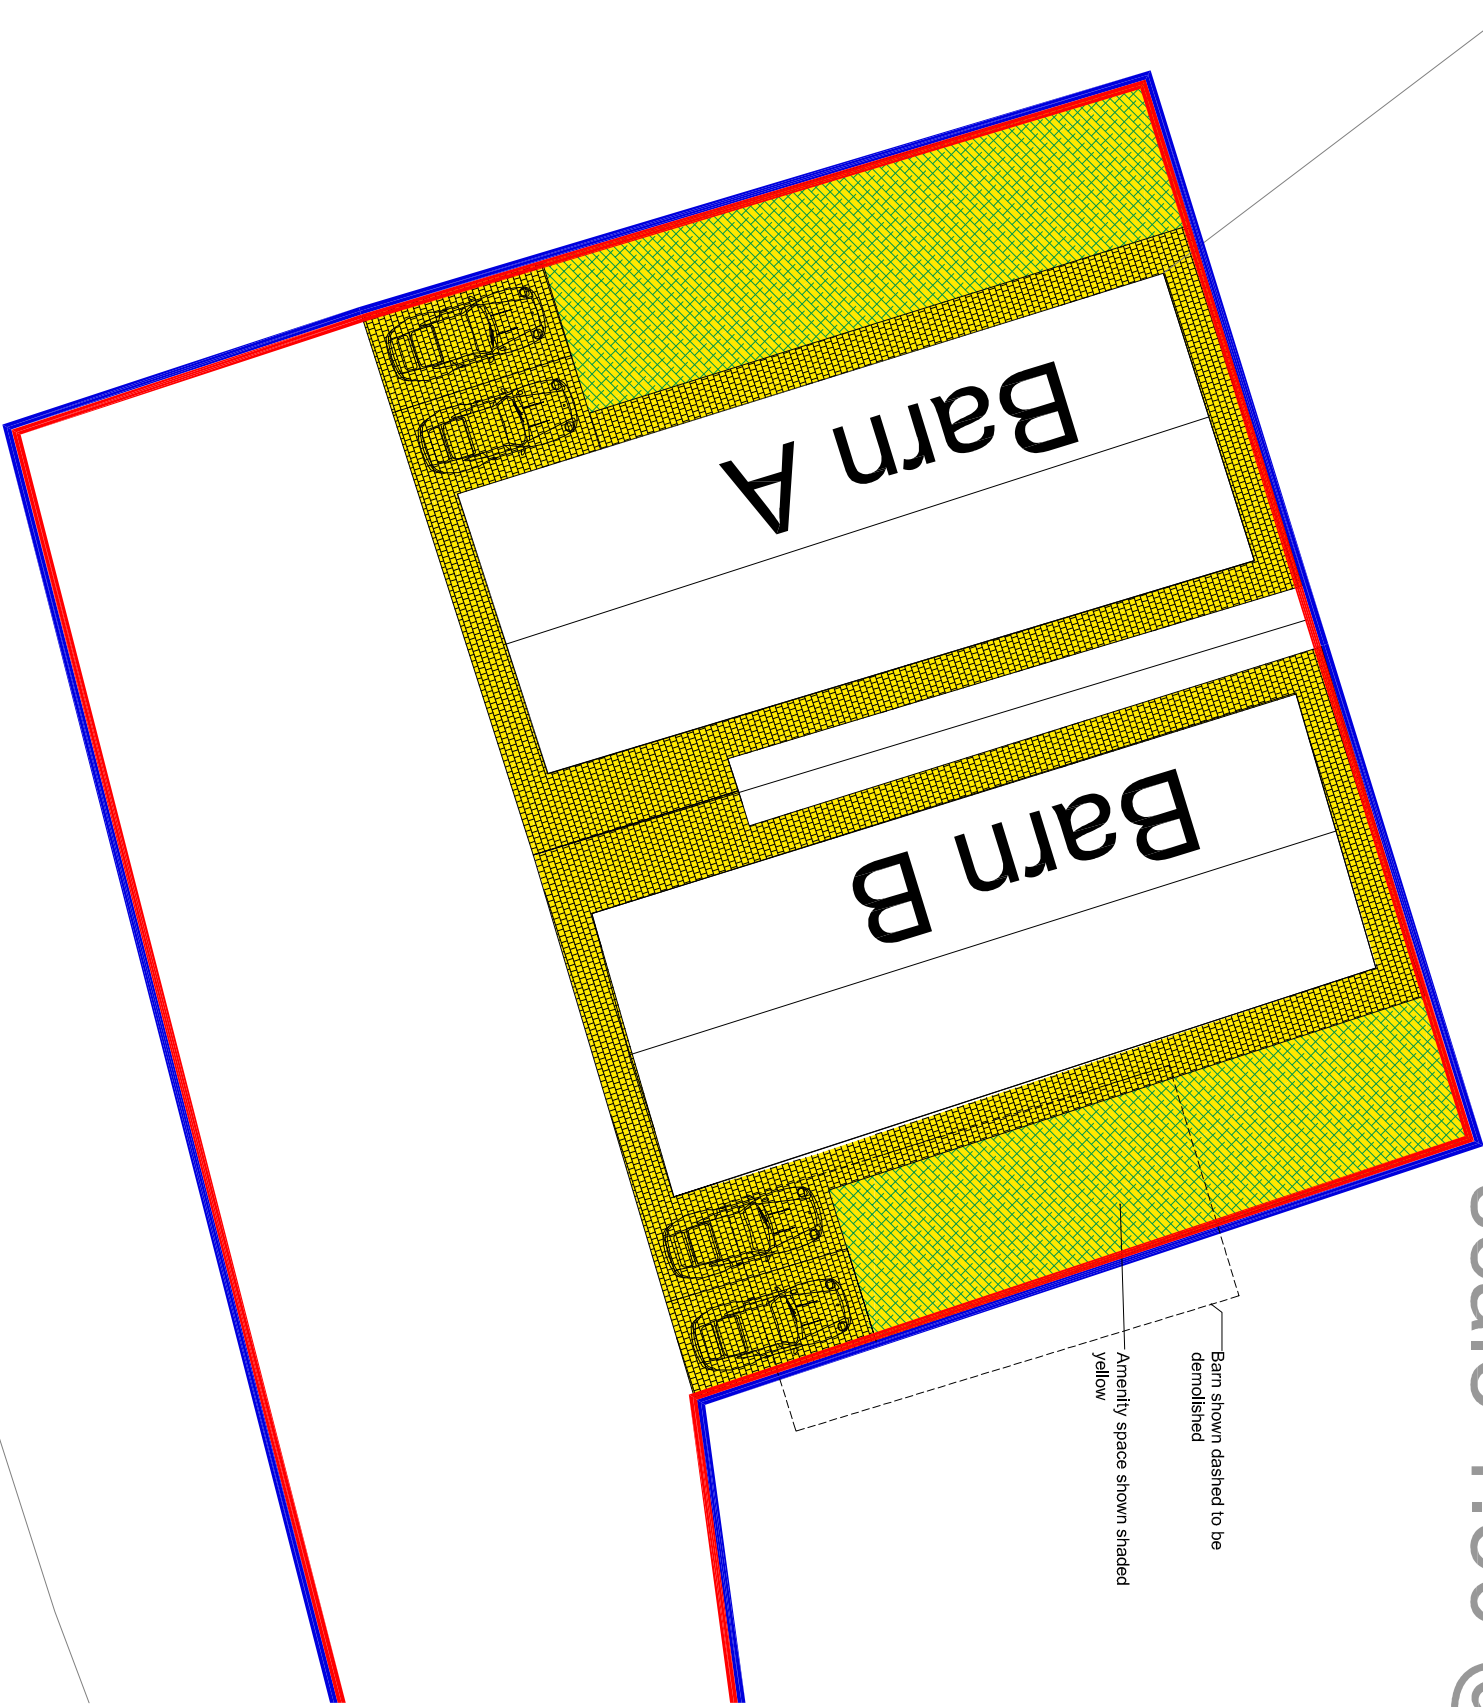

Proposed Site Plan
scale 1:200 @ A1

Rev	Drawn	Comments	Date

 

MAC
ARCHITECTURAL DESIGN LTD
Moorland House, 123 Moorland Road, Burslem, ST6 1JD,
T:01782 505392 E:adam@mac-arch.co.uk

Client:
Mr & Mrs J Harrison

Project:
Proposed Conversion of Agricultural Building to Dwellings at Apeford Farm, Apeford, Nr. Bradnop Leek, Staffordshire.

Title: Barn A Floor Area 136sq.m.
Proposed Plans and Elevations

Status:
Planning