



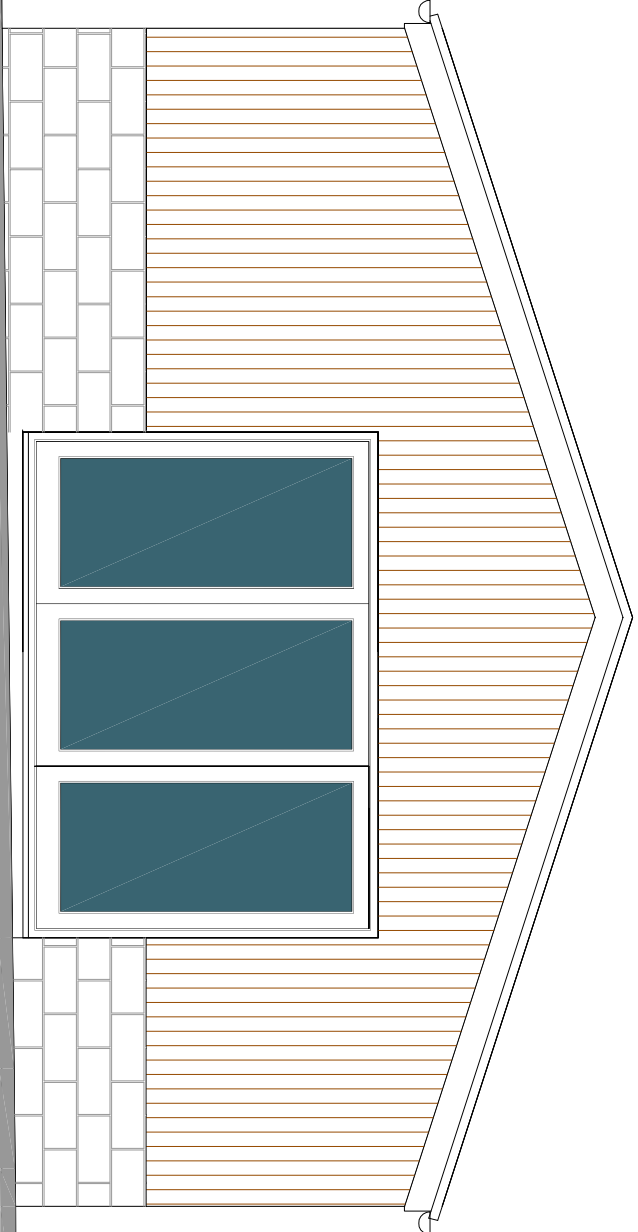


Proposed South East Elevation
scale 1:50 @ A1

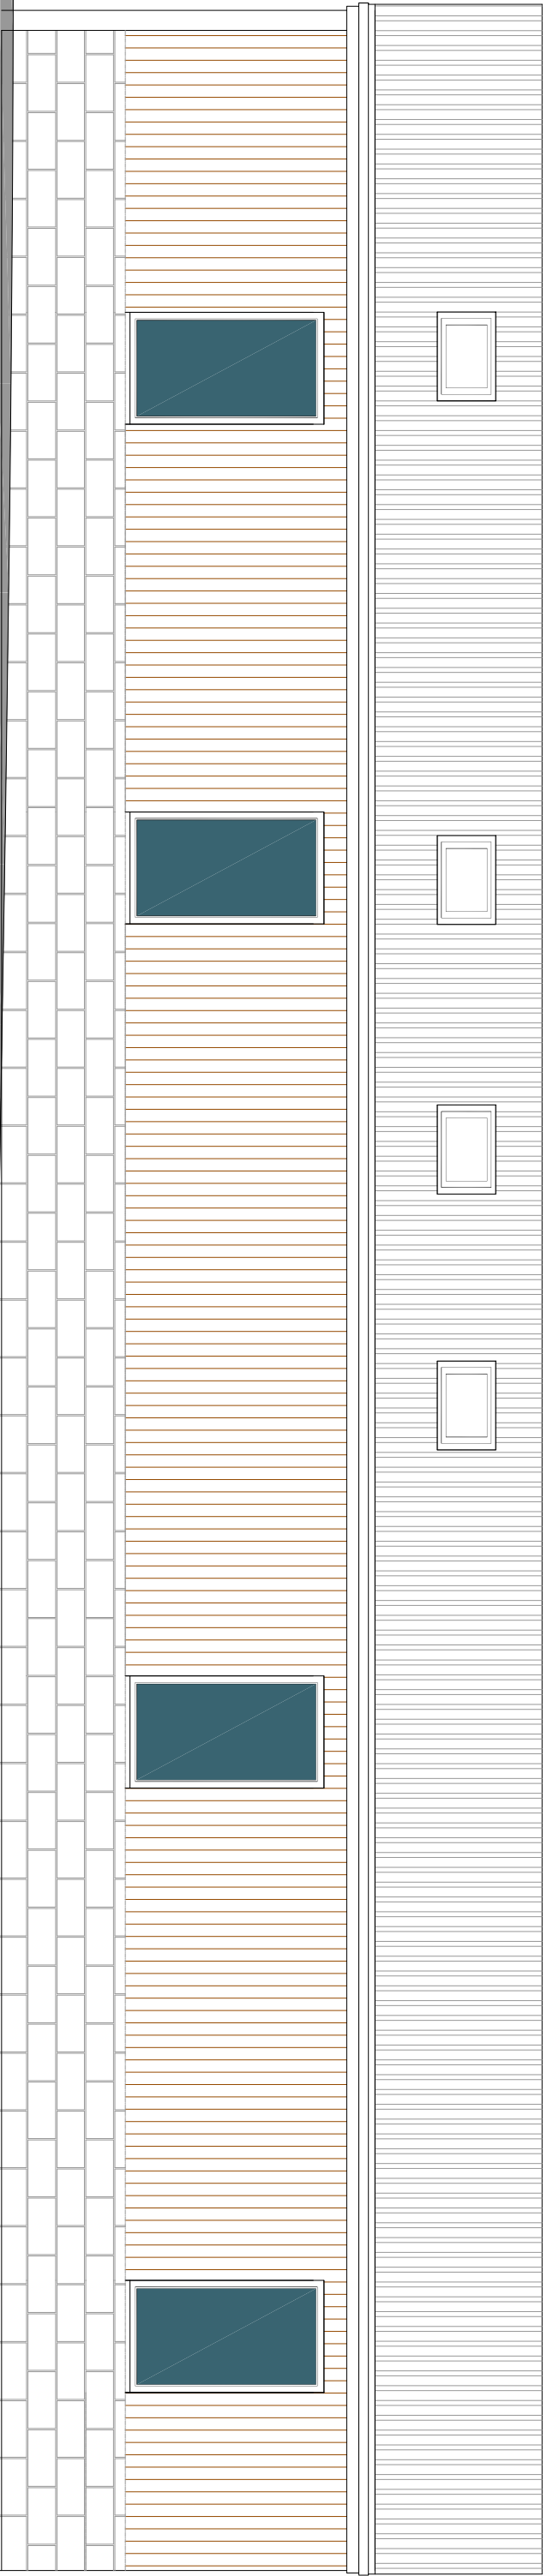


254,000




Proposed North East Elevation scale 1:50 @ A1

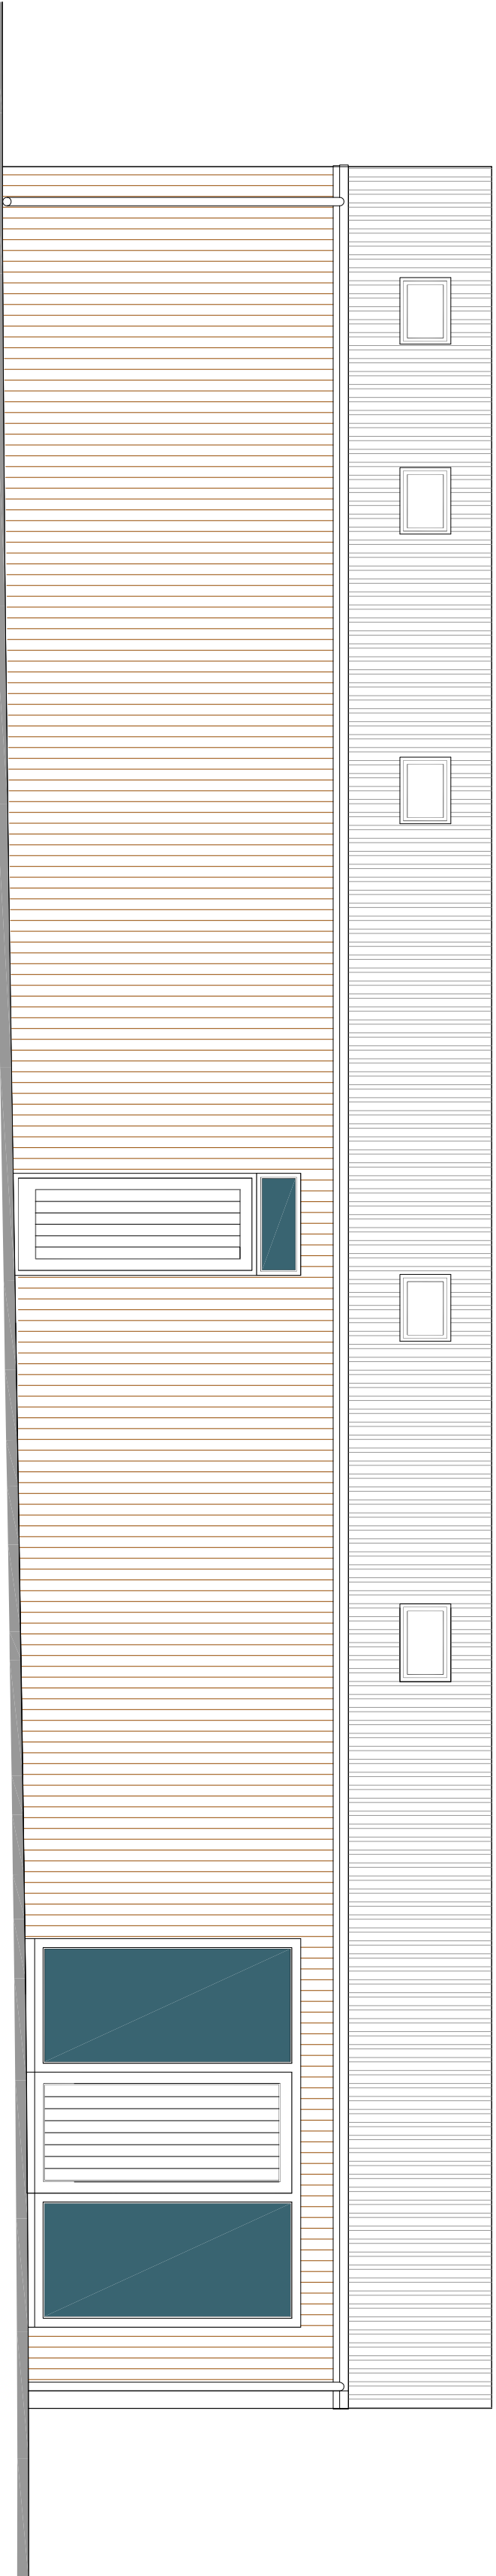

Proposed South West Elevation scale 1:50 @ A1

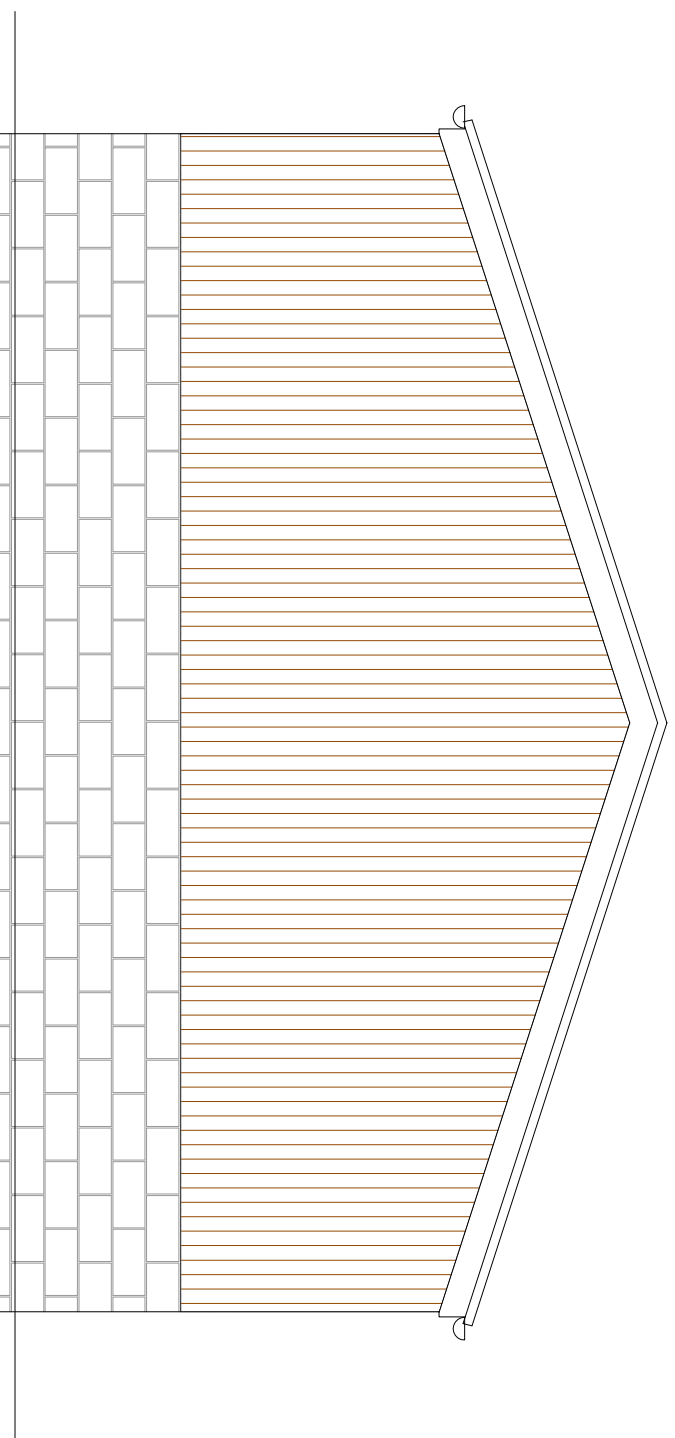


Proposed North West Elevation
scale 1:50 @ A1

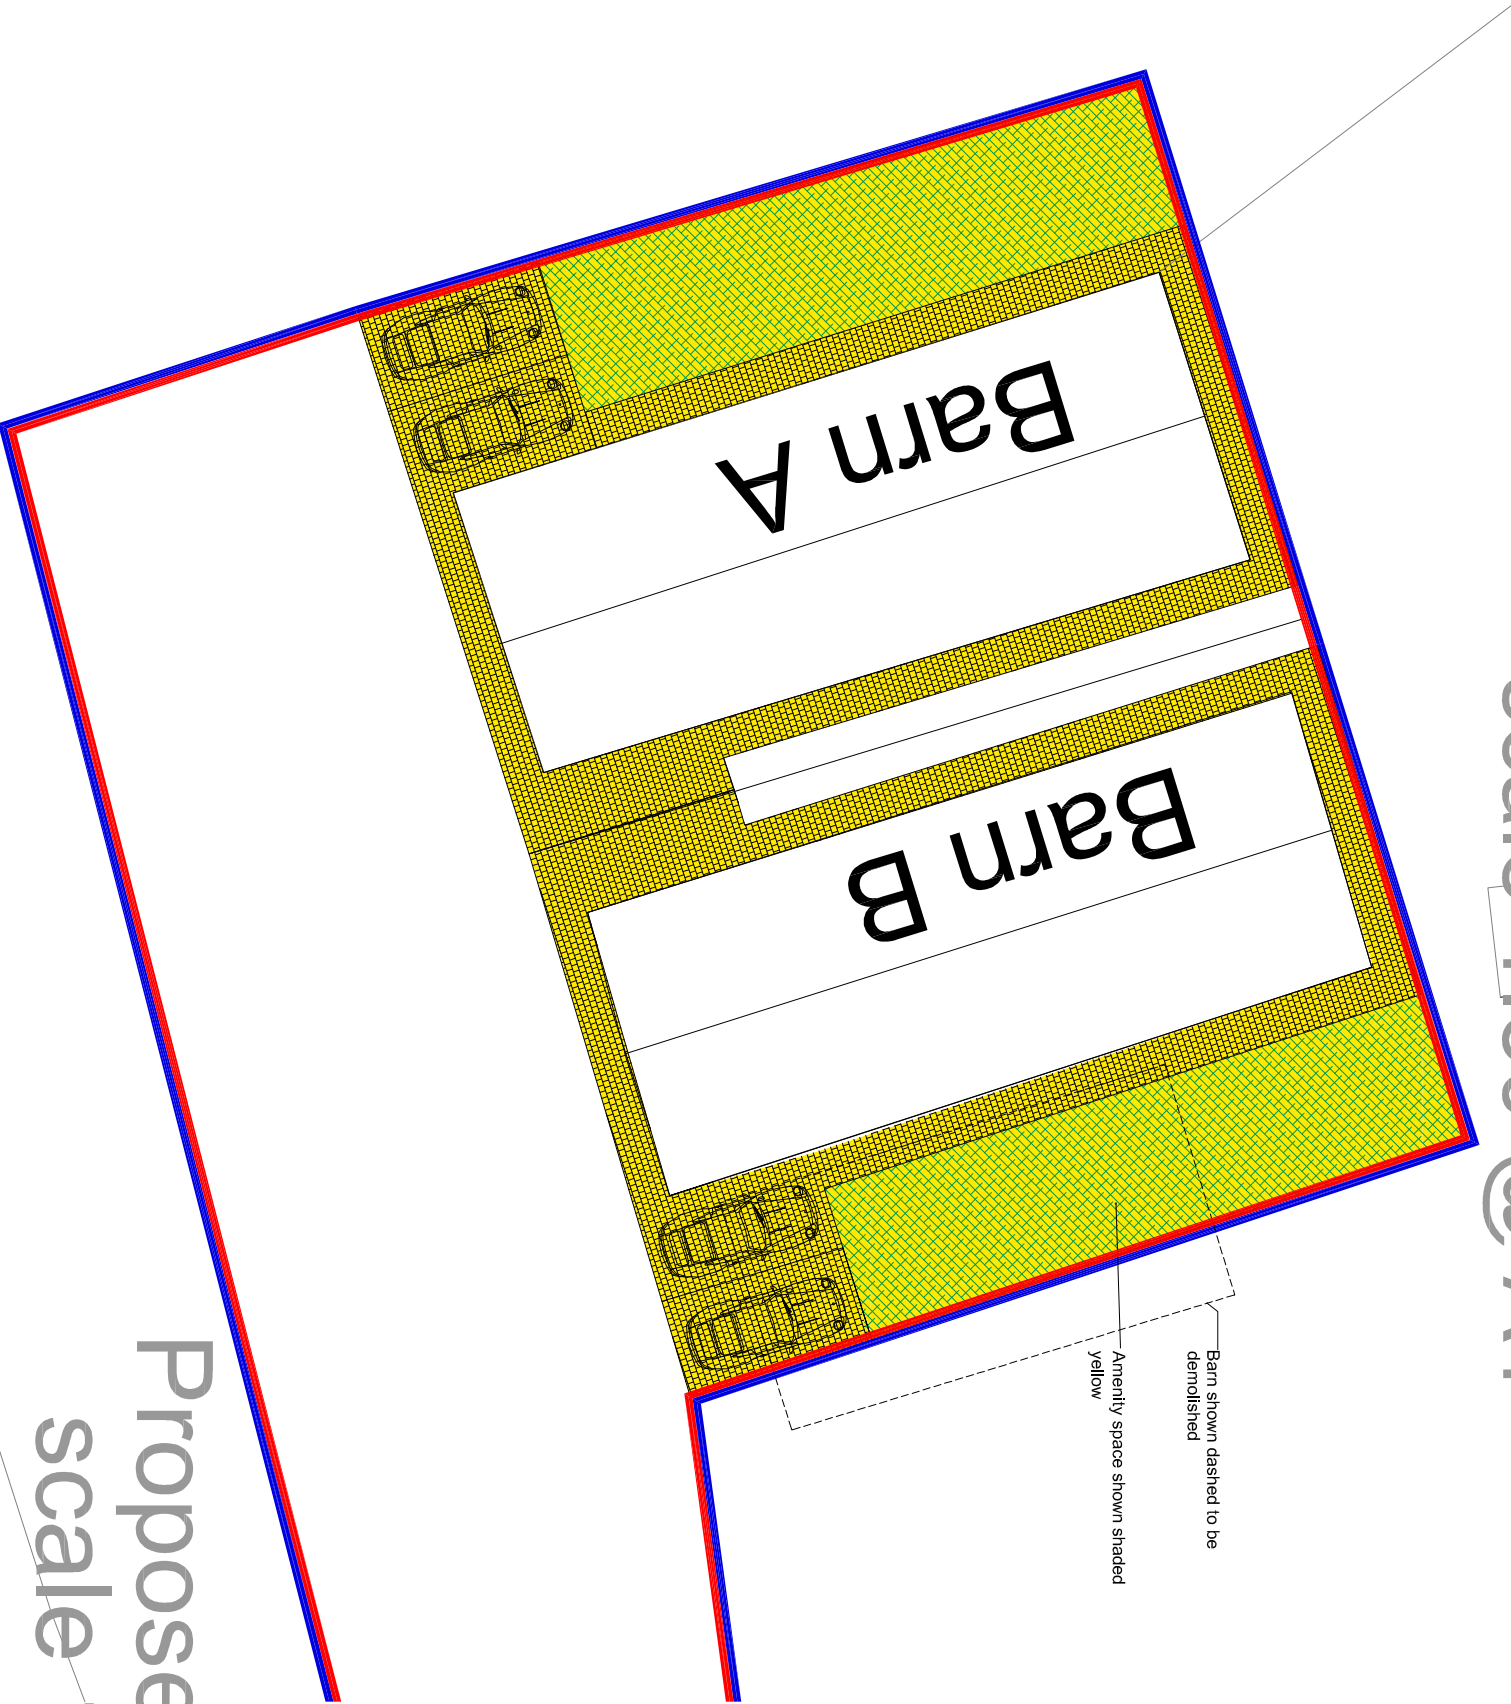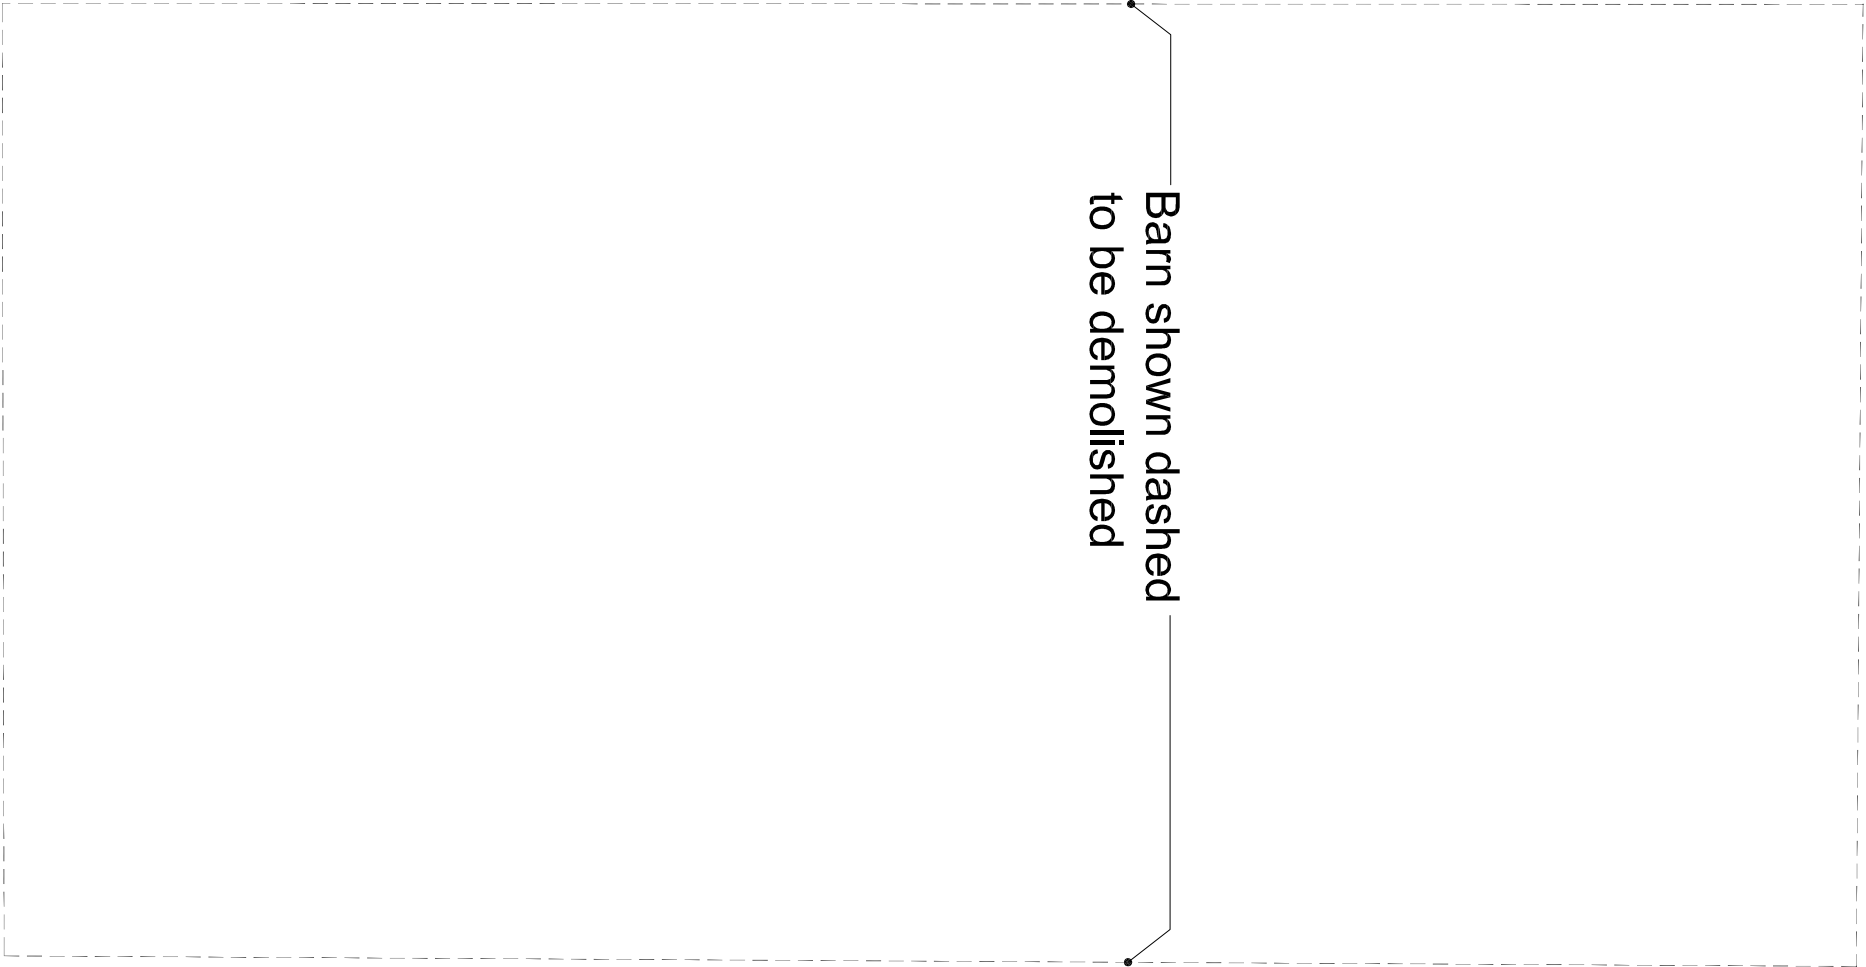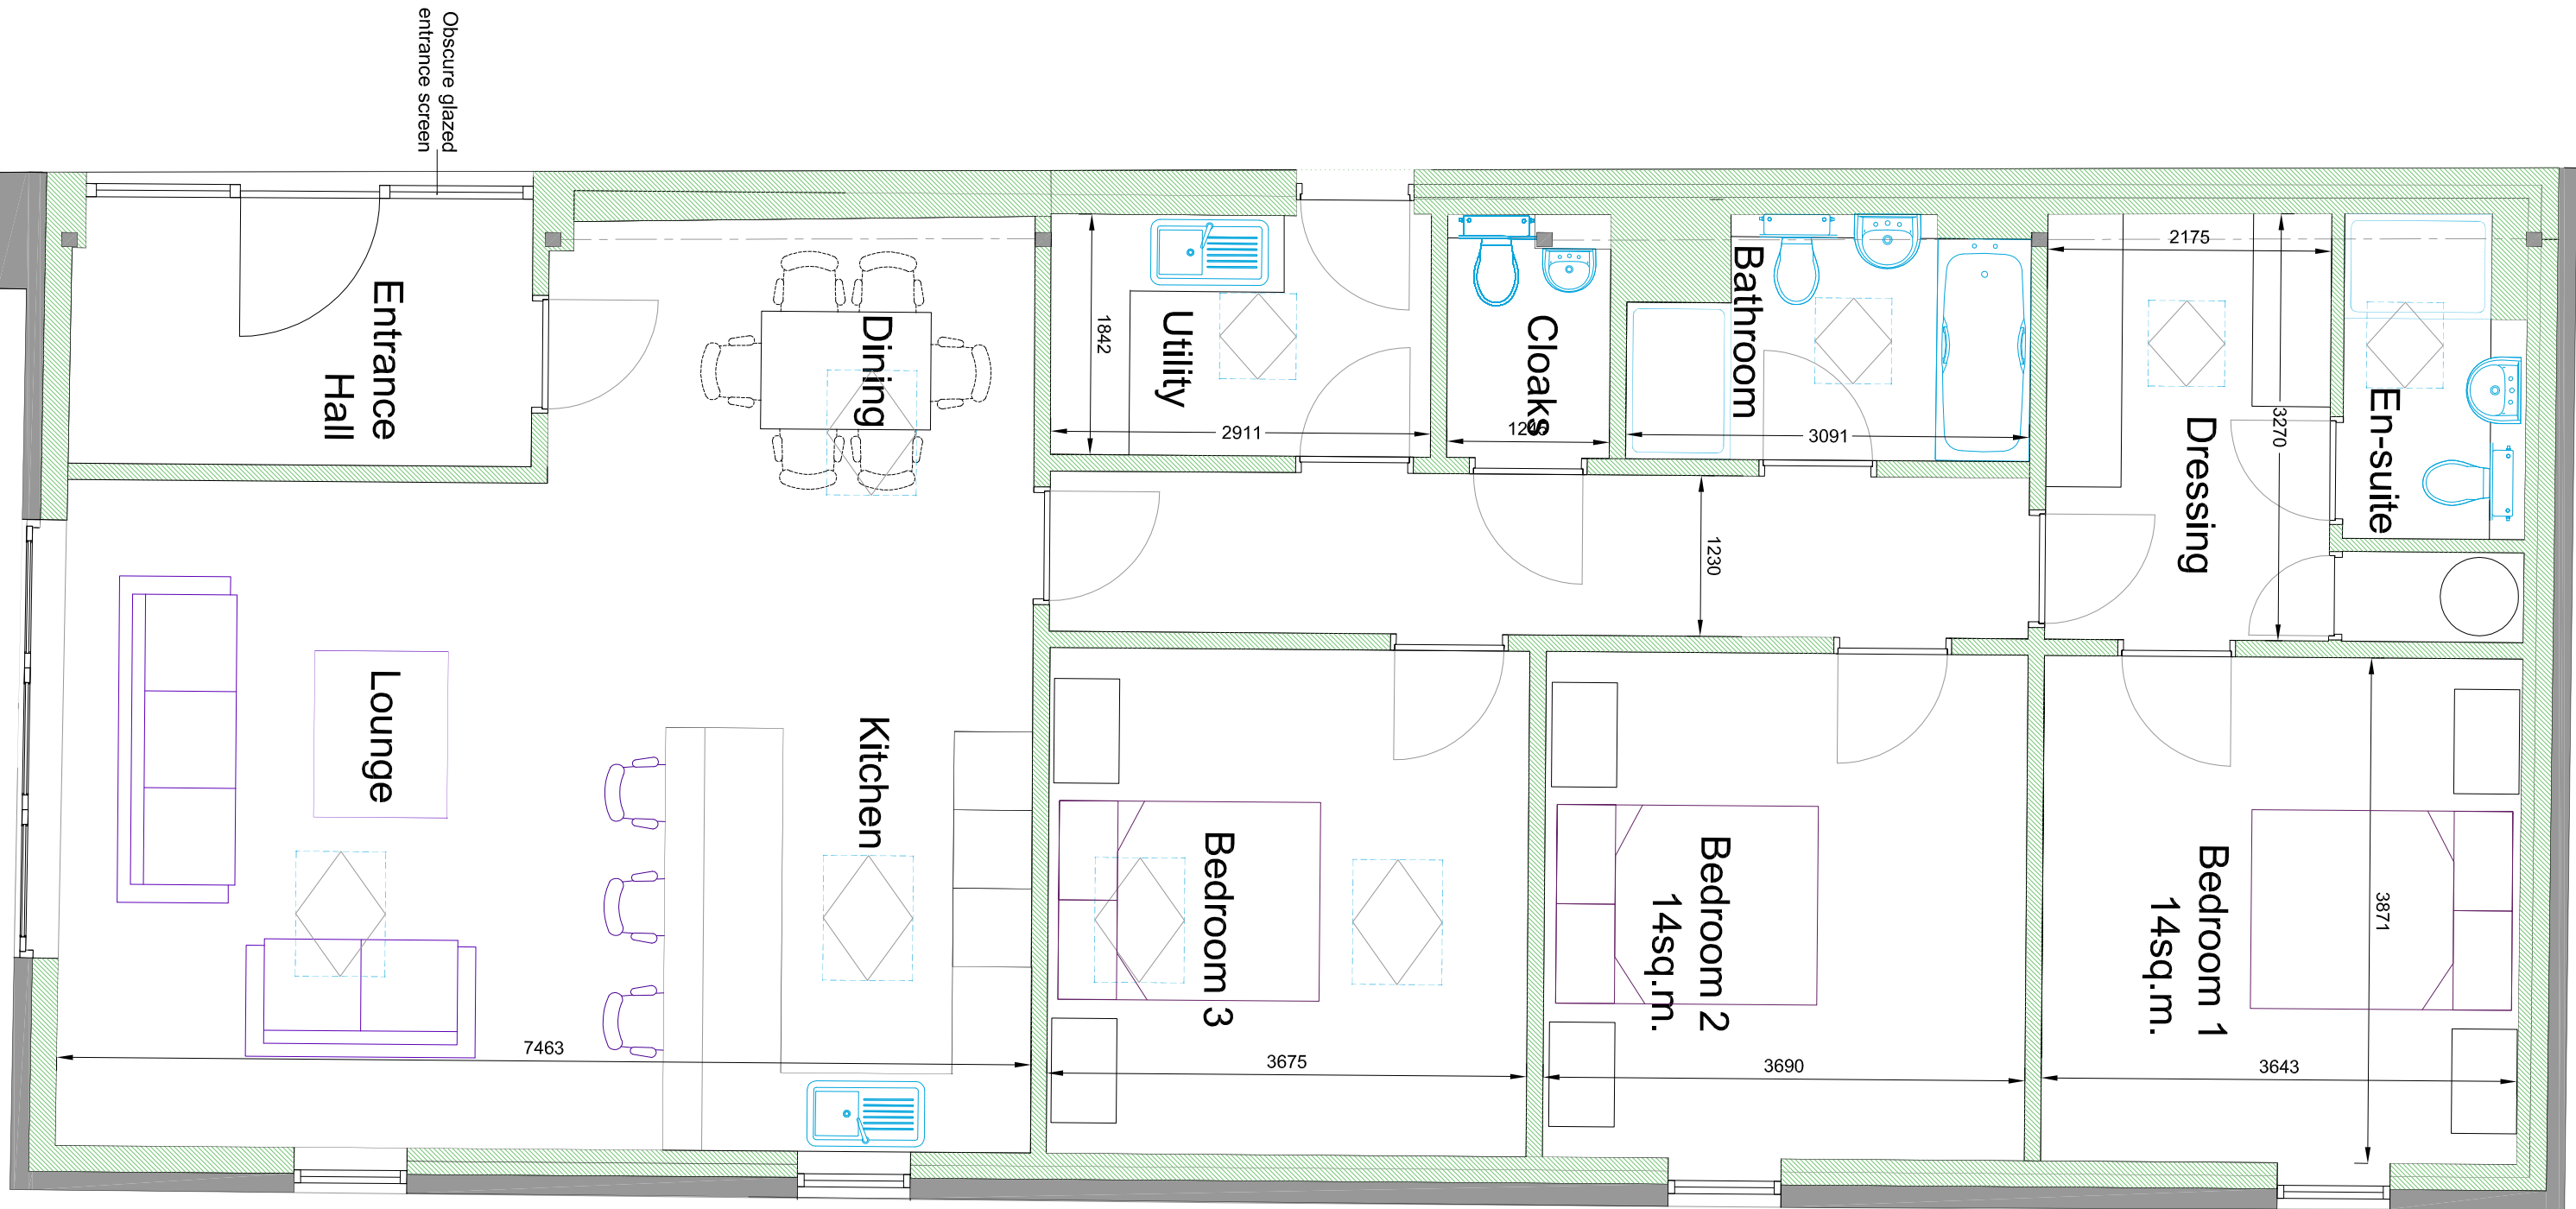

Proposed Site Plan
scale 1:200 @ A1

Rev./Drawn	Comments	Date

 

MAC

ARCHITECTURAL DESIGN LTD
Moorland House, 123 Moorland Road, Burslem, ST6 1UD.
T:01782 505392 E:adam@mac-arch.co.uk

Client:
Mr & Mrs J Harrison

Project:
Proposed Conversion of Agricultural
Building to Dwellings at Apestford
Farm, Apestford, Nr. Bradnop
Leek, Staffordshire.

Title: Barn B Floor Area 136sq.m.
Proposed Plans and Elevations

Status:
Planning