



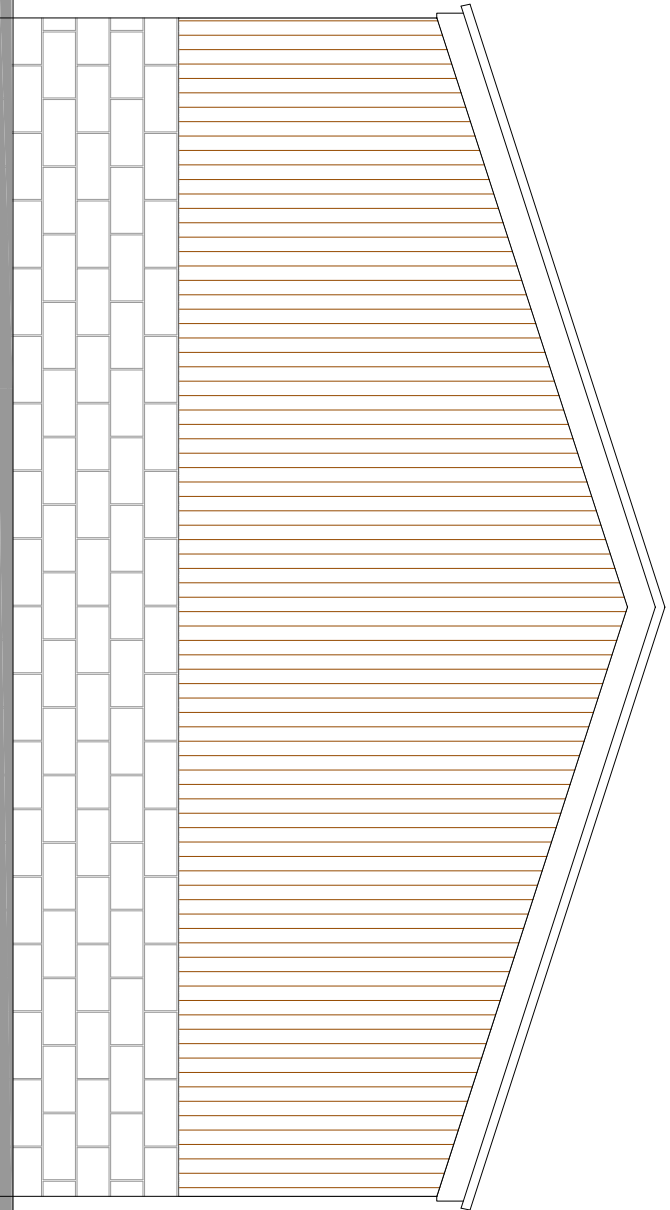


Existing South East Elevation
scale 1:50 @ A1

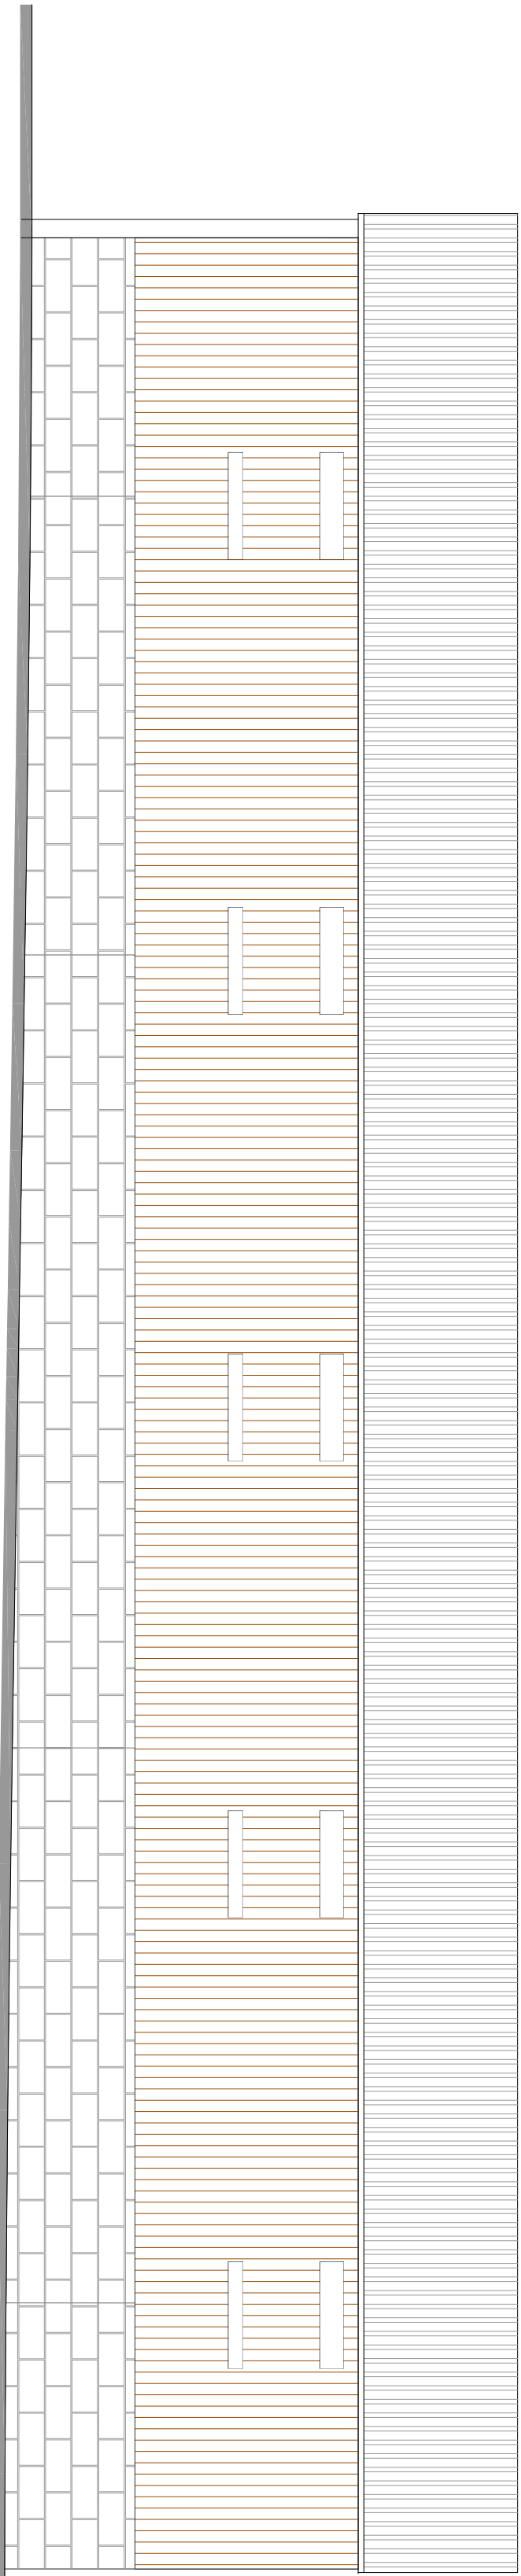


Existing North East Elevation scale 1:50 @ A1




Existing South West Elevation scale 1:50 @ A1

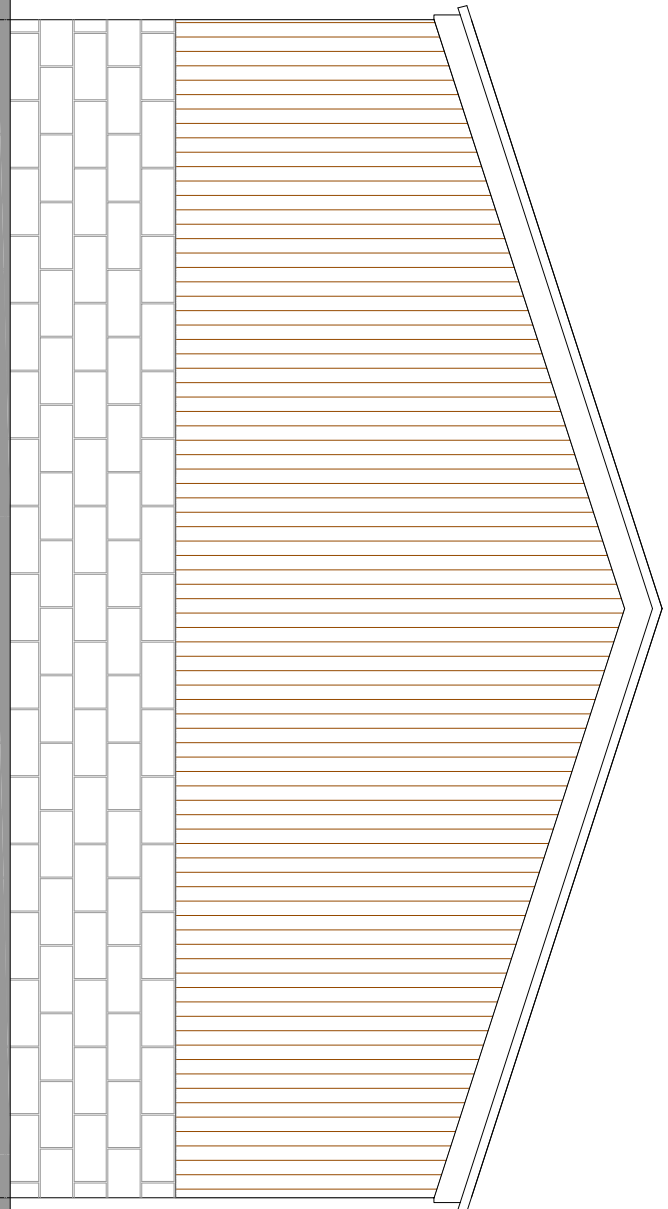

Existing North West Elevation
scale 1:50 @ A1

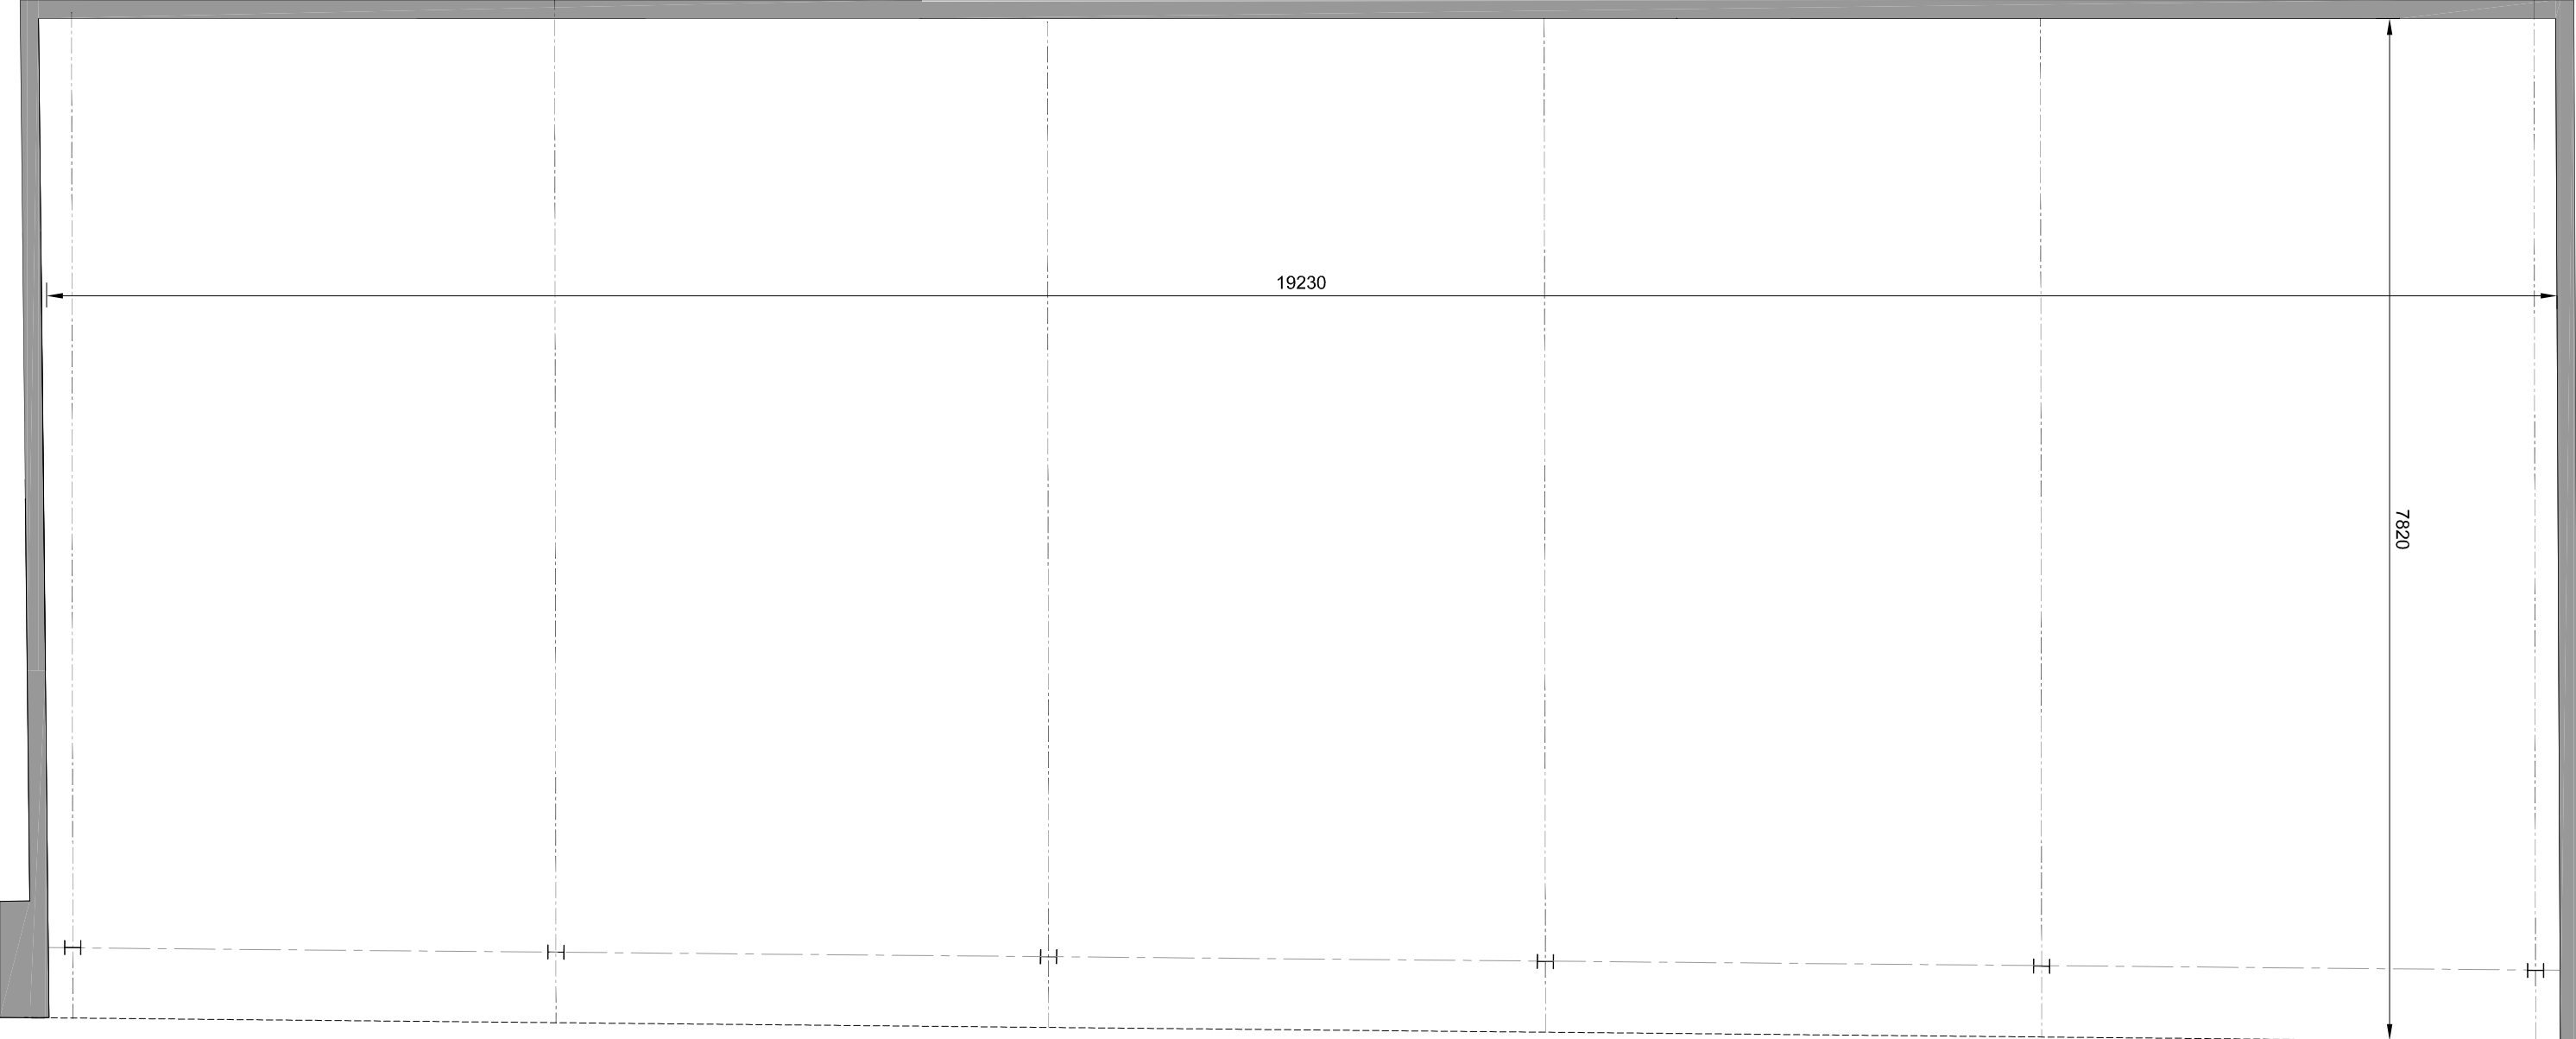


Existing Ground Floor Plan scale 1:50 @ A1

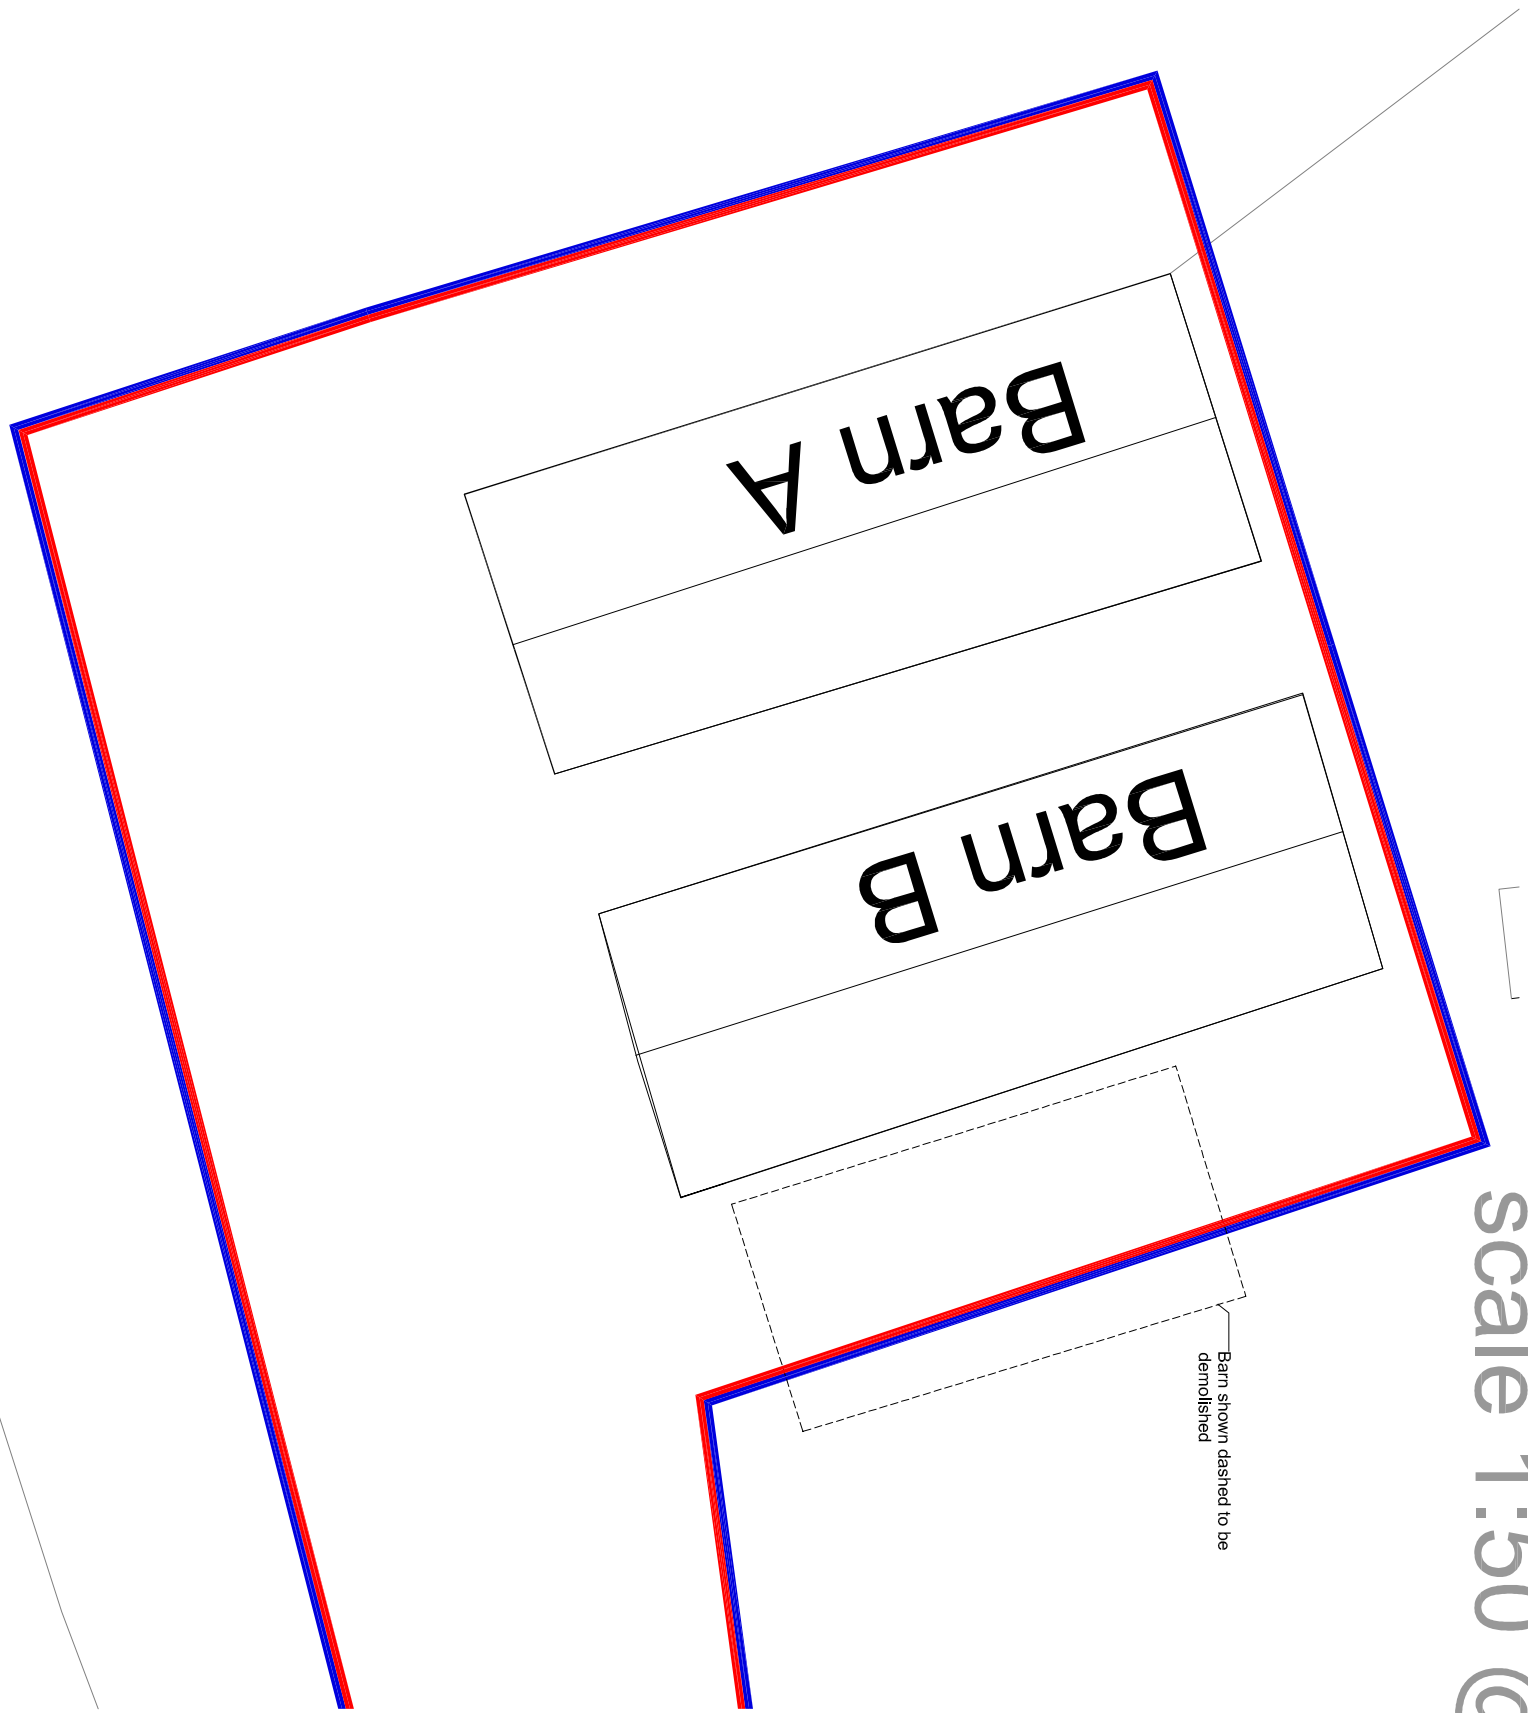

Existing Site Plan
scale 1:200 @ A1

Rev./Drawn	Comments	Date

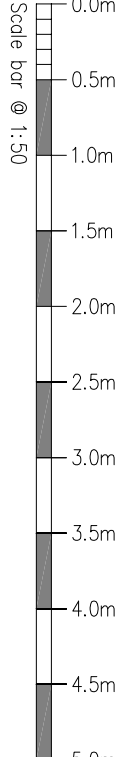

MAC
ARCHITECTURAL DESIGN LTD
Moorland House, 123 Moorland Road, Burslem, ST6 1JD,
T:01782 505392 E:adam@mac-arch.co.uk

Client:
Mr & Mrs J Harrison

Project:
Proposed Conversion of Agricultural
Building to Dwellings at Apestord
Farm, Apestord, Nr. Bradnop
Leek, Staffordshire.

Title: Barn A
Existing Plans and Elevations

Status:
Planning