


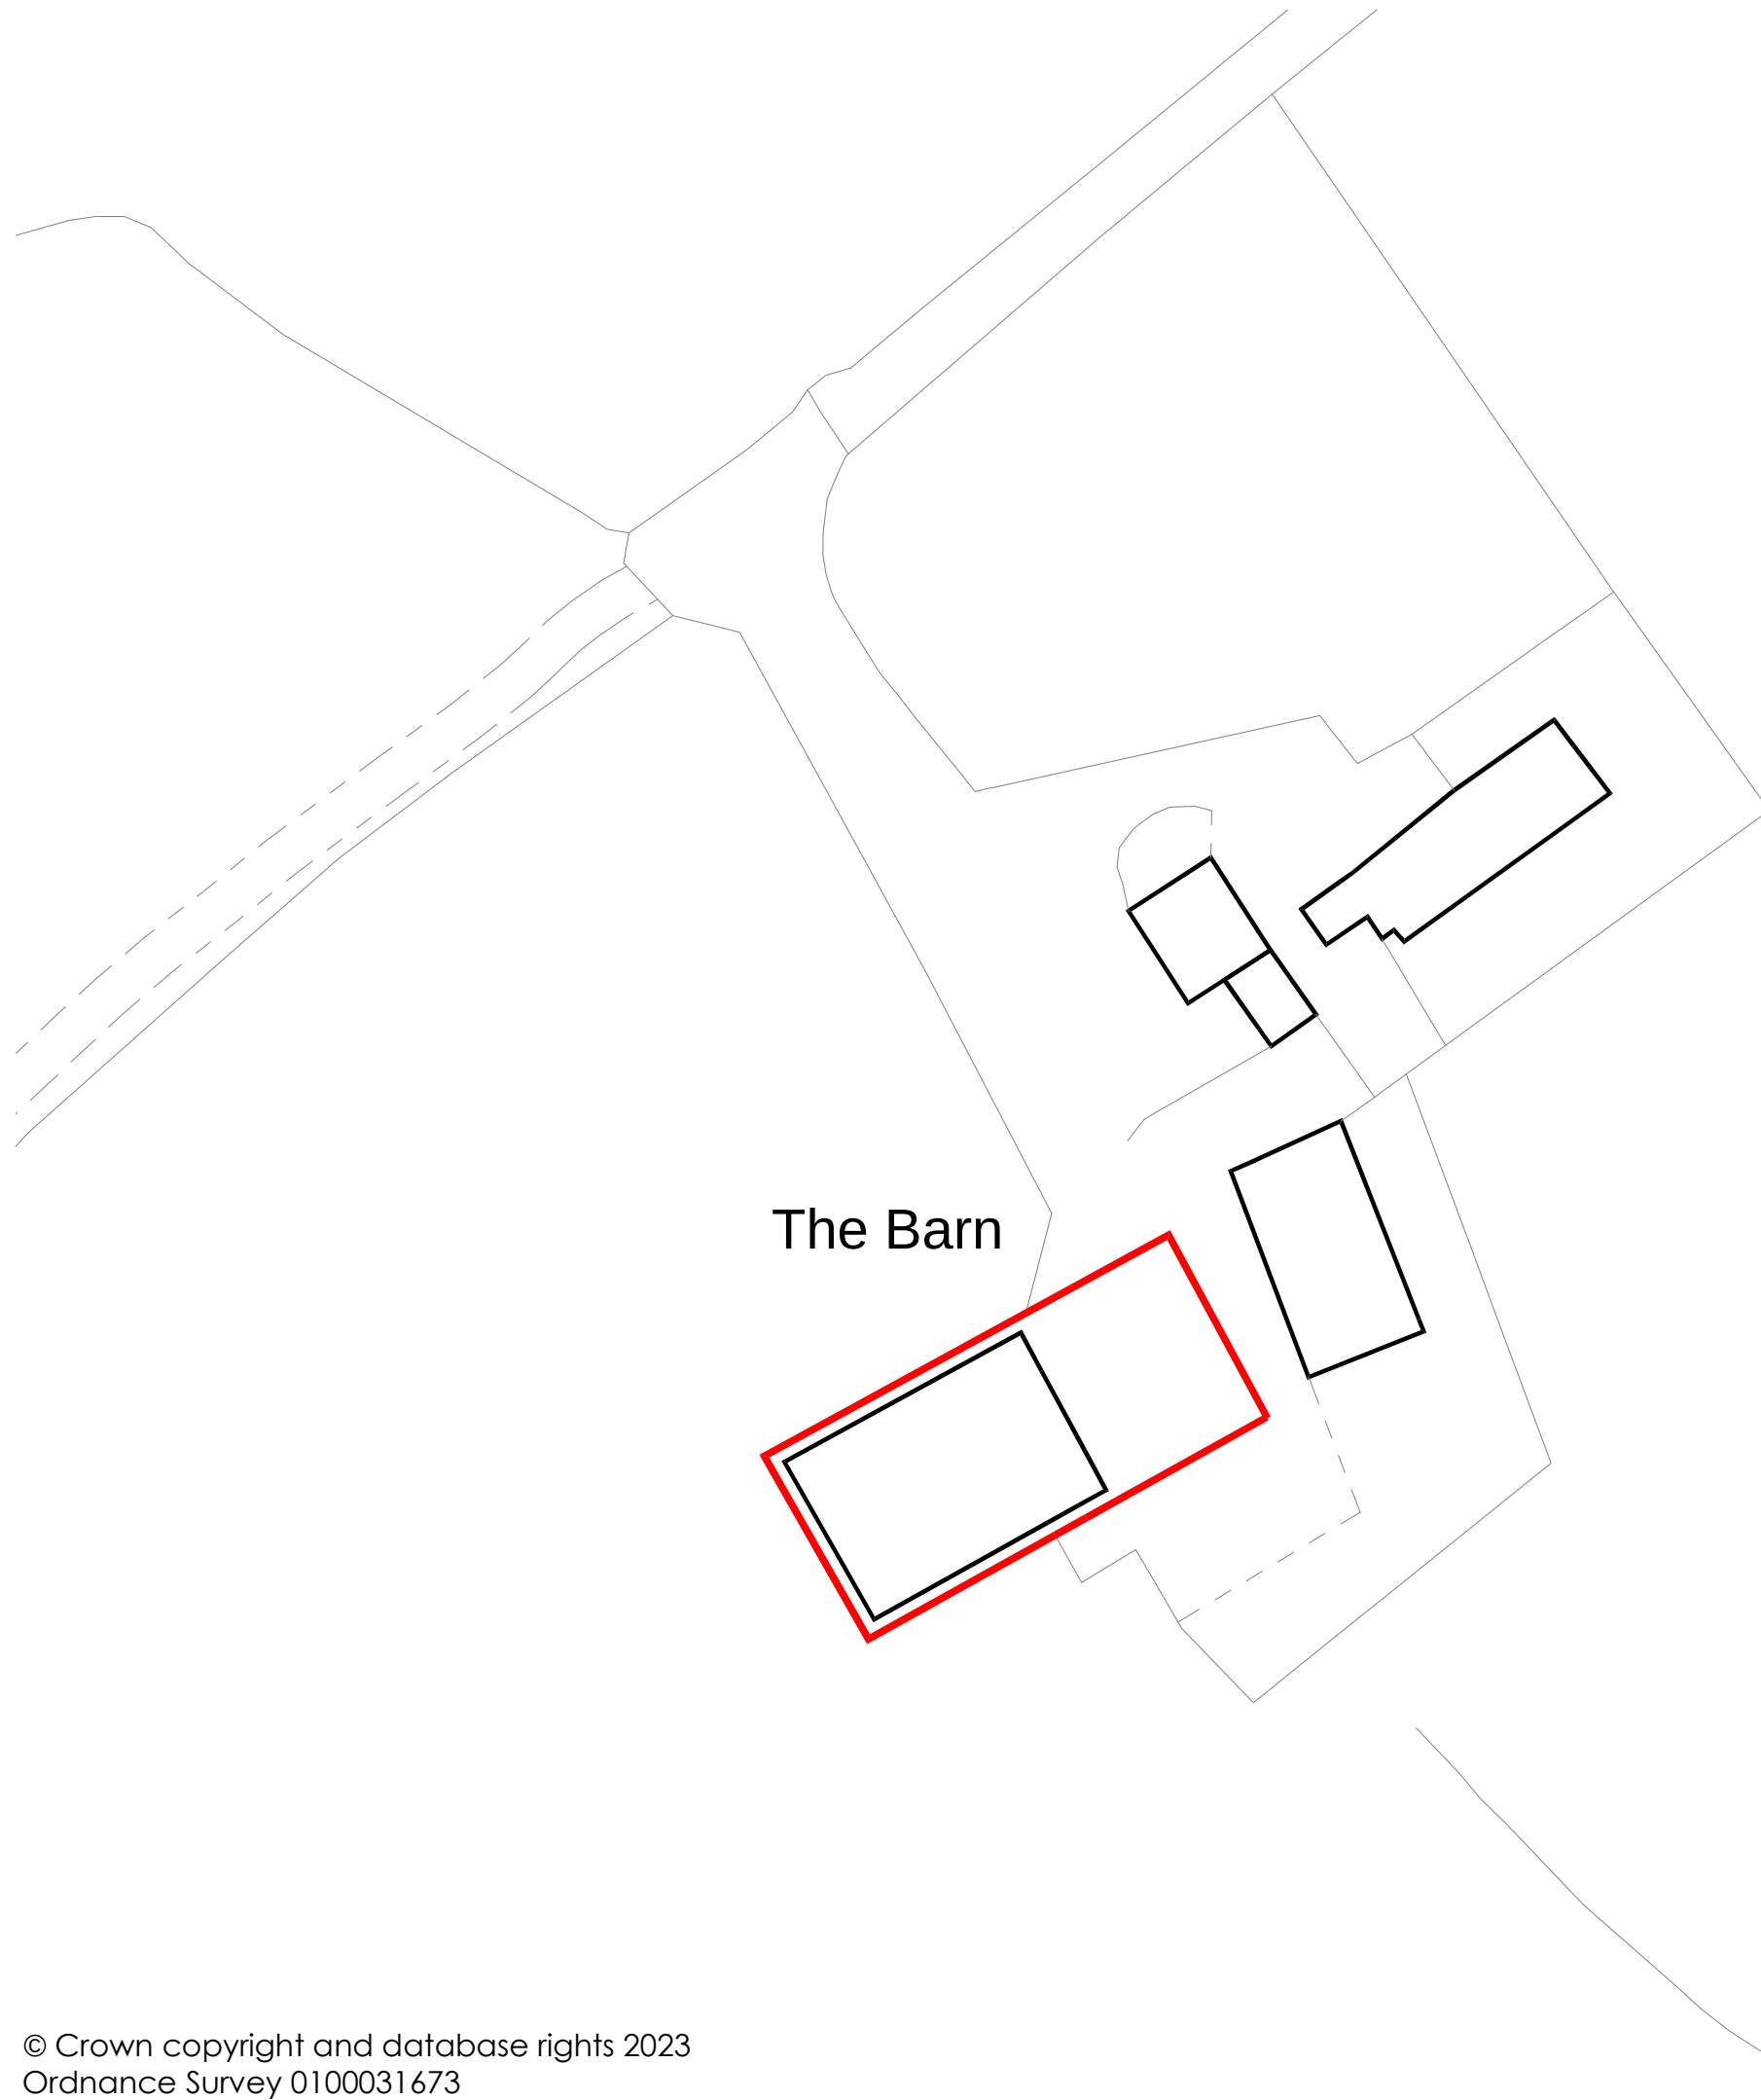

Wylde Goose Farm

Client:
Mr T Hine

Application:
**Wylde Goose
Class R**

Drawing title:
Site Plan

Scale:
1:500 @ A3

Drawing number:
1499/J230118/002.2

Date:
27 October 2023

Drawn by:
SK



WHARFE
RURAL PLANNING

Sapling Home Farm, Ullard Hall Lane, Lower
Peover, Knutsford, Cheshire WA16 9PJ

T : 0 1 5 6 5 7 4 6 9 1 0
E: info@wharferuralplanning.co.uk
W: www.wharferuralplanning.co.uk