




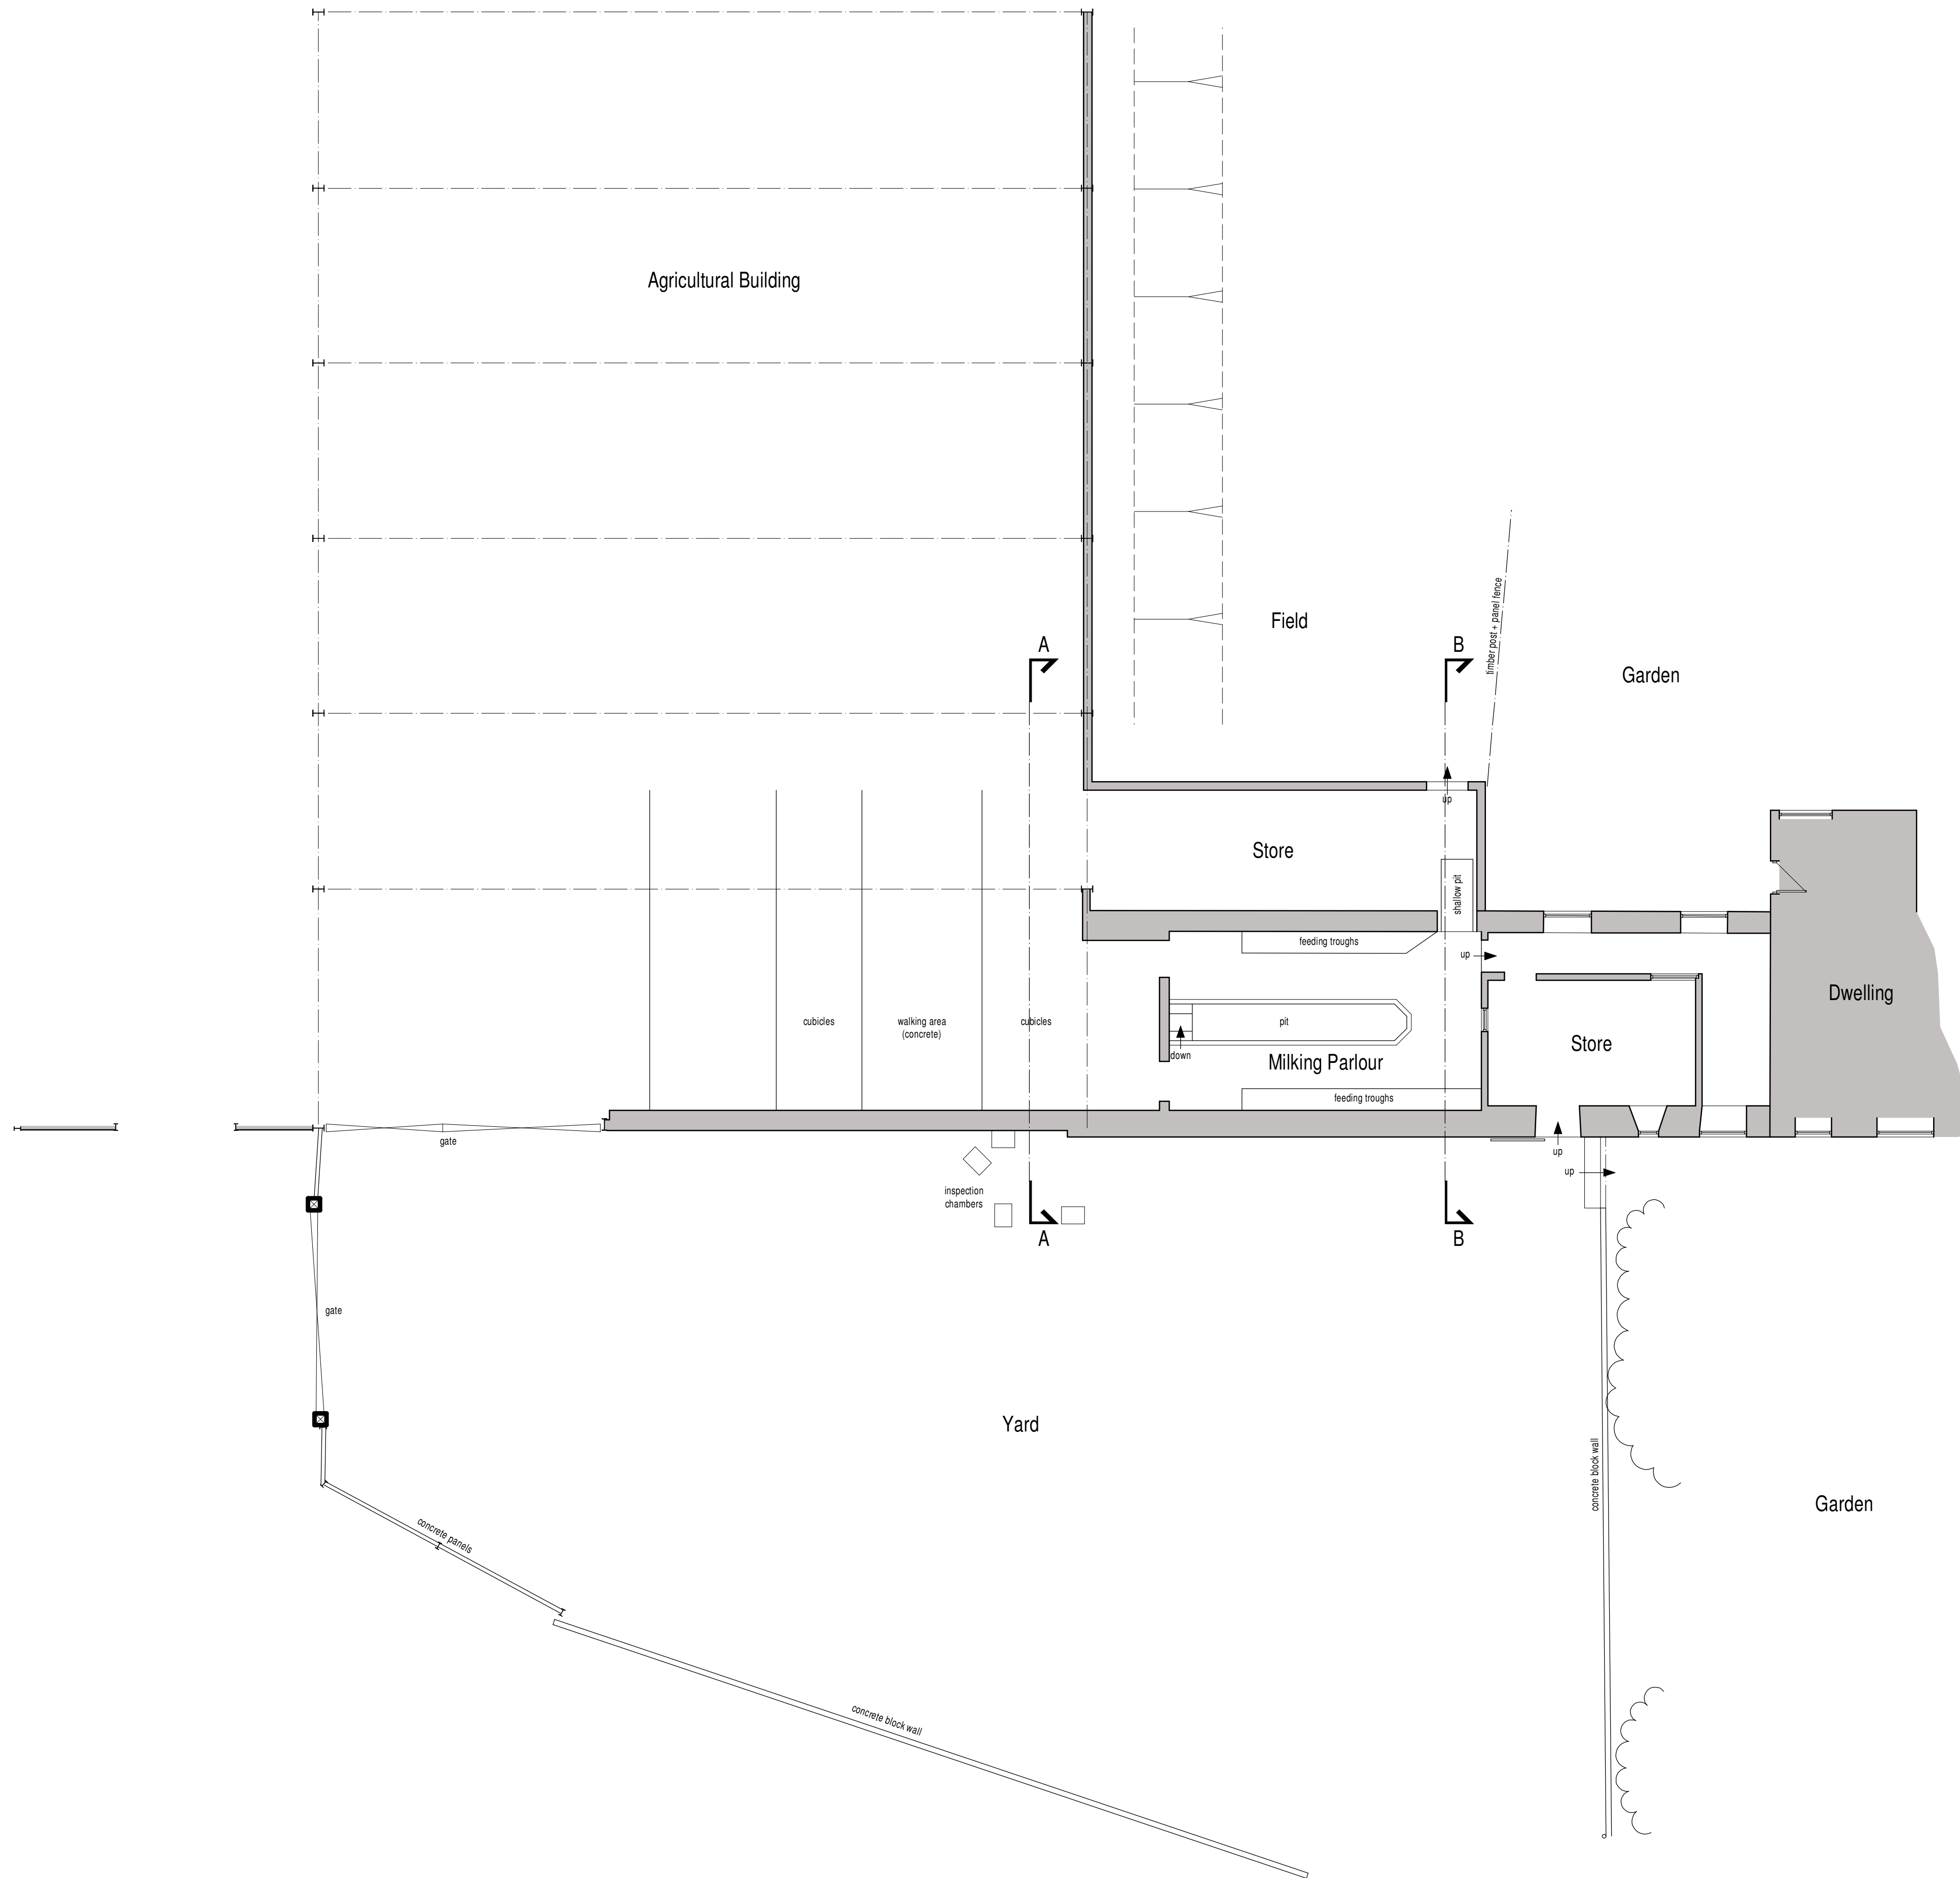

Ground Floor Plan

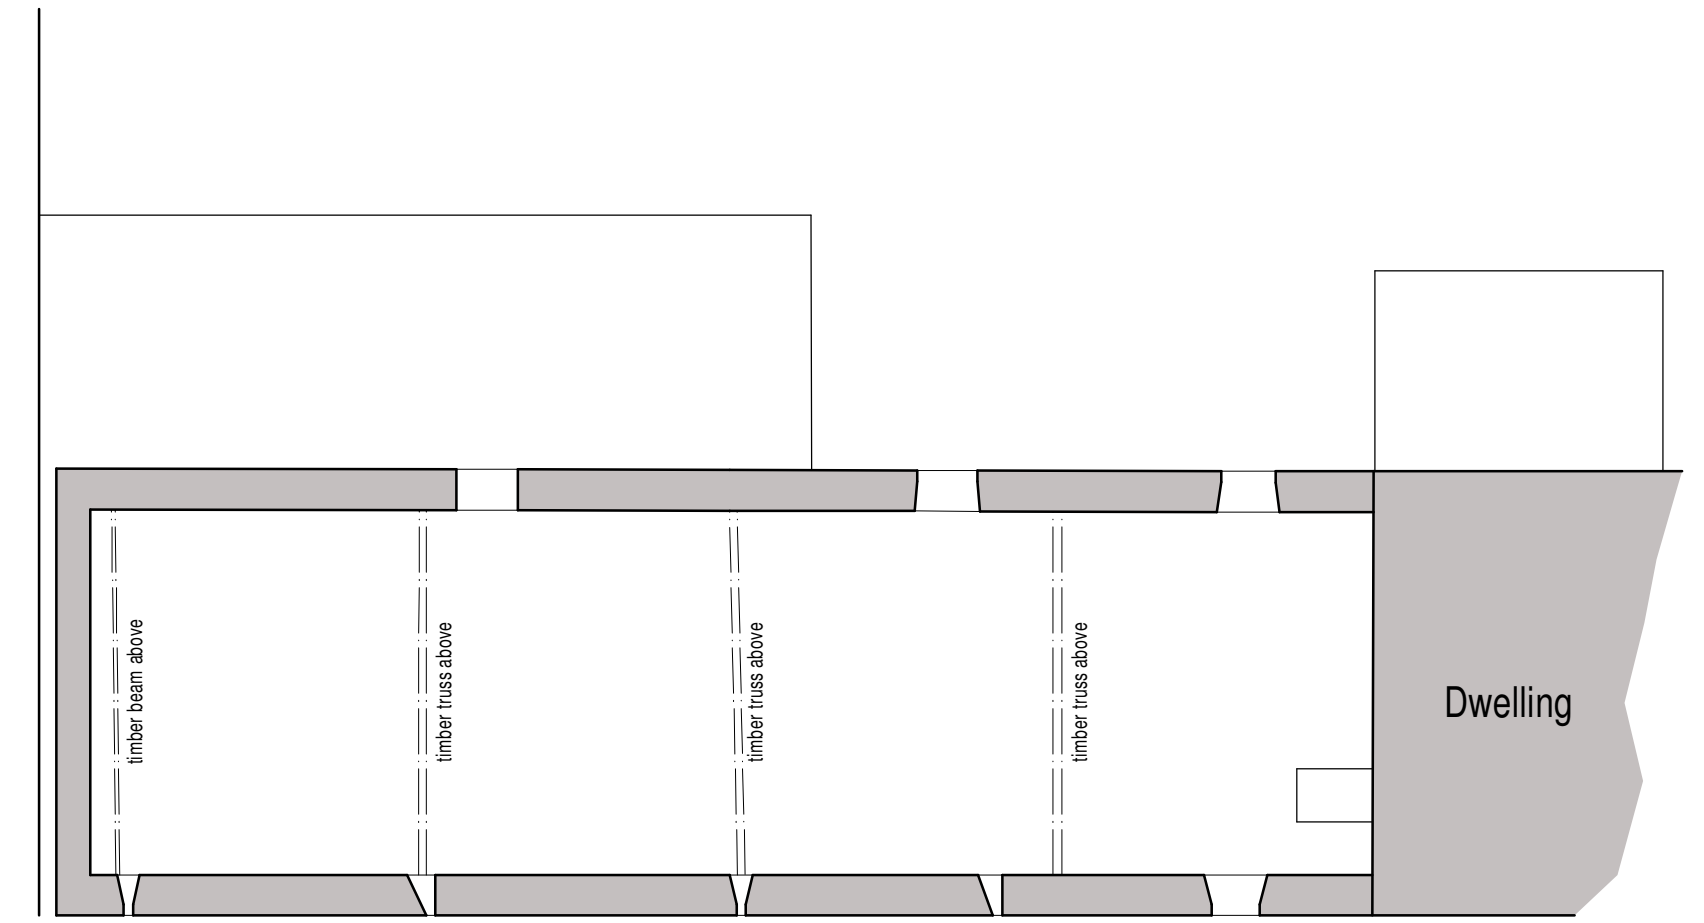

First Floor Plan

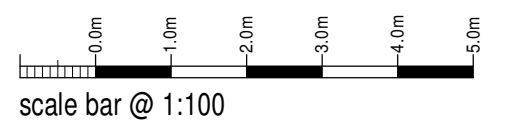

Mr R.E. Hine

Proposed Conversion of Barn into
2 No. dwellings at Middlecliff Farm,
Middlecliff, Bradnop,
Leek, Staffordshire,
ST13 7NB

Existing Conditions
Floor Plans

Date	June 2023	Sheet	A1	Scale	1:100
Dwg No	2023-2805-01	Rev.	-	Drawn	NAW



10 Cawdry Buildings, Fountain Street, Leek, ST13 6JP
Telephone: 01538 386002
E-mail: info@sammonsld.co.uk
Web: www.sammonsld.co.uk

This drawing is copyright.
All dimensions must be checked prior to commencement.