




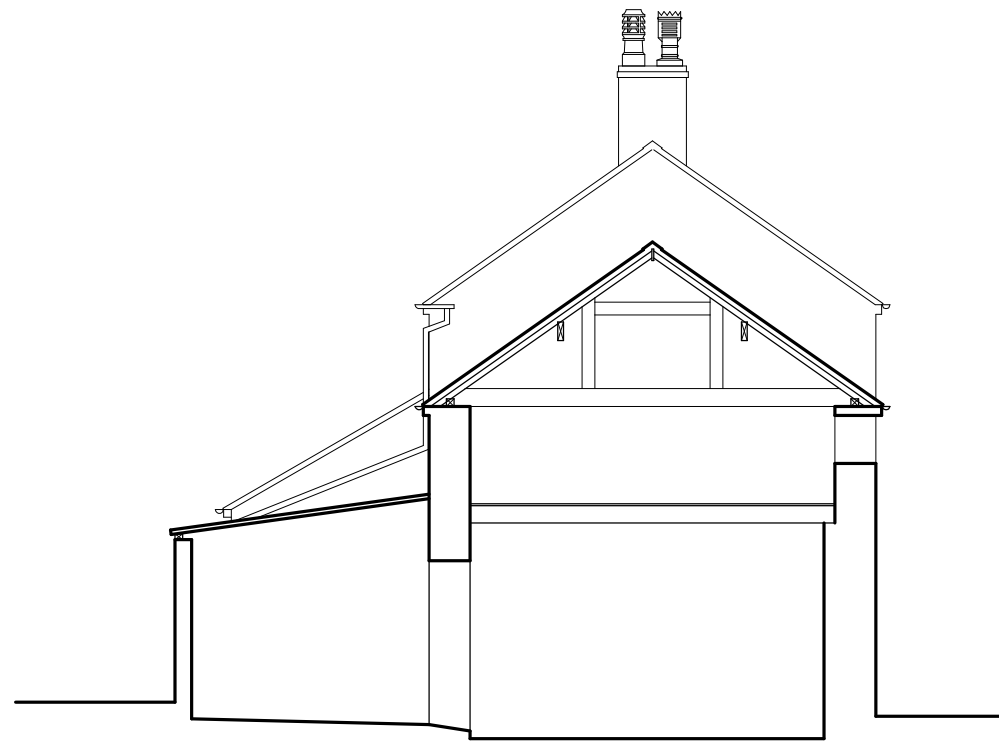


Section B:B

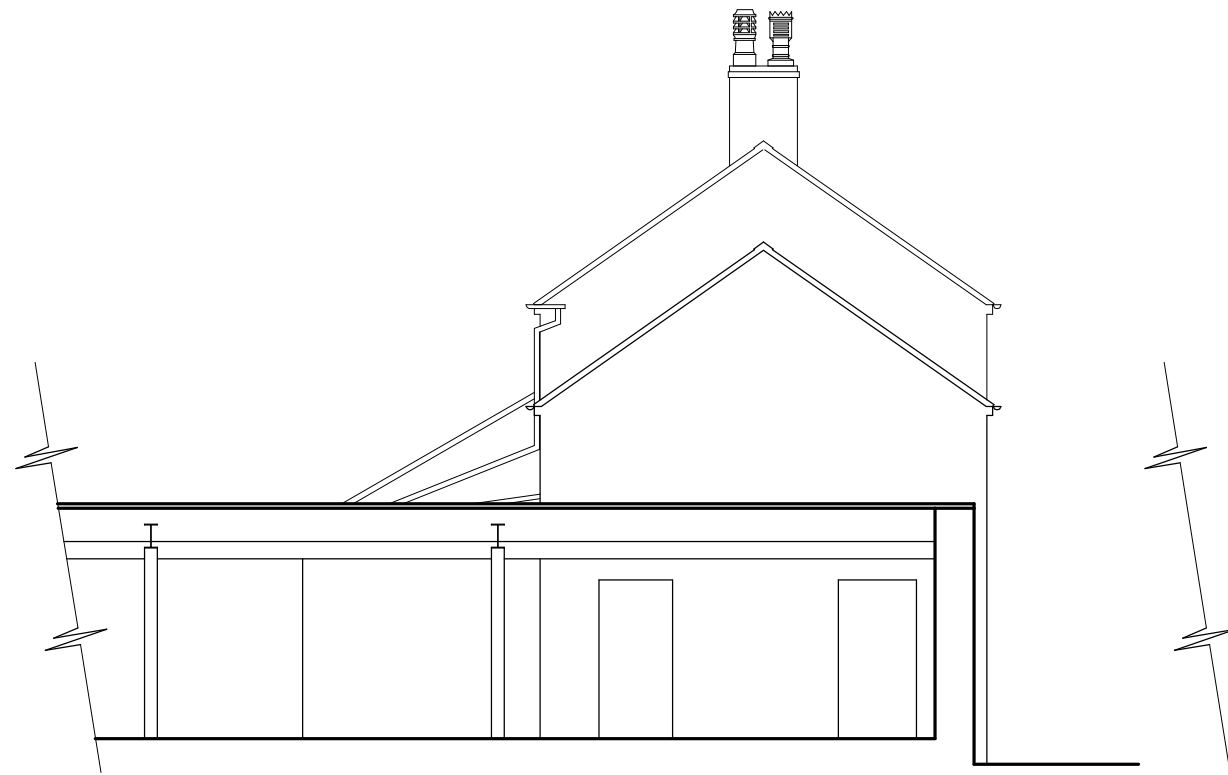


Section A:A

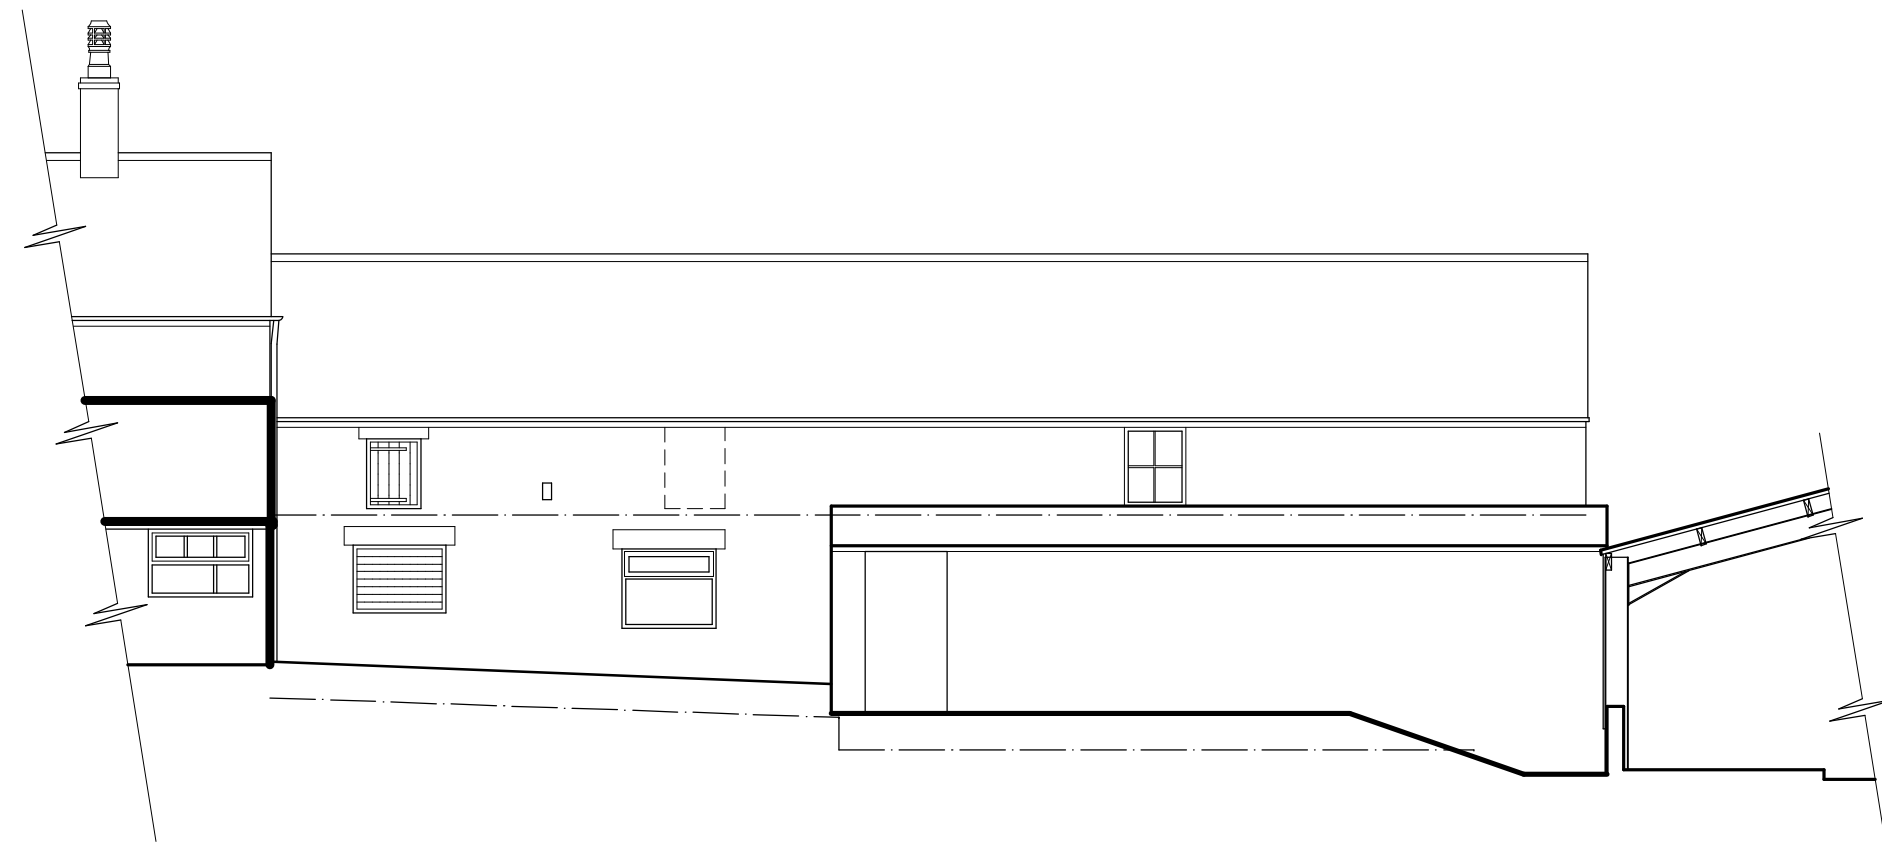

North Elevation

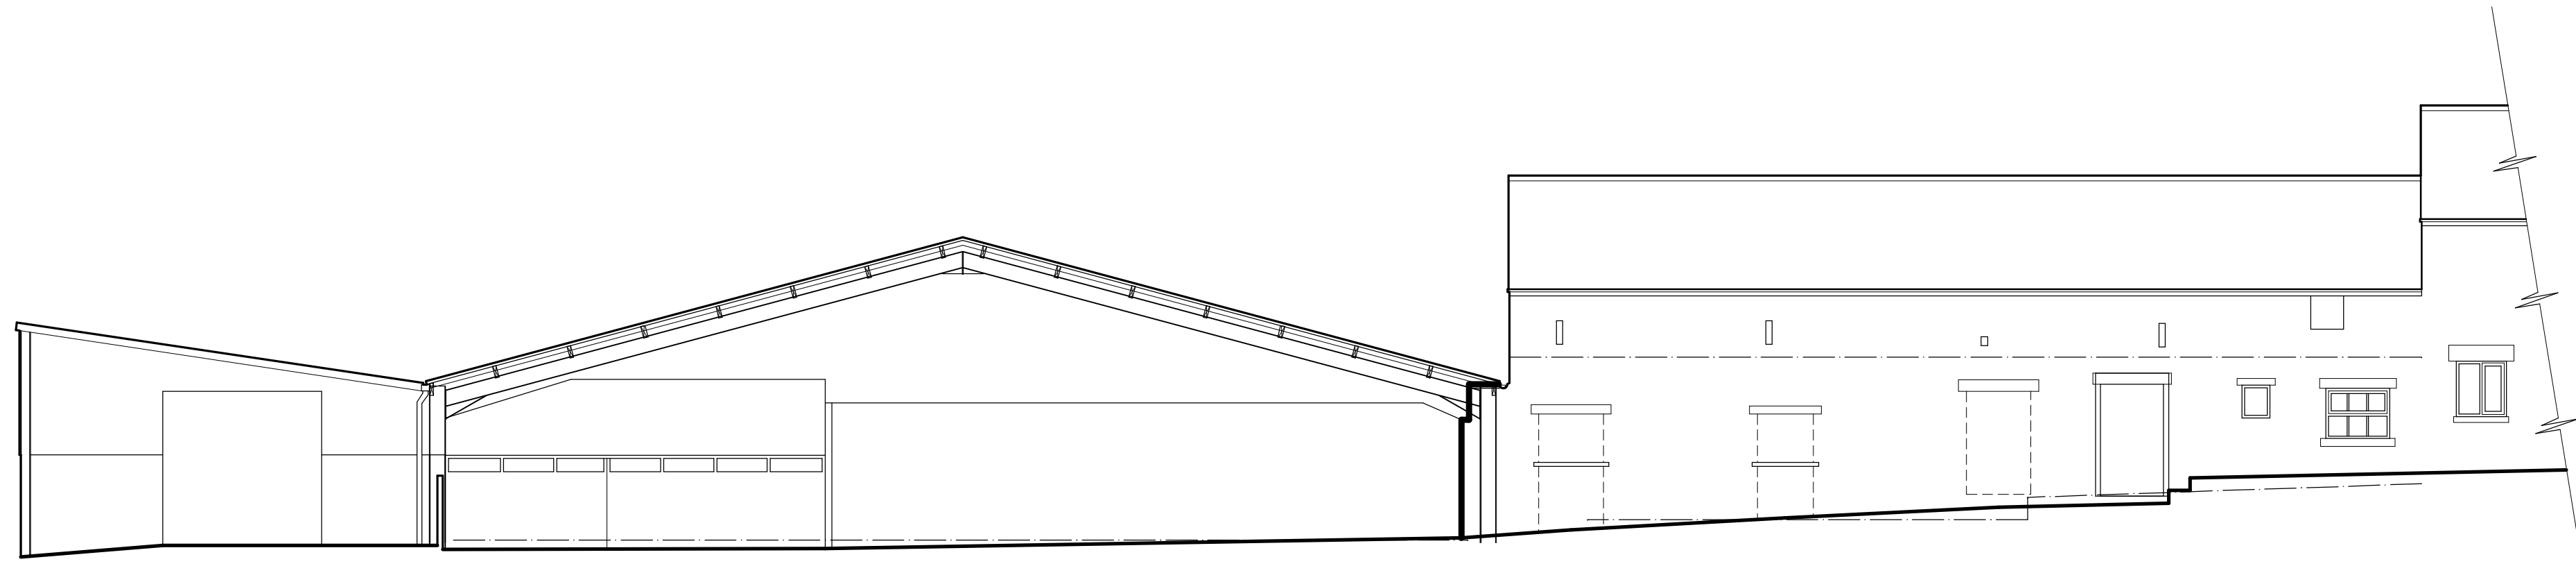

South Elevation

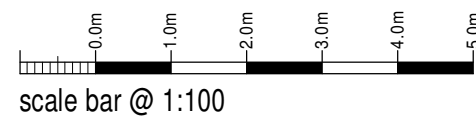

Mr R.E. Hine

Proposed Conversion of Barn into
2 No. dwellings at Middlecliff Farm,
Middlecliff, Bradnop,
Leek, Staffordshire,
ST13 7NB

Existing Conditions
Elevations

Date	Sheet	Scale
June 2023	A1	1:100
Dwg No	Rev.	Drawn
2023-2805-02	-	NAW



10 Cawdry Buildings, Fountain Street, Leek, ST13 6JP
Telephone: 01538 386002
E-mail: info@sammonsltd.co.uk
Web: www.sammonsltd.co.uk

This drawing is copyright.
All dimensions must be checked prior to commencement.