



Existing Site Plan
Scale 1:500



Proposed Site Plan
Scale 1:500
Key

1. Exercise Arena with post and rail boundary fence with gate. See detail provided
2. Existing entrance to site to be retained
3. New permeable stone walk way to field
4. Grazing Fields
5. Temporary portable wooden field shelters on skids
6. Permiable stone parking area.
7. Average 3m wide walk way to fields
8. Muck trailer position

Location Plan




Location Plan
Scale 1:1250

- Site boundary ———
- Ownership boundary ———
- Shared Access ———

Plan Produced for: LK Architecture ltd
Date Produced: 11 Jan 2024




Post and rail
boundary.
See Detail

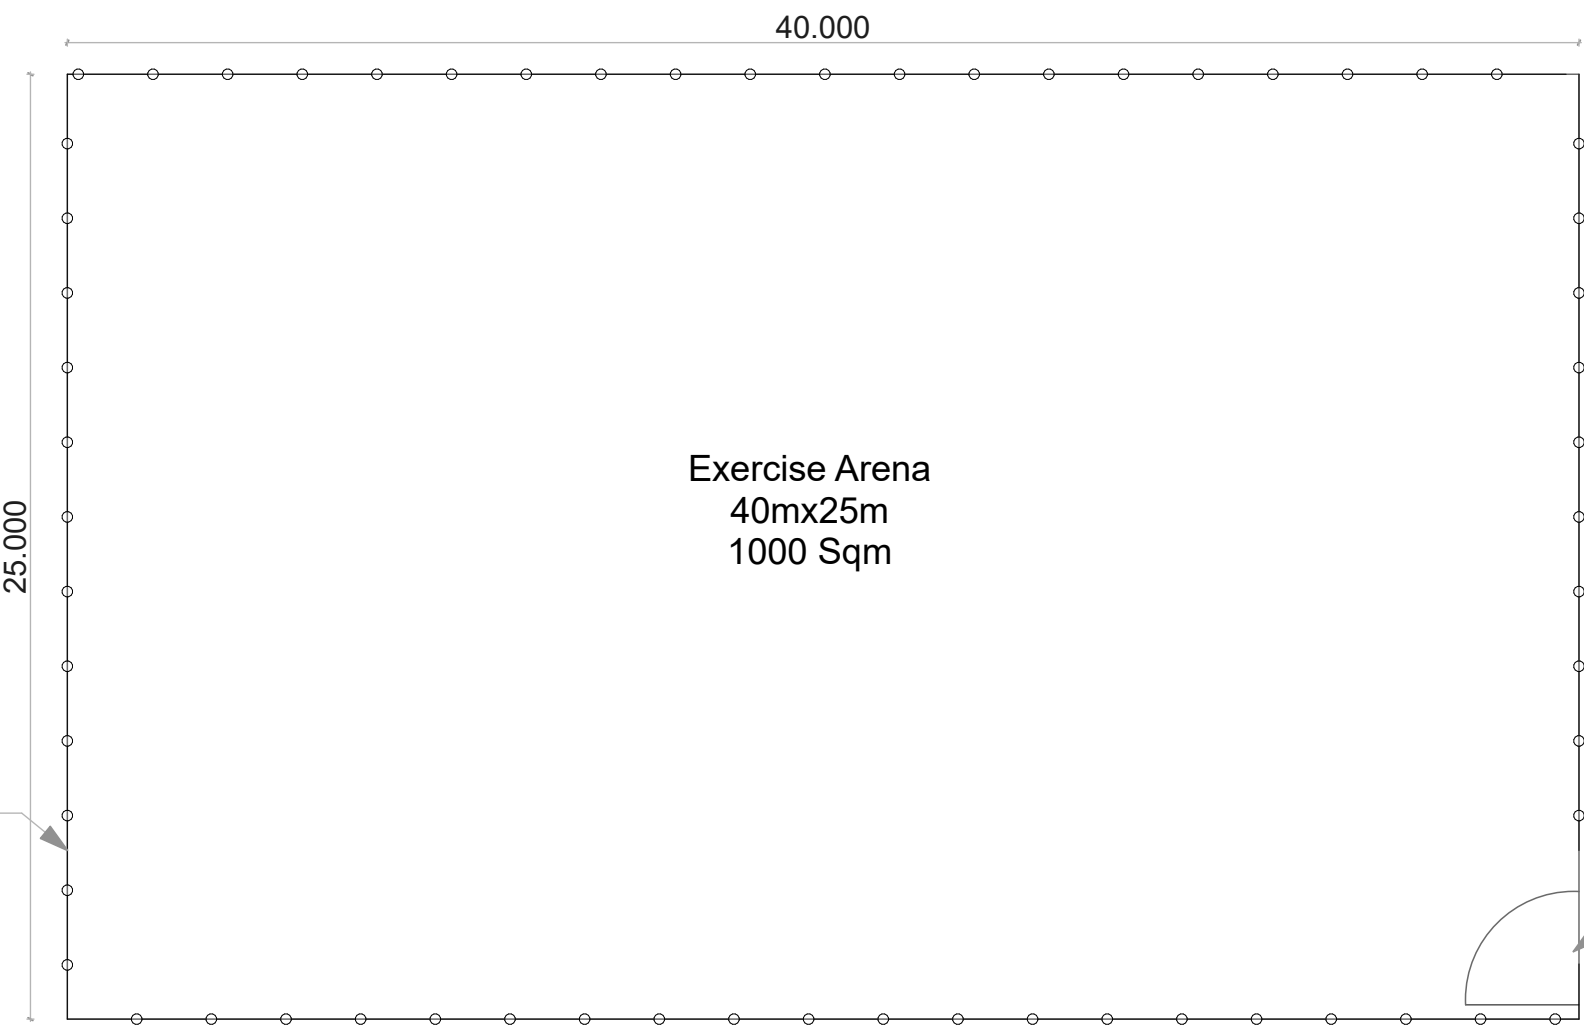

Proposed Menage Plan
Scale 1:200

40mm x 400mm pressure
treated timber retaining
boards sitting on crushed
stone layer

100mm perimeter drain
with filter sock.

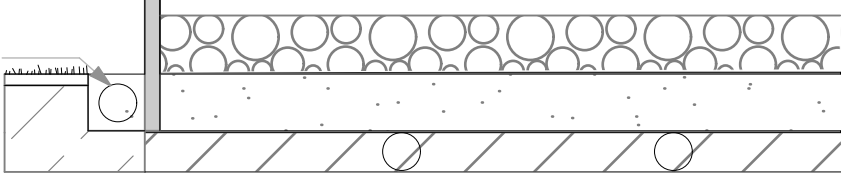


Strip the earth back to clay,
lay a herringbone pattern of
100mm twinwall perforated
drains covered with a filter
sock, trenched into the clay.


Non-Woven geo textile
membrane Over the whole
area, followed by 150mm
depth of clean stone.

Woven membrane over this
layer, followed by 150mm of
Cushion Track Surface –
sand, fibre and wax blend.

Proposed Menage Surface Detail
Scale 1:20

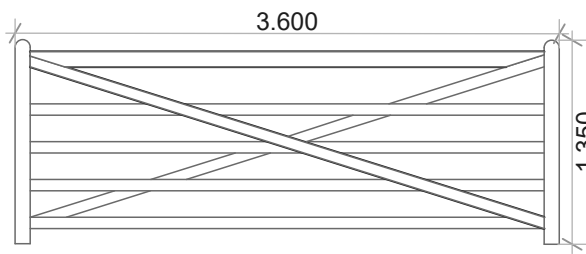

Proposed Gate Detail
Scale 1:50

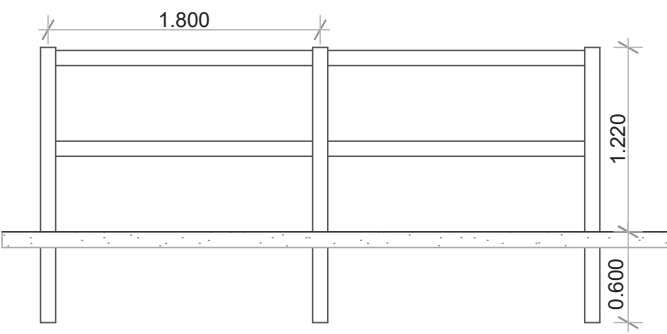


Proposed Fence Detail
Scale 1:50


Scale 1:200 @ A1

Scale 1:100 @ A1

Scale 1:50 @ A1

 

Scale 1:20 @ A1

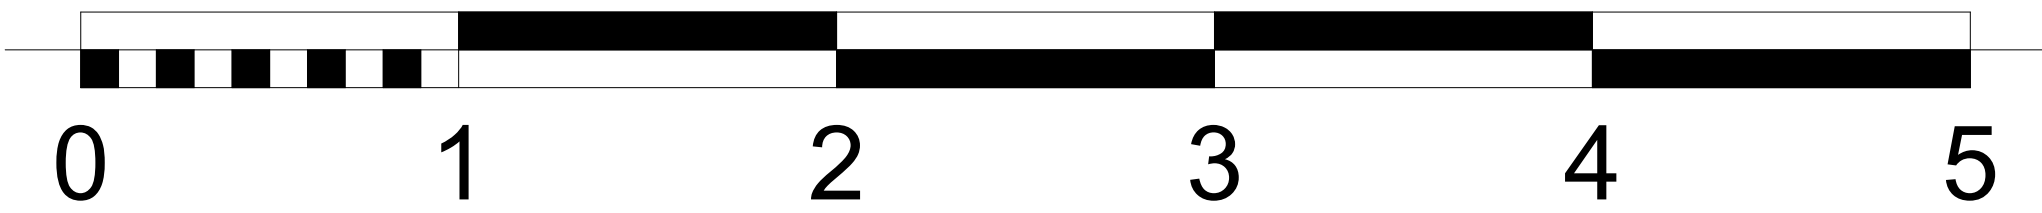

LK
ARCHITECTURE
ltd

Client
Mr Leddy
Land at School Lane, Stoke-on-trent
ST9 9QW
Project
Proposed 40m x 25m Sand and
Fibre All-Weather Outdoor Arena
Drawing Title
Existing & Proposed Plans & Details
Date
January 2024
Drawing Scale
Various @ A1
Drawing Number
1577_01_01