

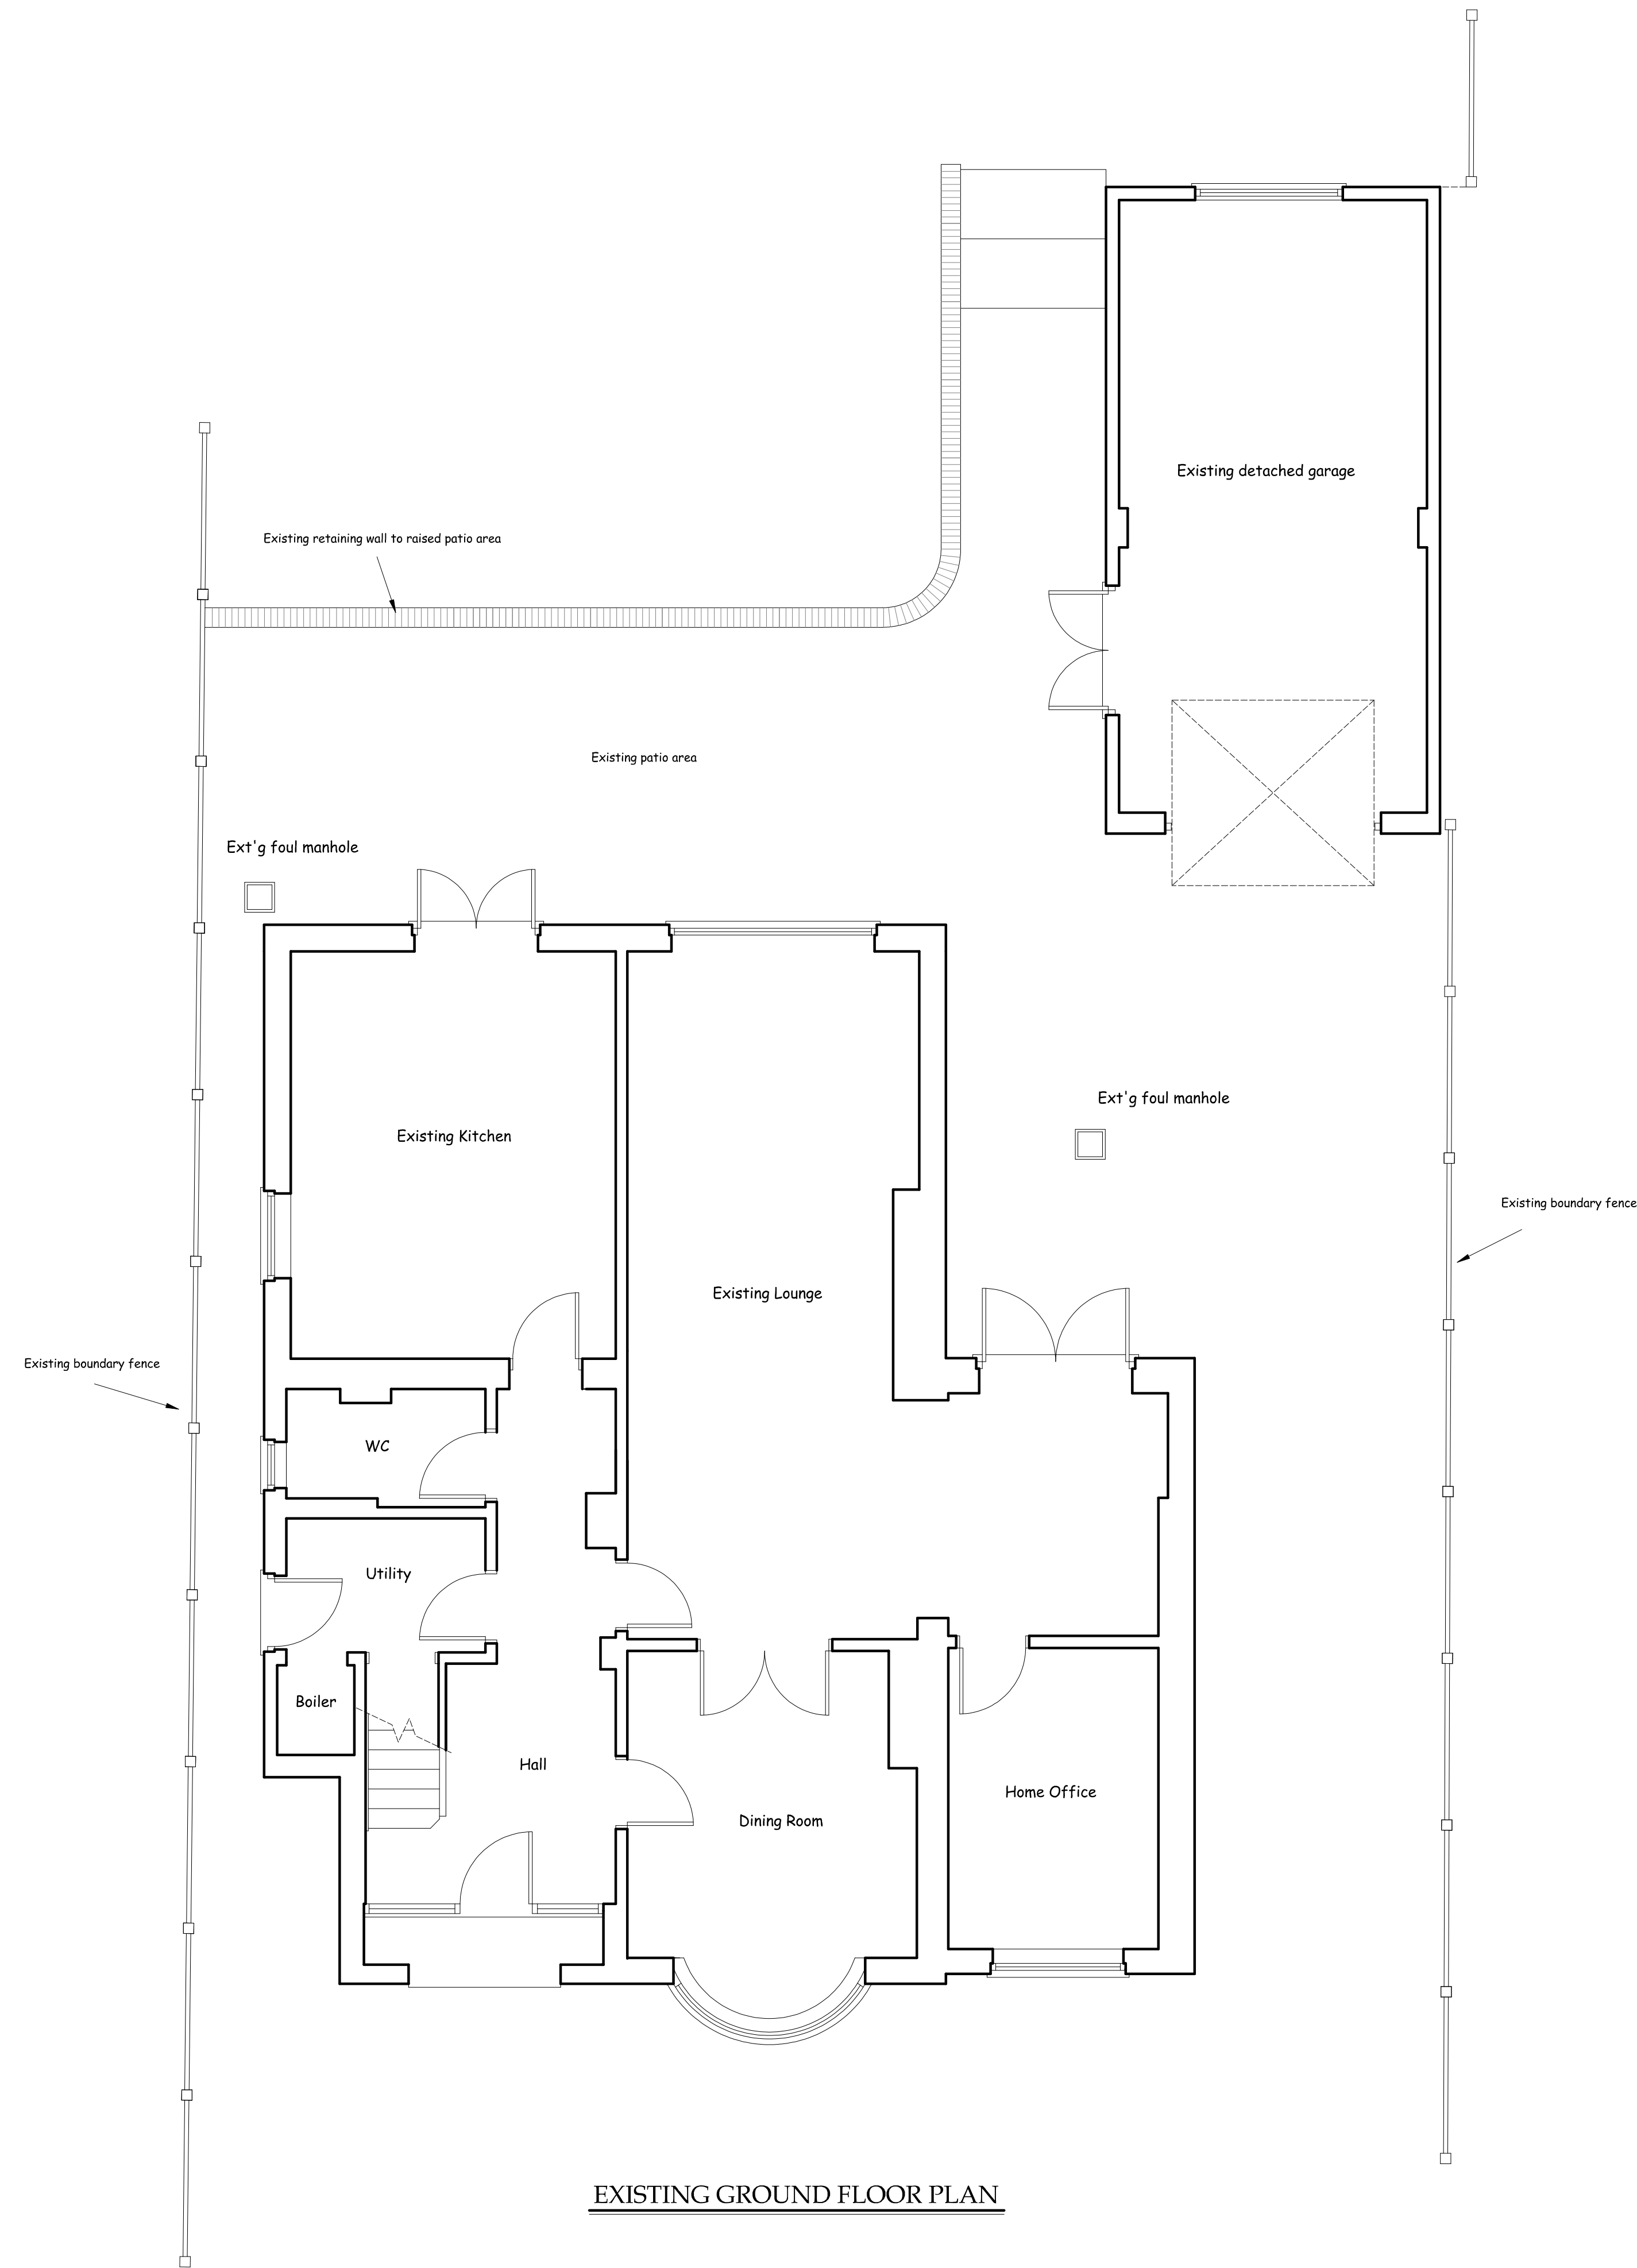


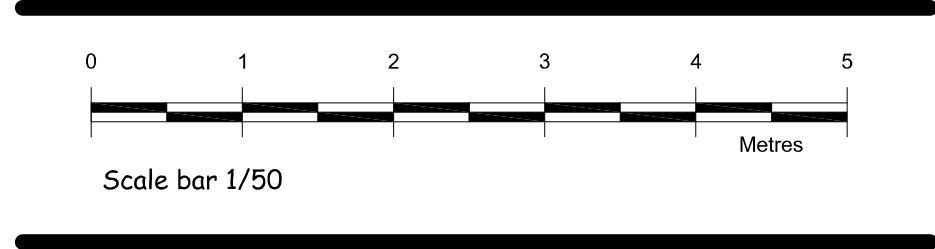

EXISTING GROUND FLOOR PLAN

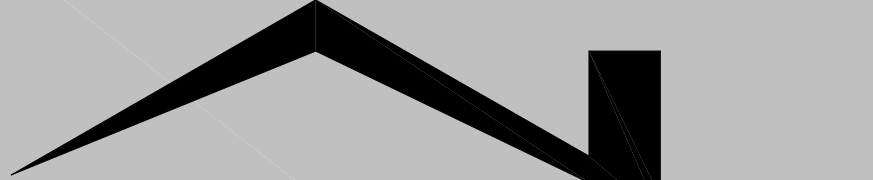

Nigel Forrester MCIOSB
Building Design Services

ILETT HOUSE, SMITHY BANK, ALTON, STAFFS, ST10 4AD
TEL 01538 702164
www.nigelforrester.co.uk

CLIENT
Mr M and Mrs J Plant

PROJECT
Proposed extension and alterations
at
167 Tean Road
Cheadle
Staffordshire
ST10 1LS

DRAWING NUMBER 24/684/02
Existing floorplan

SCALES 1/50 @ A1