



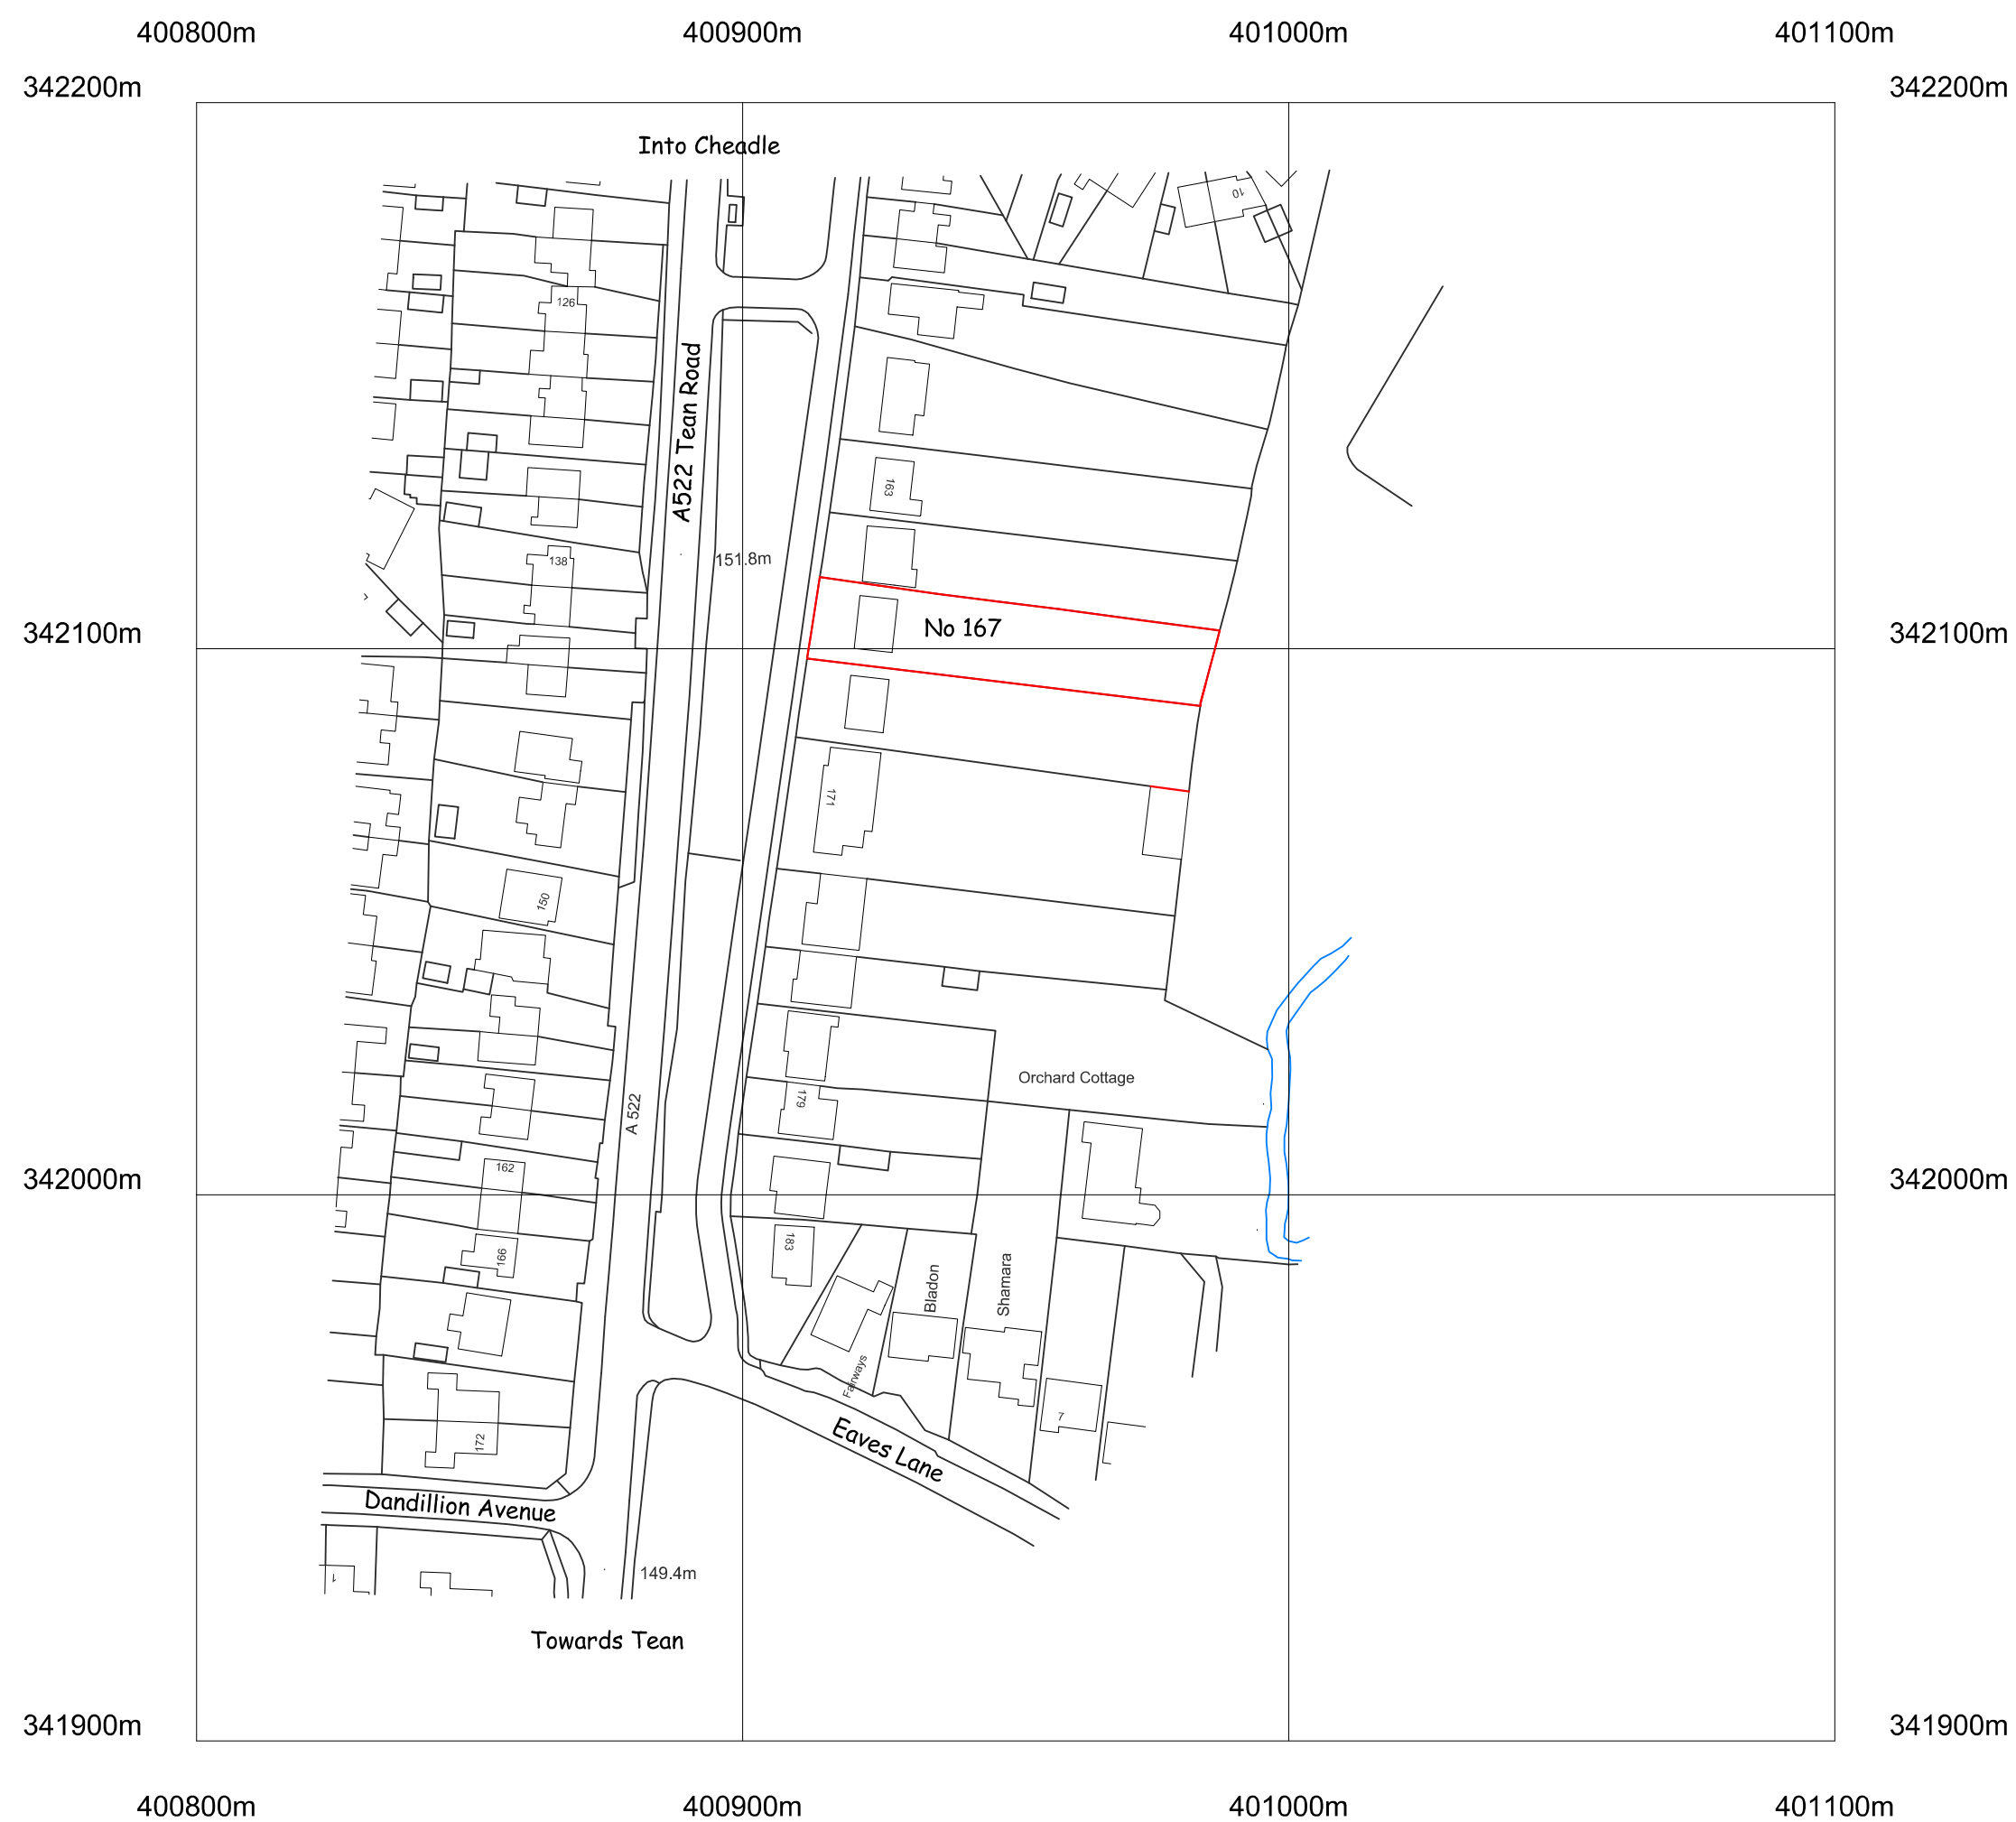


©Crown Copyright. All rights reserved. Licence no. 100019980

LOCATION PLAN Scale 1/1250

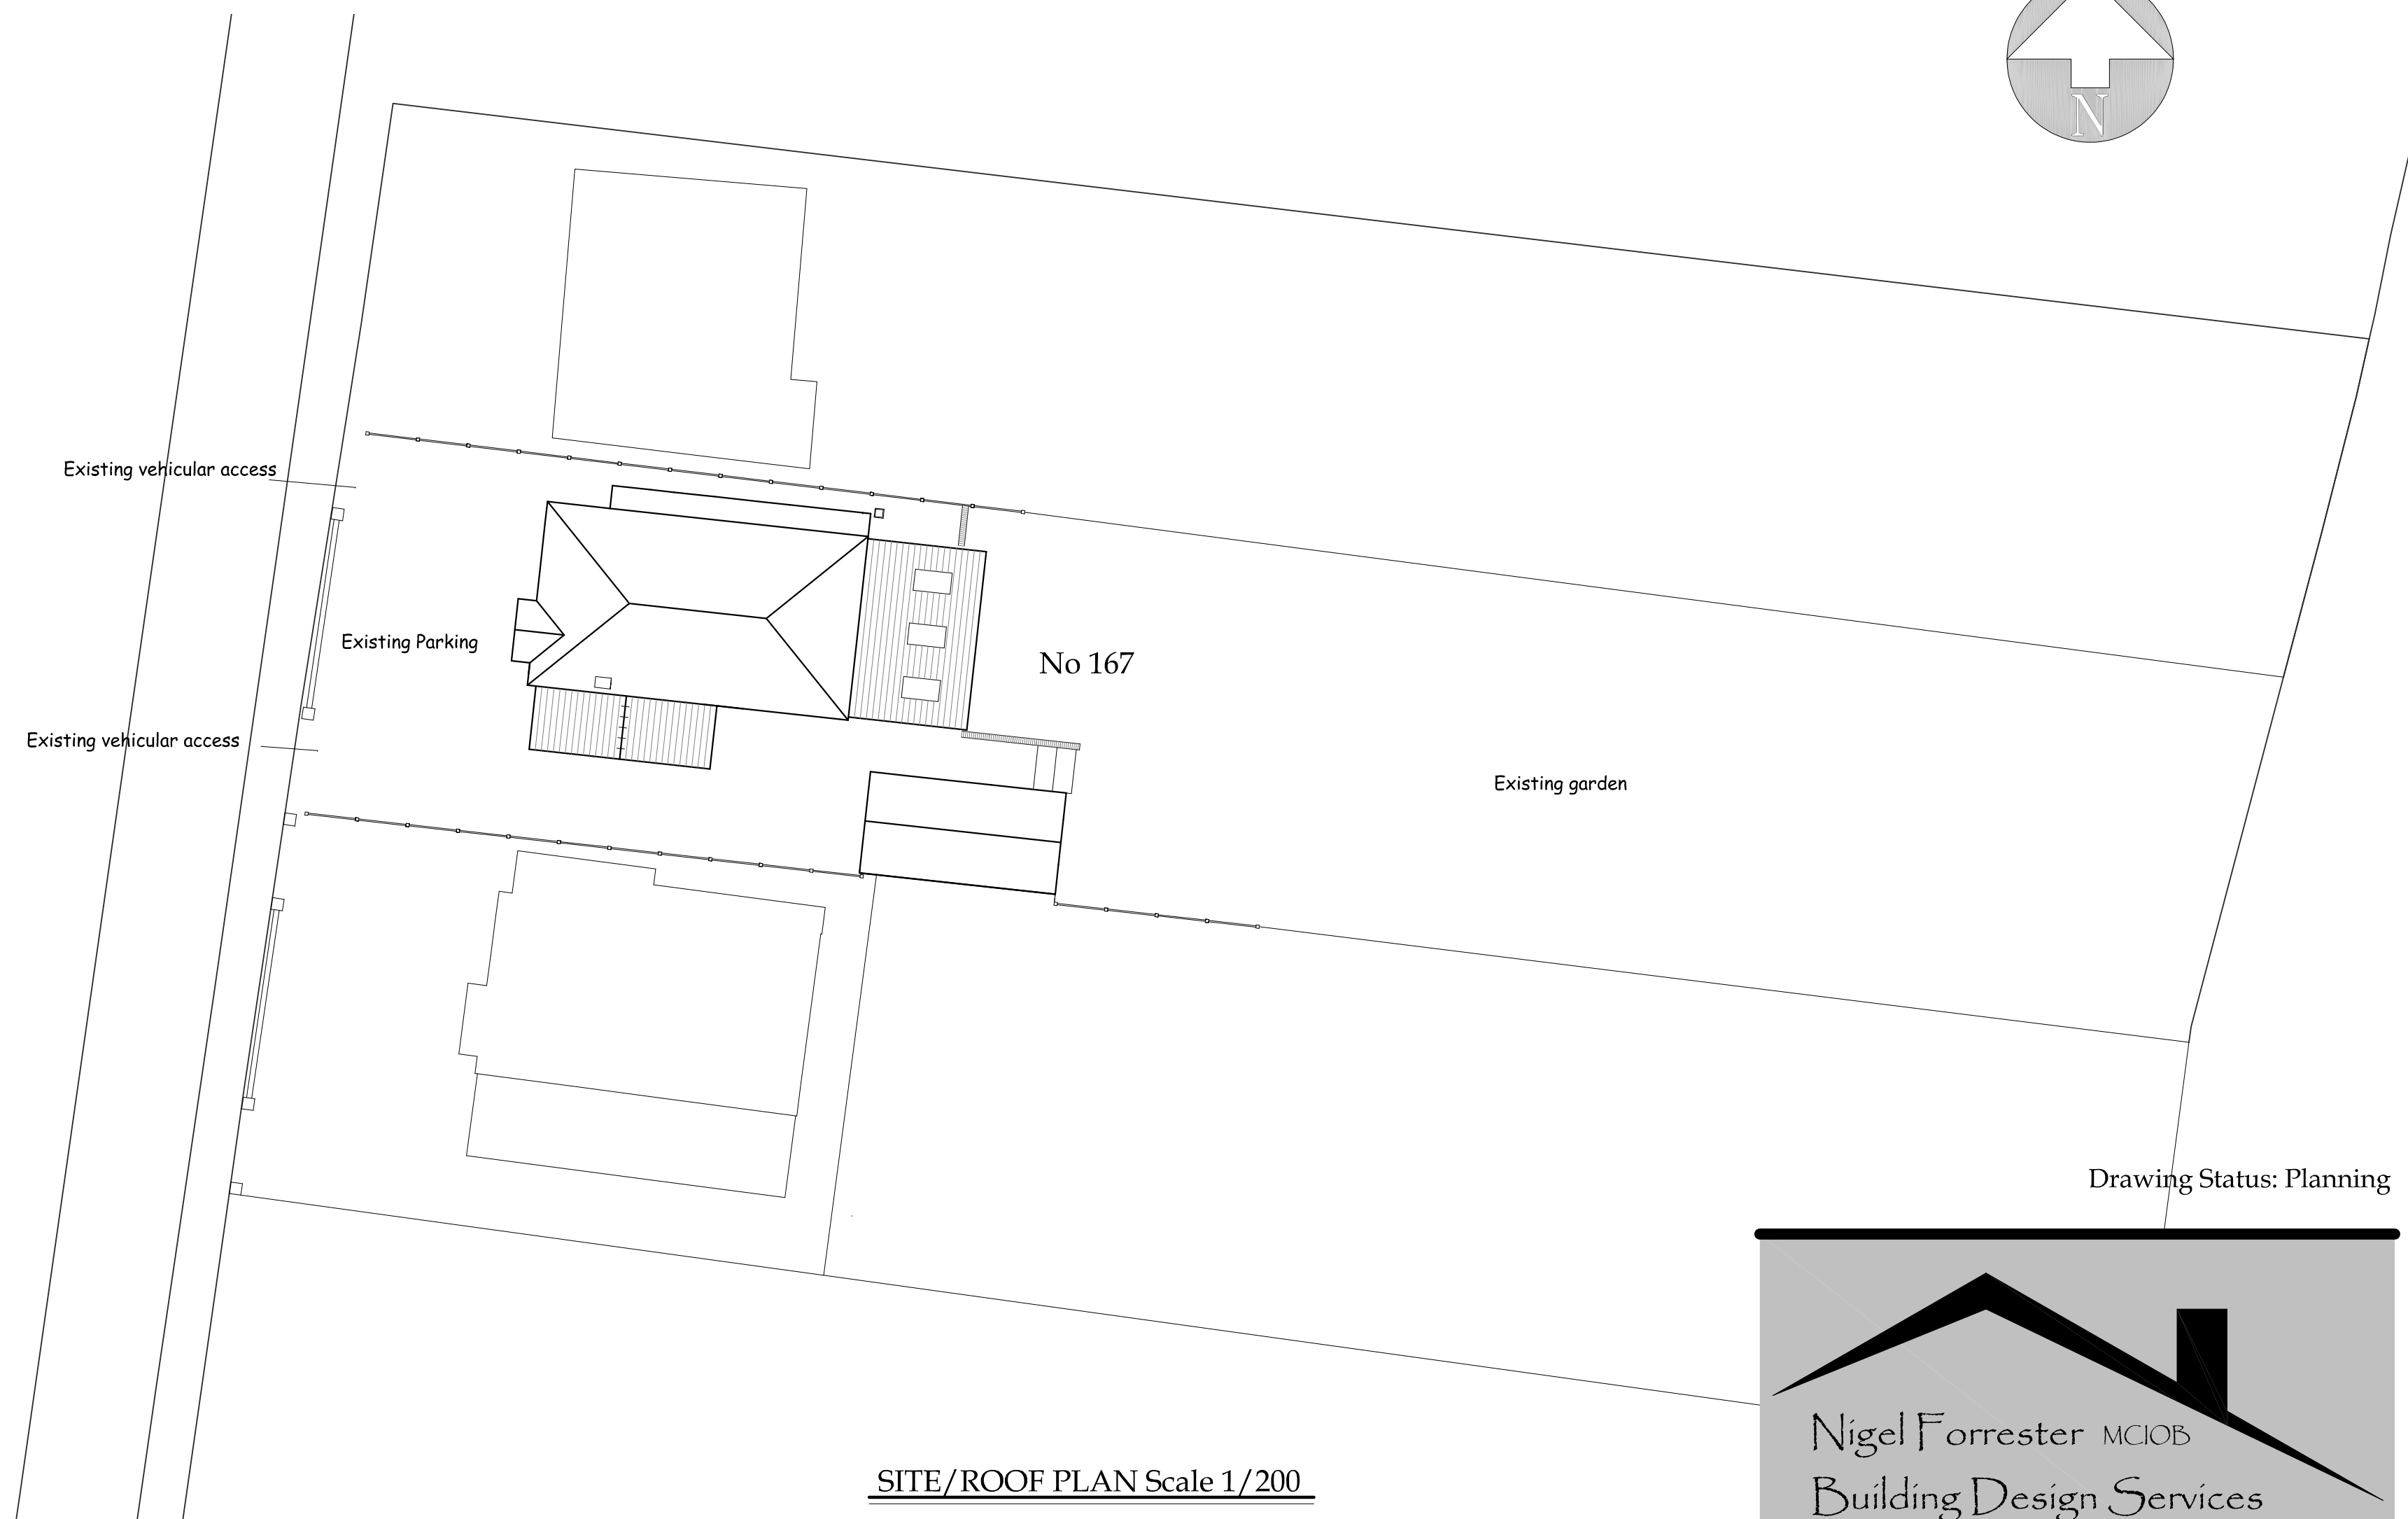

SITE/ROOF PLAN Scale 1/200

Drawing Status: Planning

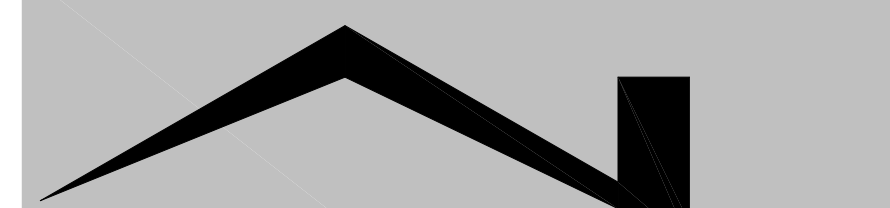
Nigel Forrester MCIOS
Building Design Services

ILETT HOUSE, SMITHY BANK, ALTON, STAFFS, ST10 4AD
TEL 01538 702164
www.nigelforrester.co.uk

CLIENT

Mr M and Mrs J Plant

PROJECT

Proposed extension and alterations
at
167 Tean Road
Cheadle
Staffordshire
ST10 1LS

DRAWING NUMBER 24/684/05

Location & Site/Roof Plan

SCALES 1/200 & 1/1250 @ A1